


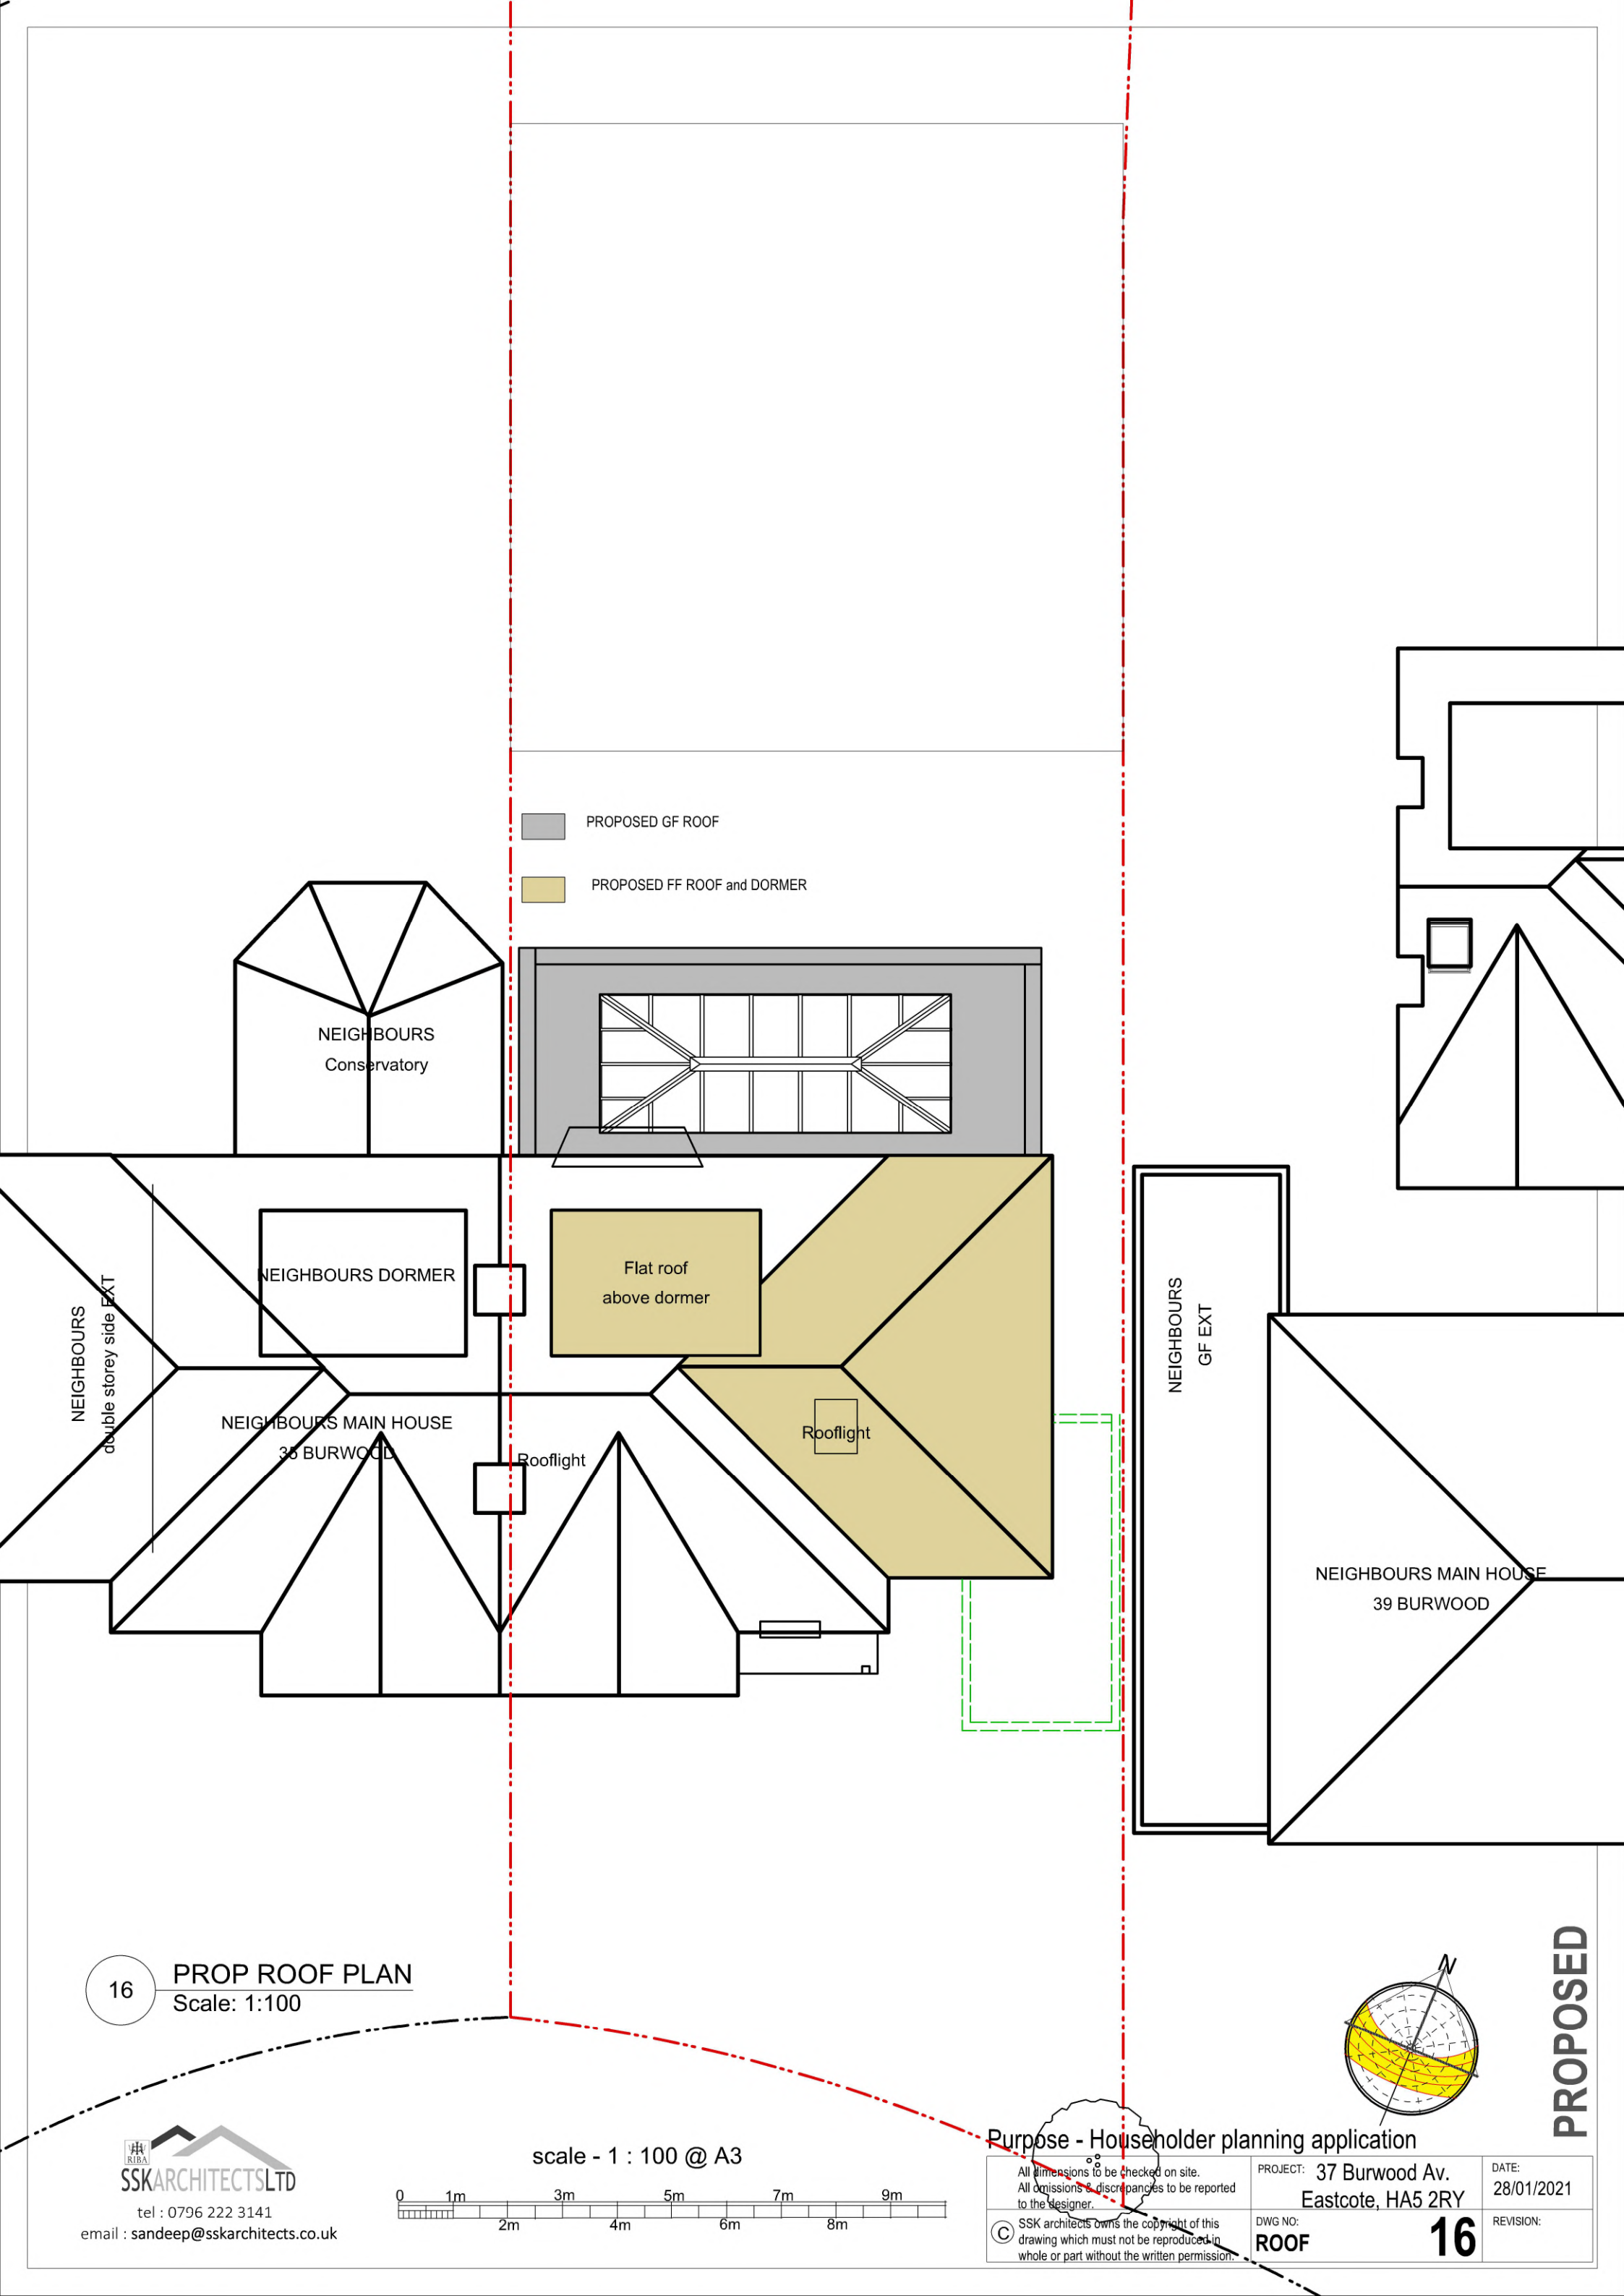

- PROPOSED GF ROOF
- PROPOSED FF ROOF and DORMER

NEIGHBOURS
Conservatory

NEIGHBOURS DORMER

Flat roof
above dormer

NEIGHBOURS MAIN HOUSE
37 BURWOOD


Rooflight

Rooflight


NEIGHBOURS
GF EXT

NEIGHBOURS MAIN HOUSE
39 BURWOOD

16 PROP ROOF PLAN
Scale: 1:100

 

© SSK architects owns the copyright of this drawing which must not be reproduced in whole or part without the written permission.	PROJECT: 37 Burwood Av. Eastcote, HA5 2RY	DATE: 28/01/2021
	DWG NO: ROOF	REVISION:
	16	

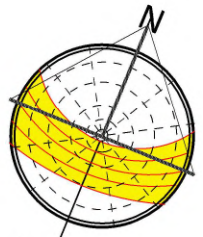

PROPOSED