




ROOF LIGHTS

Conservation style rooflight "the rooflight company" or similar. To be flush with roofline.
Both rooflights to be conservation style and both rooflights to be obscurely glazed.



PHOTO SHOWING BRICK-ON-EDGE ON TILE CREASING
Rear GF extension with concealed gutter

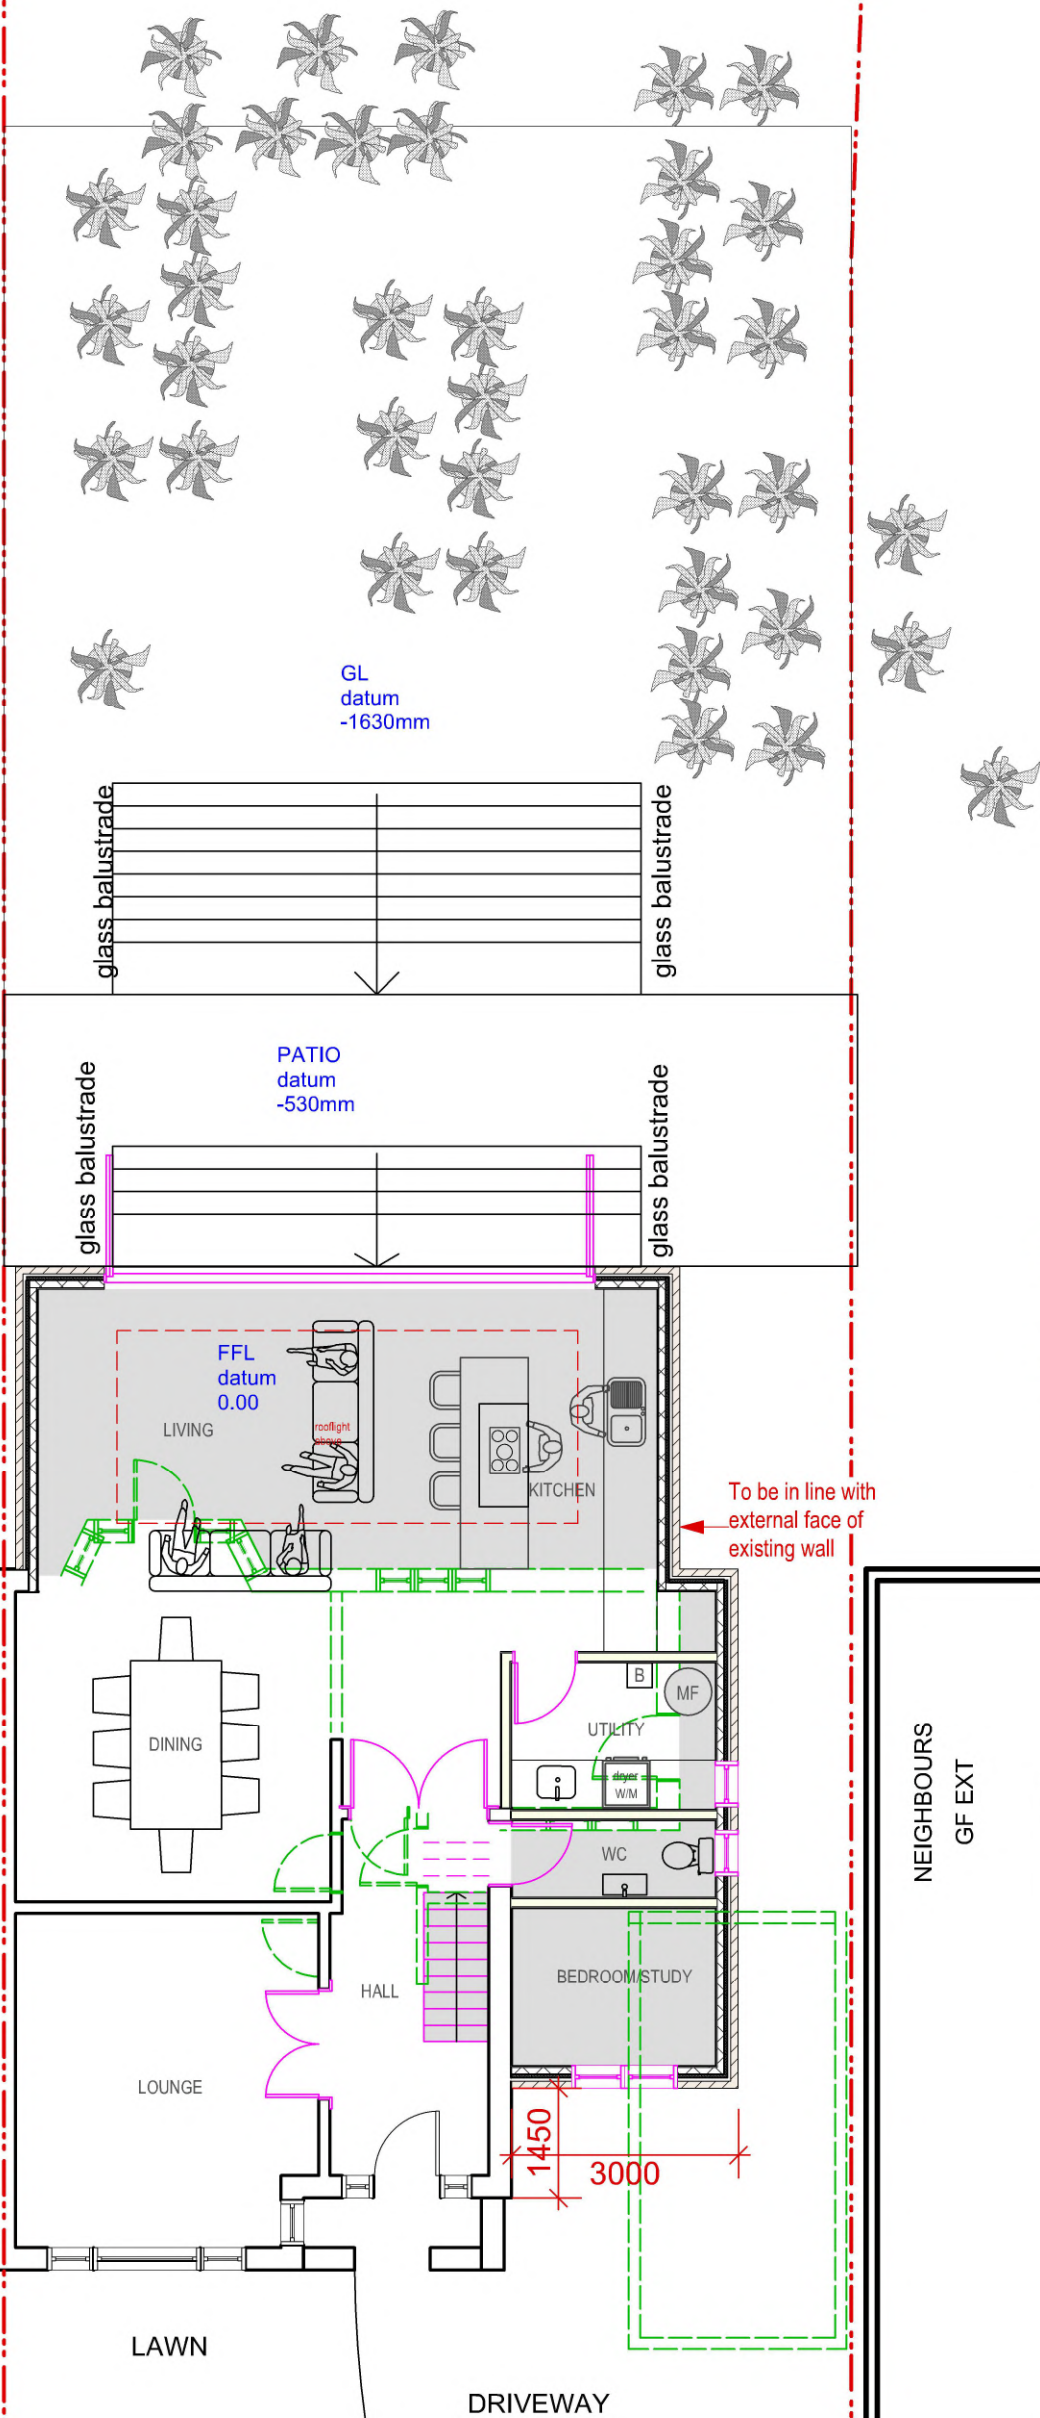


- Green dotted line indicates demolished walls
- Existing walls
- Proposed internal walls
- Proposed external walls
- PROPOSED EXTENSION

13

PROP GROUND FLOOR PLAN
Scale: 1:100

REV A - 16/03/2021

- Side extension width not more than 3m
- side extension is set back the same distance as the neighbouring property from the front
- The "wrap around" element is now in line with external face of existing wall, therefore making it a subordinate addition
- conservation rooflight to be used

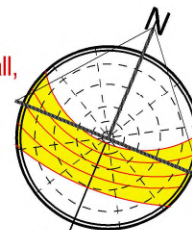


PROPOSED



tel : 0796 222 3141
email : sandeep@sskarchitects.co.uk

scale - 1 : 100 @ A3

 

Purpose - Householder planning application

All dimensions to be checked on site.
All omissions & discrepancies to be reported to the designer.
© SSK architects owns the copyright of this drawing which must not be reproduced in whole or part without the written permission.

PROJECT: 37 Burwood Av.
Eastcote, HA5 2RY

DWG NO: GROUND FLOOR 13

DATE: 09/03/2021

REVISION: A