




ROOF LIGHTS

Conservation style rooflight "the rooflight company" or similar. To be flush with roofline.
Both rooflights to be conservation style and both rooflights to be obscurely glazed.



PHOTO SHOWING BRICK-ON-EDGE ON TILE CREASING
Rear GF extension with concealed gutter

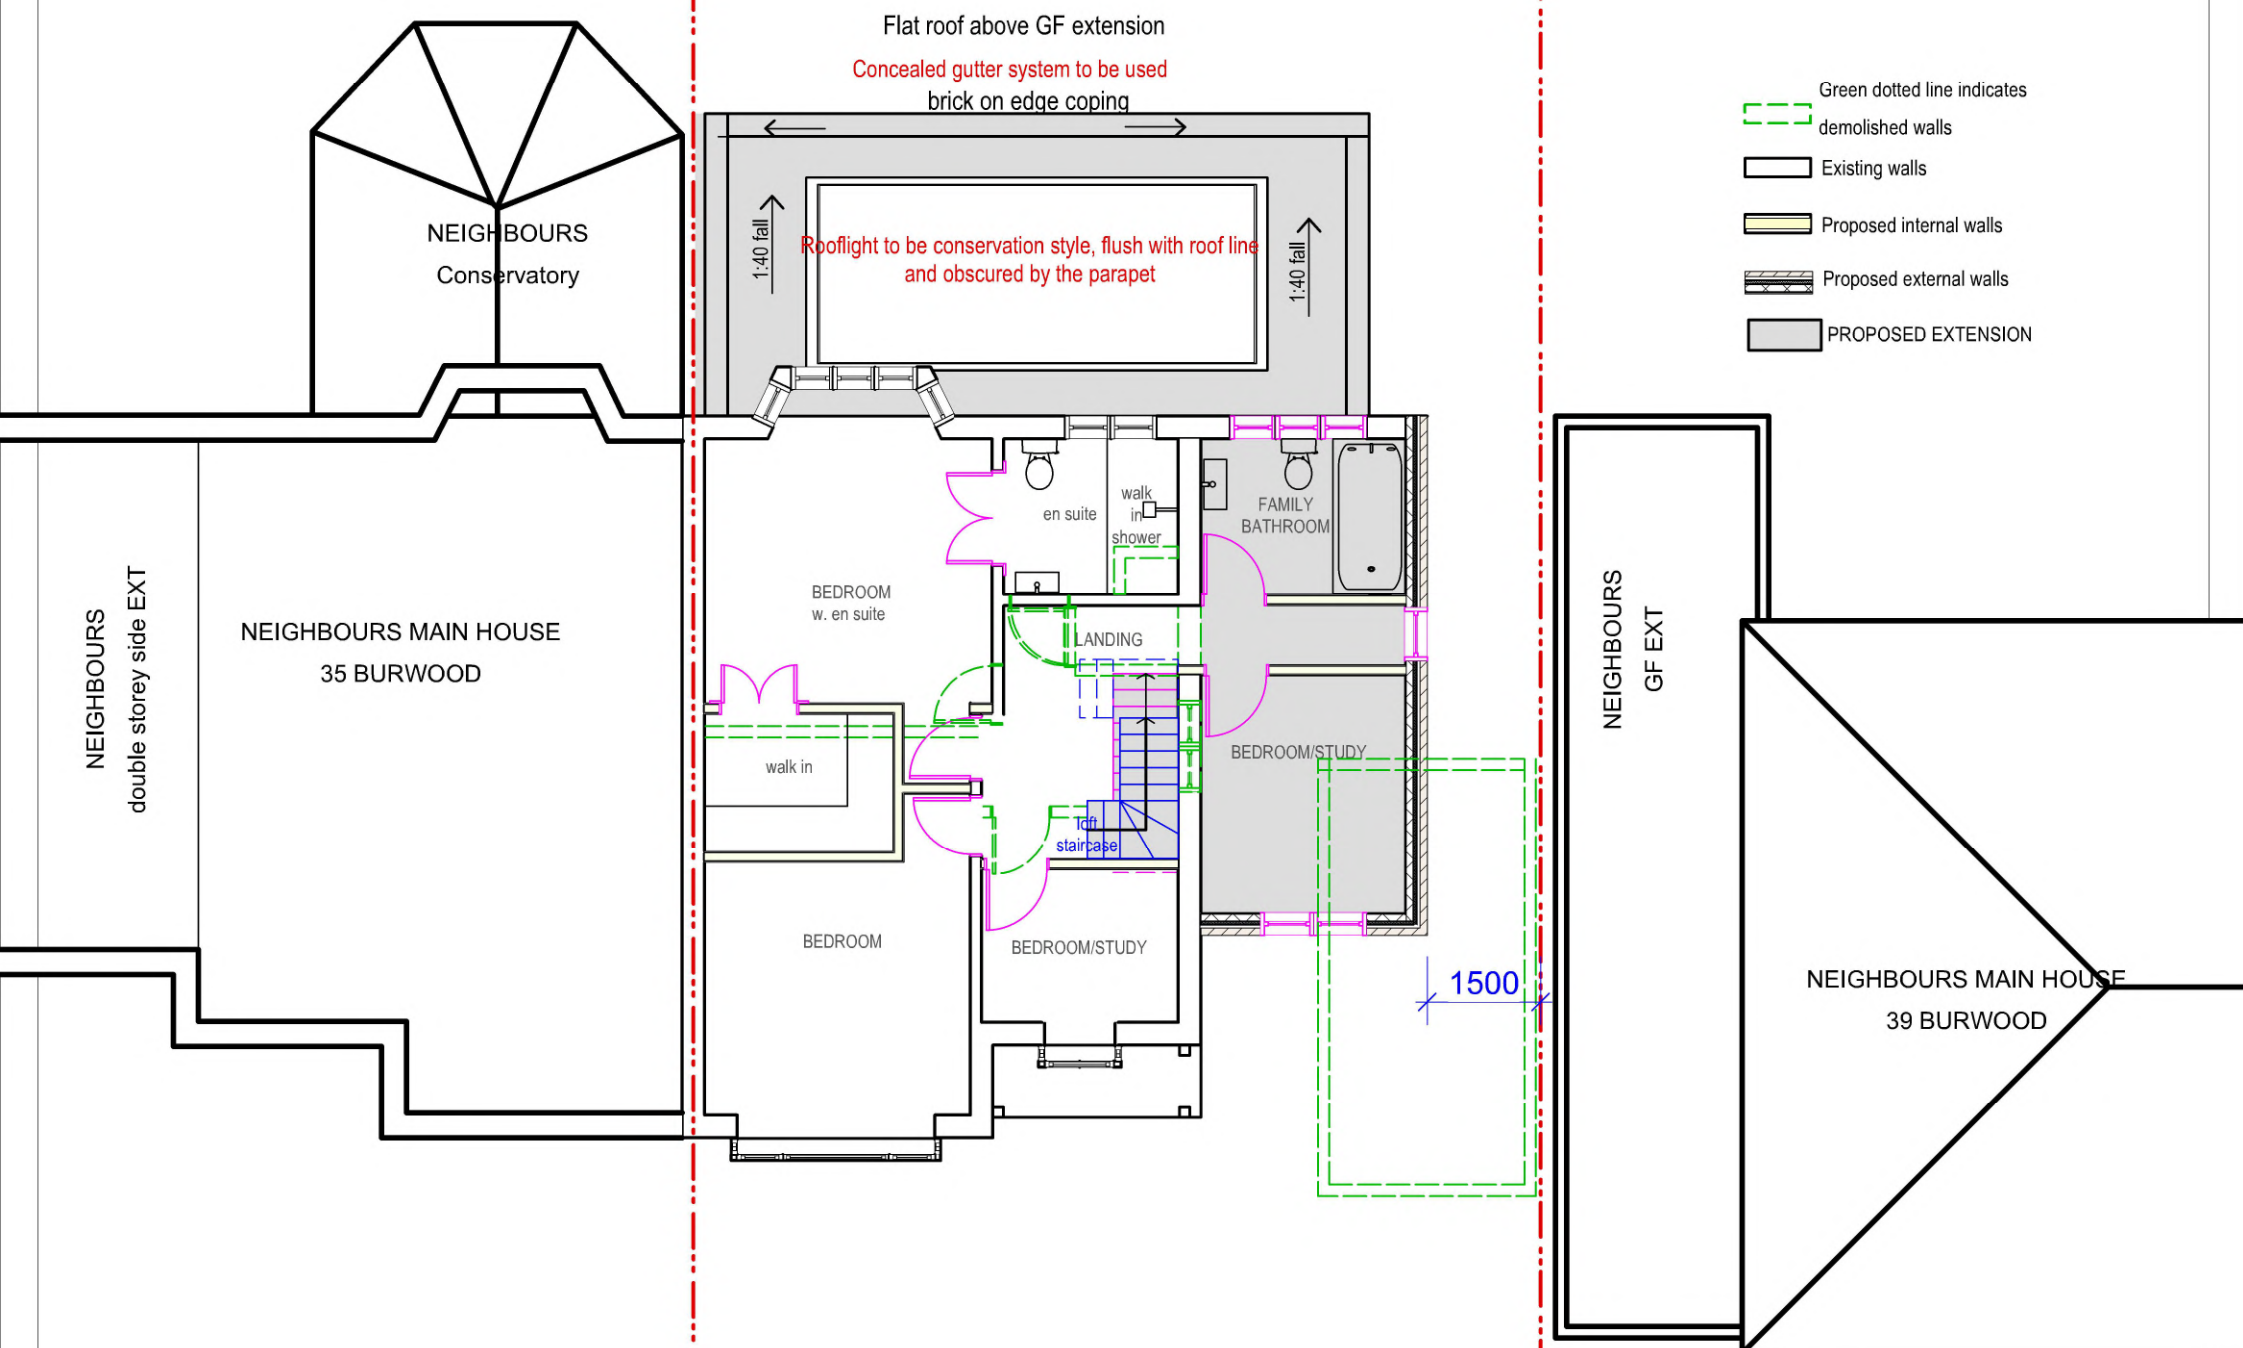


14

PROP FIRST FLOOR PLAN

Scale: 1:100

REV A - 16/03/2021

- Loft dormer size decreased with pitch roof
- conservation rooflights to be used
- Concealed gutter system to be used
- side extension is set back the same distance as the neighbouring property from the front

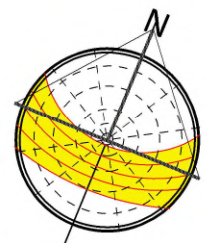


PROPOSED



tel : 0796 222 3141
email : sandeep@sskarchitects.co.uk

scale - 1 : 100 @ A3

 

Purpose - Householder planning application

All dimensions to be checked on site.
All omissions & discrepancies to be reported to the designer.

© SSK architects owns the copyright of this drawing which must not be reproduced in whole or part without the written permission.

PROJECT: 37 Burwood Av.
Eastcote, HA5 2RY

DWG NO: FIRST FLOOR

14

DATE: 09/03/2021

REVISION: A