




ROOF LIGHTS

Conservation style rooflight "the rooflight company" or similar. To be flush with roofline.
Both rooflights to be conservation style and both rooflights to be obscurely glazed.



PHOTO SHOWING BRICK-ON-EDGE ON TILE CREASING
Rear GF extension with concealed gutter

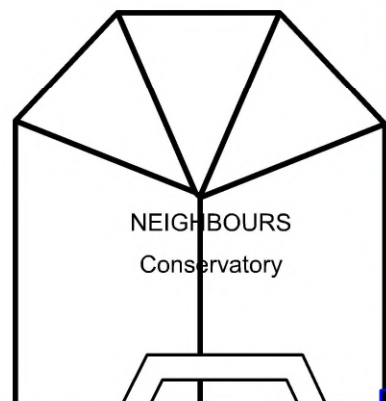

NEIGHBOURS
Conservatory

Flat roof above GF extension
brick on edge coping
Concealed gutter system to be used

Rooflight to be conservation style, flush with roof line and obscured by the parapet

GRP FLAT ROOFING SYSTEM
Grey/green colour

- Green dotted line indicates demolished walls
- Existing walls
- Proposed internal walls
- Proposed external walls
- PROPOSED EXTENSION
- Main roof lines above

NEIGHBOURS
double storey side EXT



NEIGHBOURS DORMER

NEIGHBOURS MAIN HOUSE
35 BURWOOD

LOFT ROOM

Loft staircase

NEIGHBOURS
GF EXT


NEIGHBOURS MAIN HOUSE
39 BURWOOD

15

PROP LOFT FLOOR PLAN


Scale: 1:100

scale - 1 : 100 @ A3

 

REV A - 16/03/2021

- Loft dormer size decreased with pitch roof
- conservation rooflights to be used
- Concealed gutter system to be used

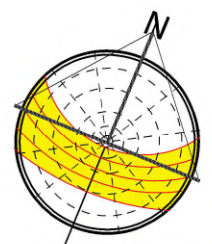

PROPOSED

Purpose - Householder planning application



tel : 0796 222 3141
email : sandeep@sskarchitects.co.uk

All dimensions to be checked on site. All omissions & discrepancies to be reported to the designer. © SSK architects owns the copyright of this drawing which must not be reproduced in whole or part without the written permission.	PROJECT: 37 Burwood Av. Eastcote, HA5 2RY	DATE: 09/03/2021
	DWG NO: LOFT FLOOR	REVISION: A

15