



ROOF LIGHTS

Conservation style rooflight "the rooflight company" or similar. To be flush with roofline.
Both rooflights to be conservation style and both rooflights to be obscurely glazed.



PHOTO SHOWING BRICK-ON-EDGE ON TILE CREASING
Rear GF extension with concealed gutter

PROPOSED GF ROOF

PROPOSED FF ROOF and DORMER

Concealed gutter system to be used

1:40 fall

Rooflight to be conservation style, flush with roof line and obscured by the parapet

1:40 fall

GRP FLAT ROOFING SYSTEM
Grey/green colour

NEIGHBOURS
Conservatory

NEIGHBOURS DORMER

NEIGHBOURS MAIN HOUSE
35 BURWOOD

Rooflight

NEIGHBOURS
GF EXT

NEIGHBOURS MAIN HOUSE
39 BURWOOD


16

PROP ROOF PLAN

Scale: 1:100

REV A - 16/03/2021

- Loft dormer size decreased with pitch roof
- conservation rooflights to be used
- Concealed gutter system to be used

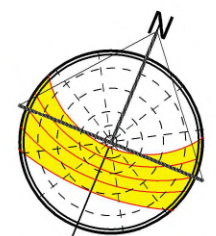


PROPOSED



tel : 0796 222 3141
email : sandeep@sskarchitects.co.uk

scale - 1 : 100 @ A3

 

Purpose - Householder planning application

All dimensions to be checked on site.
All omissions & discrepancies to be reported to the designer.

© SSK architects owns the copyright of this drawing which must not be reproduced in whole or part without the written permission.

PROJECT: 37 Burwood Av.
Eastcote, HA5 2RY

DWG NO:
ROOF

DATE:
09/03/2021

REVISION:
A

16