


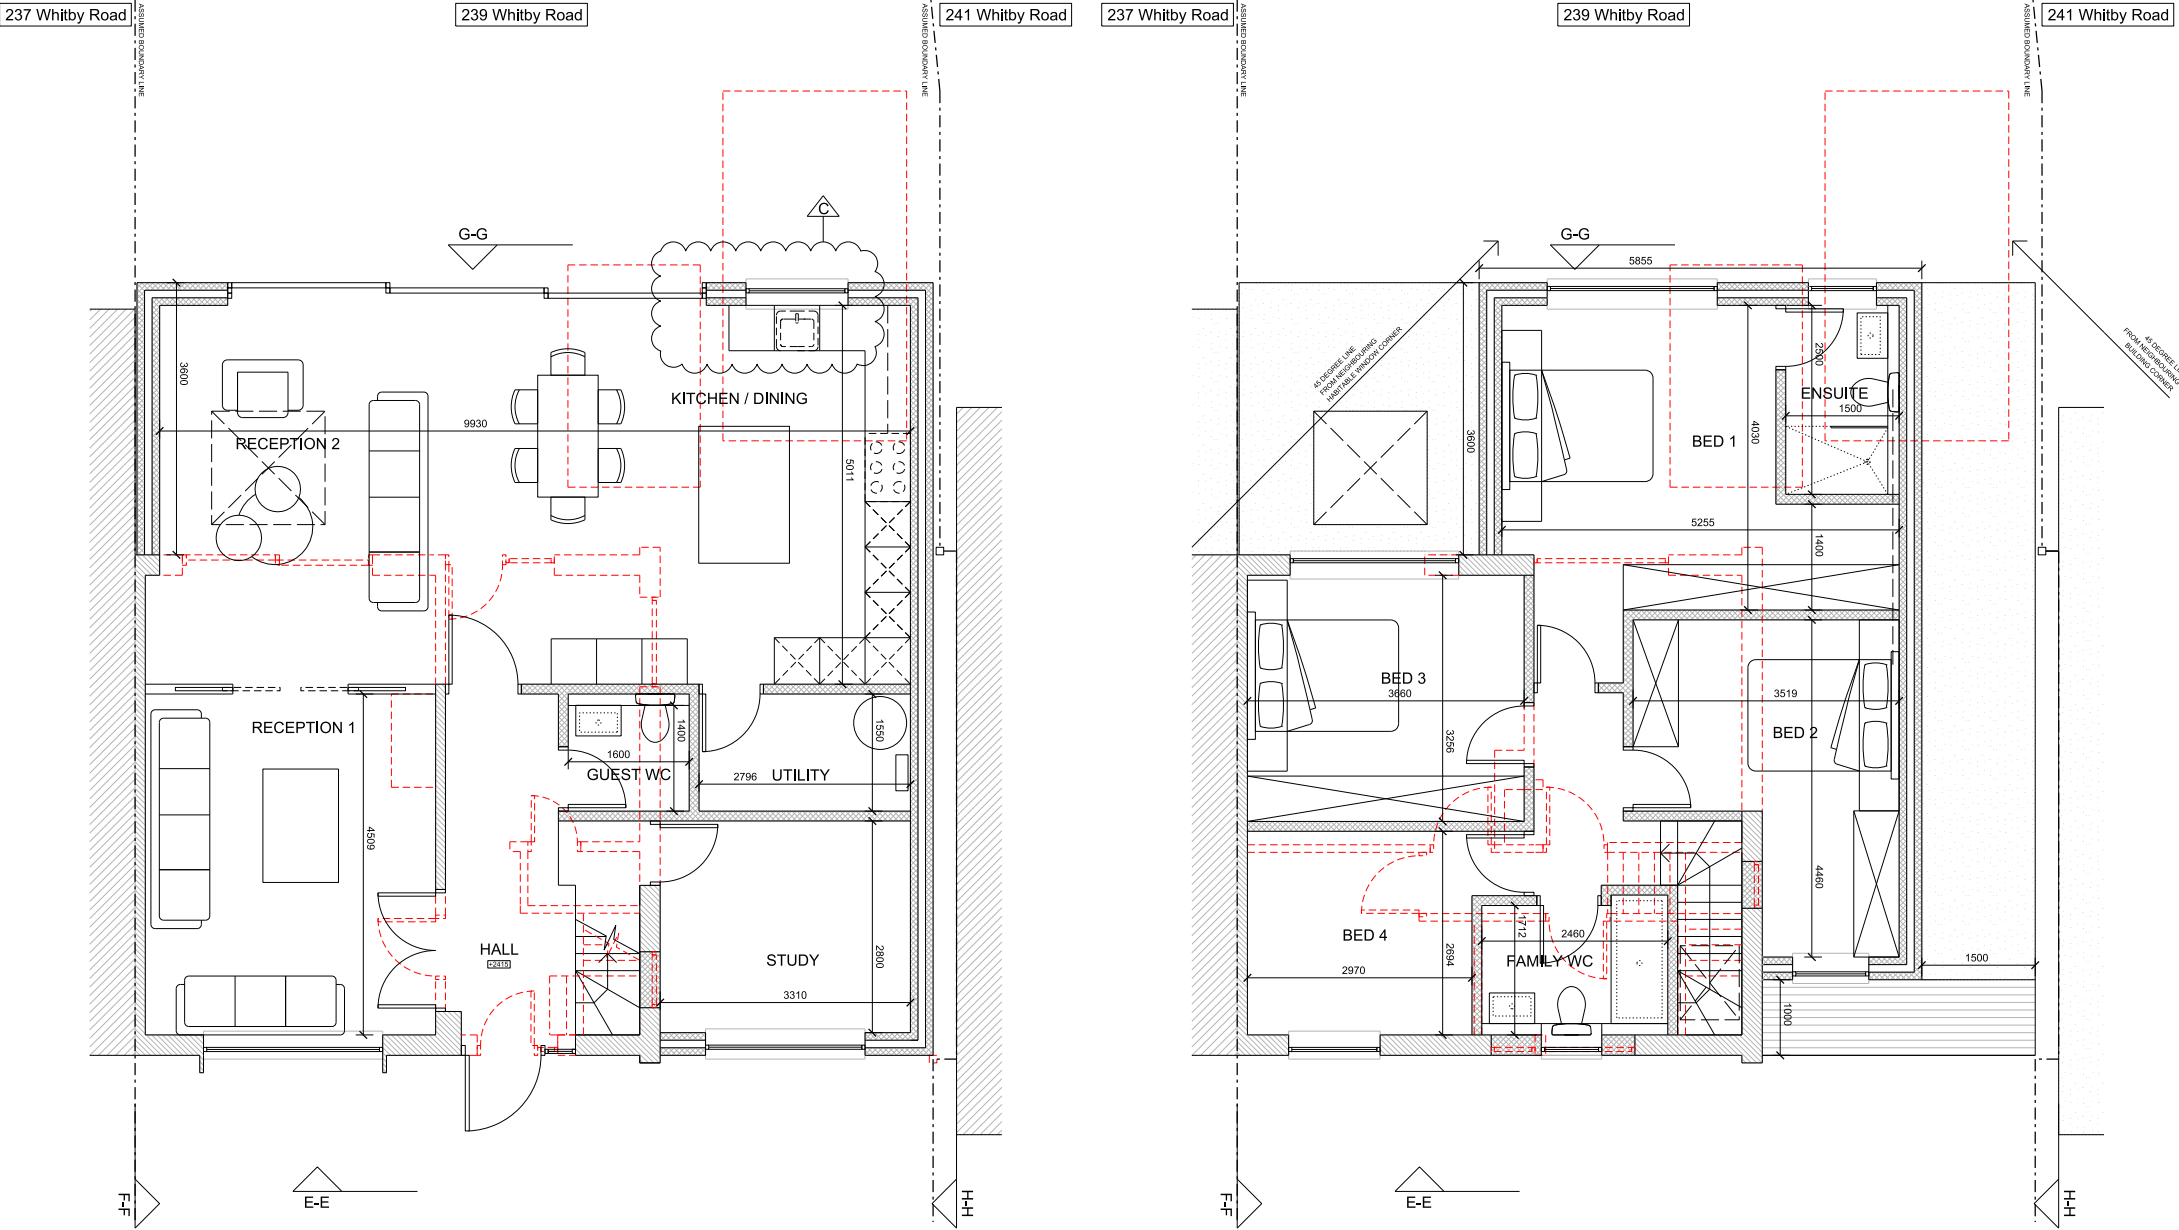

1. PROPOSED GROUND FLOOR PLAN

2. PROPOSED FIRST FLOOR PLAN



Revision	Date	Notes	Client		
A	06/01/22	THESE DRAWINGS AND THE INFORMATION CONTAINED THEREIN ARE THE PROPERTY OF SH2 CONSULTING LTD AND MAY NOT BE REPRODUCED WITHOUT PERMISSION.	MR & MRS SAVANIA		
B	10/01/22	ALL DIMENSIONS, LEVELS, SLOPES, POSITIONS AND LOCATIONS OF PARTS ARE TO BE VERIFIED ON SITE PRIOR TO COMMENCING WORK. ANY DISCREPANCIES MUST BE REPORTED TO THE DESIGN SURVEYOR ENGINEER IMMEDIATELY.	239 WHITBY ROAD, RUISLIP, HA4 9ED		
C	07/04/22	DRAWINGS AMENDED TO LOCAL AUTHORITY COMMENTS	PROPOSED GROUND & FIRST FLOOR PLAN		
		DRAWINGS AMENDED TO DESIGN DEVELOPMENT	Drawing no.	Scale	Revision
			239WR-102	1:50@A2 / 1:100@A4	C
					Date
					12.21