





1. PROPOSED FRONT ELEVATION E-E

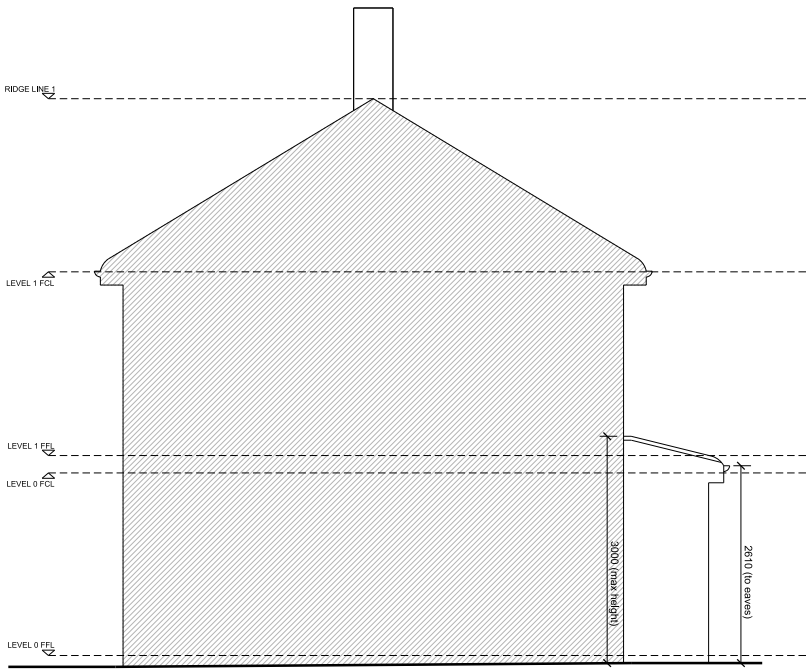

2. PROPOSED SIDE ELEVATION (F-F)

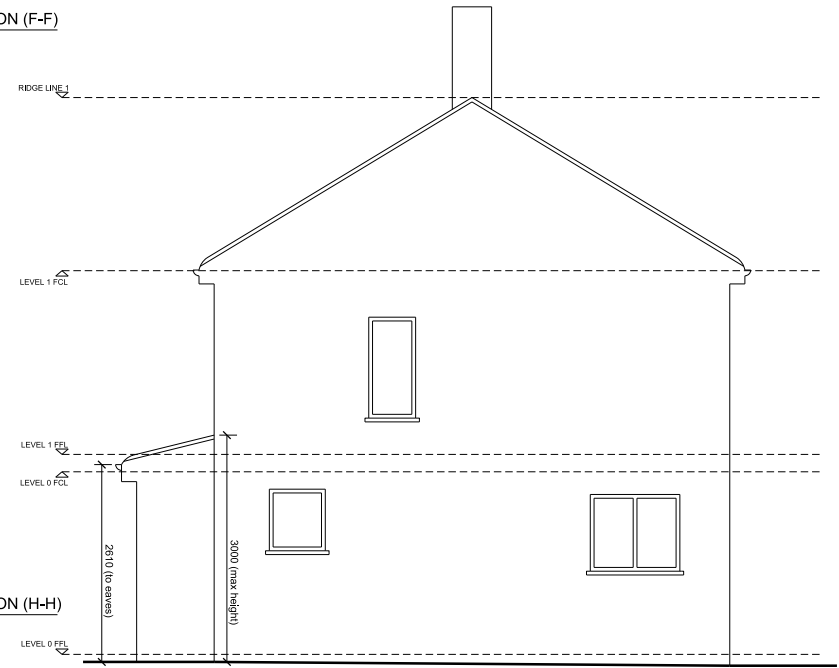

3. PROPOSED SIDE ELEVATION (H-H)



Revision	Date

Notes
DENOTES NEIGHBOURING PROPERTY
DENOTES EXISTING WALLS
DENOTES PROPOSED DEMOLITIONS
DENOTES NEW WALLS

THIS DRAWING AND THE INFORMATION CONTAINED THEREIN IS THE PROPERTY OF SH CONSULTING LTD AND MAY NOT BE REPRODUCED WITHOUT PERMISSION.

ALL DIMENSIONS, LEVELS, SLOPES, POSITIONS AND LOCATIONS OF PARTS/LINE ARE INDICATED ON DRAWINGS ARE TO BE VERIFIED ON-SITE PRIOR TO ENGAGING WORKS. ANY DISCREPANCIES MUST BE REPORTED TO THE DESIGNER/SUPPLIER/ENGINEER OR RESPONSIBLE PERSONS IMMEDIATELY.

Client MR & MRS SAVANIA		Project 239 WHITBY ROAD, RUISLIP, HA4 9ED	
Drawing title PROPOSED ELEVATIONS		Scale 1:50@A2 / 1:100@A4	
Drawing no. 239WR-203	Revision -	Date 03.22	