



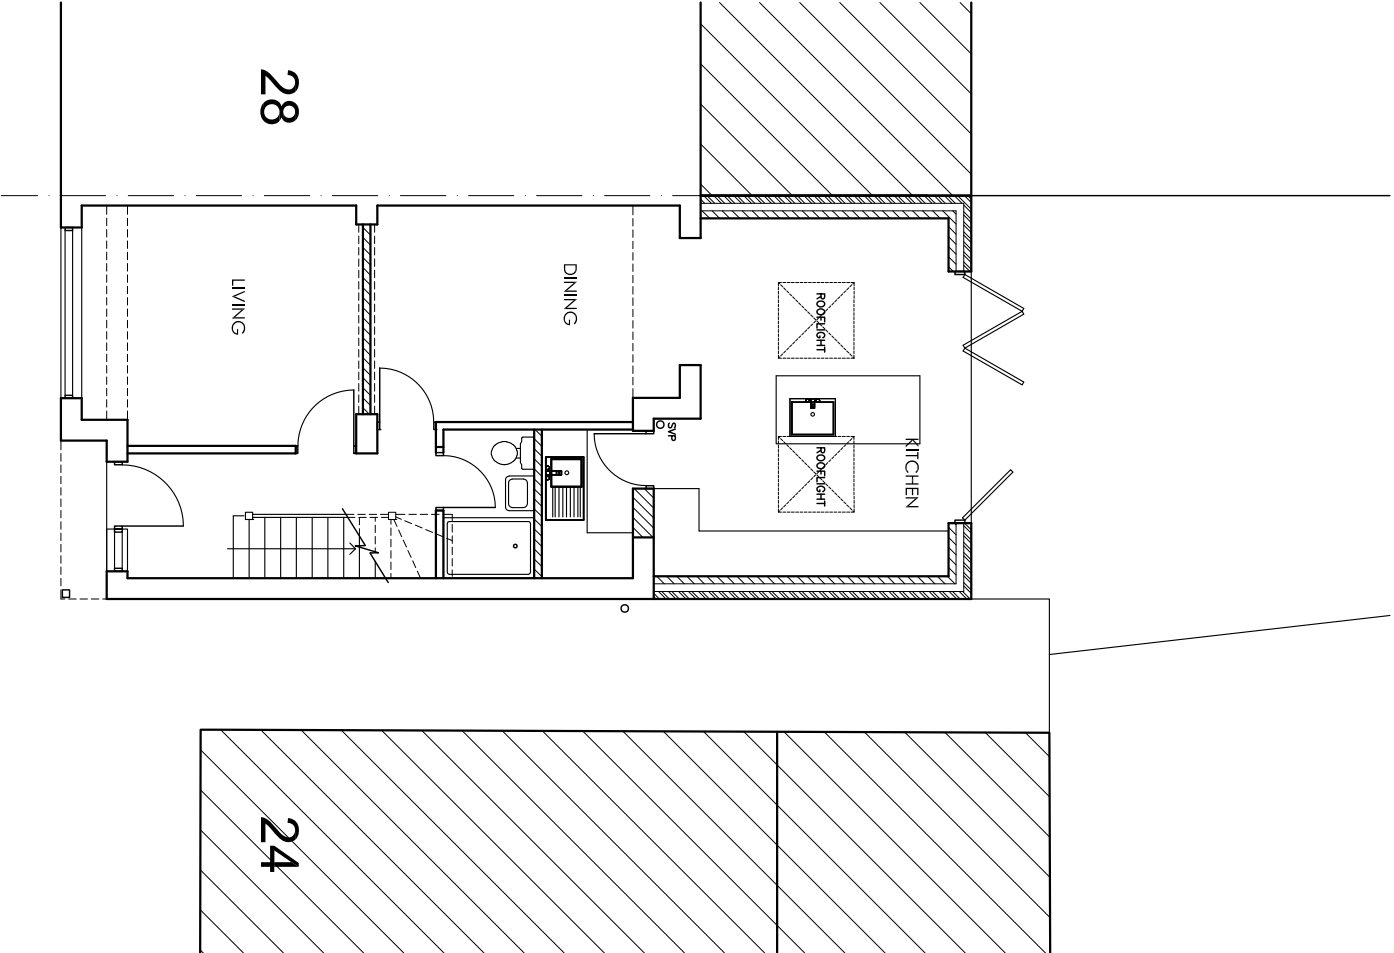

GROUND FLOOR PLAN

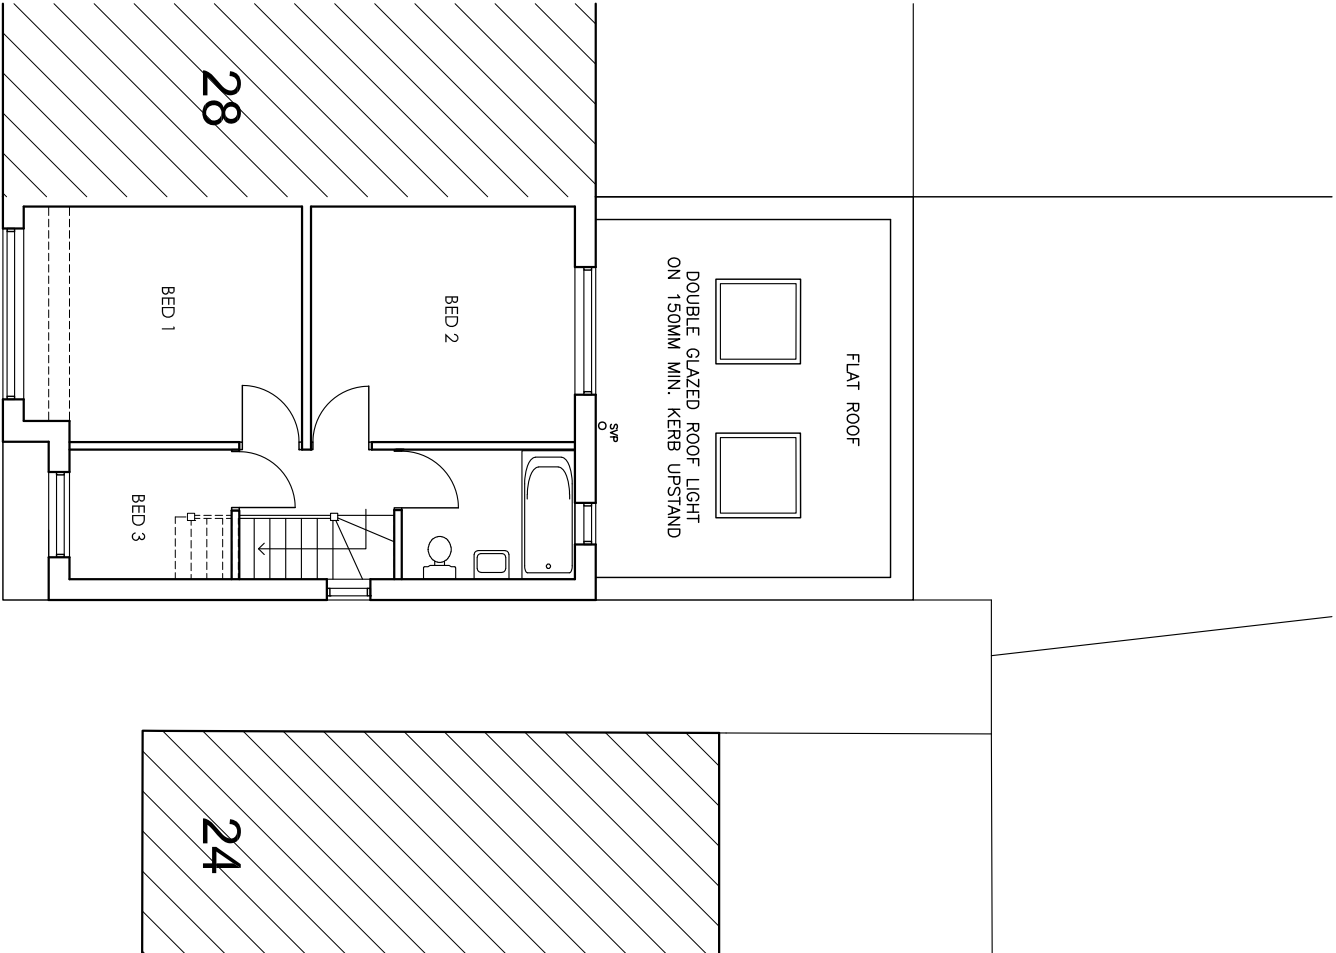

FIRST FLOOR PLAN

No.	Revision	Date	Notes	Project	Drawing Title						
A	DEPTH OF REAR EXTENSION REDUCED TO MEET PLANNING OFFICER'S REQUIREMENTS.	15/02/22	SCALE BAR - METRES <table><tr><td>0</td><td>1</td><td>2</td><td>3</td><td>4</td><td>5</td></tr></table>	0	1	2	3	4	5	26 WOOD END GREEN ROAD HAYES, UB3 2SH	FLOOR PLANS AS PROPOSED
0	1	2	3	4	5						
				Scale 1:100 (A3 SHEET SIZE) Date AUGUST 2021	Drawn Checked						
				Drawing No.	Revision						
				21/118/104	A						