




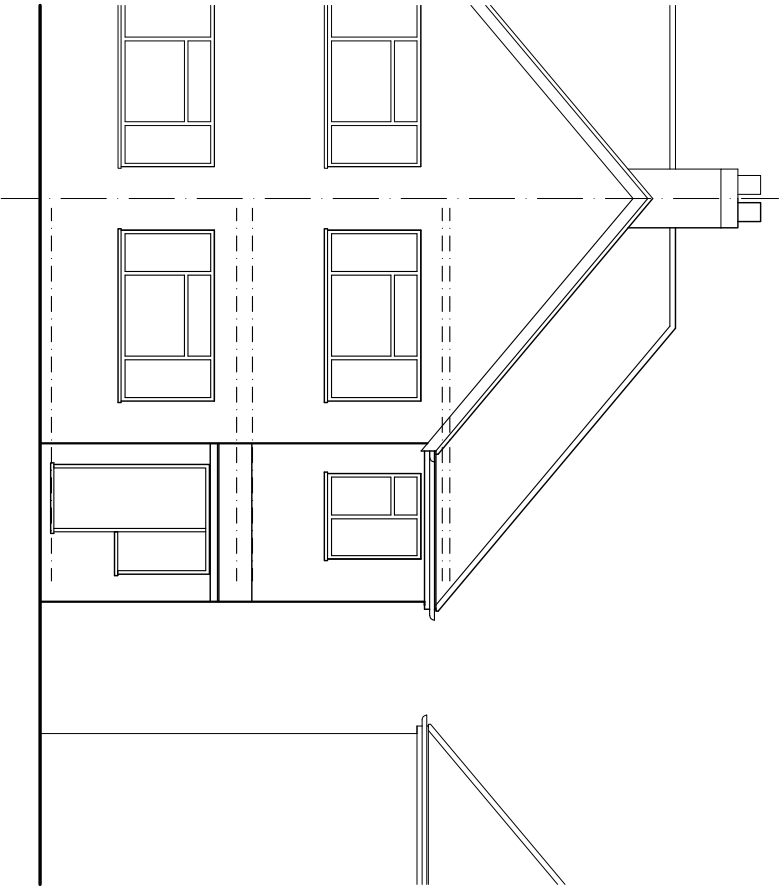


FRONT ELEVATION

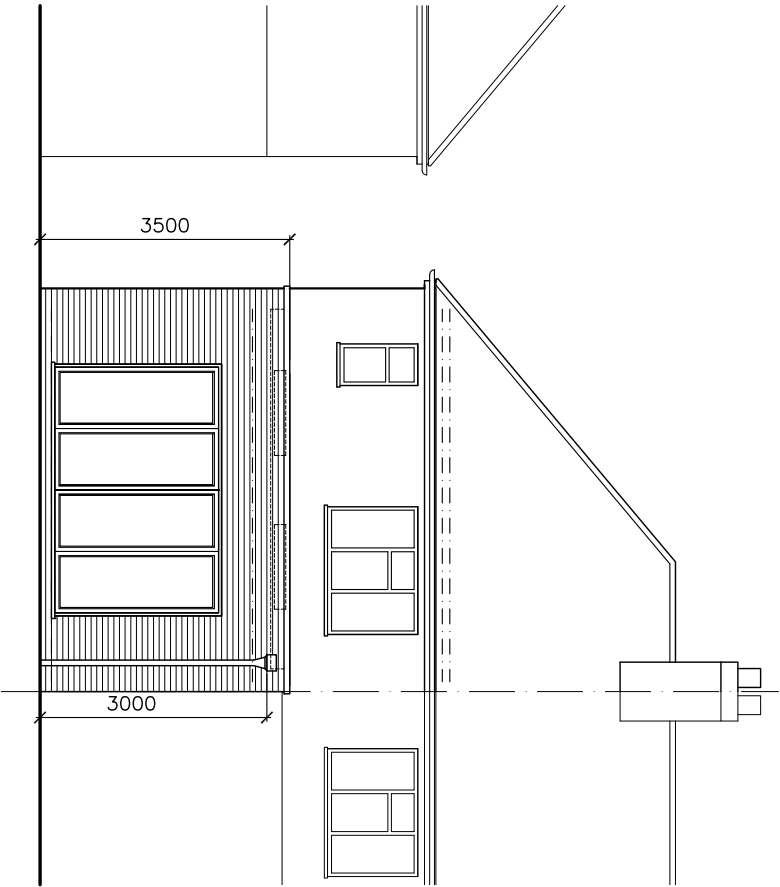

REAR ELEVATION

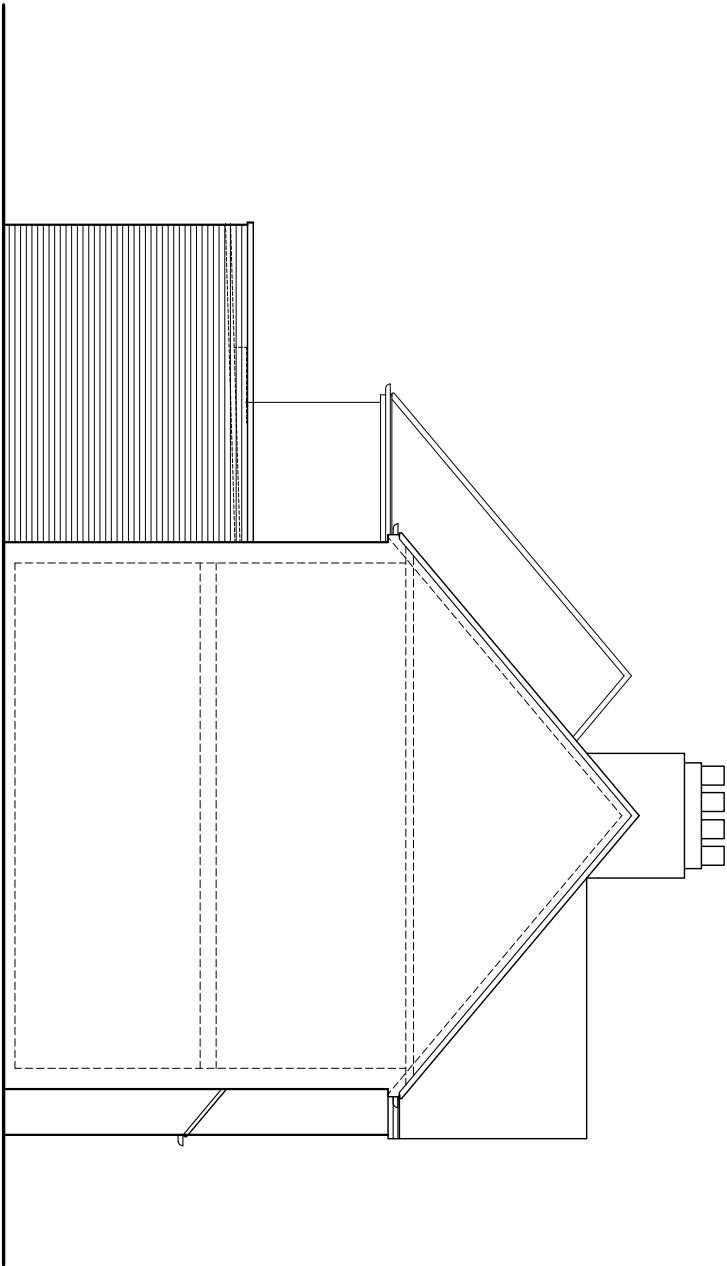

SIDE ELEVATION - FACING NO. 24

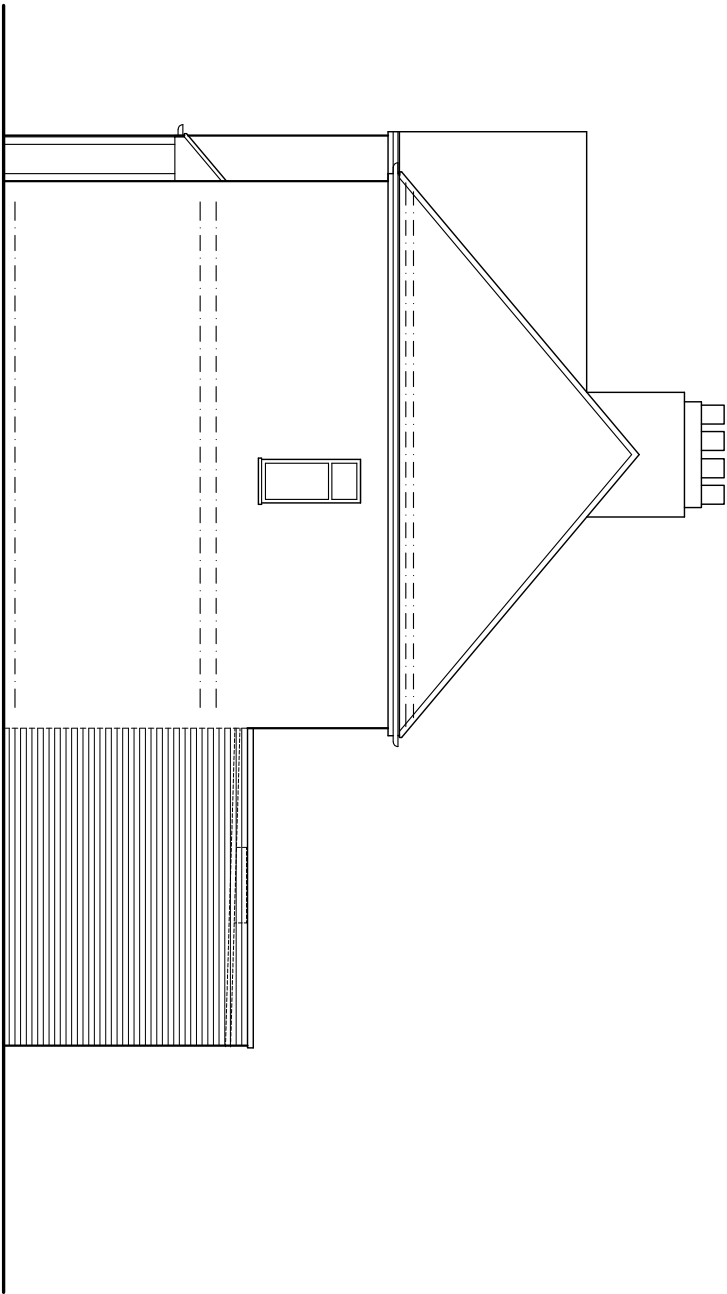

SIDE ELEVATION - FACING NO. 28

No.	Revision	Date	Notes	SCALE BAR - METRES						Project	Drawing Title
A	DEPTH OF REAR EXTENSION REDUCED AND PARAPET ADDED TO MEET PLANNING OFFICER'S REQUIREMENTS.	15/02/22		0	1	2	3	4	5	26 WOOD END GREEN ROAD HAYES, UB3 2SH	ELEVATIONS AS PROPOSED
										Scale 1:100 (A3 SHEET SIZE) Date AUGUST 2021	Drawn Checked
										Drawing No. 21/118/105 Revision A	