

GENERAL NOTES:

THIS DRAWING IS NOT TO BE SCALED. THE MAIN CONTRACTOR IS RESPONSIBLE FOR THE ACCURACY OF THE DIMENSIONS AND THE POSITION OF THE ELEMENTS. ANY DISCREPANCIES REPORTED TO COTSWOLD RESIDENTIAL DESIGN LTD AT ONCE.

ANY CONSTRUCTION WORK CARRIED OUT UNDER THIS DRAWING IS THE RESPONSIBILITY OF THE MAIN CONTRACTOR. APPROVALS IS ENTIRELY AT THE HOUSEHOLDER/CONTRACTORS RISK.

ALL BUILDING WORK IS TO BE CARRIED OUT TO THE SATISFACTION OF THE LOCAL AUTHORITY AND BUILDING CONTROL OFFICER AND IN ACCORDANCE WITH CURRENT BUILDING REGULATIONS, AND AS SUCH ANY UNPREDICTED BUILDING WORKS THAT MAY BE REQUIRED ON SITE.


THE MAIN CONTRACTOR SHALL BE ENTIRELY RESPONSIBLE FOR THE SECURITY, STRENGTH AND STABILITY OF THE BUILDING SITE DURING THE WORKS DURATION.

THIS DRAWING IS THE COPYRIGHT OF COTSWOLD RESIDENTIAL DESIGN LTD.


THIS DRAWING MAY NOT BE COPIED BY ANY THIRD PARTIES WITHOUT PRIOR PERMISSION.



SCALE BAR 1:50 @ A1

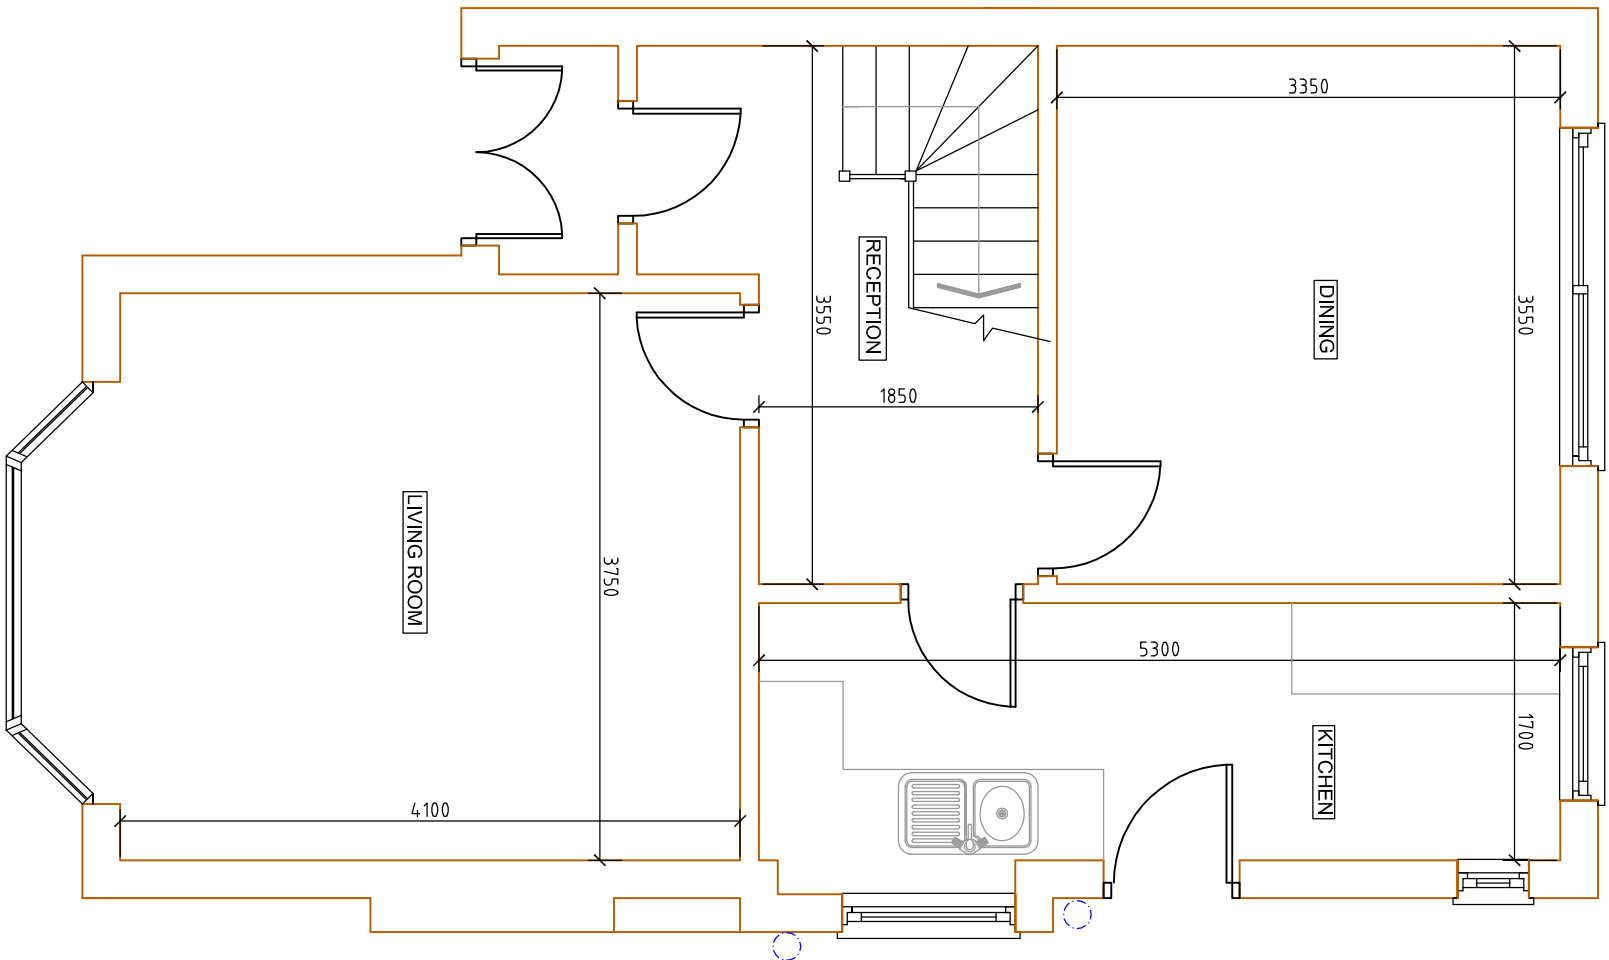

EXISTING GROUND FLOOR
SCALE BAR 1:50 @ A1

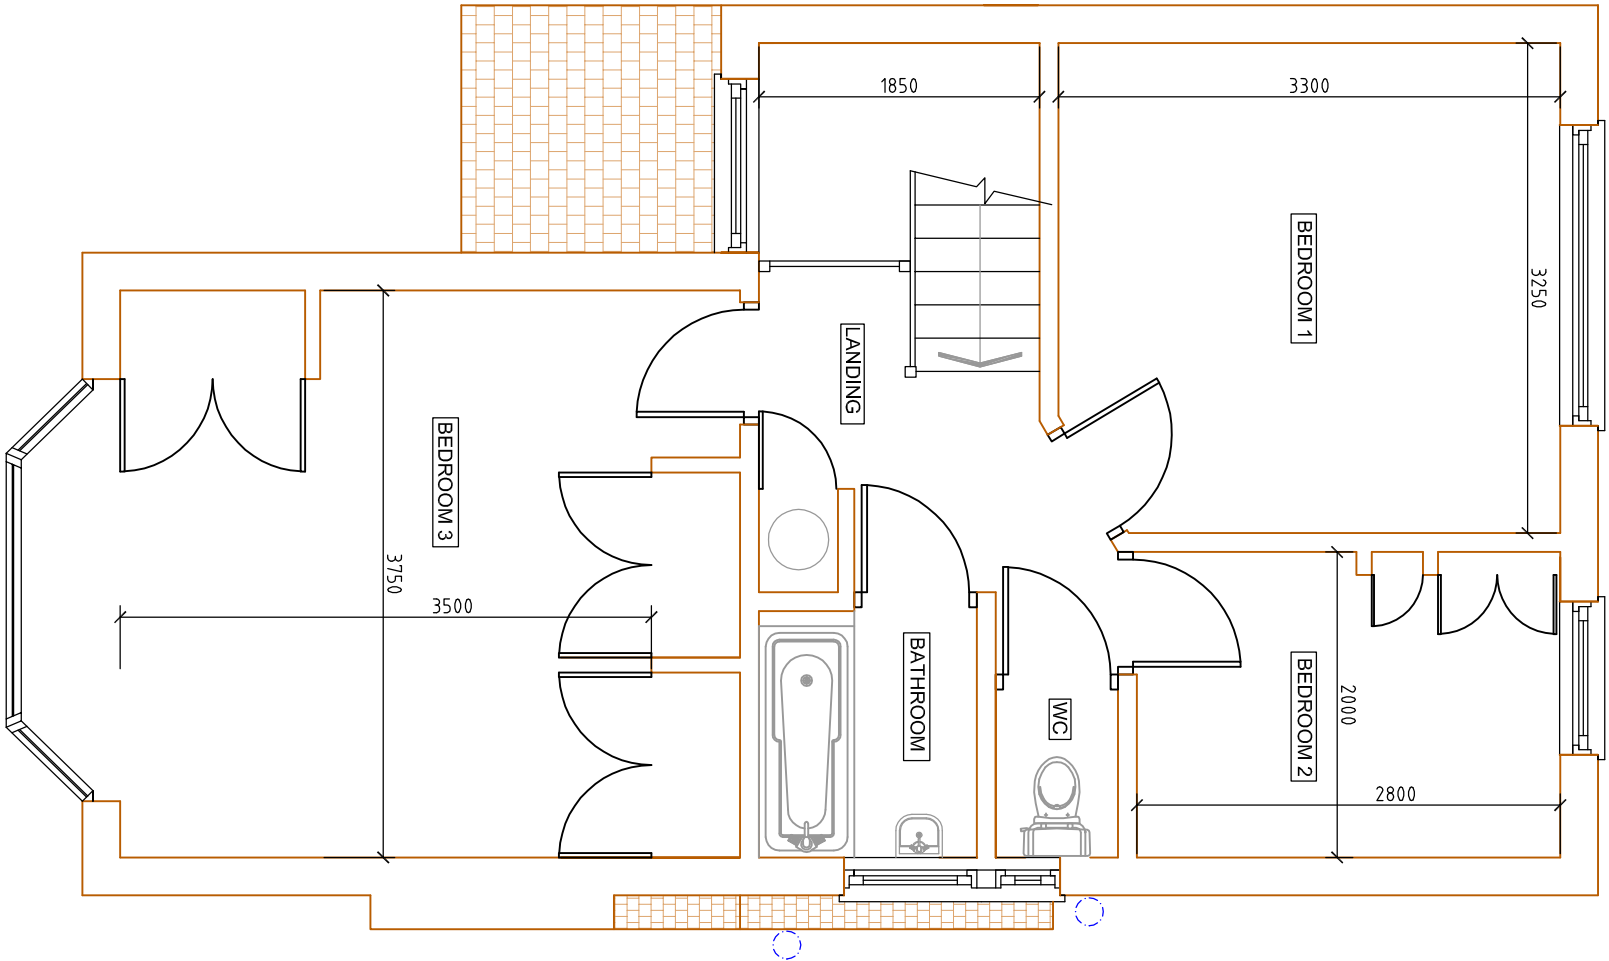

EXISTING FIRST FLOOR
SCALE BAR 1:50 @ A1

REVISION	DESCRIPTION	DATE	BY
Cotswold Residential Design Ltd Oxford Office: 137a Carterton Mobile Home Park, Milestone Road Carterton, Oxfordshire, OX18 3FU Telephone: 07856736328 Email:cotswoldresidential@yahoo.com DRAWING TITLE: EXISTING FLOOR PLANS SITE ADDRESS: 46 MIDDLETON DRIVE, PINNER			
SCALE: 1:50 @ A1		DRAWN BY: BG	
DATE: 03.09.20			
DRAWING NO.: MIDDLETON/01			