

GENERAL NOTES:

THIS DRAWING IS NOT TO BE SCALED. THE MAIN CONTRACTOR IS RESPONSIBLE FOR THE ACCURACY OF THE DIMENSIONS AND THE POSITION OF THE BUILDING WORK. ANY DISCREPANCIES REPORTED TO COTSWOLD RESIDENTIAL DESIGN LTD AT ONCE.



ANY CONSTRUCTION WORK CARRIED OUT UNDER THIS DRAWING IS THE RESPONSIBILITY OF THE MAIN CONTRACTOR. APPROVALS IS ENTIRELY AT THE HOUSEHOLDER/CONTRACTORS RISK.

ALL BUILDING WORK IS TO BE CARRIED OUT TO THE SATISFACTION OF THE LOCAL AUTHORITY AND BUILDING CONTROL OFFICER, AND IN ACCORDANCE WITH CURRENT BUILDING REGULATIONS, AND AS SUCH ANY UNPREDICTED BUILDING WORKS THAT MAY BE REQUIRED ON SITE.


THE MAIN CONTRACTOR SHALL BE ENTIRELY RESPONSIBLE FOR THE SECURITY, STRENGTH AND STABILITY OF THE BUILDING SITE DURING THE WORKS DURATION.

THIS DRAWING IS THE COPYRIGHT OF COTSWOLD RESIDENTIAL DESIGN LTD.


THIS DRAWING MAY NOT BE COPIED BY ANY THIRD PARTIES WITHOUT PRIOR PERMISSION.

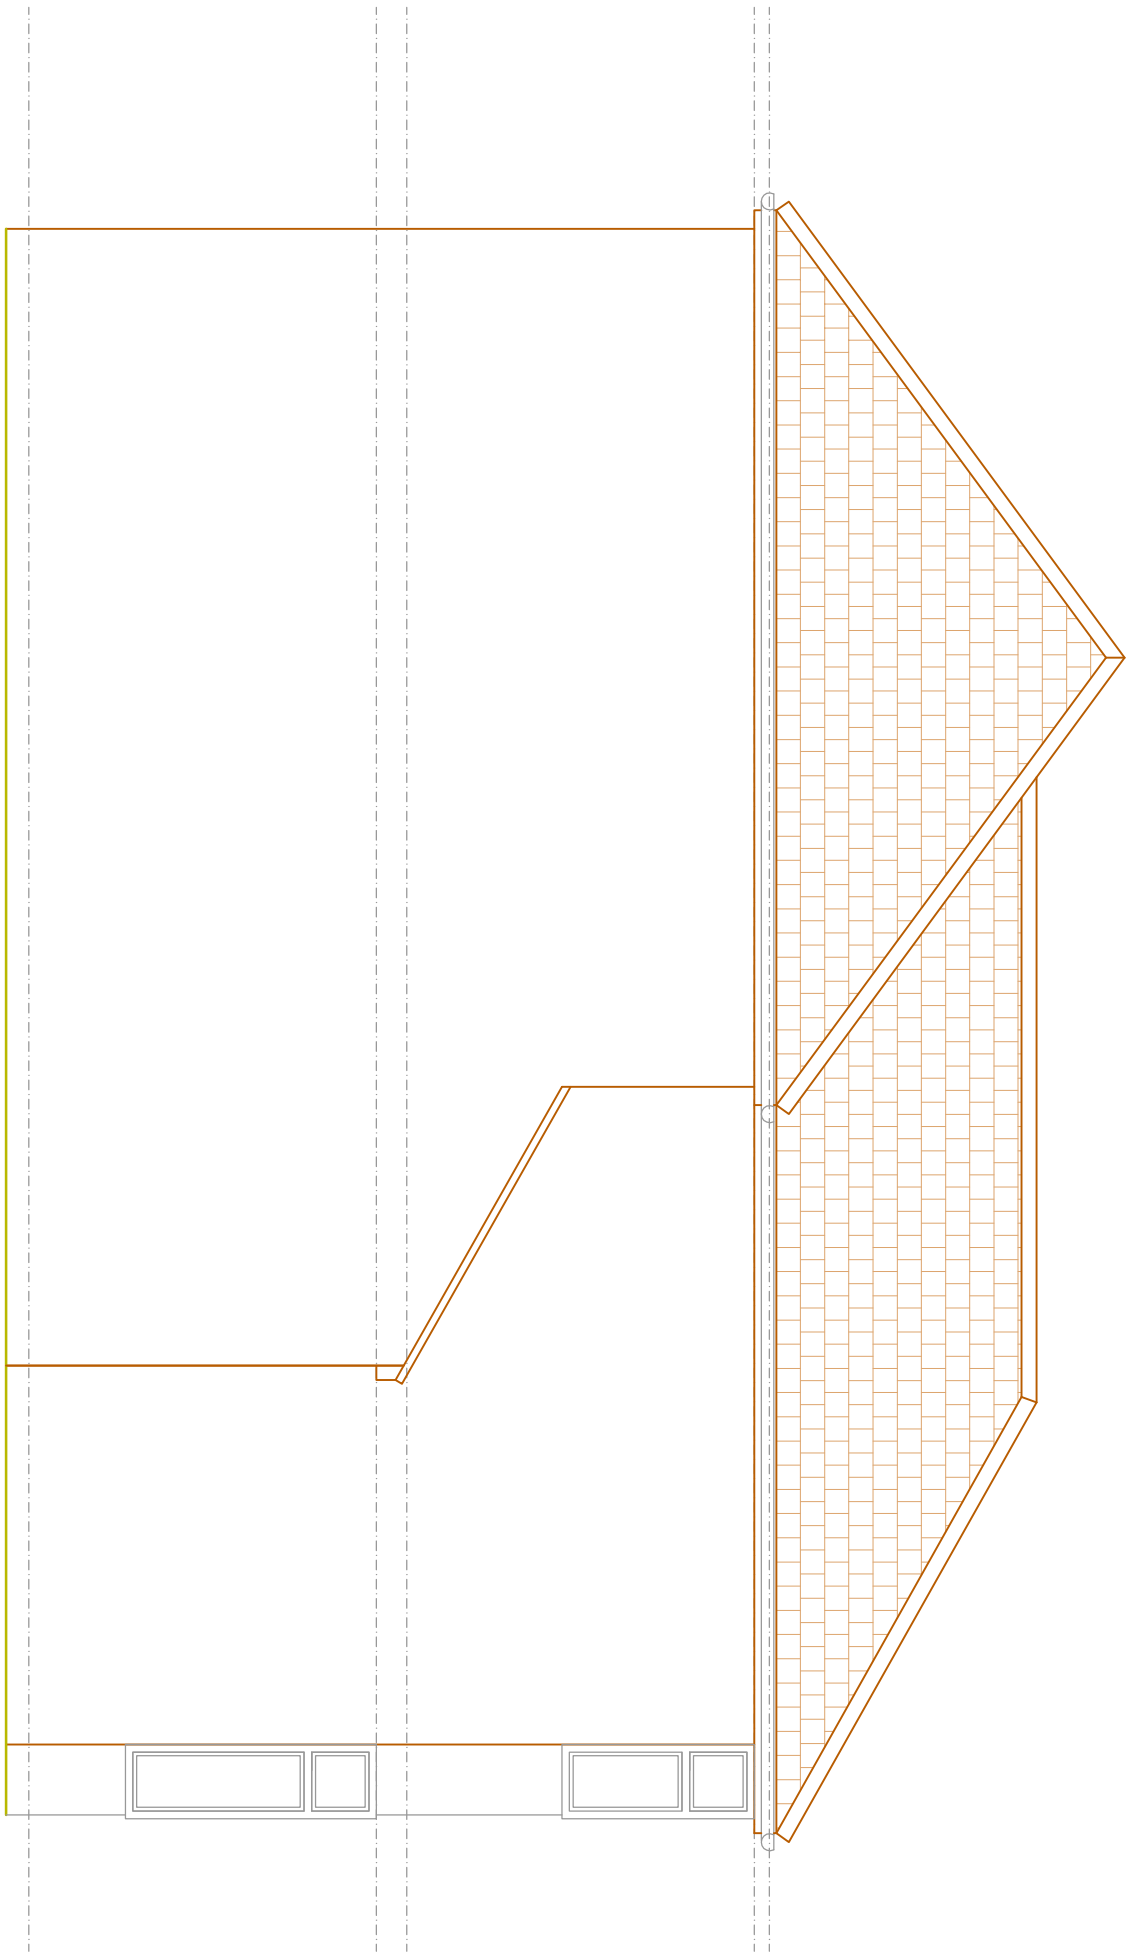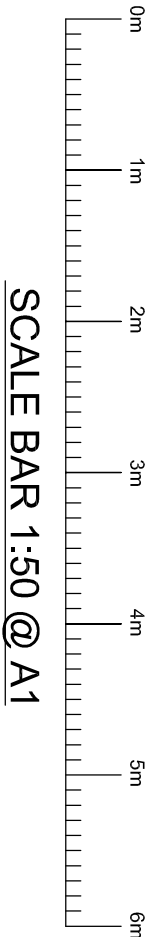


EXISTING SIDE ELEVATION 1
SCALE BAR 1:50 @ A1

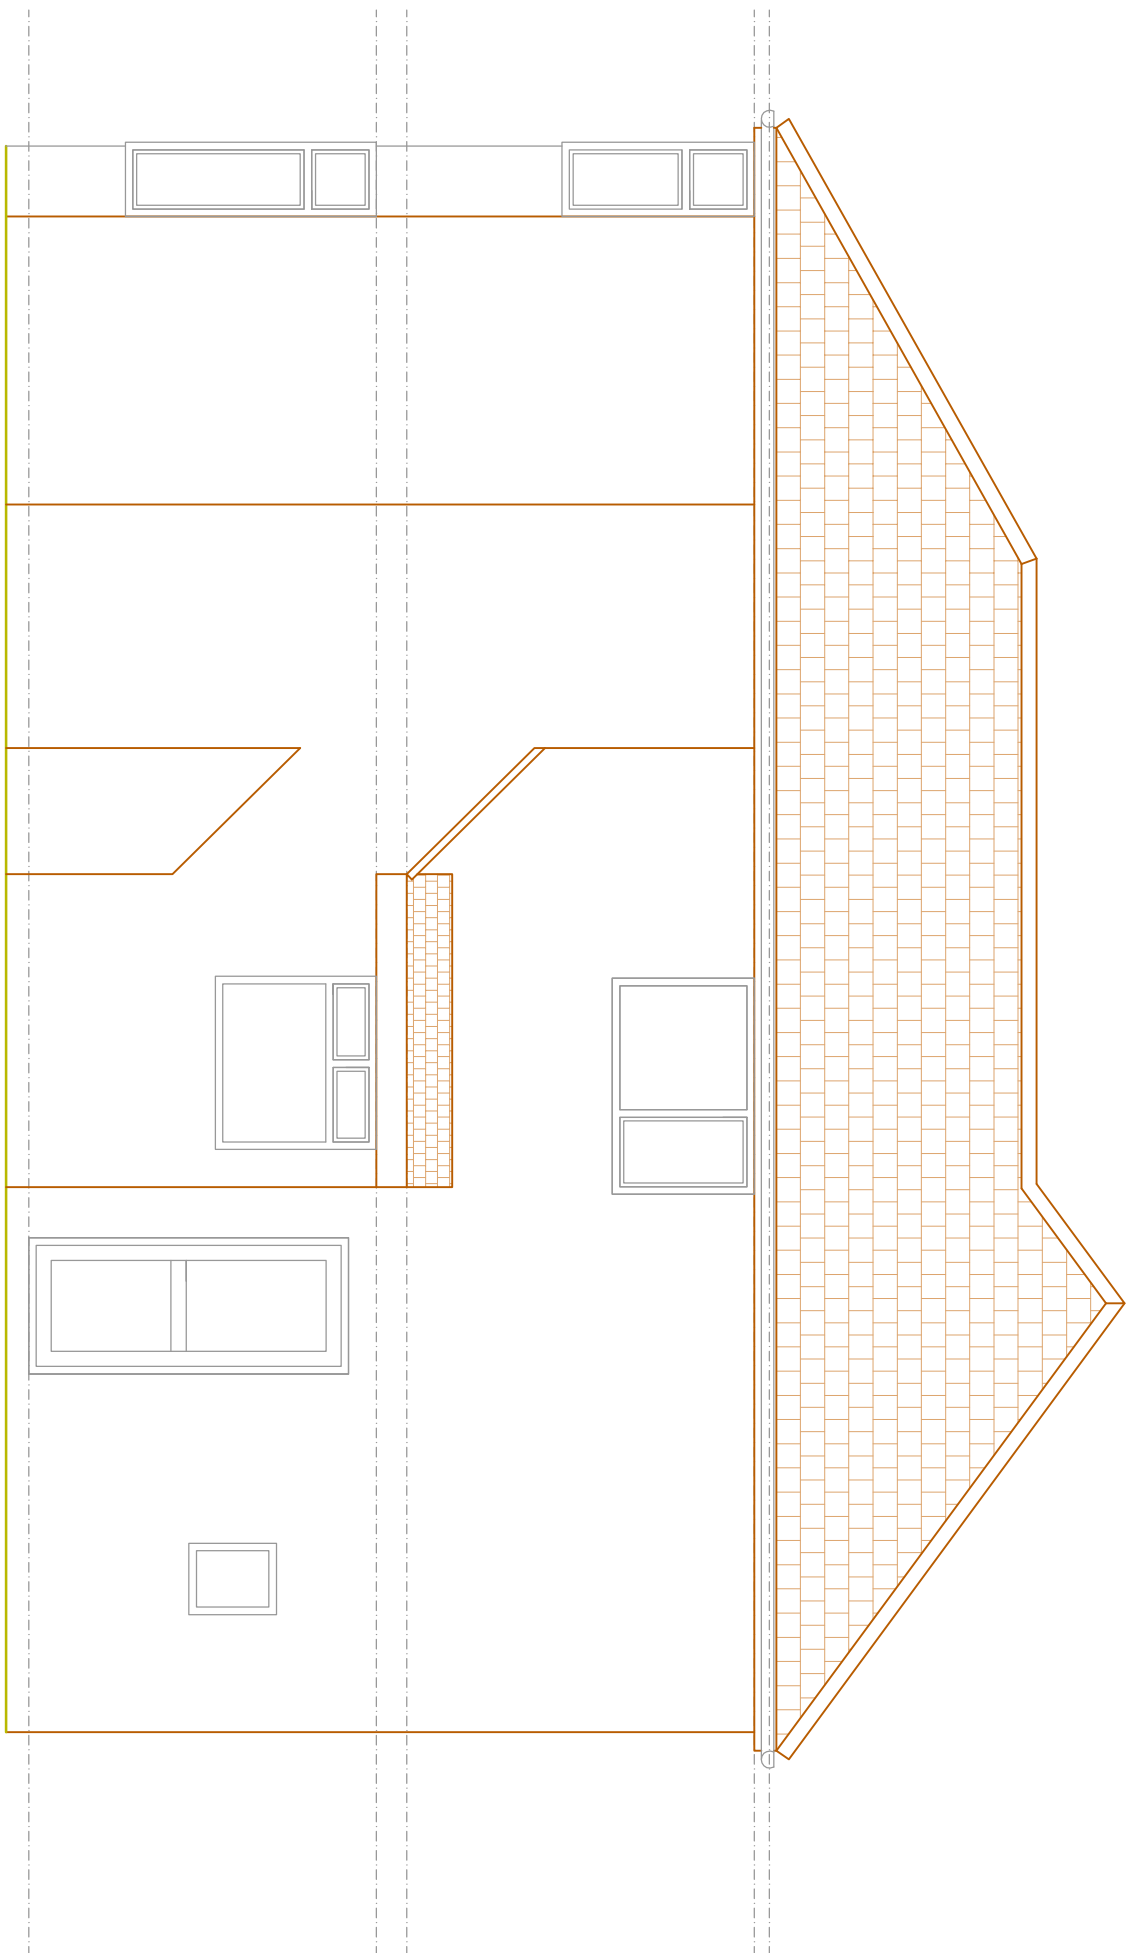

EXISTING SIDE ELEVATION 2
SCALE BAR 1:50 @ A1

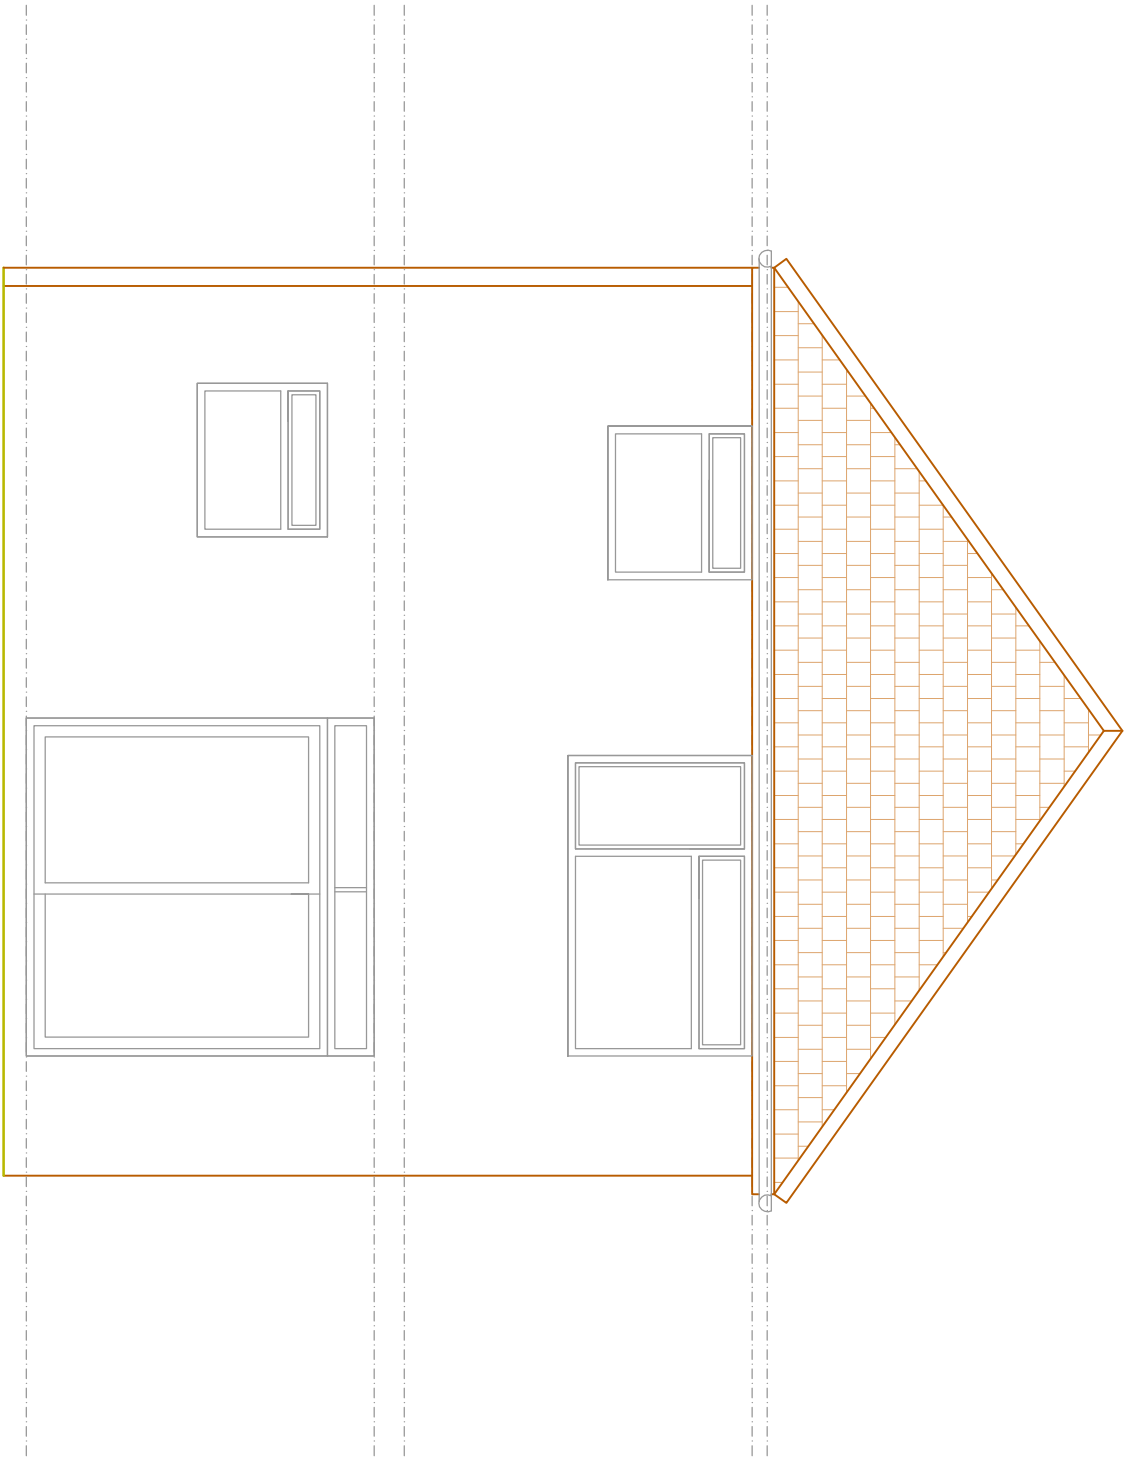

EXISTING REAR ELEVATION
SCALE BAR 1:50 @ A1

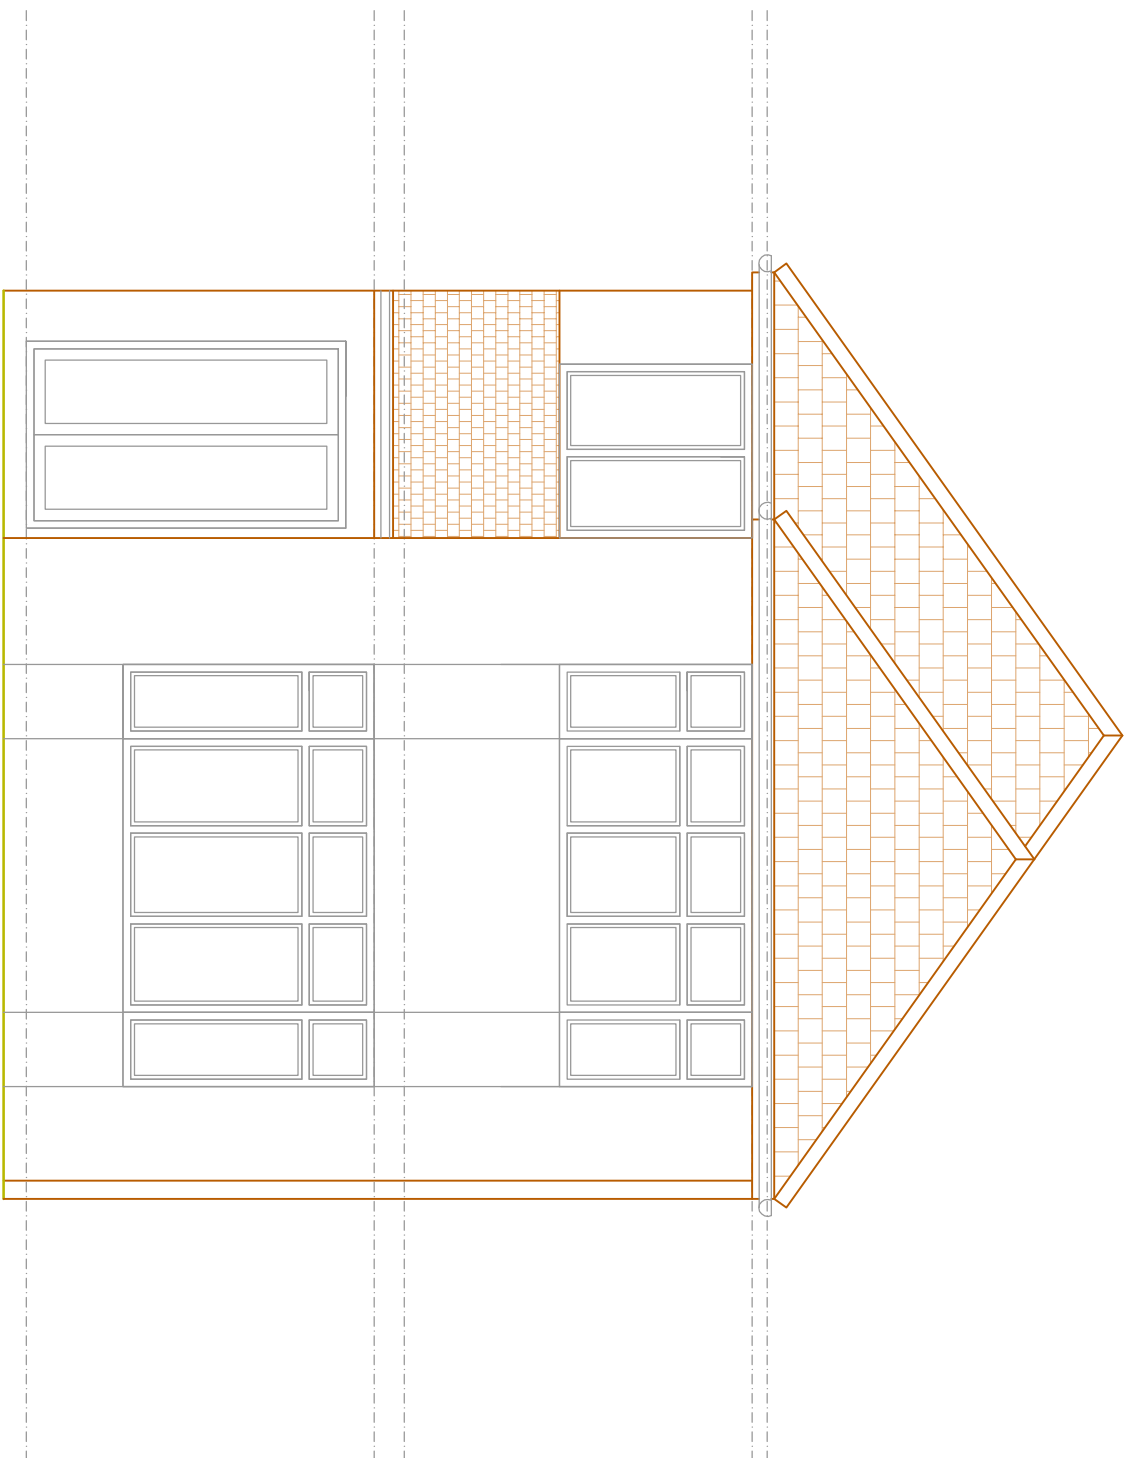

EXISTING FRONT ELEVATION
SCALE BAR 1:50 @ A1

Cotswold Residential Design Ltd

Oxford Office: 132A Cotswold Mobile Home Park,

Milstone Road

Cotswold,

Oxfordshire,

OX18 3FU

Telephone: 07856736328

Email:cotswoldresidential@yahoo.com

DRAWING TITLE: EXISTING ELEVATIONS

SITE ADDRESS: 46 MIDDLETON DRIVE, PINNER

SCALE: 1:50 @ A1

DATE: 03.09.20

DRAWING NO.: MIDDLETON/02