

GENERAL NOTES:

THIS DRAWING IS NOT TO BE SCALED. THE MAIN CONTRACTOR IS RESPONSIBLE FOR THE ACCURACY OF THE DIMENSIONS AND THE POSITION OF THE WALLS AND DOORS. ANY DISCREPANCIES REPORTED TO COTSWOLD RESIDENTIAL DESIGN LTD AT ONCE.


ANY CONSTRUCTION WORK CARRIED OUT PRIOR TO OBTAINING THE NECESSARY APPROVALS IS ENTIRELY AT THE HOMEOWNER/CONTRACTORS RISK.

ALL BUILDING WORK IS TO BE CARRIED OUT TO THE SATISFACTION OF THE LOCAL AUTHORITY AND BUILDING CONTROL OFFICER AND IN ACCORDANCE WITH CURRENT BUILDING REGULATIONS, AND AS SUCH ANY UNPUBLISHED BUILDING WORKS THAT MAY BE REQUIRED ON SITE.


THE MAIN CONTRACTOR SHALL BE ENTIRELY RESPONSIBLE FOR THE SECURITY, STRENGTH AND STABILITY OF THE BUILDING SITE DURING THE WORKS DURATION.

THIS DRAWING IS THE COPYRIGHT OF COTSWOLD RESIDENTIAL DESIGN LTD.


THIS DRAWING MAY NOT BE COPIED BY ANY THIRD PARTIES WITHOUT PRIOR PERMISSION.

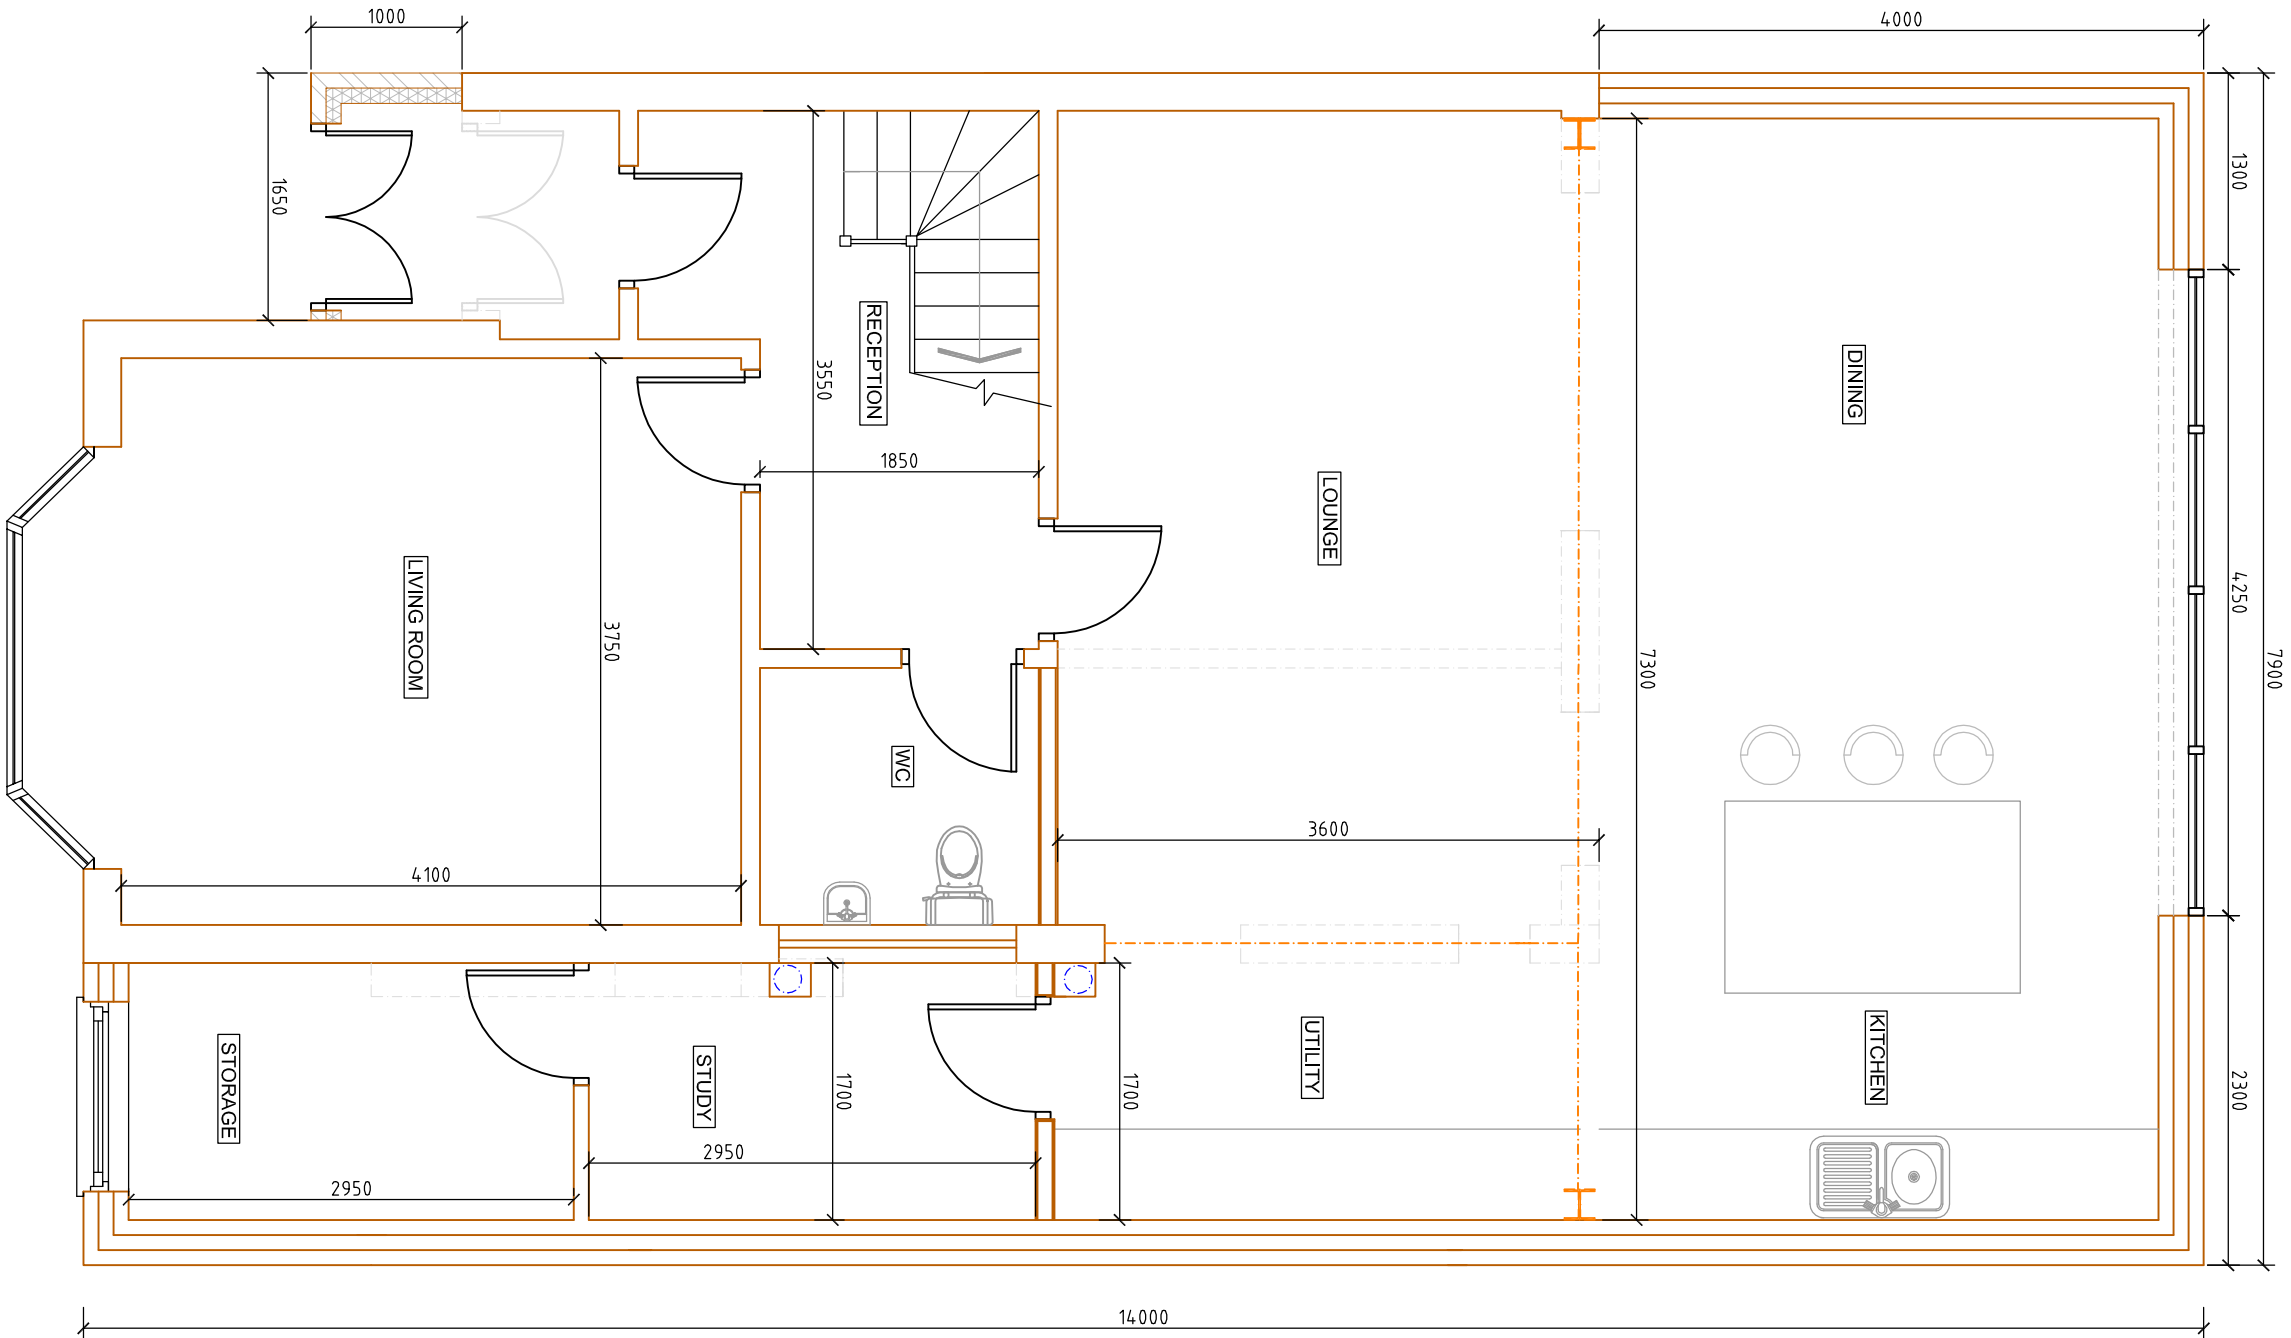

PROPOSED GROUND FLOOR
SCALE BAR 1:50 @ A1

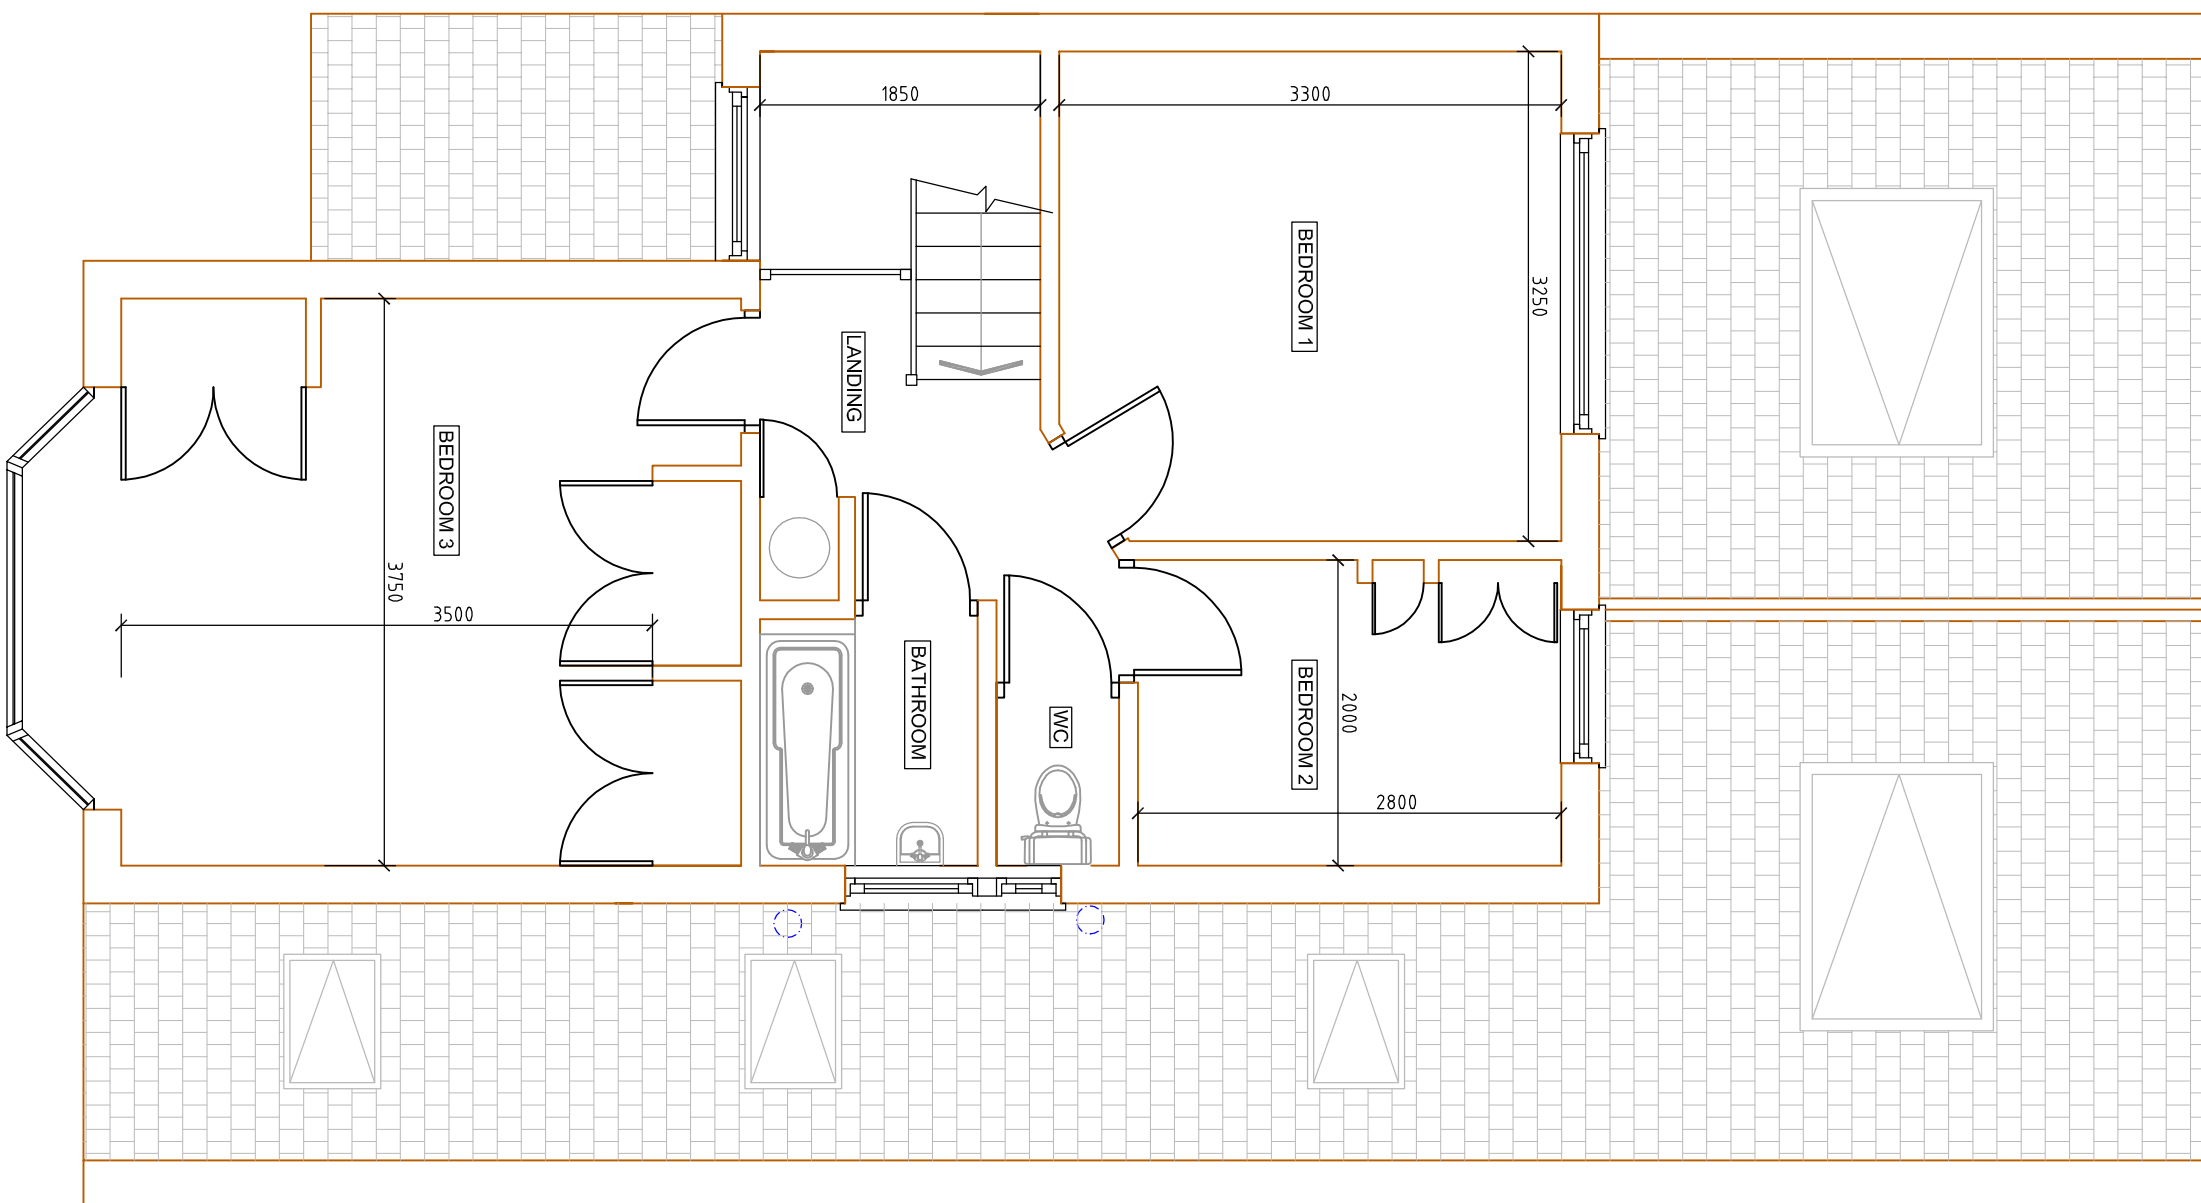

PROPOSED FIRST FLOOR
SCALE BAR 1:50 @ A1

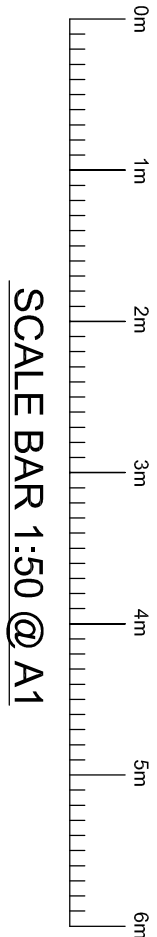

Cotswold Residential Design Ltd

Oxford Office: 137A Cotonville Mobile Home Park,

Cottonville,

Oxfordshire,

OX18 3FU

Telephone: 07856736328

Email: cotswoldresidential@yahoo.com

DRAWING TITLE: PROPOSED FLOOR PLANS

SITE ADDRESS: 46 MIDDLETON DRIVE, PINNER

SCALE: 1:50 @ A1

DATE: 03.09.20

DRAWING NO.: MIDDLETON/03 REVISION B