

GENERAL NOTES:

THIS DRAWING IS NOT TO BE SCALED. THE MAIN CONTRACTOR IS RESPONSIBLE FOR THE ACCURACY OF THE DIMENSIONS AND THE POSITION OF THE BUILDING WORK. ANY DISCREPANCIES REPORTED TO COTSWOLD RESIDENTIAL DESIGN LTD AT ONCE.


ANY CONSTRUCTION WORK CARRIED OUT UNDER THIS DRAWING IS THE RESPONSIBILITY OF THE MAIN CONTRACTOR. APPROVALS IS ENTIRELY AT THE HOUSEHOLDER/CONTRACTORS RISK.

ALL BUILDING WORK IS TO BE CARRIED OUT TO THE SATISFACTION OF THE LOCAL AUTHORITY AND BUILDING CONTROL OFFICER AND IN ACCORDANCE WITH CURRENT BUILDING REGULATIONS, AND AS SUCH ANY UNPREDICTED BUILDING WORKS THAT MAY BE REQUIRED ON SITE.


THE MAIN CONTRACTOR SHALL BE ENTIRELY RESPONSIBLE FOR THE SECURITY, STRENGTH AND STABILITY OF THE BUILDING SITE DURING THE WORKS DURATION.

THIS DRAWING IS THE COPYRIGHT OF COTSWOLD RESIDENTIAL DESIGN LTD.


THIS DRAWING MAY NOT BE COPIED BY ANY THIRD PARTIES WITHOUT PRIOR PERMISSION.

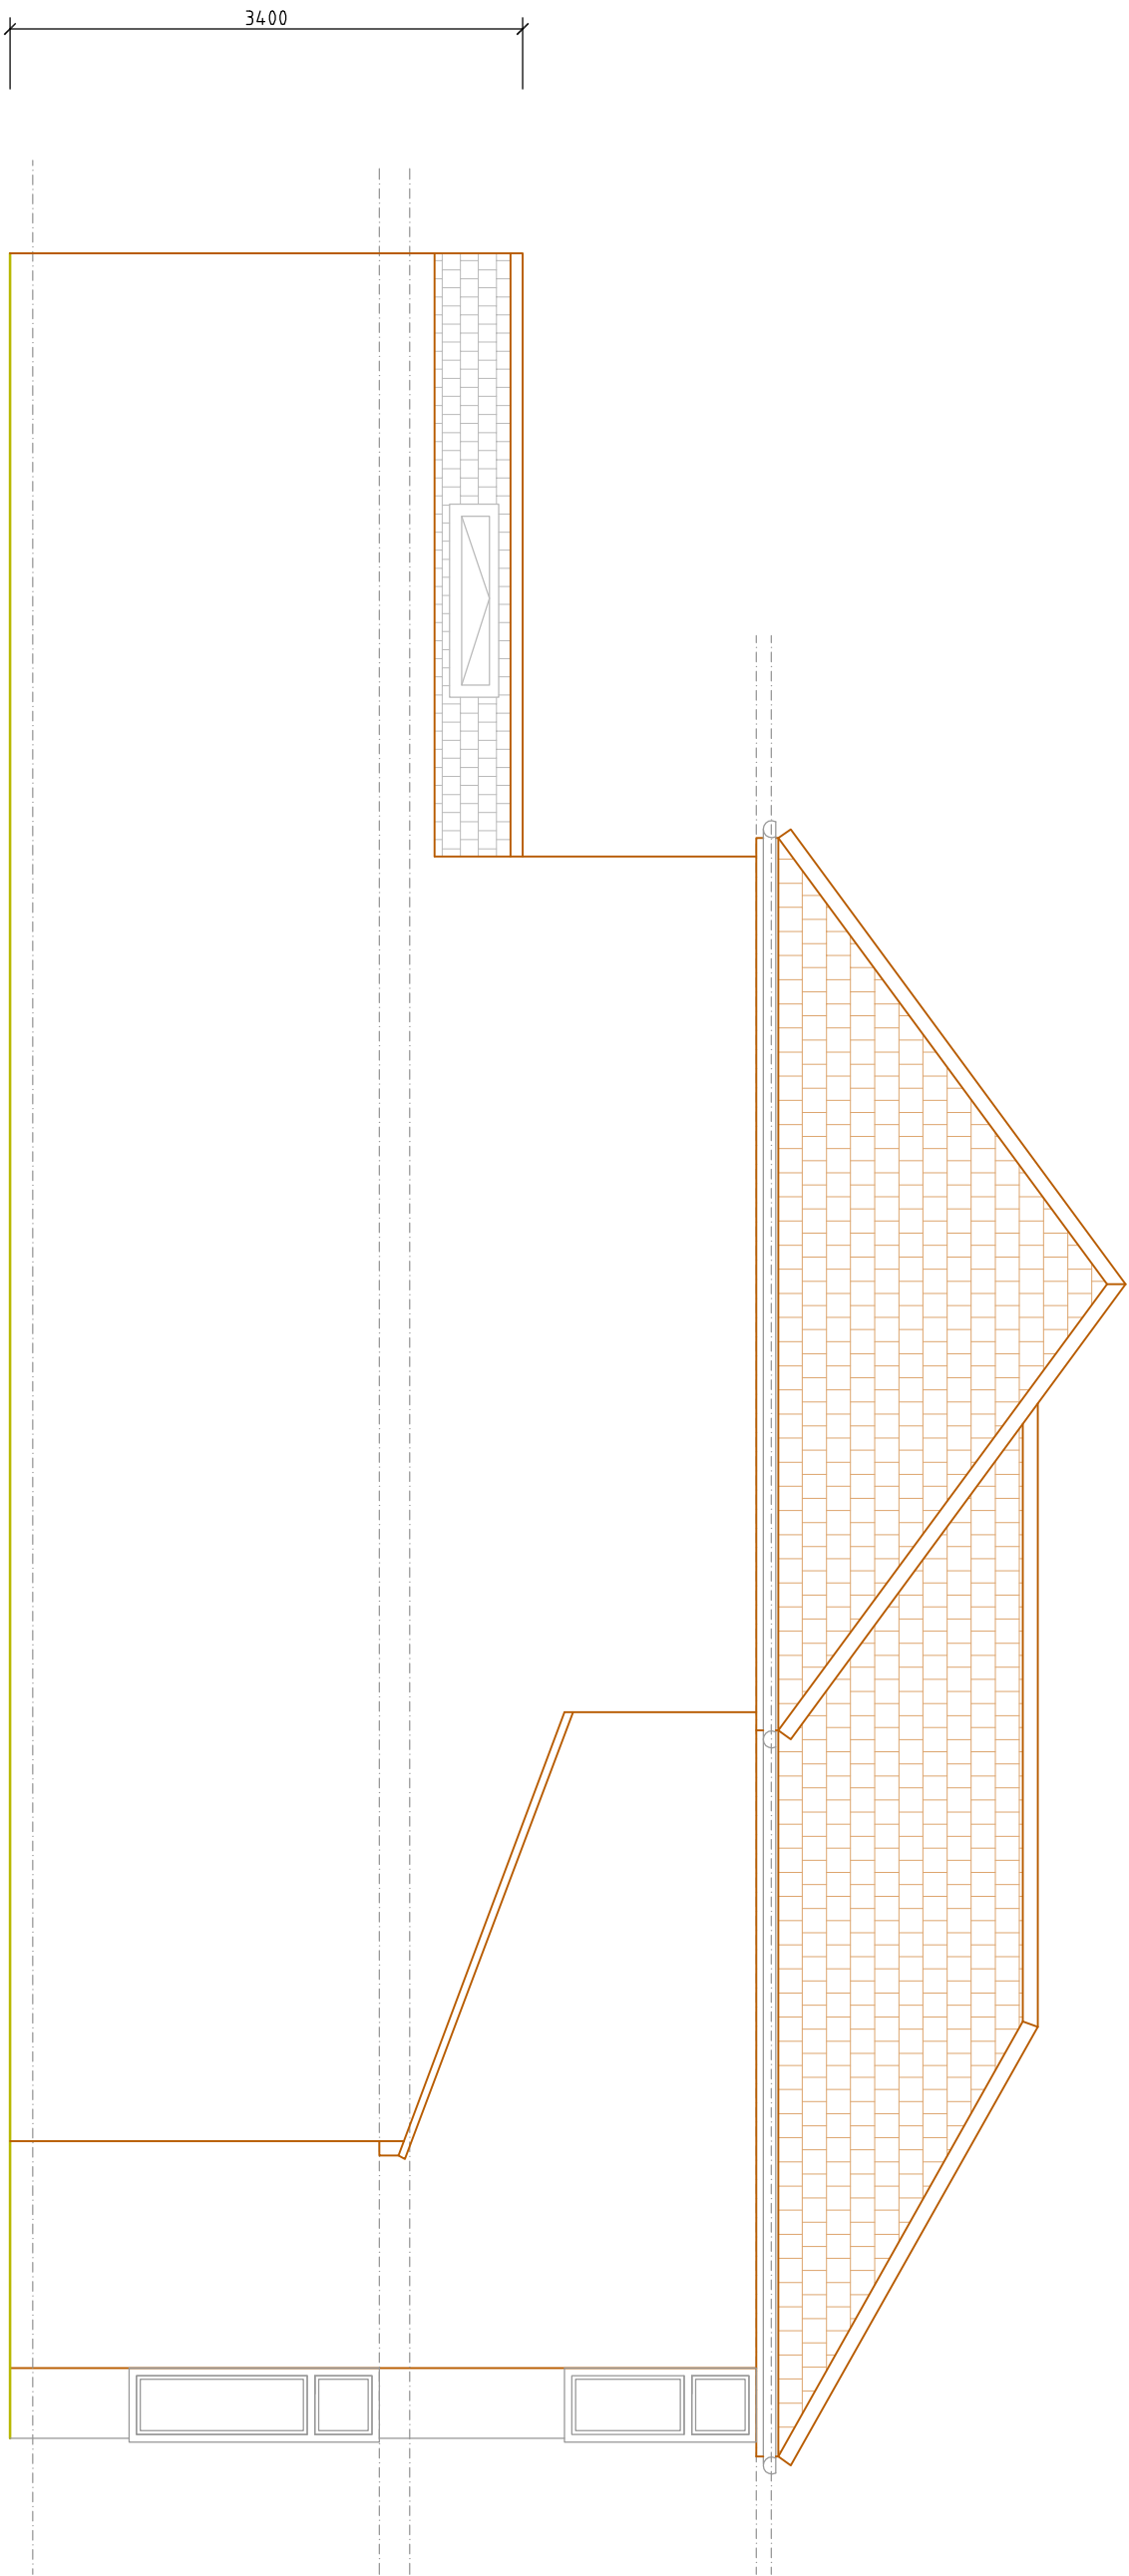


PROPOSED SIDE ELEVATION 1
SCALE BAR 1:50 @ A1

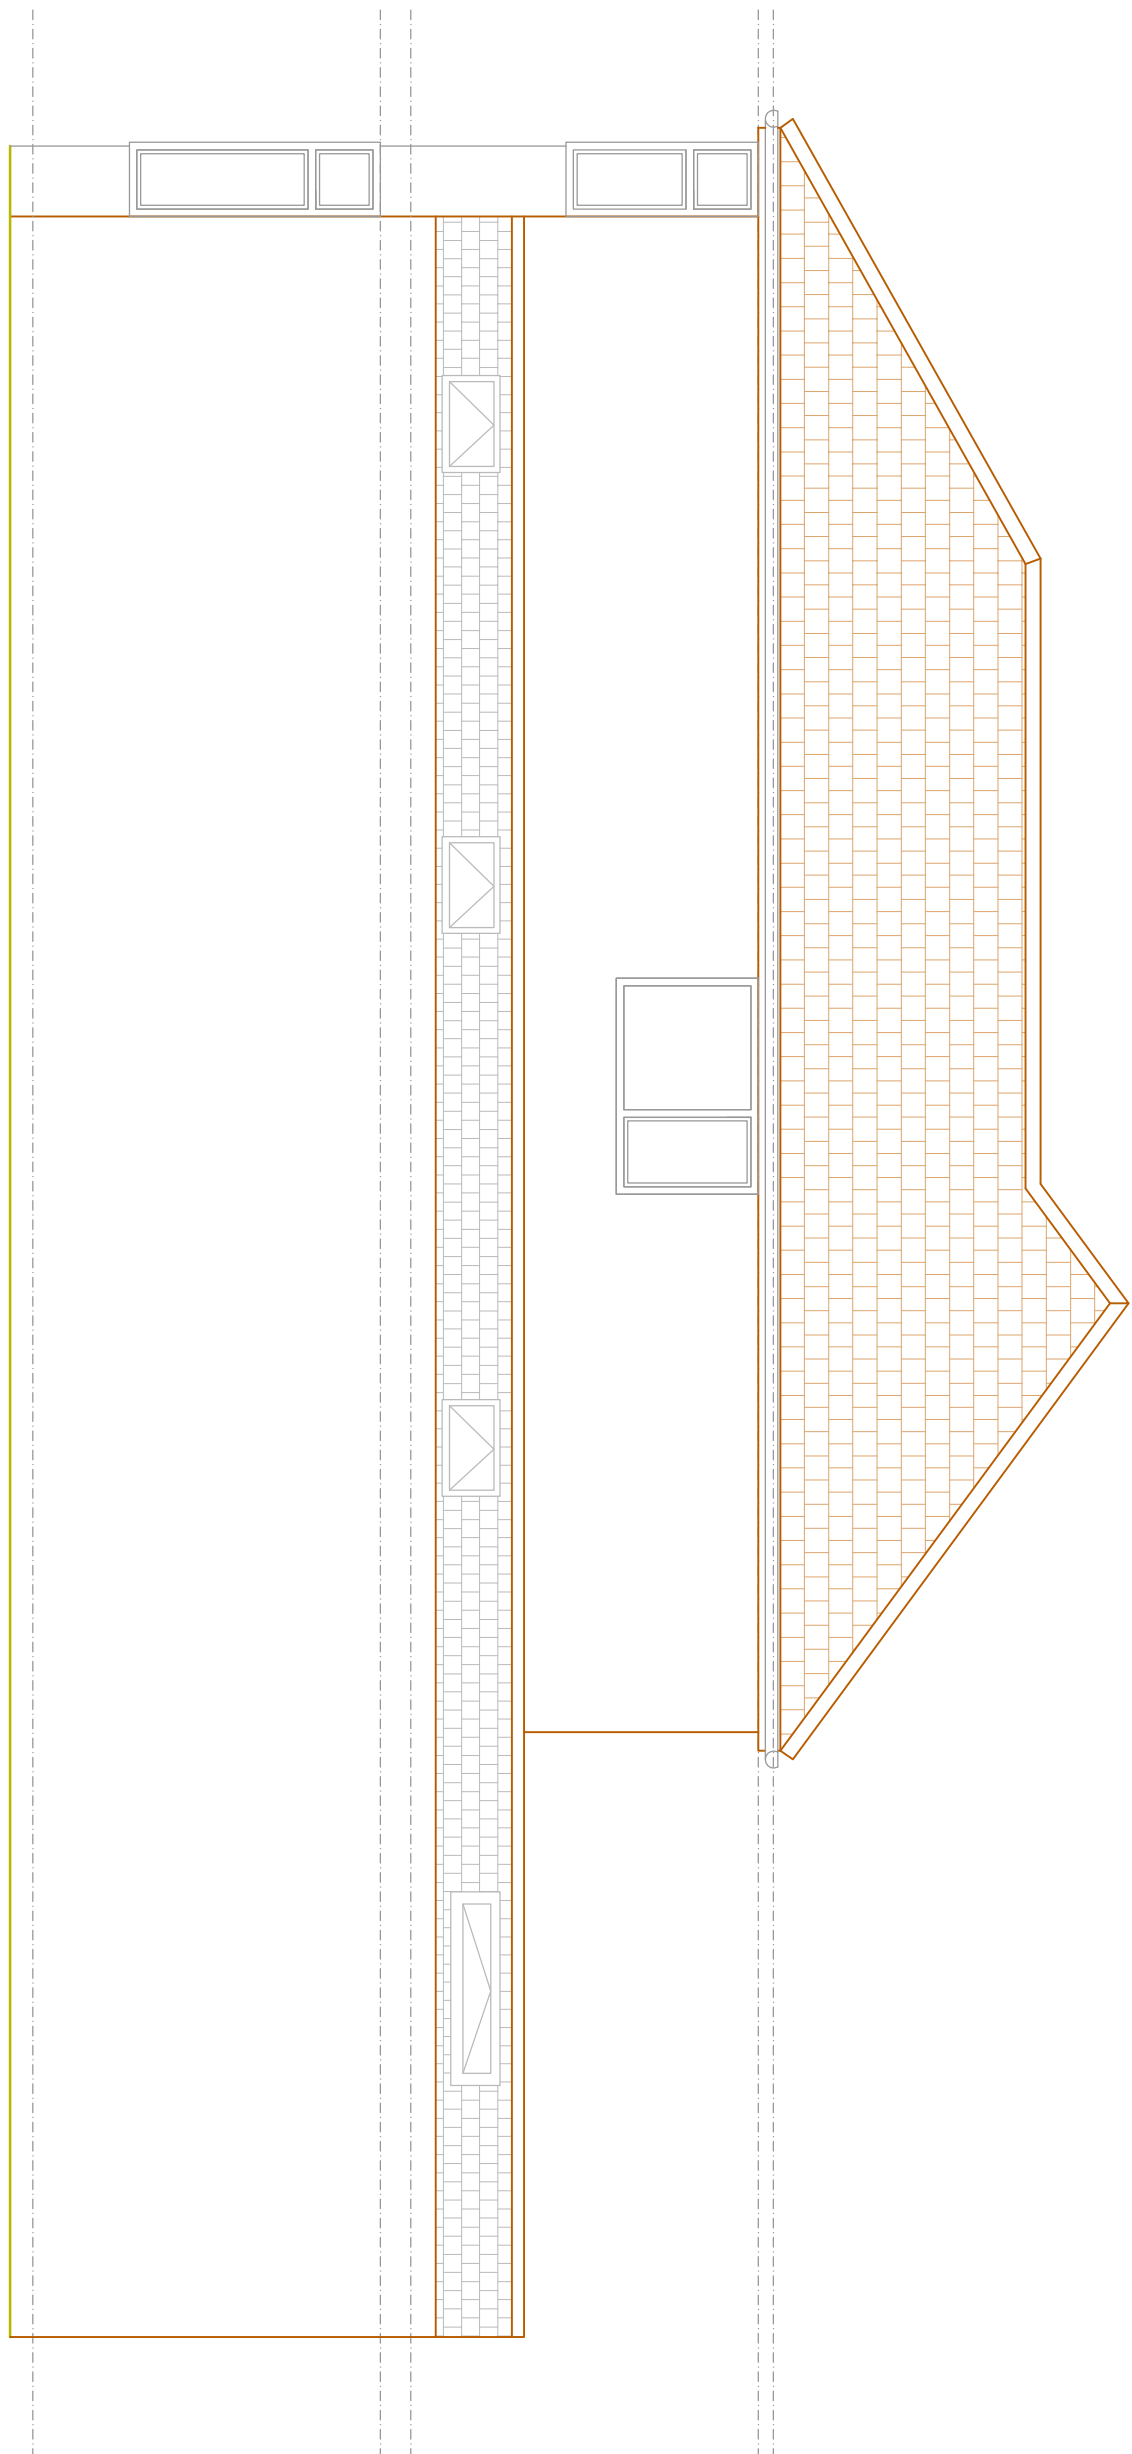

PROPOSED SIDE ELEVATION 2
SCALE BAR 1:50 @ A1

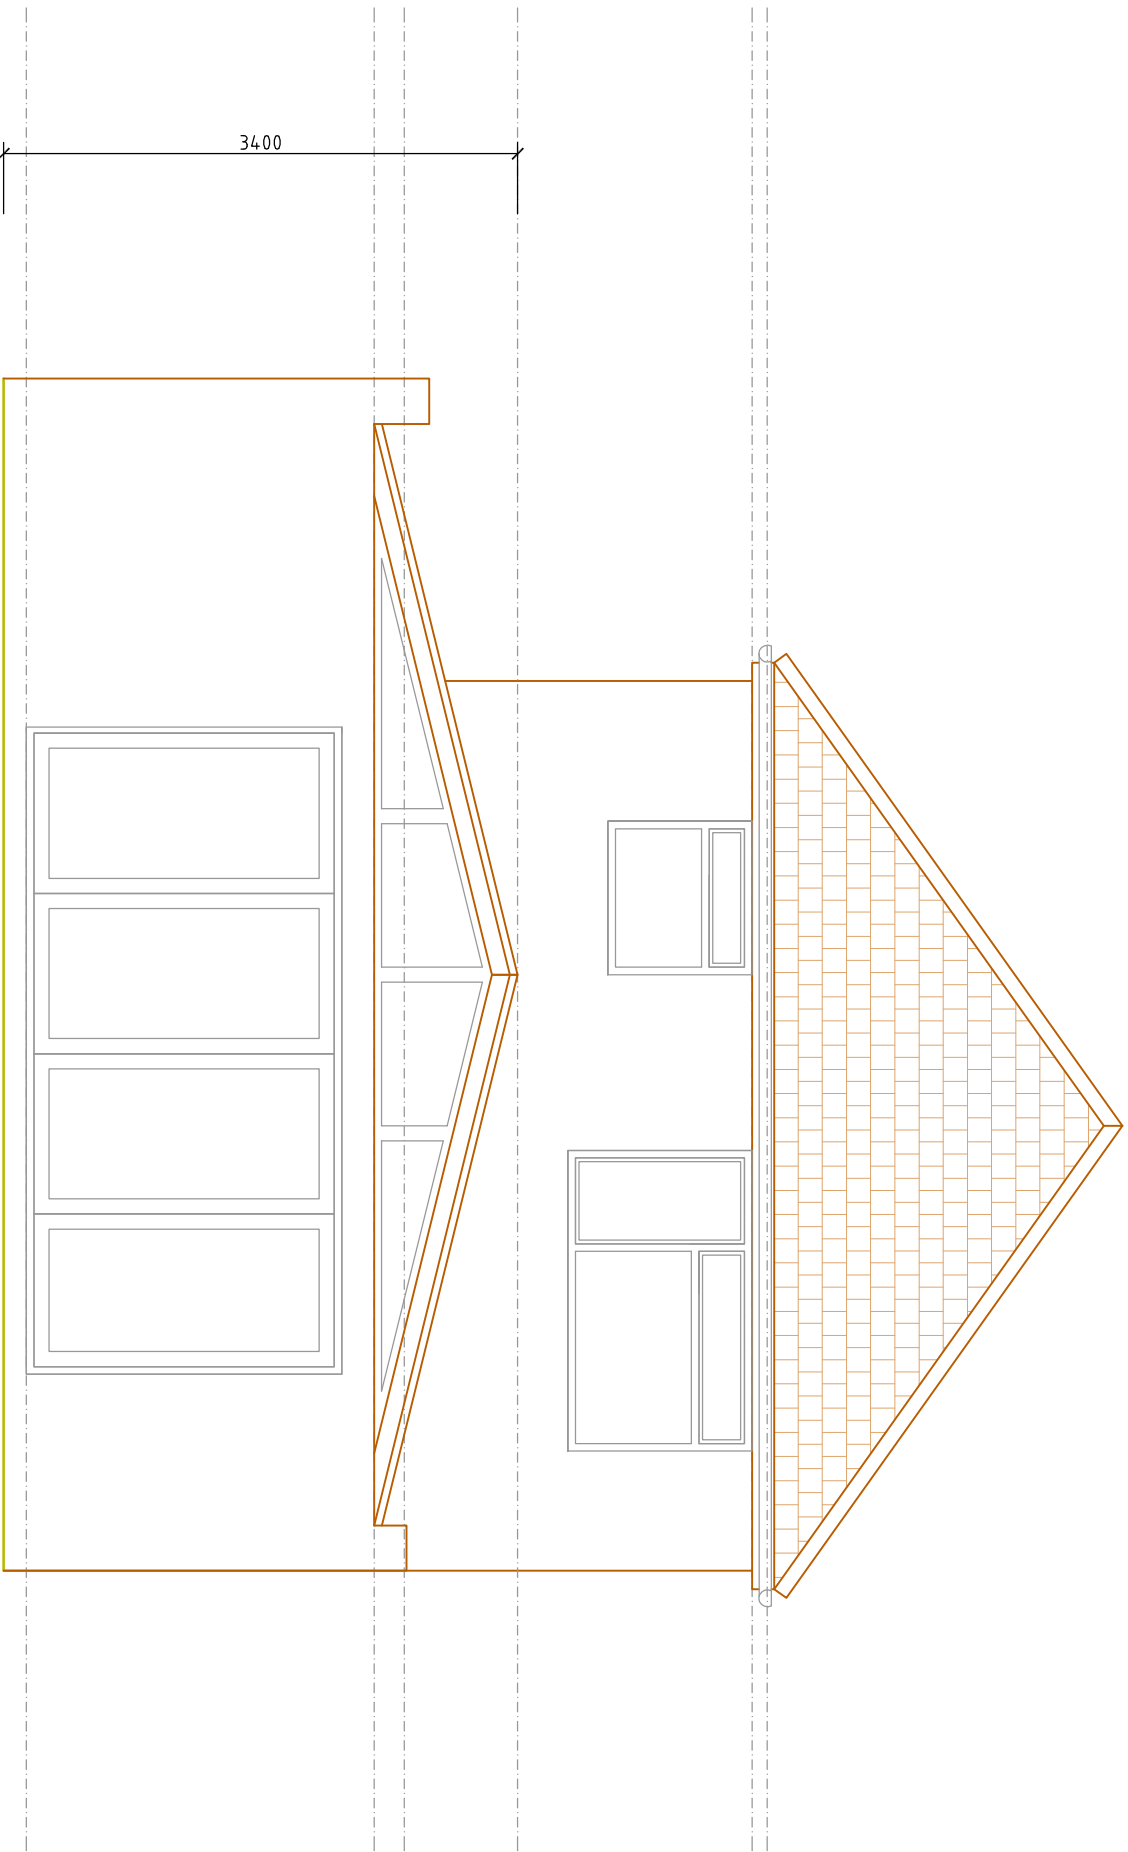

PROPOSED REAR ELEVATION
SCALE BAR 1:50 @ A1

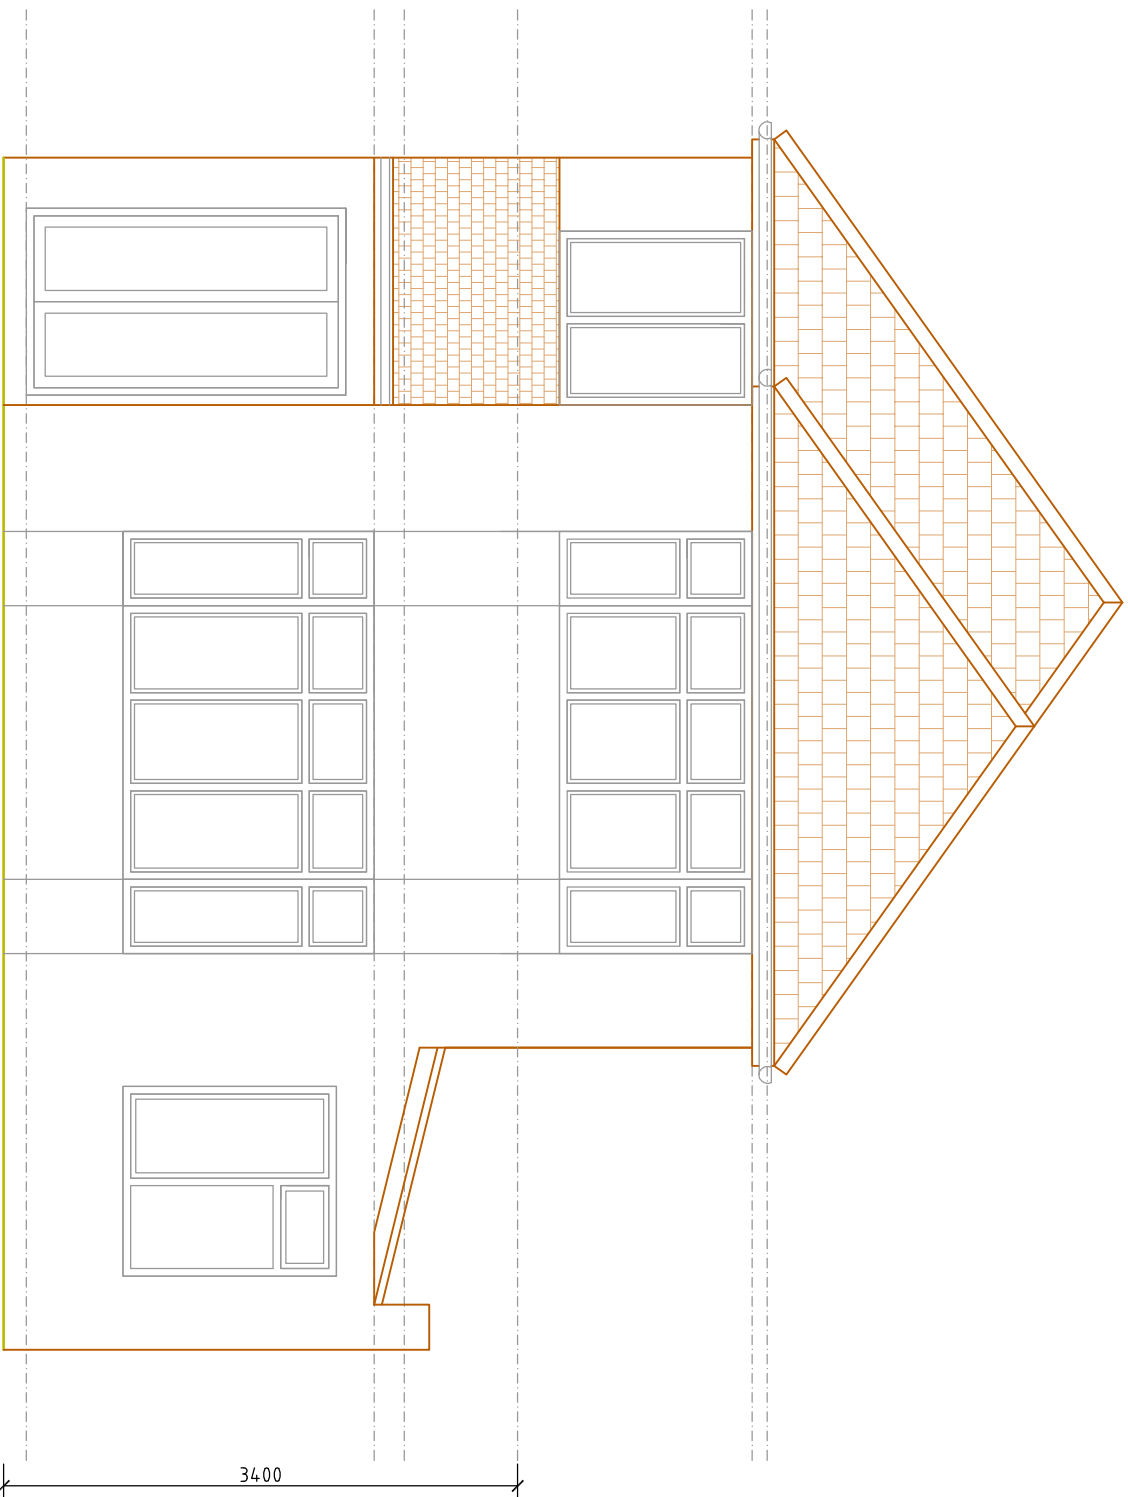

PROPOSED FRONT ELEVATION
SCALE BAR 1:50 @ A1

Cotswold Residential Design Ltd

Oxford Office: 1321 Cotswold Mobile Home Park,

Carterton,

Oxfordshire,

OX18 3FU

Telephone: 07856736328

Email: cotswoldresidential@yahoo.com

DRAWING TITLE: PROPOSED ELEVATIONS

SITE ADDRESS: 46 MIDDLETON DRIVE, PINNER

SCALE: 1:50 @ A1

DRAWN BY: BG

DATE: 03.09.20

DRAWING NO.: MIDDLETON/04 REVISION B