



SITE LOCATION PLAN
 AREA 2 HA
 SCALE: 1:1250 on A4
 CENTRE COORDINATES: 509699 , 192015

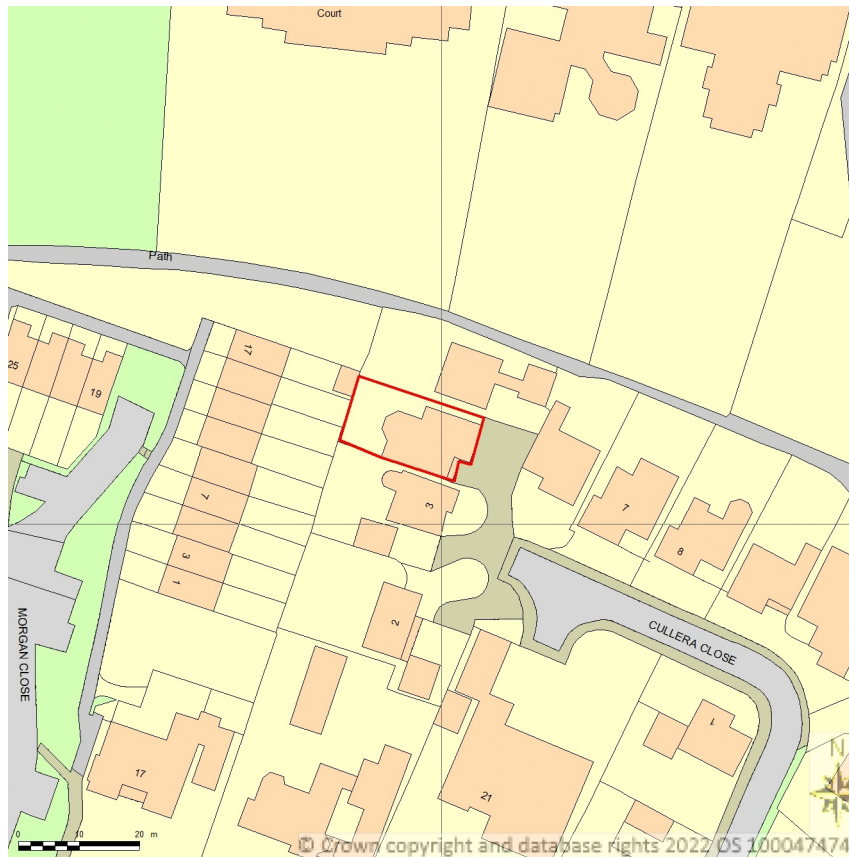

4 Cullera Close

1:1

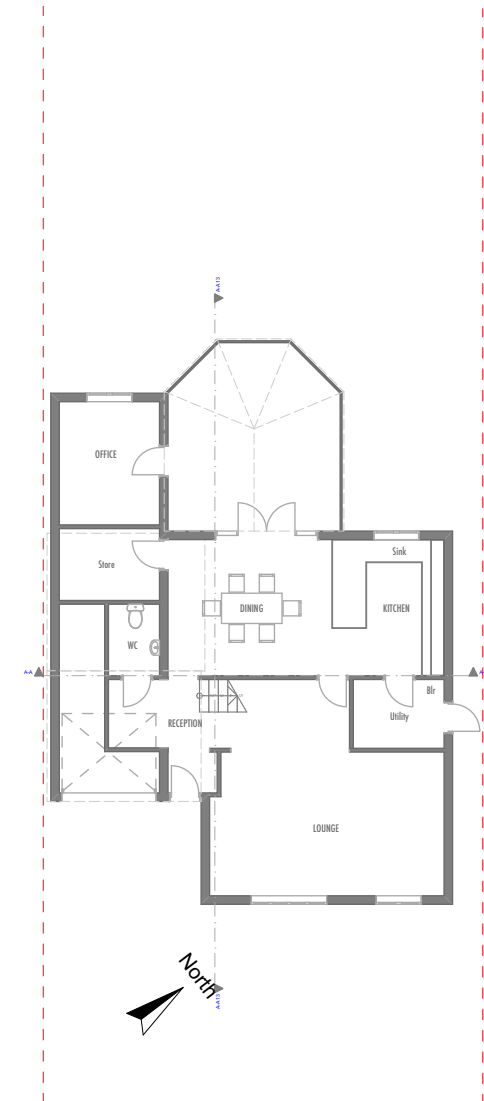

0.

Ground Floor

1:200



Unit 7, Progress
 Business Centre,
 Whittle Parkway,
 Slough, SL1 6DQ,
 England

Job
Cullera Close
 4 Cullera Close
 Northwood HA6 3SE
 England



Job No
 22/CCN
 Date
 21/10/2022

Drawing
 Site Location Plan
 Client
 S Kohli



Drawing No
 CCN-A.01
 Drawn by
 JM

Revision
 A
 Scale
 1:1250@A4

THESE DRAWINGS ARE COPYRIGHT OF MUDAN ARCHITECTURAL DESIGNS.
DRAWINGS FOR PLANNING PURPOSES ONLY AND NOT FOR CONSTRUCTION.
ONLY FIGURED DIMENSIONS TO BE TAKEN FROM THESE DRAWINGS.
DO NOT SCALE THESE DRAWINGS.

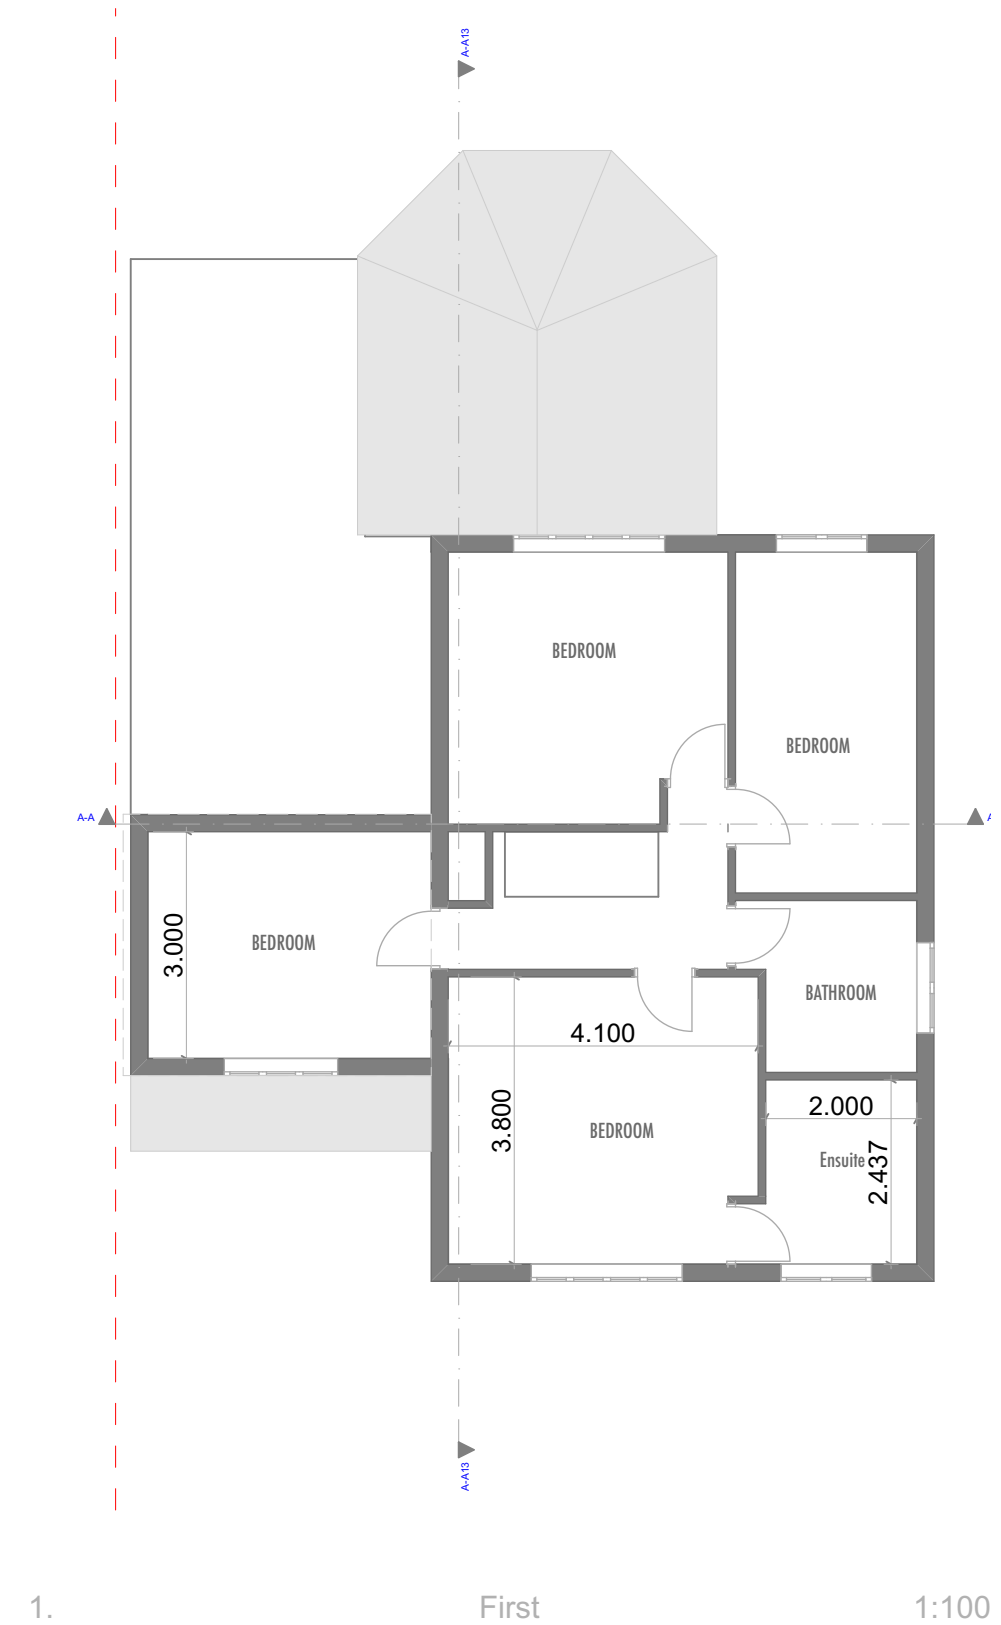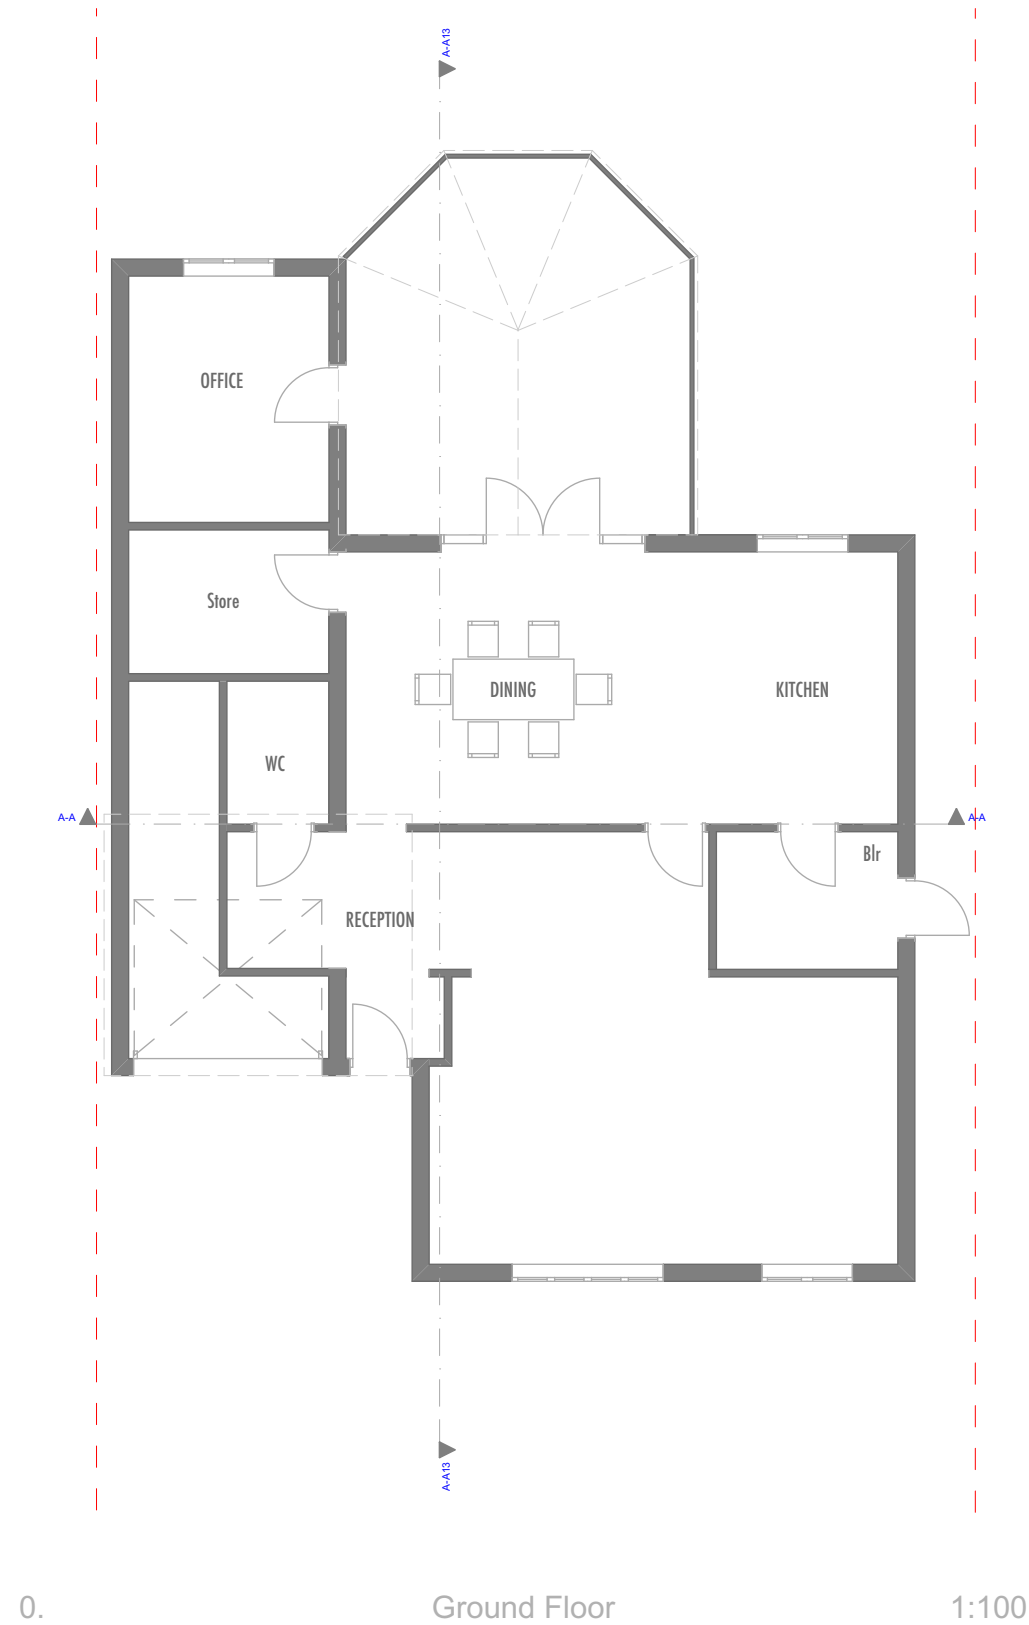

	Unit 7, Progress Business Centre, Whittle Parkway, Slough, SL1 6DQ, England	Job	Job No	Drawing		Drawing No		Revision	Project Status											Project North	
		Cullera Close 4 Cullera Close Northwood HA6 3SE England	22/CCN	Existing Plans		CCN-A.02			PLANNING APPLICATION												
			Date	Client		Drw by	Chk by	Scale	Scale Bar												
			21/10/2022	S Kohli		JM	JM	1:100@A3													

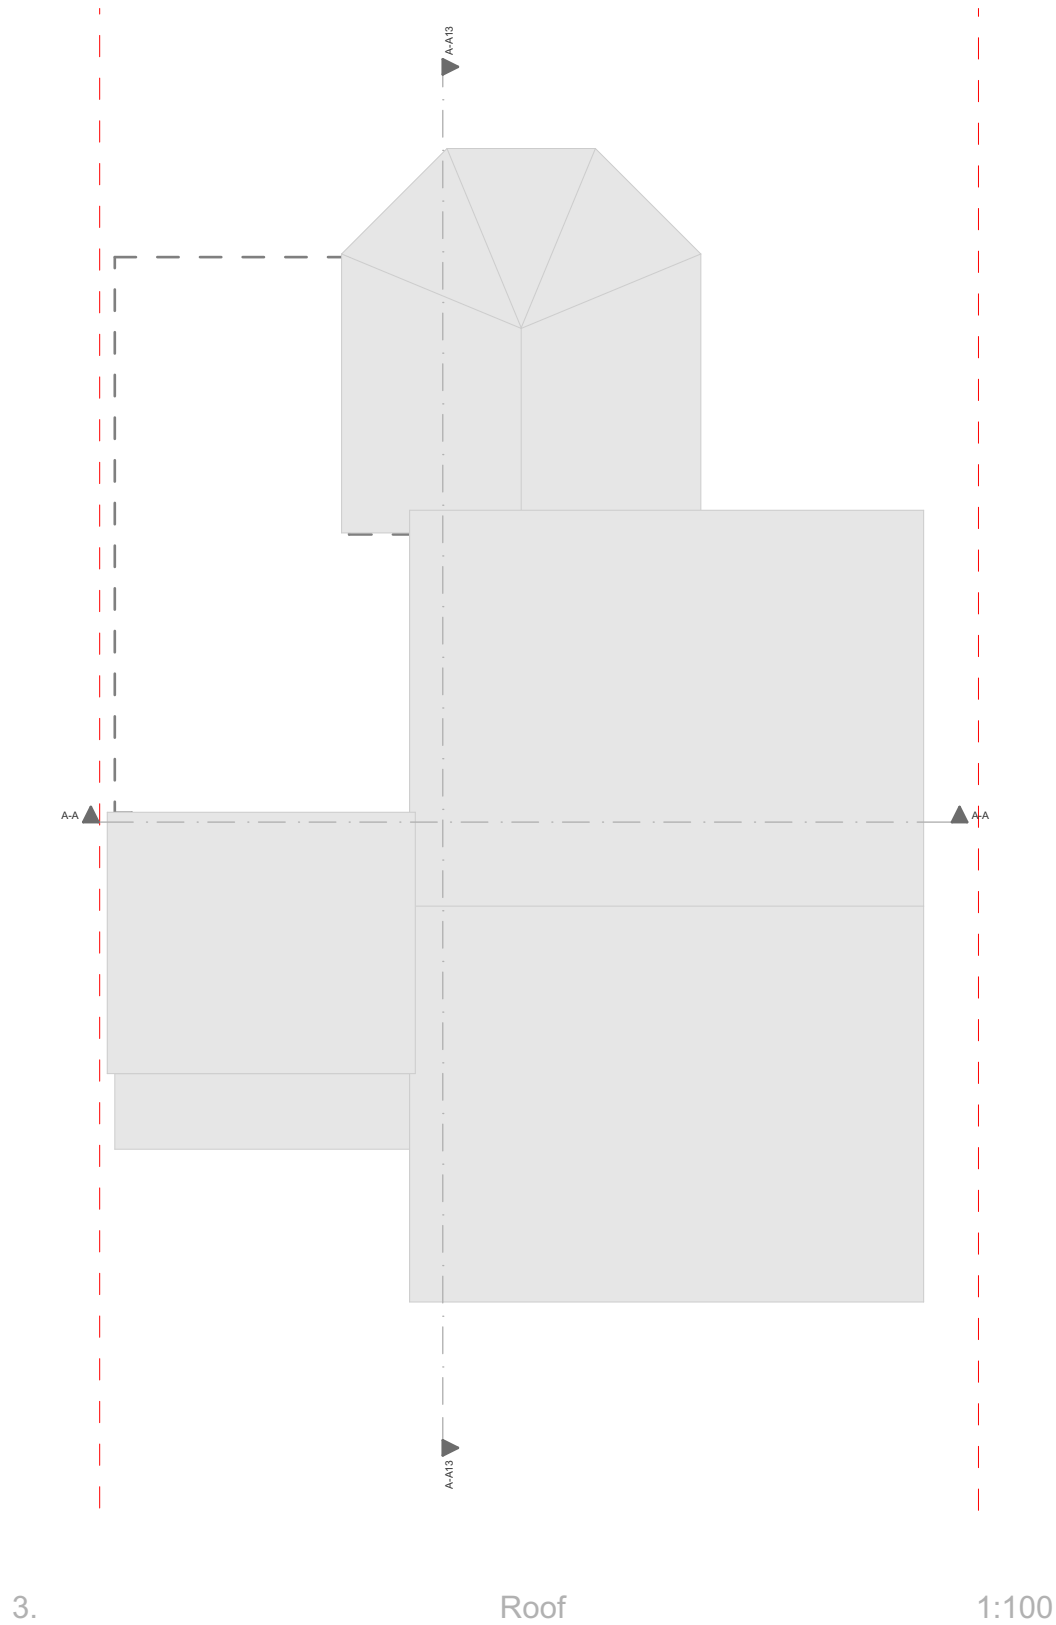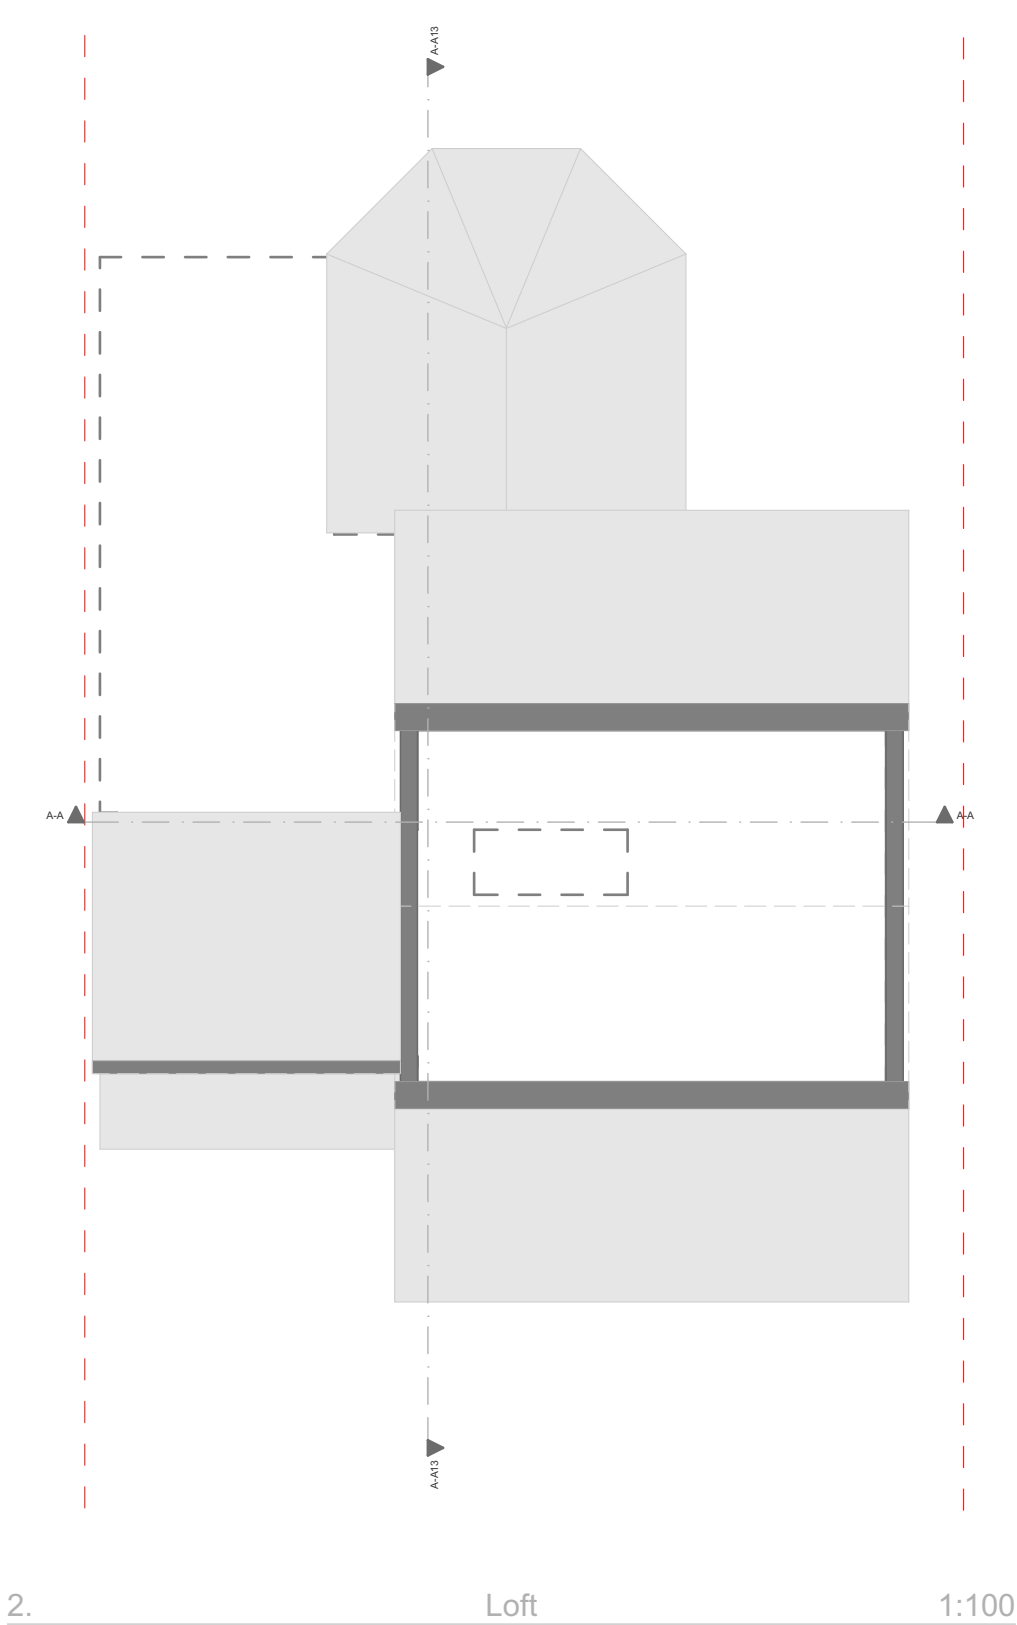

Unit 7, Progress
Business Centre, Whittle
Parkway, Slough, SL1
6DQ, England


Job
Cullera Close
4 Cullera Close
Northwood HA6 3SE
England

Job No
22/CCN
Date
21/10/2022

Drawing
Existing Upper Floor Plans
Client
S Kohli

Drawing No
CCN-A.02
Drw by
JM
Chk by
JM

Revision
Scale
1:100@A3

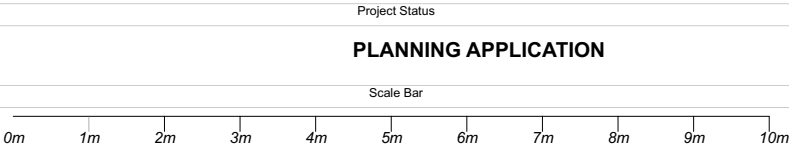




Rear Rear Elevation 1:100



2 Side Elevation 1:100





Front Front Elevation 1:100

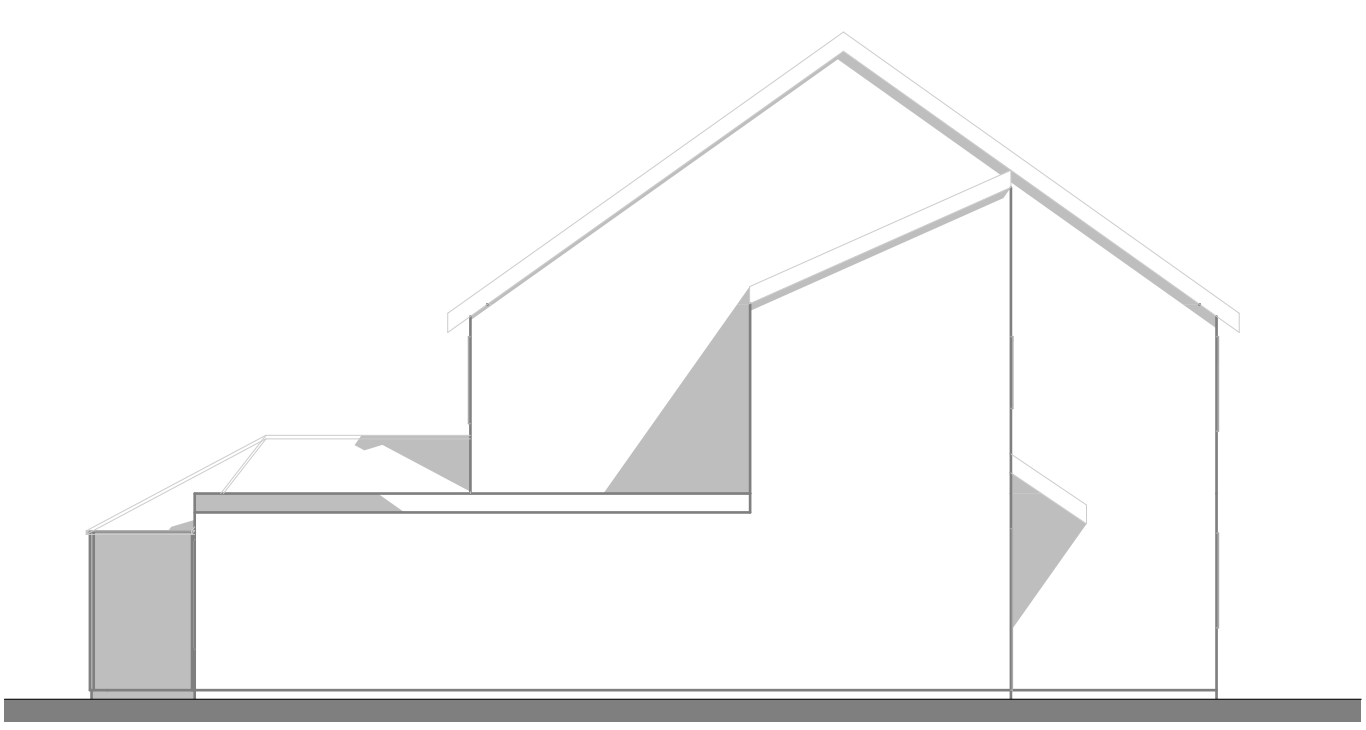

1 Side Elevation 1:100

	Unit 7, Progress Business Centre, Whittle Parkway, Slough, SL1 6DQ, England	Job	Job No	Drawing	Drawing No		Revision	Project Status										Project North
		Cullera Close 4 Cullera Close Northwood HA6 3SE England	22/CCN	Existing Elevations	CCN-A.03			PLANNING APPLICATION										
			Date	Client	Drw by	Chk by	Scale	Scale Bar										
			21/10/2022	S Kohli	JM	JM	1:100@A3	0m 1m 2m 3m 4m 5m 6m 7m 8m 9m 10m										

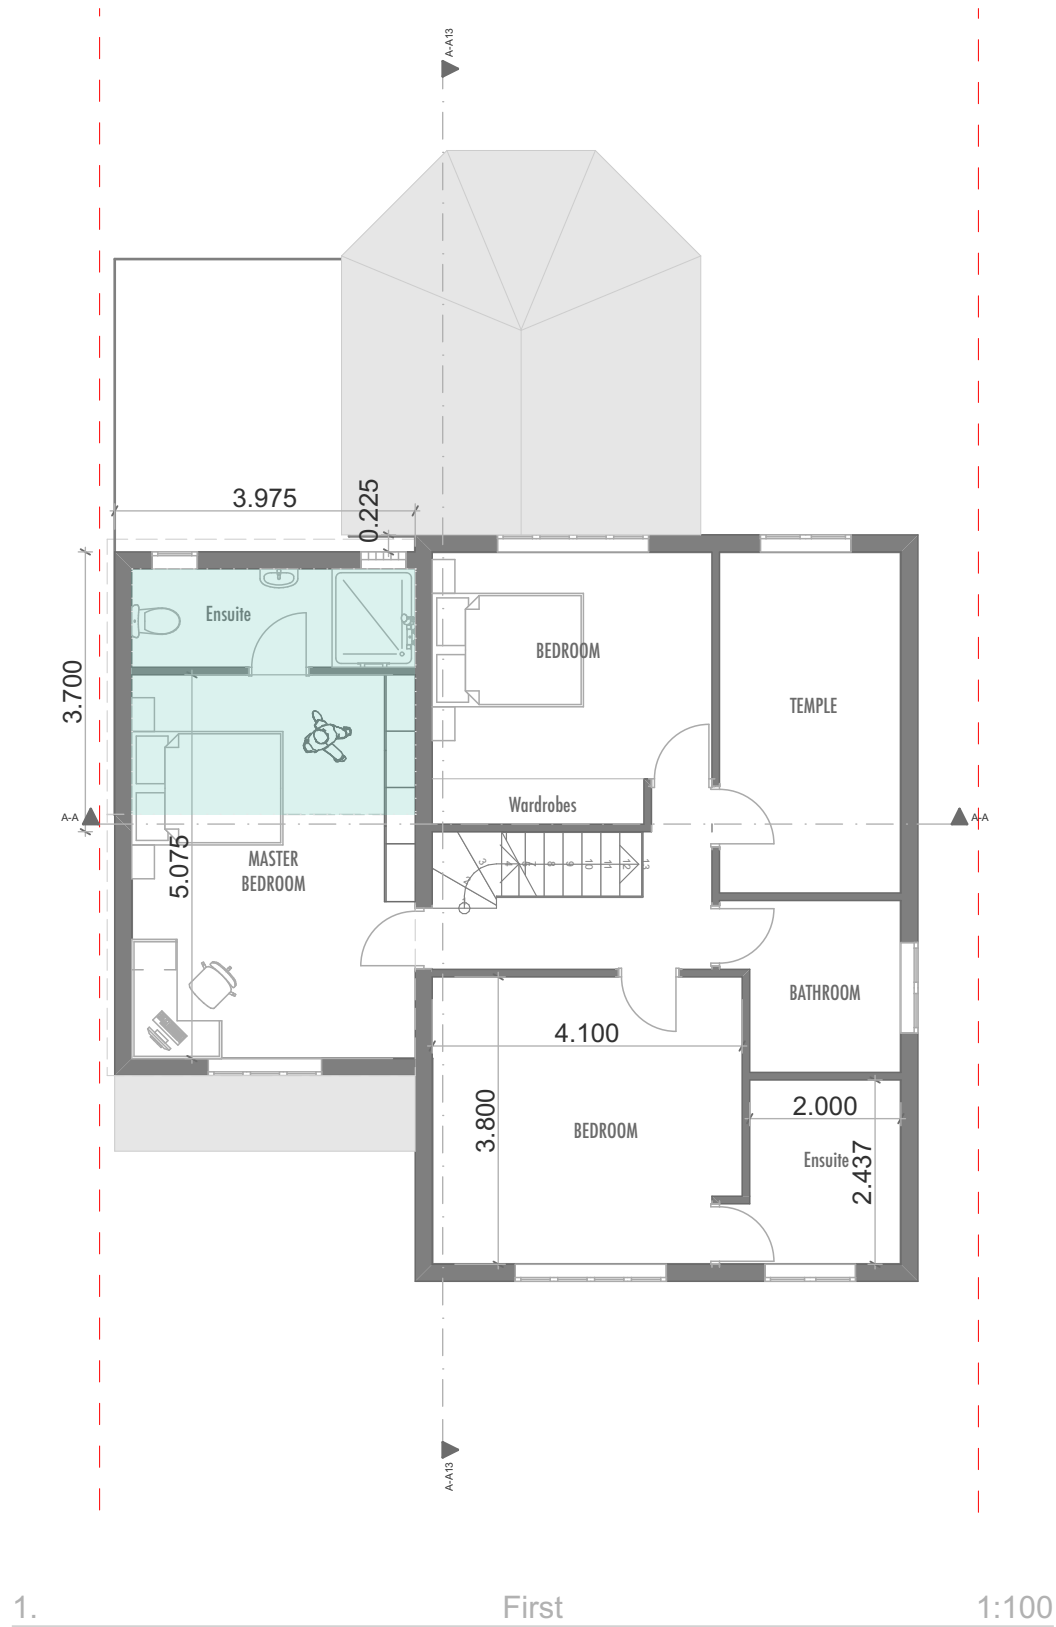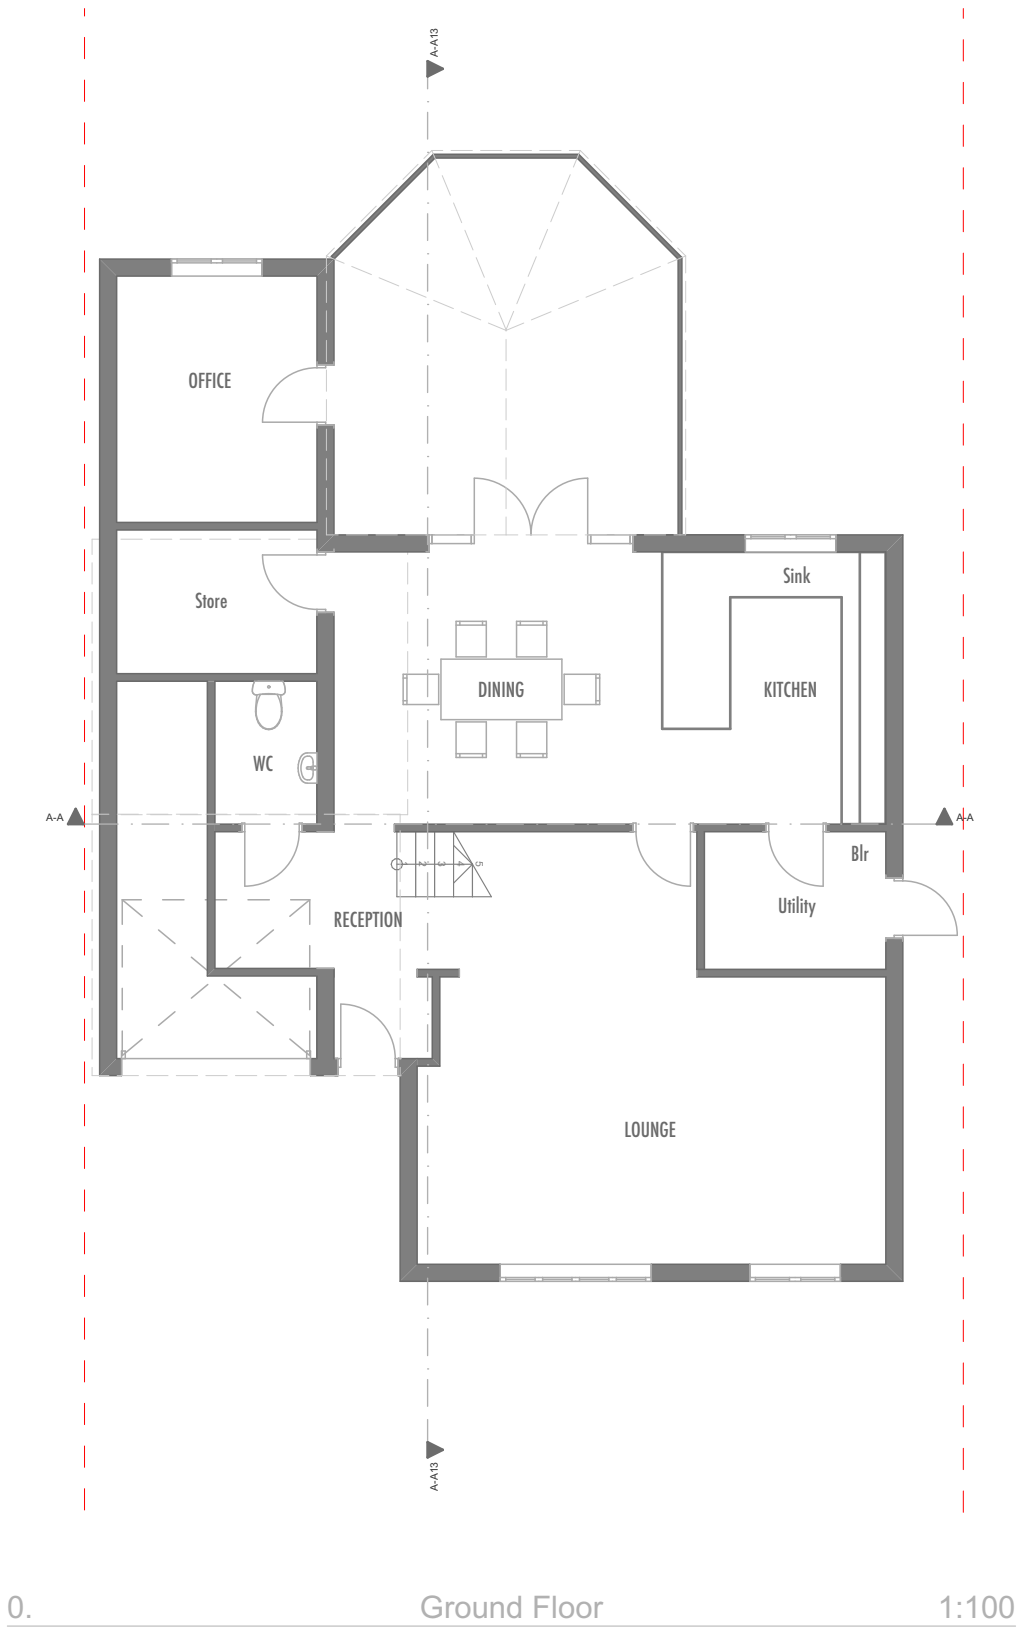

Unit 7, Progress
Business Centre, Whittle
Parkway, Slough, SL1
6DQ, England

Job
Cullera Close
4 Cullera Close
Northwood HA6 3SE
England

Job No
22/CCN
Date
21/10/2022



Drawing
Proposed Plans
Client
S Kohli

Drawing No
CCN-A.04
Drw by
JM
Chk by
JM

Revision
Scale
1:100@A3

Project Status
PLANNING APPLICATION
Scale Bar
0m 1m 2m 3m 4m 5m 6m 7m 8m 9m 10m



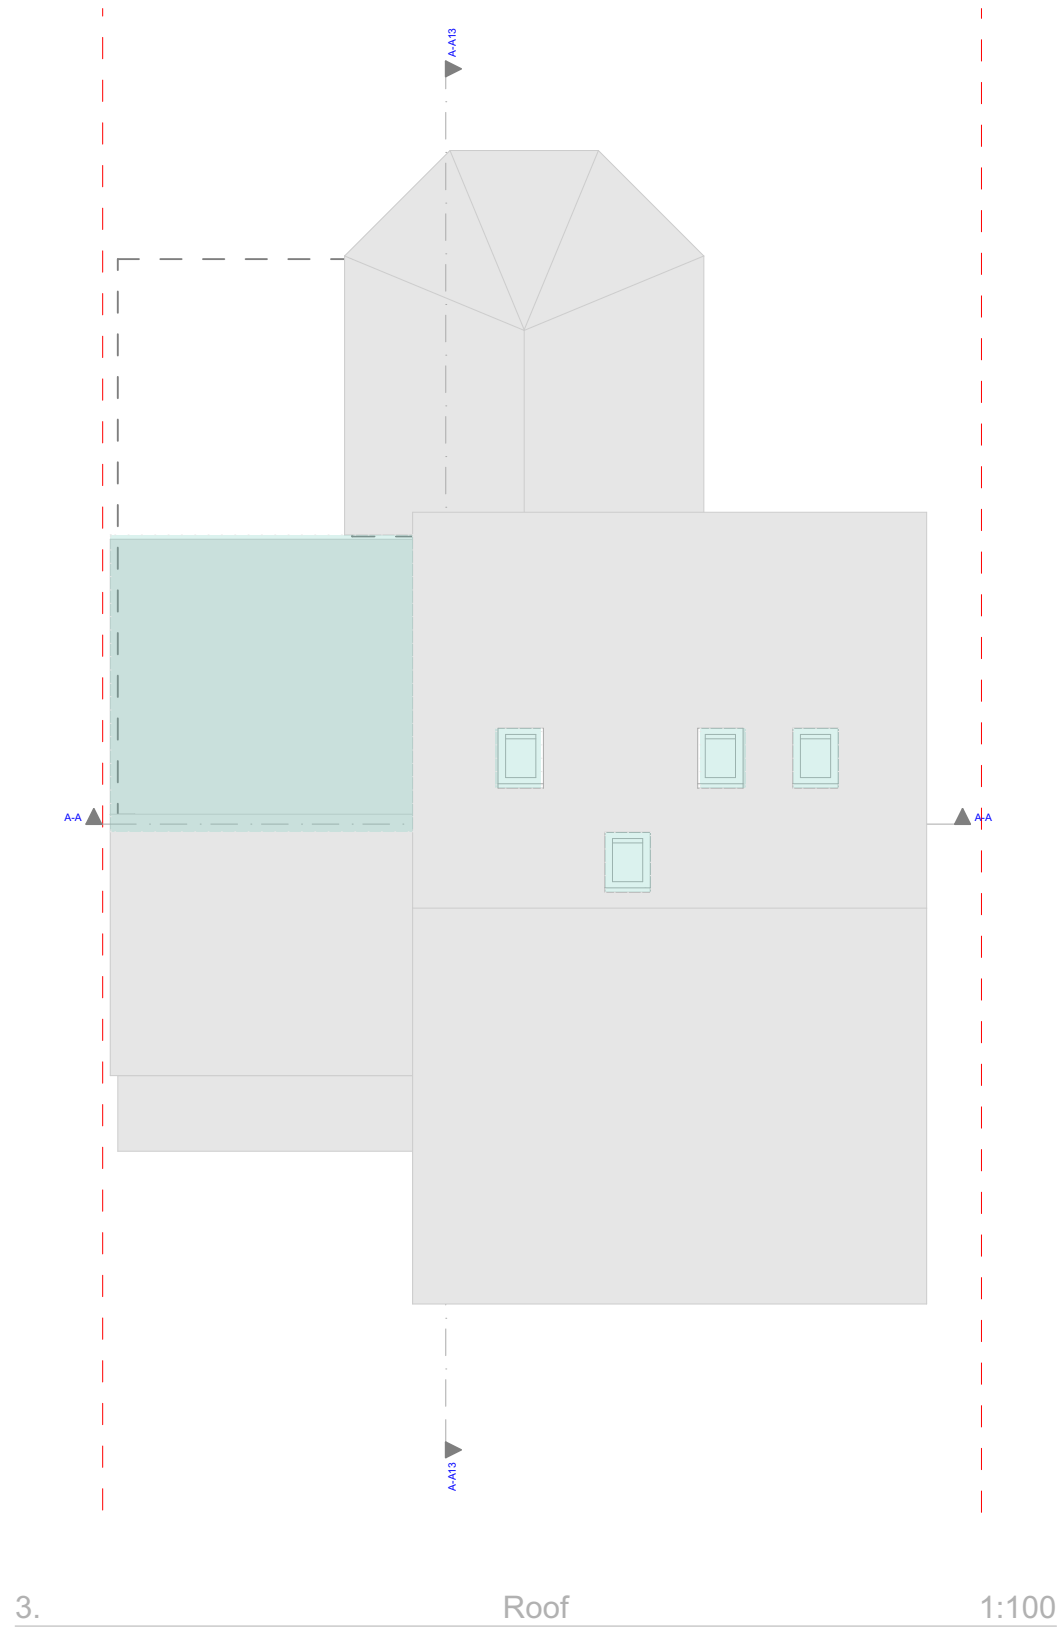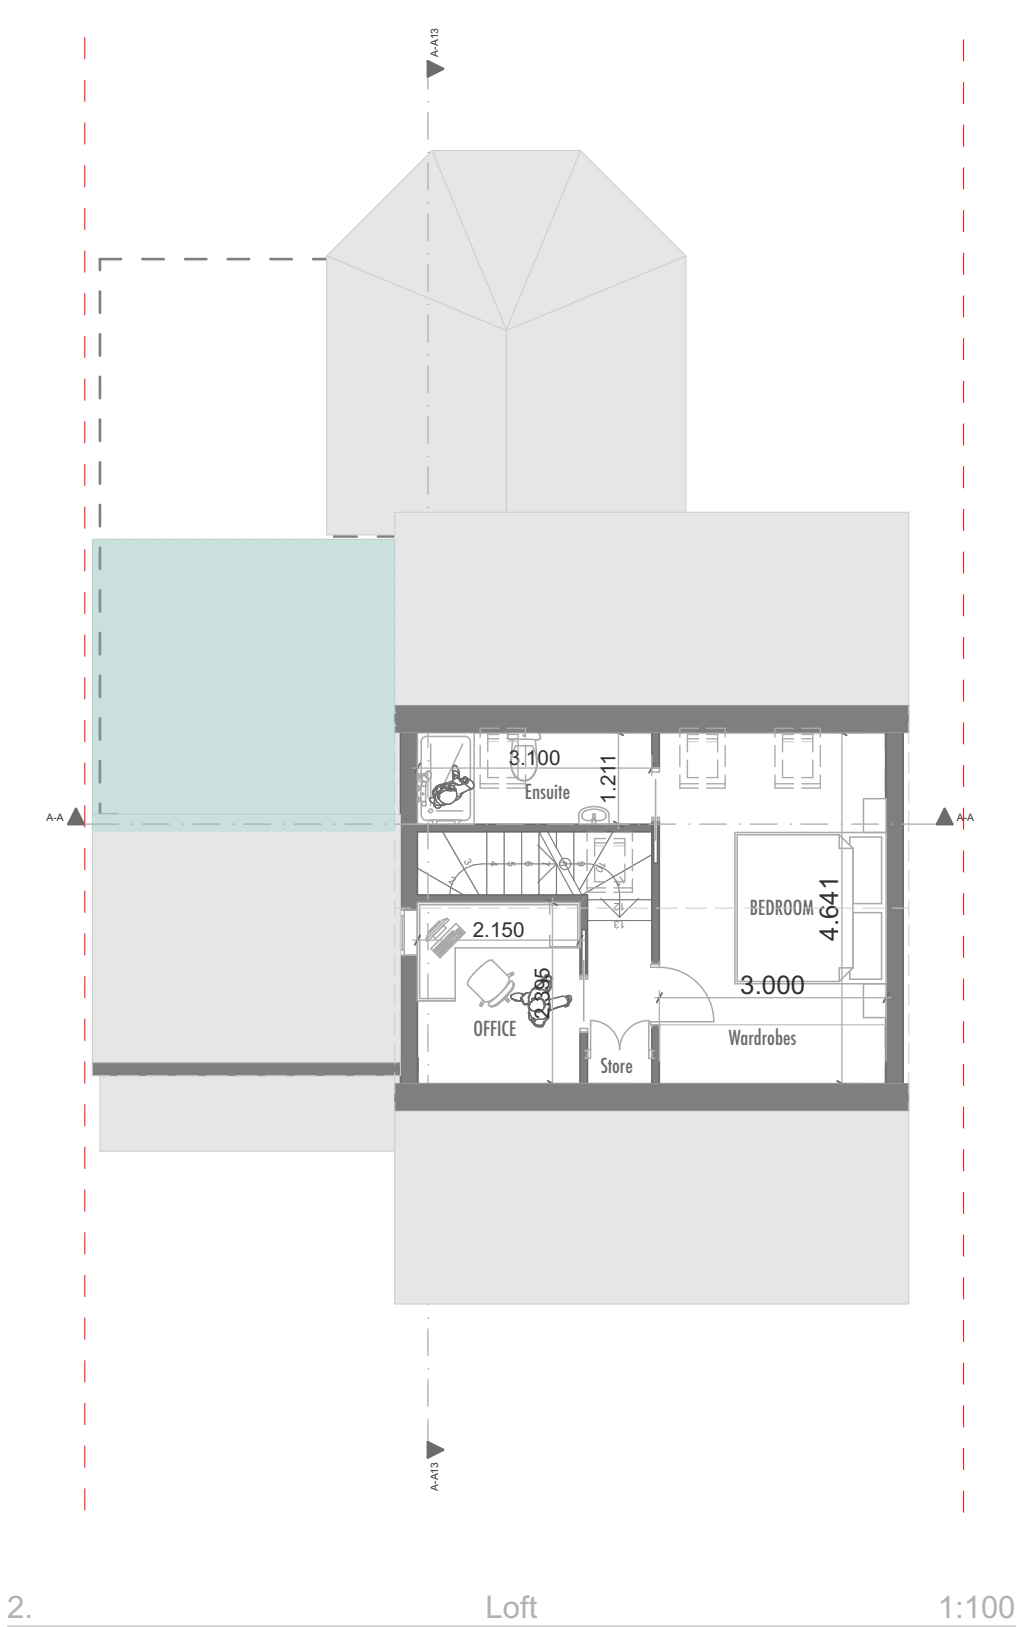

Unit 7, Progress
Business Centre, Whittle
Parkway, Slough, SL1
6DQ, England

Job
Cullera Close
4 Cullera Close
Northwood HA6 3SE
England

Job No
22/CCN
Date
21/10/2022

Drawing
Proposed upper floor layouts
Client
S Kohli

Drawing No
CCN-A.05
Drw by
JM
Chk by
JM


Revision
Scale
1:100@A3

Project Status
PLANNING APPLICATION
Scale Bar
0m 1m 2m 3m 4m 5m 6m 7m 8m 9m 10m







Rear Rear Elevation 1:100

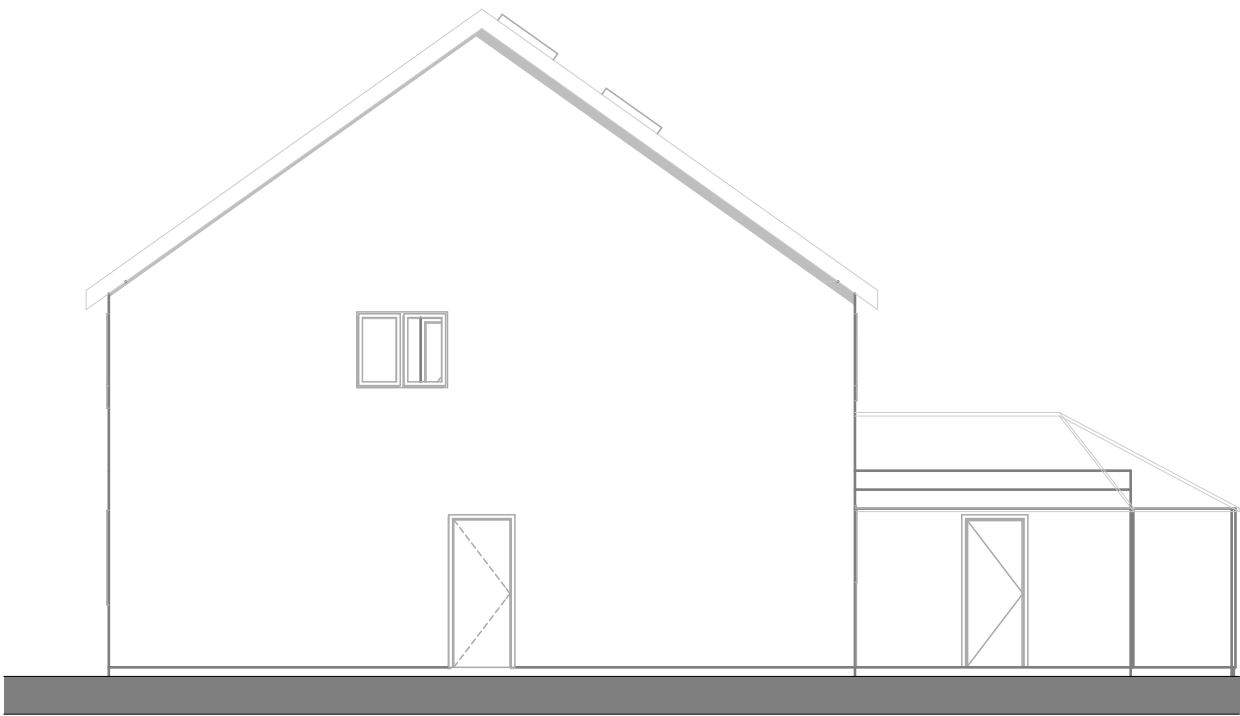

2 Side Elevation 1:100

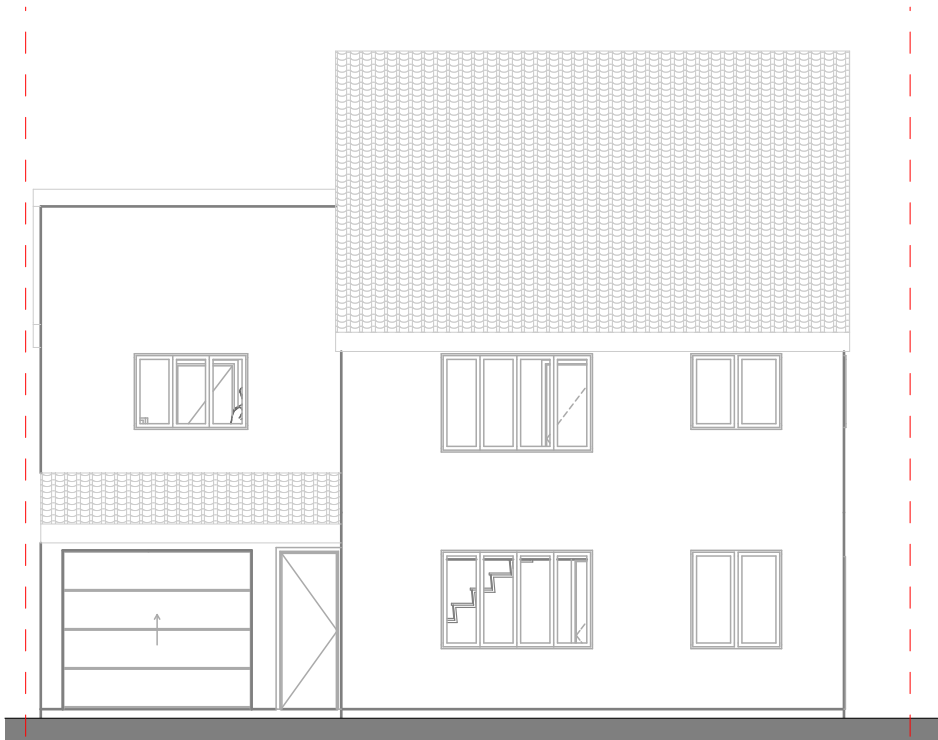

Front Front Elevation 1:100

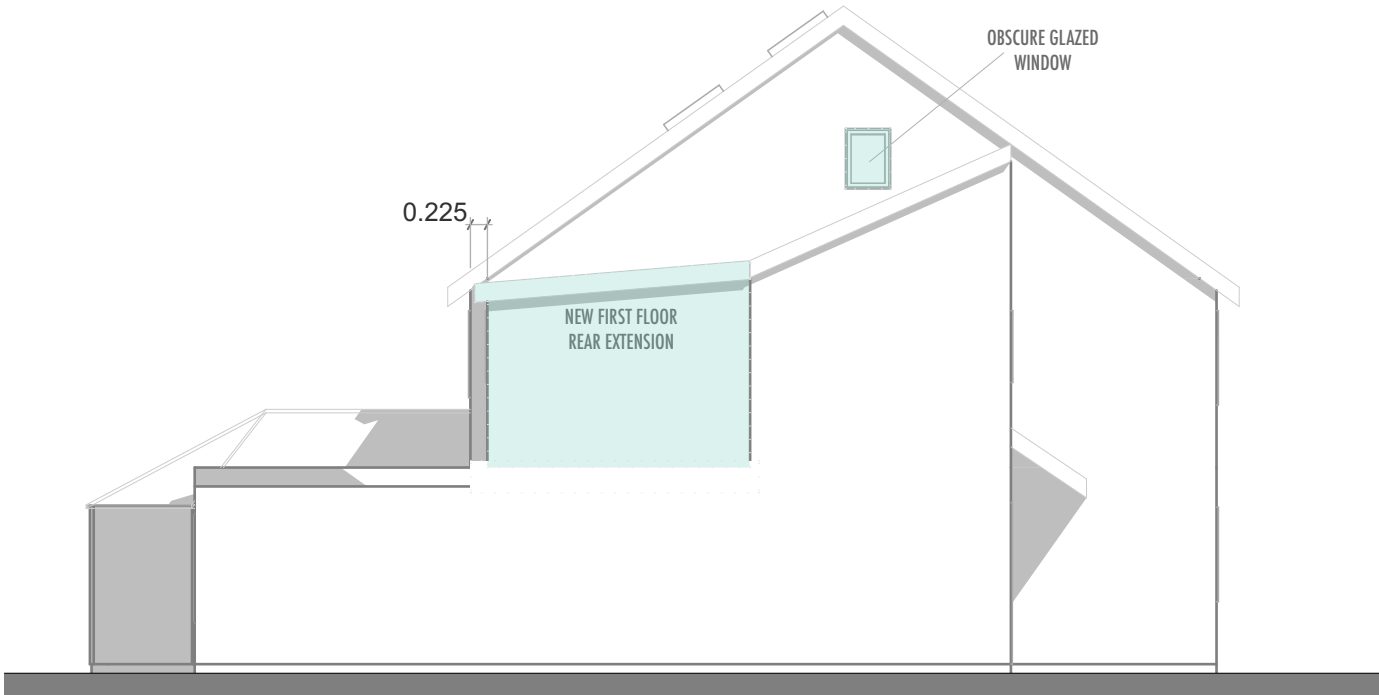

1 Side Elevation 1:100

	Unit 7, Progress Business Centre, Whittle Parkway, Slough, SL1 6DQ, England	Job	Job No	Drawing		Drawing No		Revision	Project Status										Project North
		Cullera Close 4 Cullera Close Northwood HA6 3SE England	22/CCN	Proposed Elevations		CCN-A.06			PLANNING APPLICATION										
			Date	Client		Drw by	Chk by	Scale	Scale Bar										
			21/10/2022	S Kohli		JM	JM	1:100@A3	0m 1m 2m 3m 4m 5m 6m 7m 8m 9m 10m										