



REAR EXTENSION

For detailed layout please refer to drawing
No: A3/100/12


New Rear extension falls within the 6 metre
permitted development allowed for
detached houses

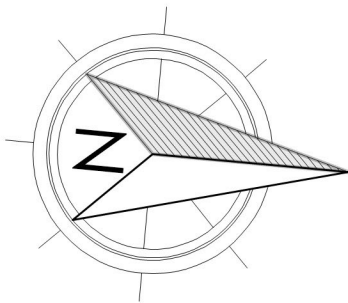

NORTH

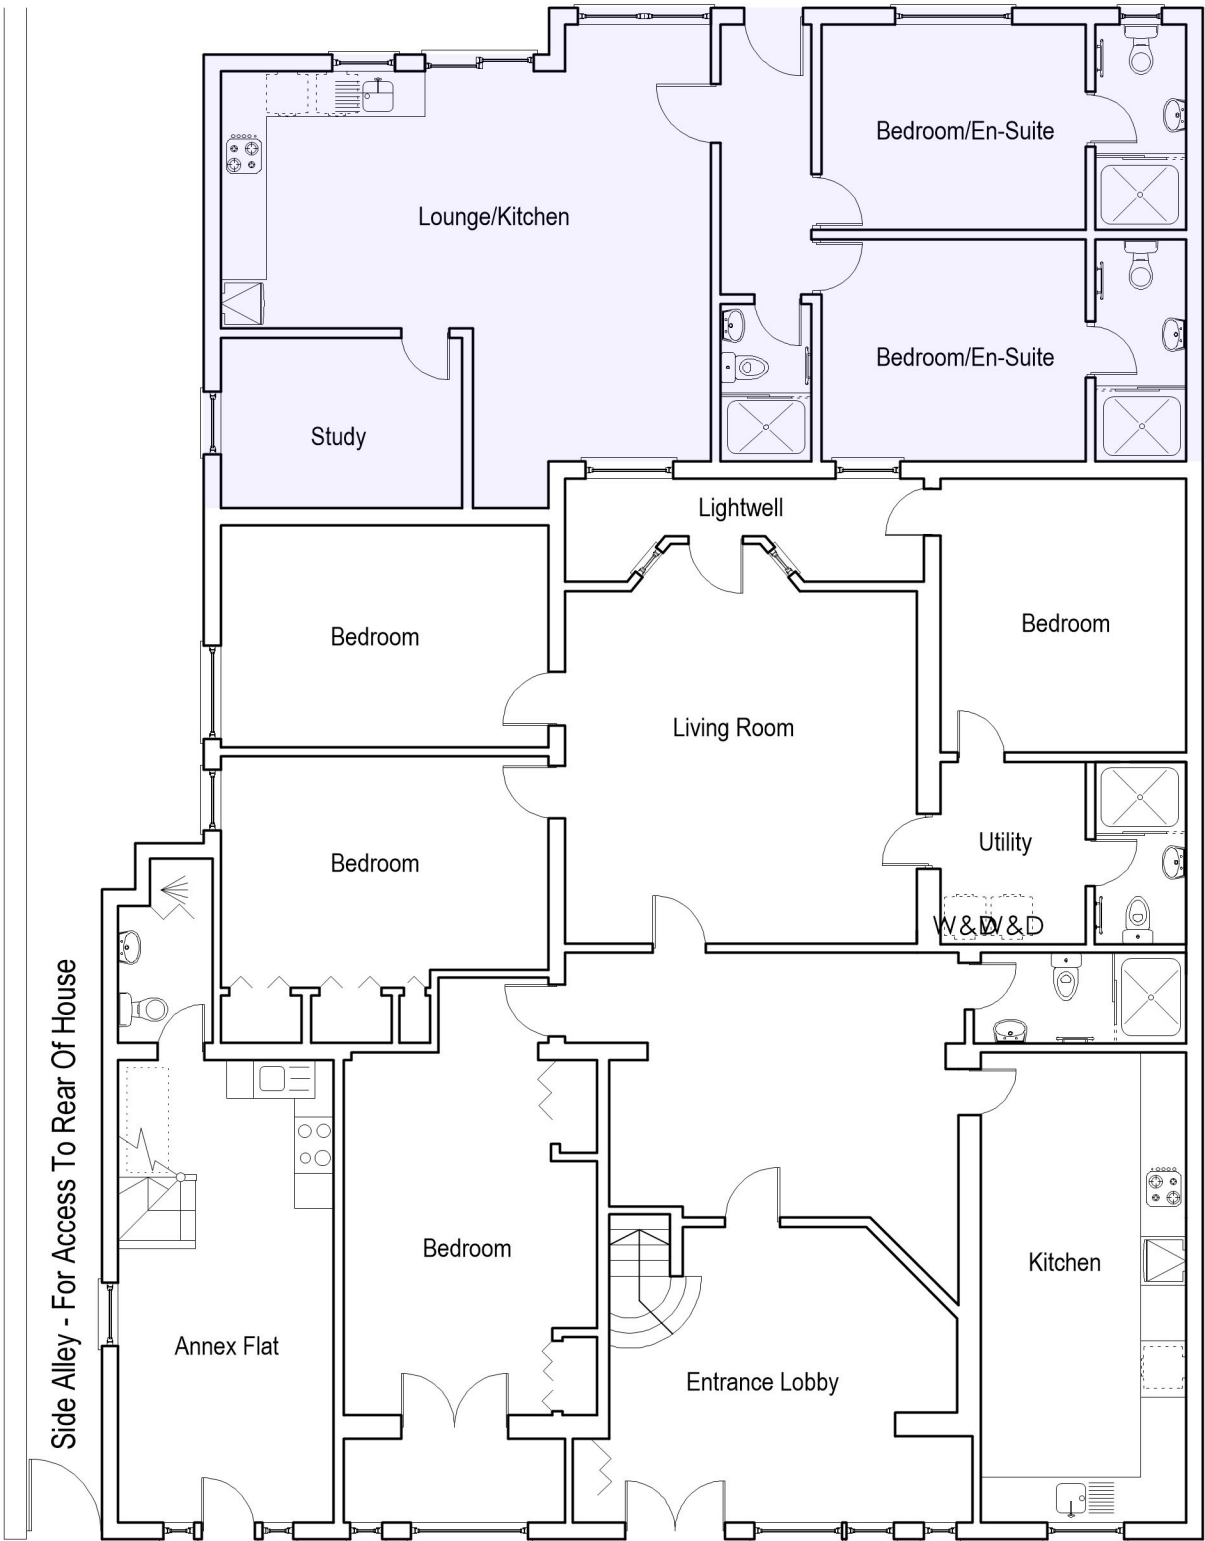


GROUND FLOOR PLAN - PROPOSED

 

PROJECT No	DRAWING No
233LL/02/100	A3/02/10

GENERAL NOTES:

- 1: ALL dimensions are in millimeters unless indicated otherwise.
- 2: This drawing must **NOT** be scaled unless indicated otherwise.
- 3: ALL dimensions on this drawing will be checked & varified before commencing work.
- 4: Where mapping data that is provided on this drawing is provided for the use of information on this project. The Ordnance Survey is & remains Crown Copyright & all data must be acknowledged. All data must be deleted & all paper copies of this drawing must be destroyed as the mapping & Ordnance Survey is strictly for the use & preparation of information for this project.
- 5: Report all omissions & errors to the designers & this drawing is subject to approval by relevant Local Authority planning & building control.

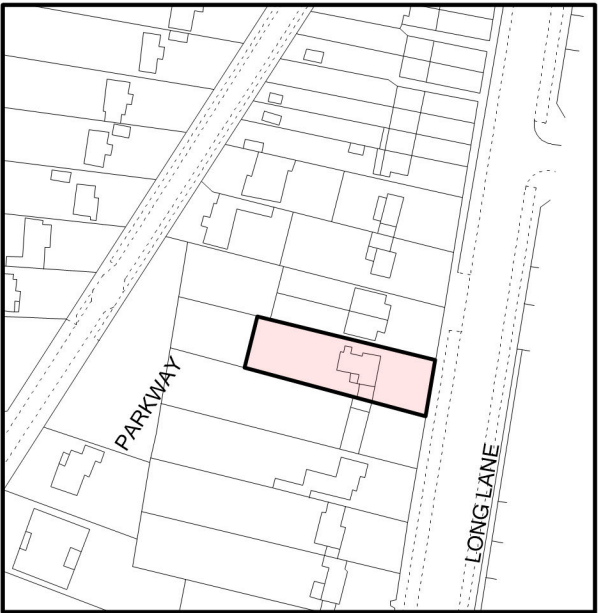

SITE LOCATION PLAN

REAR EXTENSION
CERTIFICATE OF LAWFUL DEVELOPMENT
APPLICATION

FOR
233 LONG LANE
HILLINGDON
UB10 9JP

DATE
16/11/2020

SCALE
1:100 @ A3 SIZE LANDSCAPED

DRAWING TITLE
GROUND FLOOR PLAN - PROPOSED

PROJECT No	DRAWING No
233LL/100	A3/100/10