
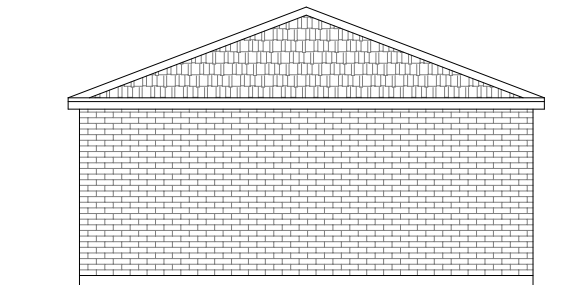
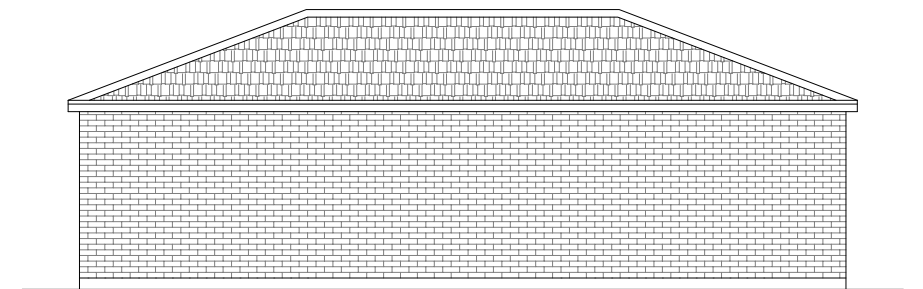
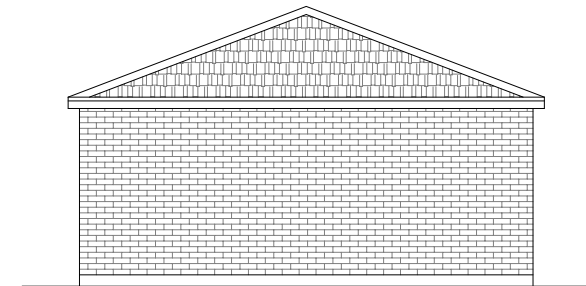
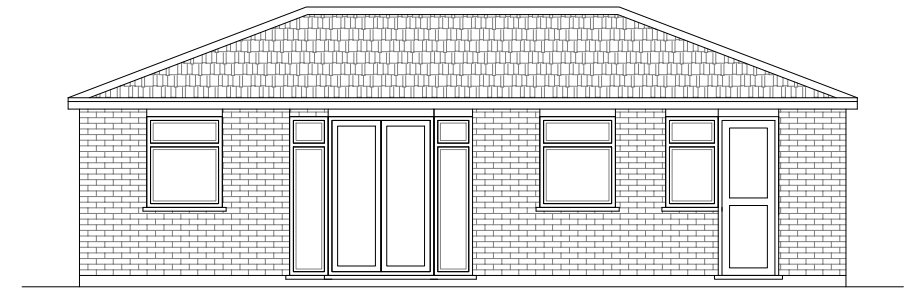
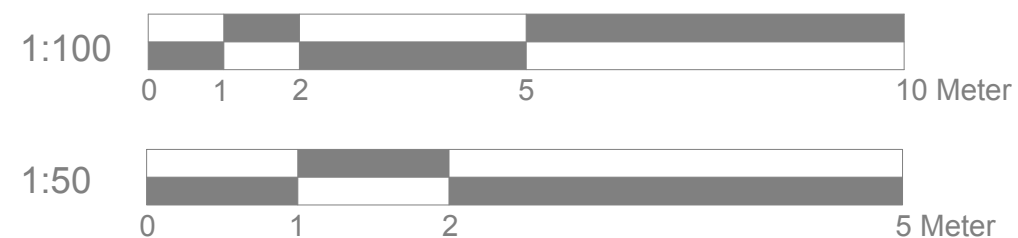
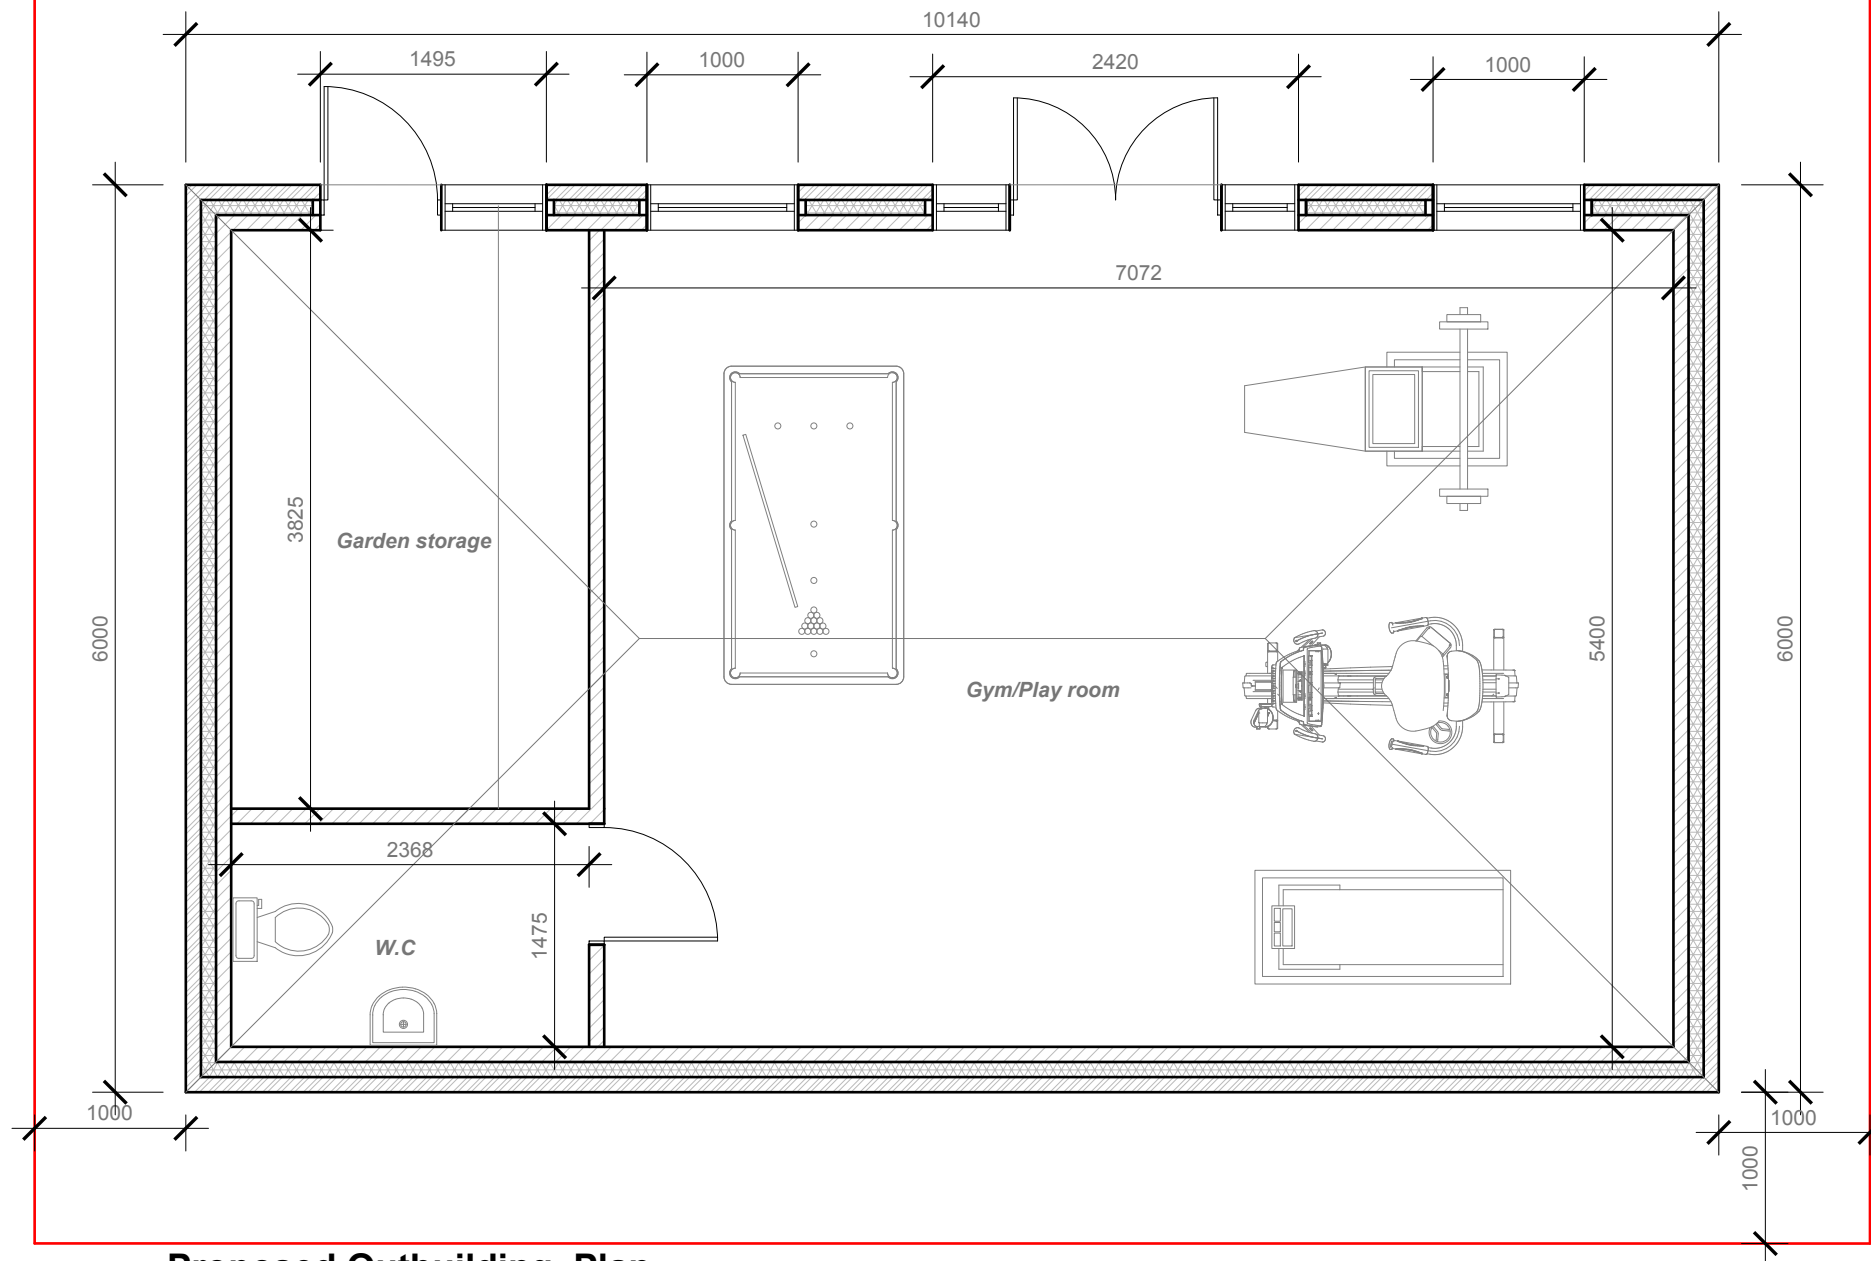


Proposed External Finish Materials to Match Existing External Finish Materials

 

Proposed Side Elevation
Scale:1:100

	Project:	Title:	Scale: 1:50/100 @ A3
	5 Sunray Avenue	Proposed outbuilding	Date: 09 . 2020
	West Drayton	floor plan and	Drawing No.:
	UB7 7AH	Elevations	3000/EXT/106-01/BK
			Revision
			A
			10.20