



All work to comply with
current building regulations
and codes of practice

Do not scale from drawings
all dimensions to be checked
on site before the start of
any work


Proposed External Finish
Materials to Match Existing
External Finish Materials

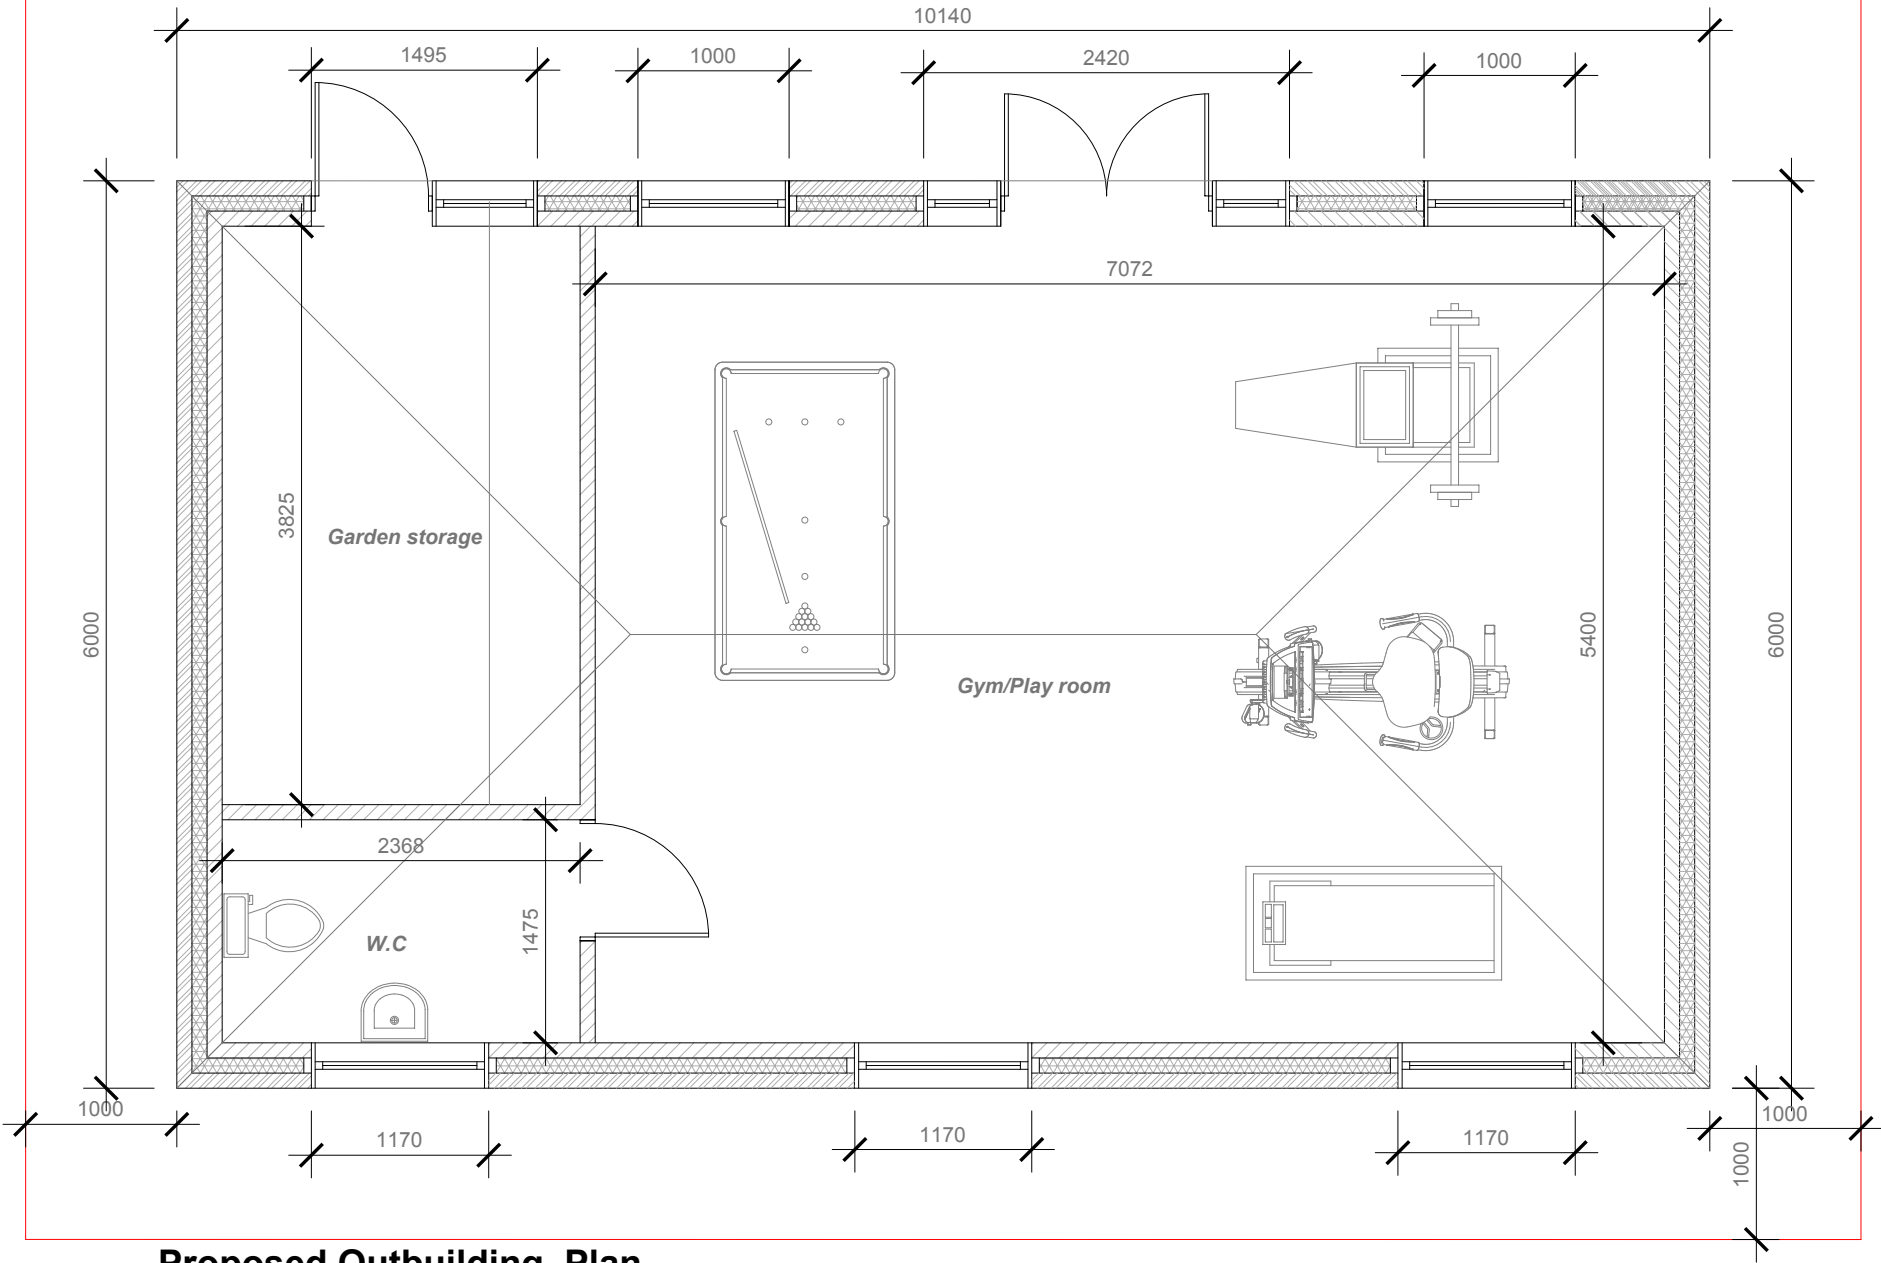


Proposed Outbuilding Plan
Scale 1:50

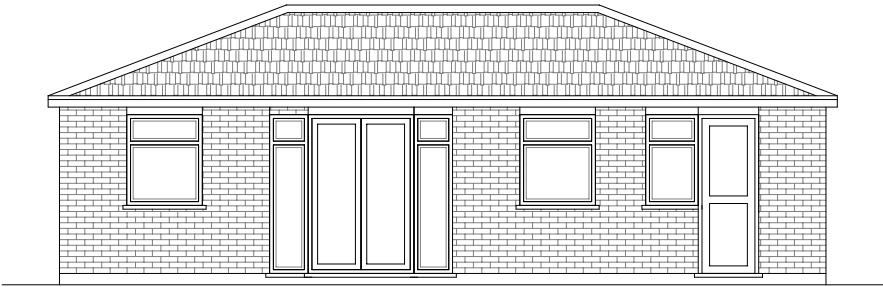


Proposed Front Elevation
Scale:1:100

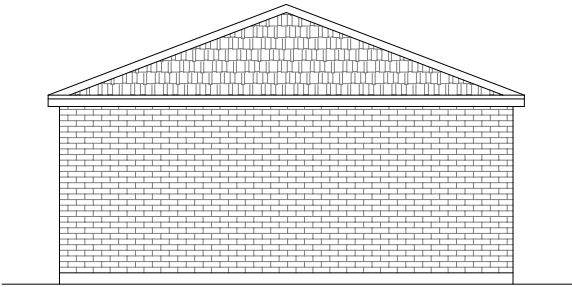


Proposed Side Elevation
Scale:1:100

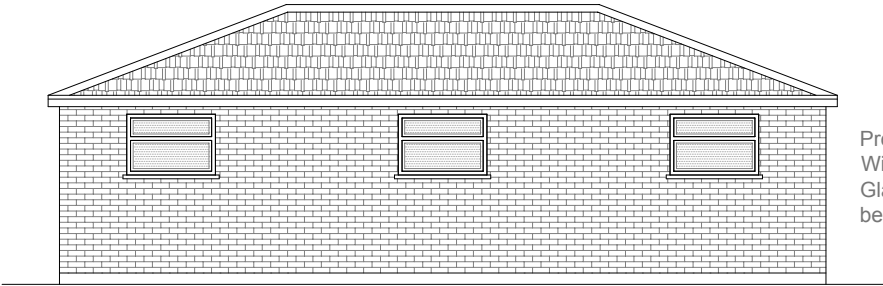


Proposed Rear Elevation
Scale:1:100

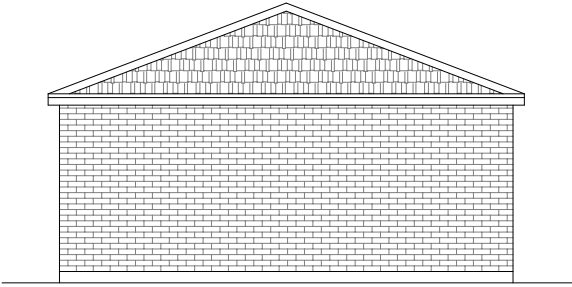

Proposed Side Elevation
Scale:1:100

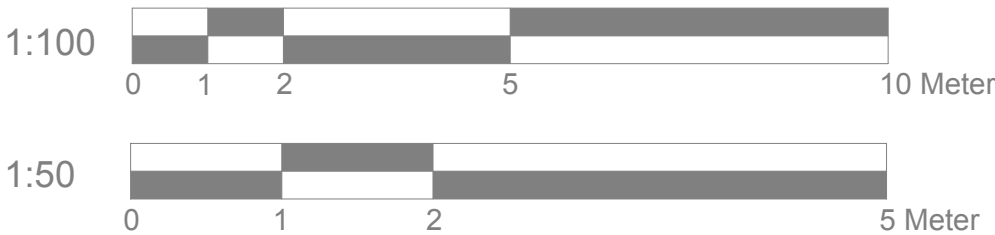

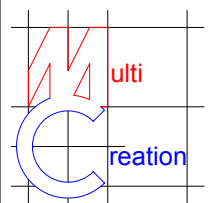	Project:	Title:	Scale: 1:50/100 @ A3
	5 Sunray Avenue	Proposed outbuilding	Date: 09 . 2020
	West Drayton	floor plan and	Drawing No.: 3000/EXT/106-01/BK
	UB7 7AH	Elevations	Revision
239 Western Road, Southall, Middx, UB2 5HS Tel: 020 8571 1369 info@multicreation.co.uk			