


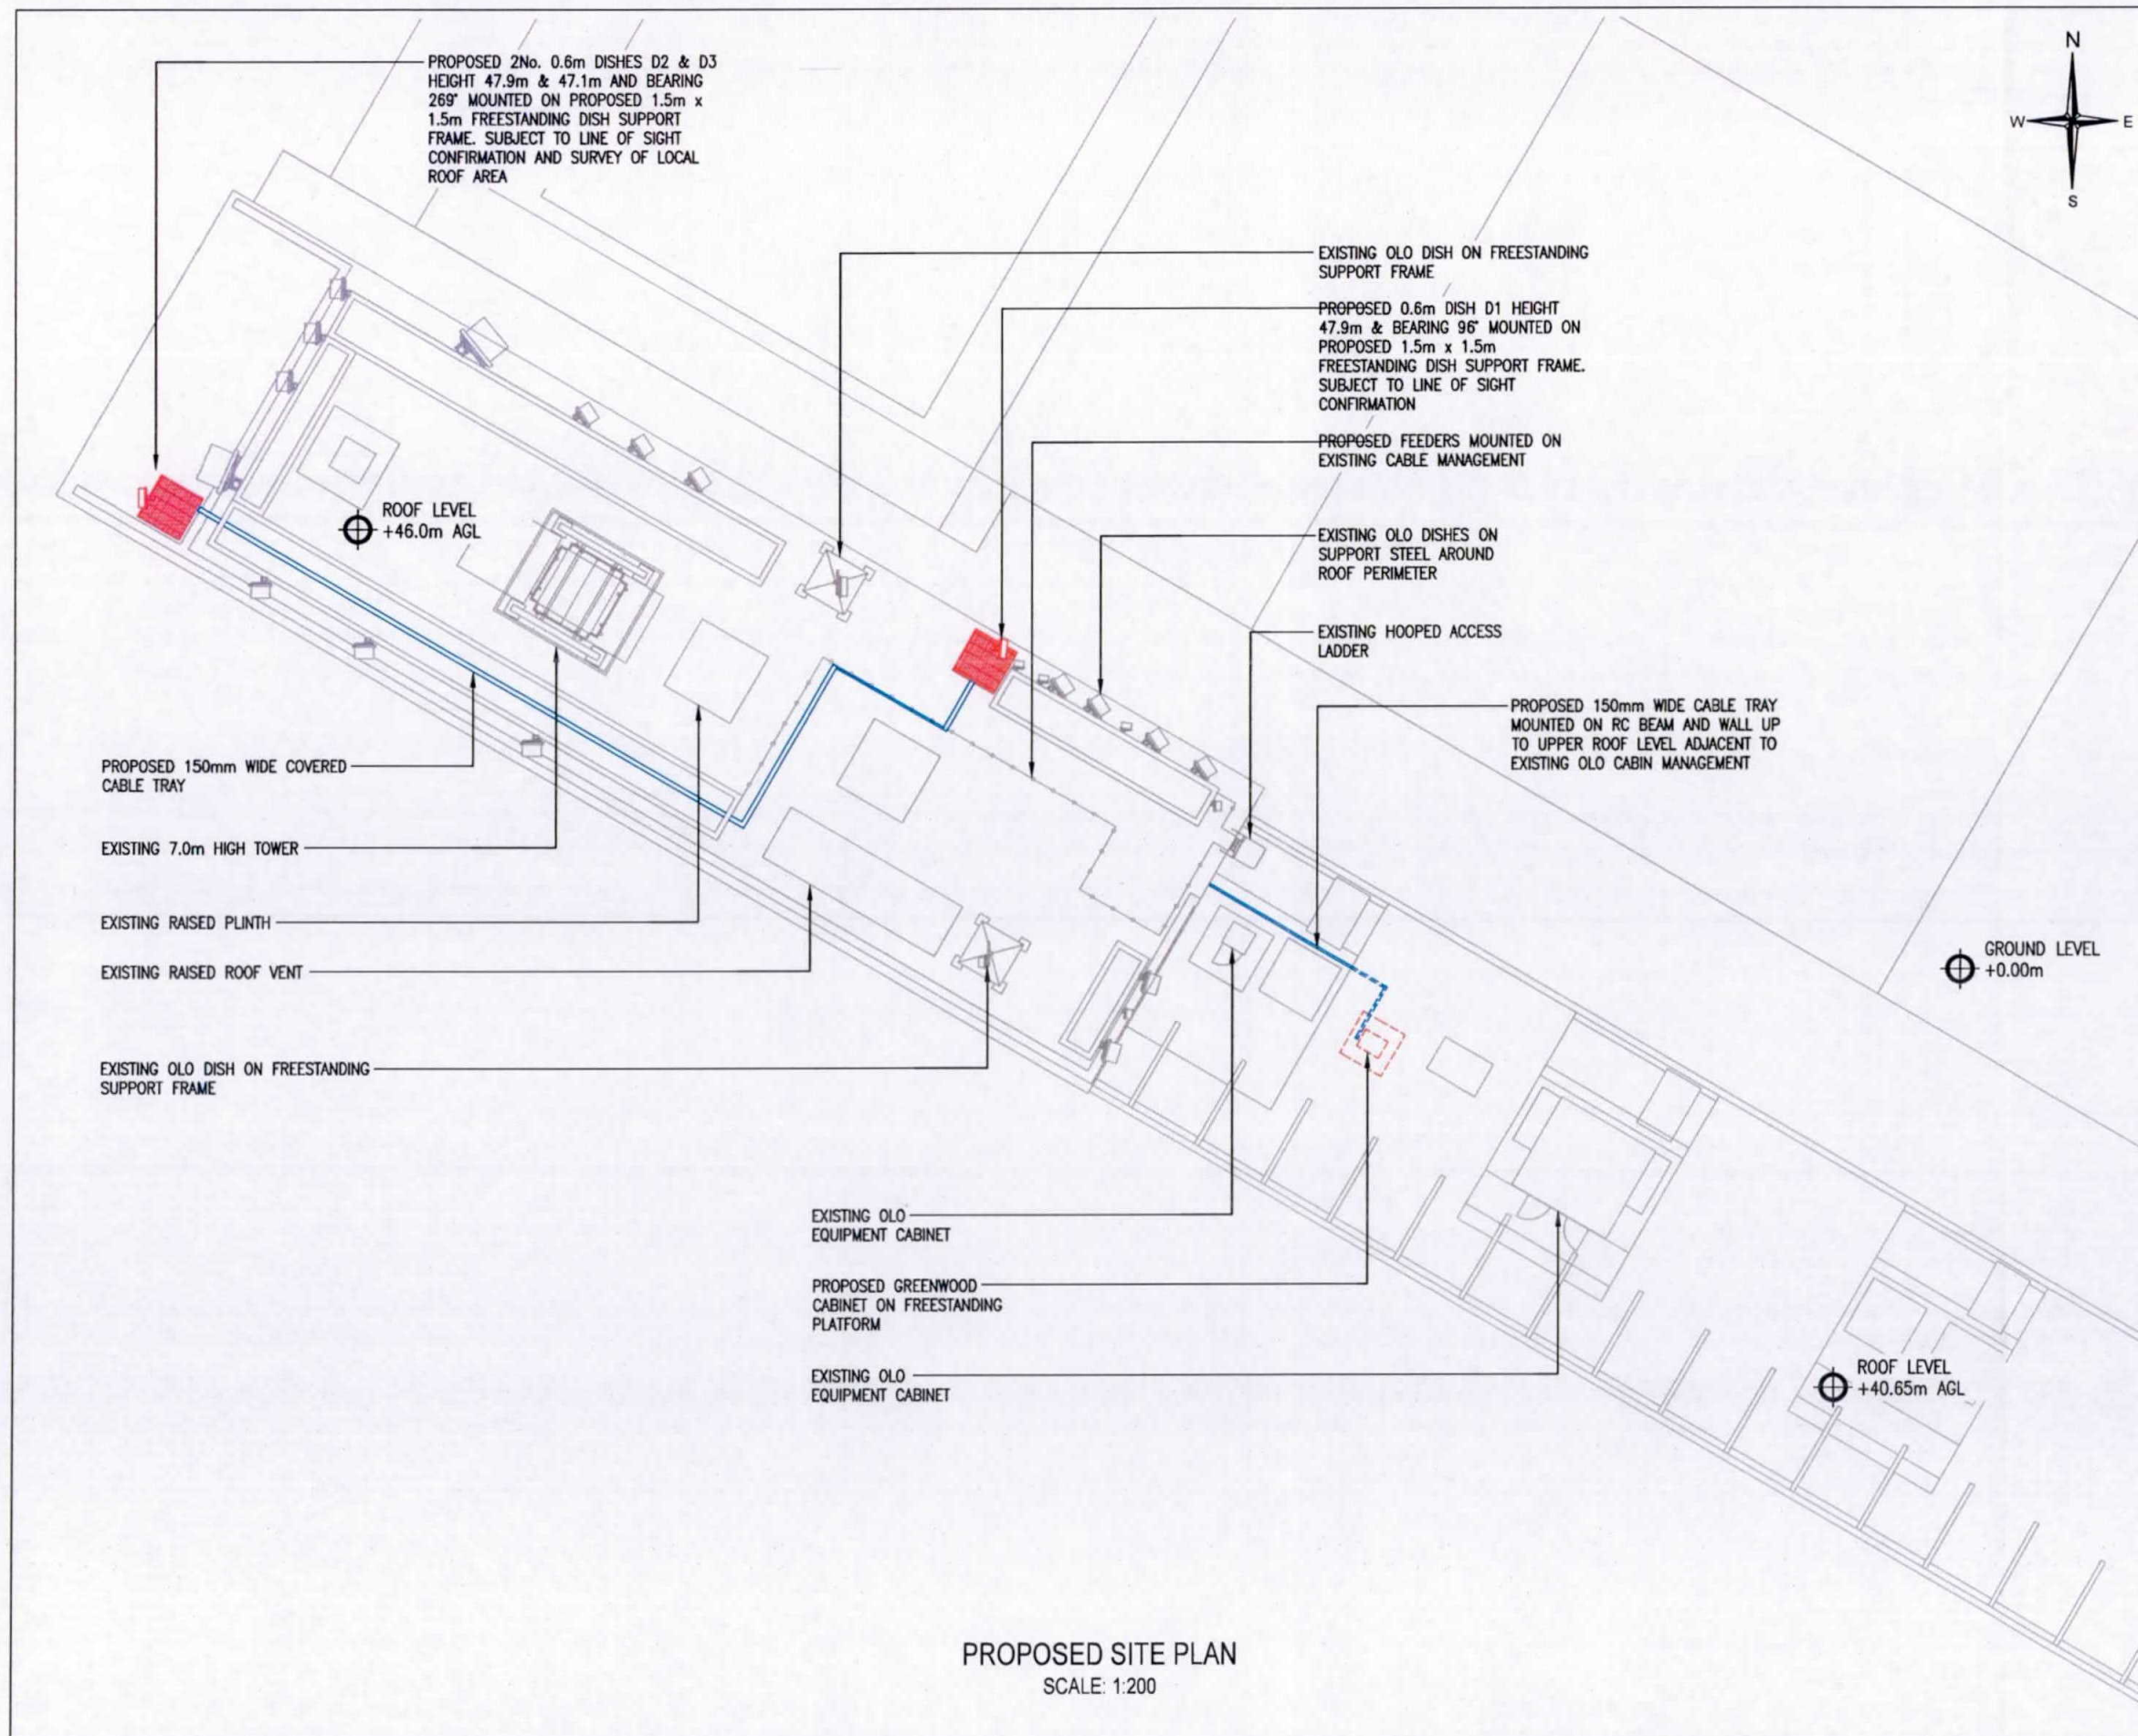

GENERAL NOTES

- 1) ALL DIMENSIONS IN MILLIMETRES UNLESS STATED OTHERWISE
- 2) DRAWING IN ACCORDANCE WITH THE STANDARDS REFERENCED IN BS8888: 2000
- 3) THIS DRAWING TO BE READ IN CONJUNCTION WITH Drg. No's 300 & 400.

NLN
NEWLINE
NETWORKS

Project No.				
Project No.				
Project No.				
Project No.				
Project No.	HH	26.08.15	CPK	CT
Rev	Revision	Date	Drm	App

This drawing is the property of NLN and may not be reproduced or disclosed to a third party in any form without written permission



Site Name: HILLINGDON HOSPITAL

Site Ref: HH

Scale: AS SHOWN

Date: 26.08.15 Drm: CPK

Site Address:
HILLINGDON HOSPITAL
FIELD HEATH ROAD
UXBRIDGE, MIDDLESEX
UB8 3NN

Drawing Title:

PROPOSED SITE PLAN

Drawing No.
A3_HH_200

App.
CT

London Borough of Hillingdon
RECEIVED
26 SEP 2015
Planning
Residents Se