


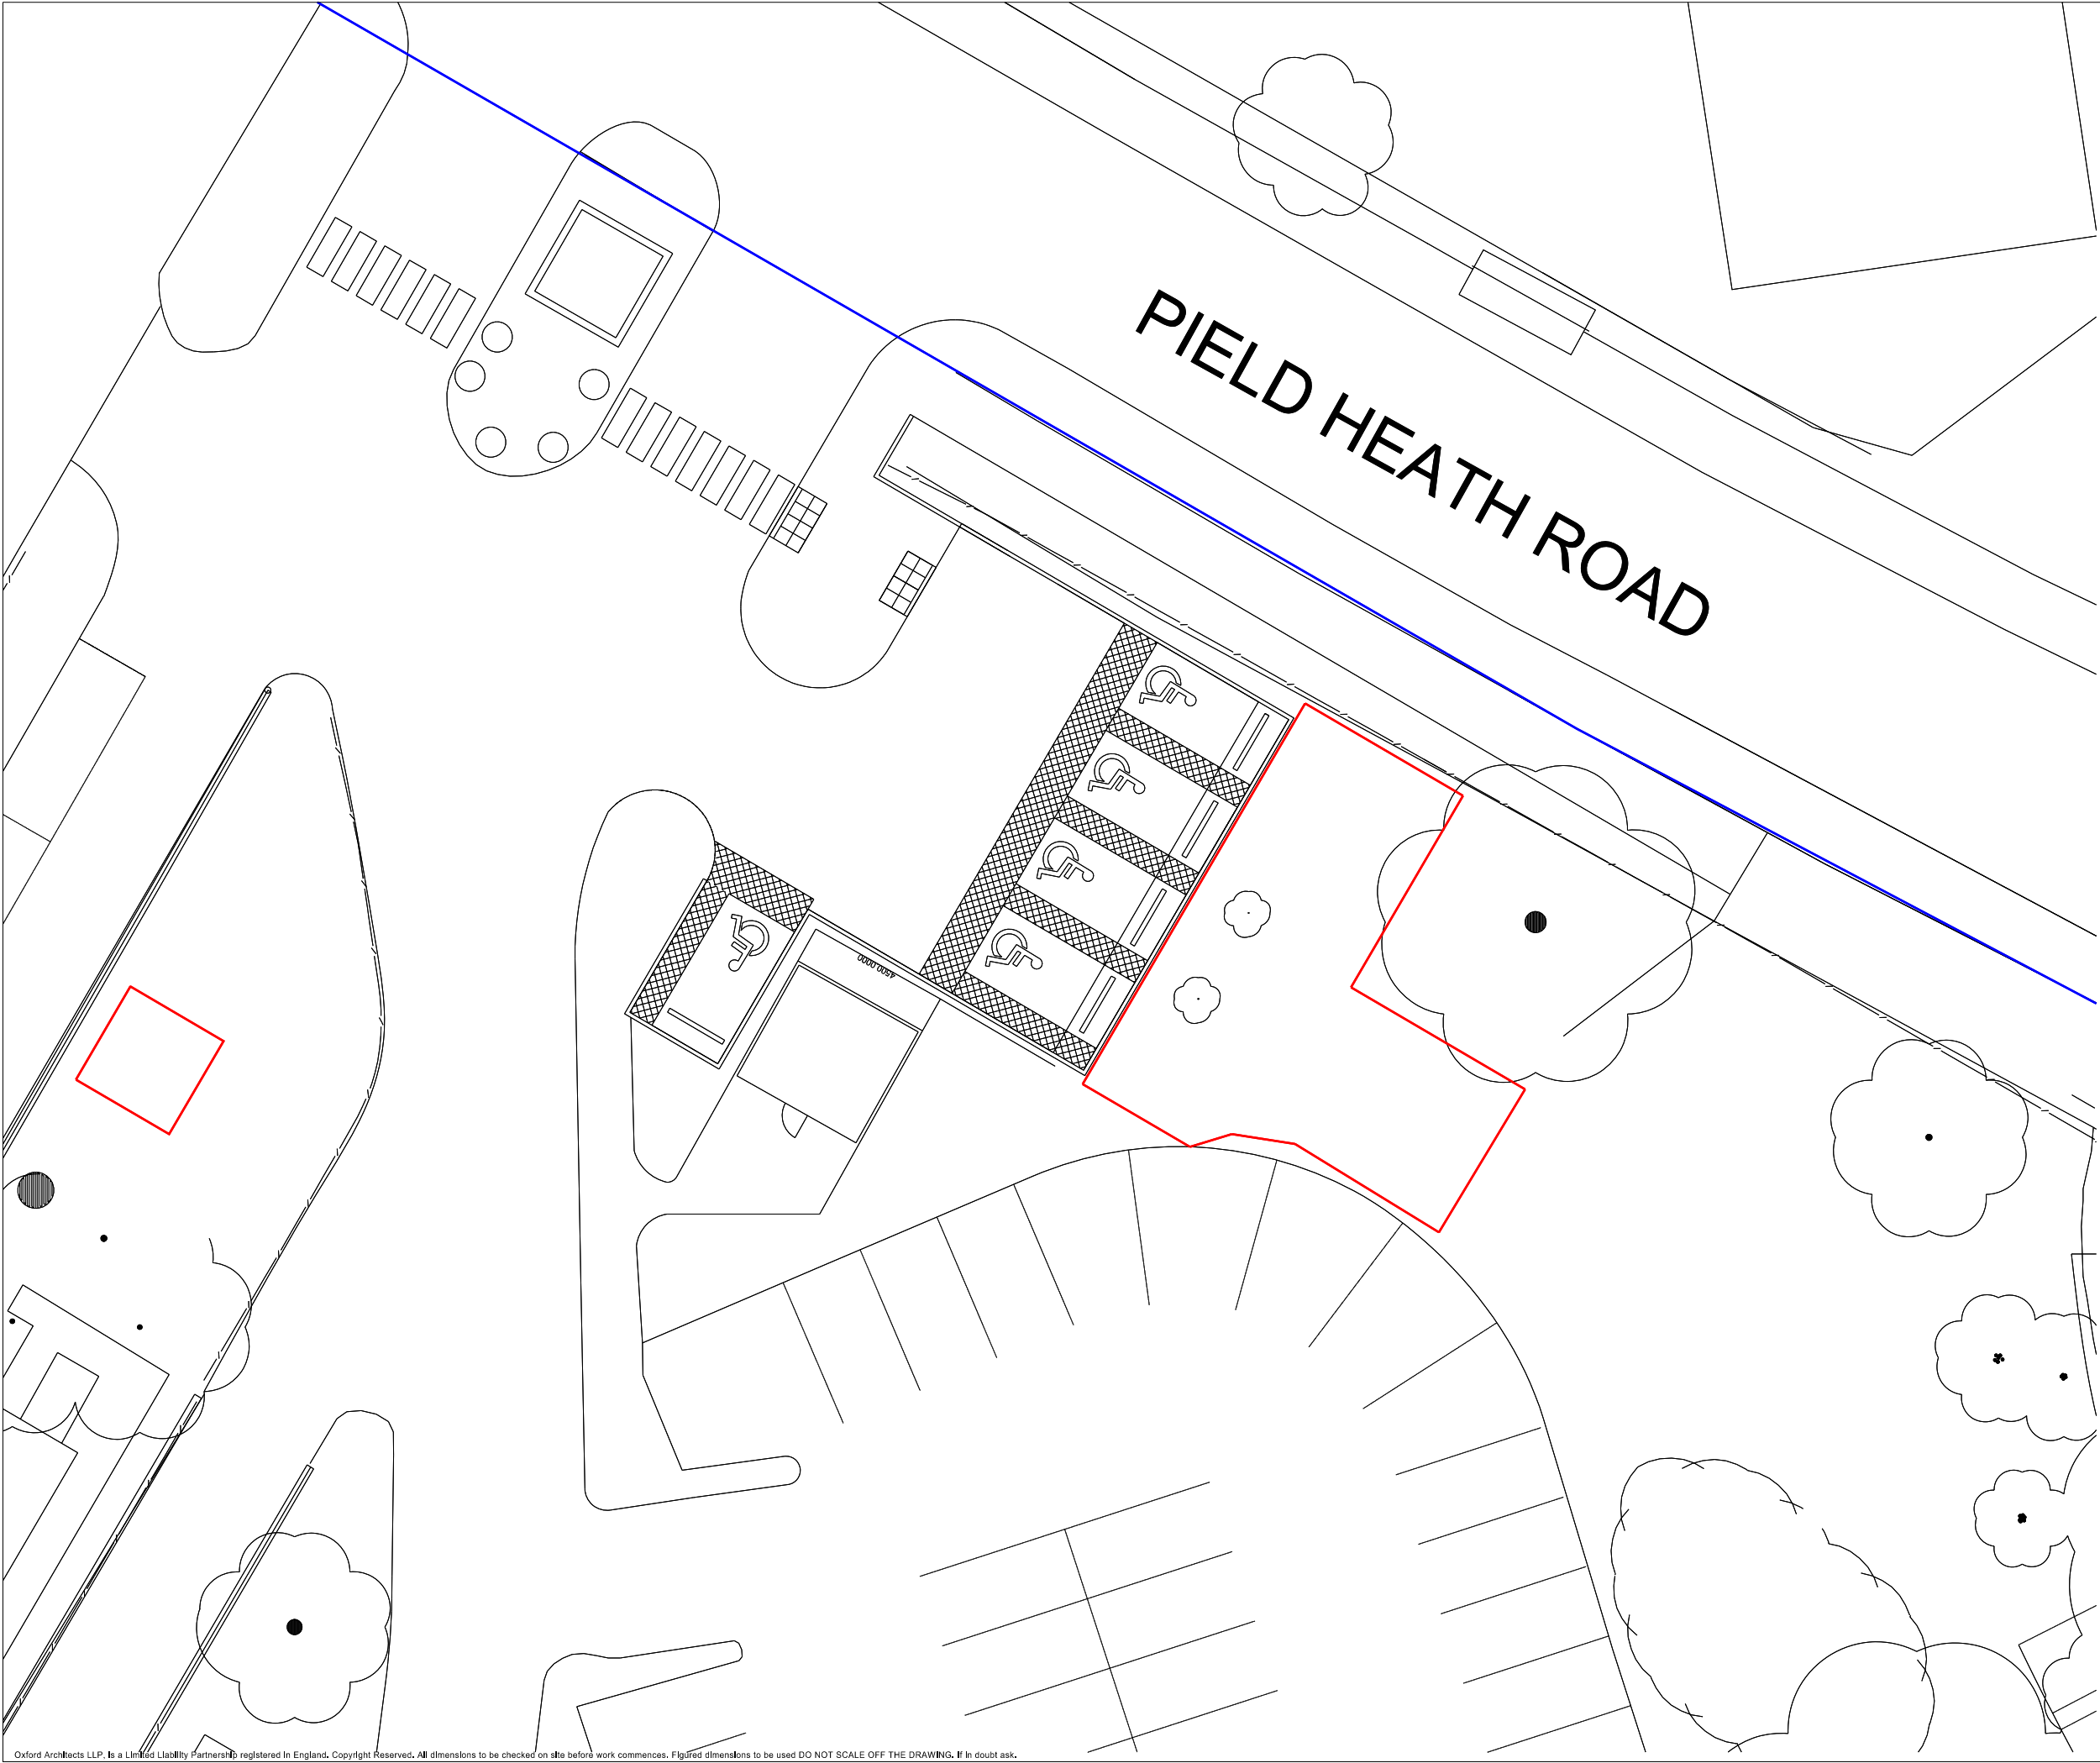

0 6m
1:200 @ A3

P3	Addition of load bank connection	03/08/2020
P2	Revisions following meeting 14/07	15/07/2020
P1	First Issue	10/07/2020
Revision	Description	Date

Partner	Drawn	Date Created
MEB	GJHF	10/07/2020

Project
Generator 1A
Hillingdon Hospital

Title
Existing
Site Plan

Drawing Reference
20063-OA-B1-XX-XX-A-2001-P3

Proj Ref - Origin - Volume - Level - Type - Role - Drawing No		
Drawing No	Revision	Status
2001	P3	S1

Scale
1:200 @ A3

OXFORD ARCHITECTS

Bagley Croft, Hinksey Hill, Oxford, OX1 5BS
T. 01865 329100
The Workshop, 254 Southmead Road, Bristol, BS10 5EN
T. 0117 9581500

www.oxford-architects.com