




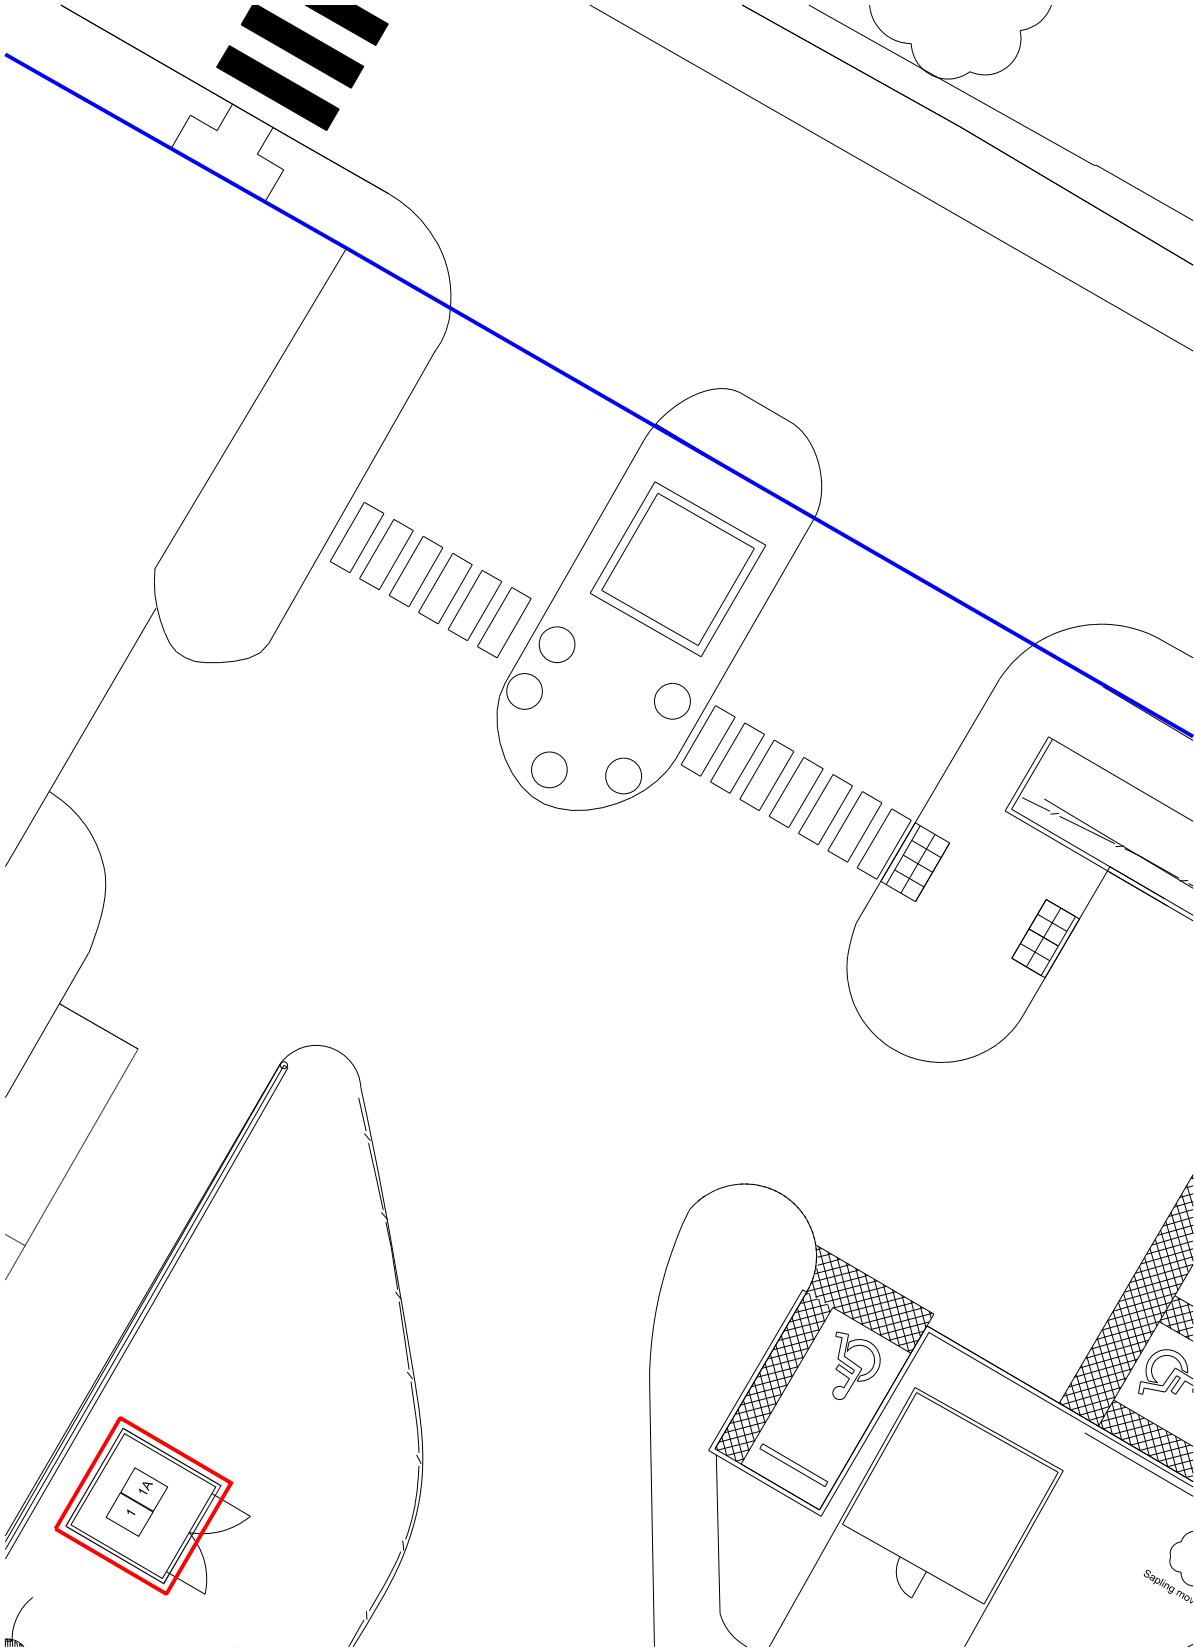


SITE PLAN (1:200)

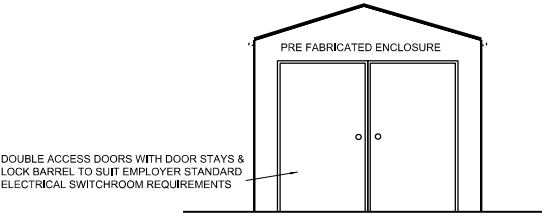


WEST ELEVATION

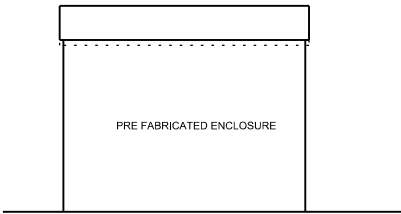


NORTH ELEVATION

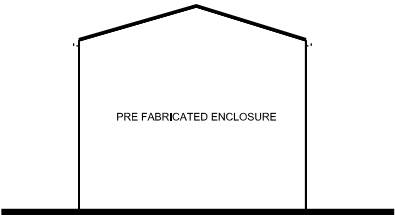

EAST ELEVATION

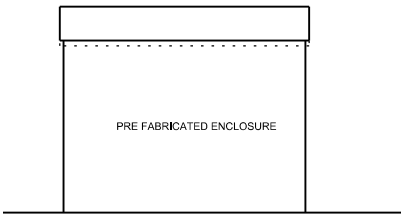

SOUTH ELEVATION

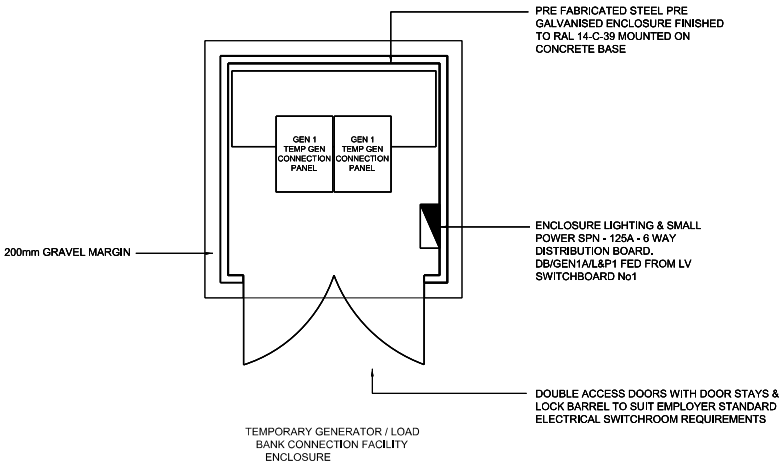

GROUND FLOOR PLAN

P1	First Issue	03/08/2020
Revision	Description	Date

Partner	Drawn	Date Created
MEB	GJHF	03/08/2020

Project
Generator 1A
Hillingdon Hospital

Title
Proposed
Plan and Elevations

Drawing Reference			
20063-OA-B1-XX-XX-A-5004			
Proj Ref	- Origin - Volume - Level - Type - Role - Drawing No	Revision	Status
5004		P1	S1

Scale
1:100 @ A3