



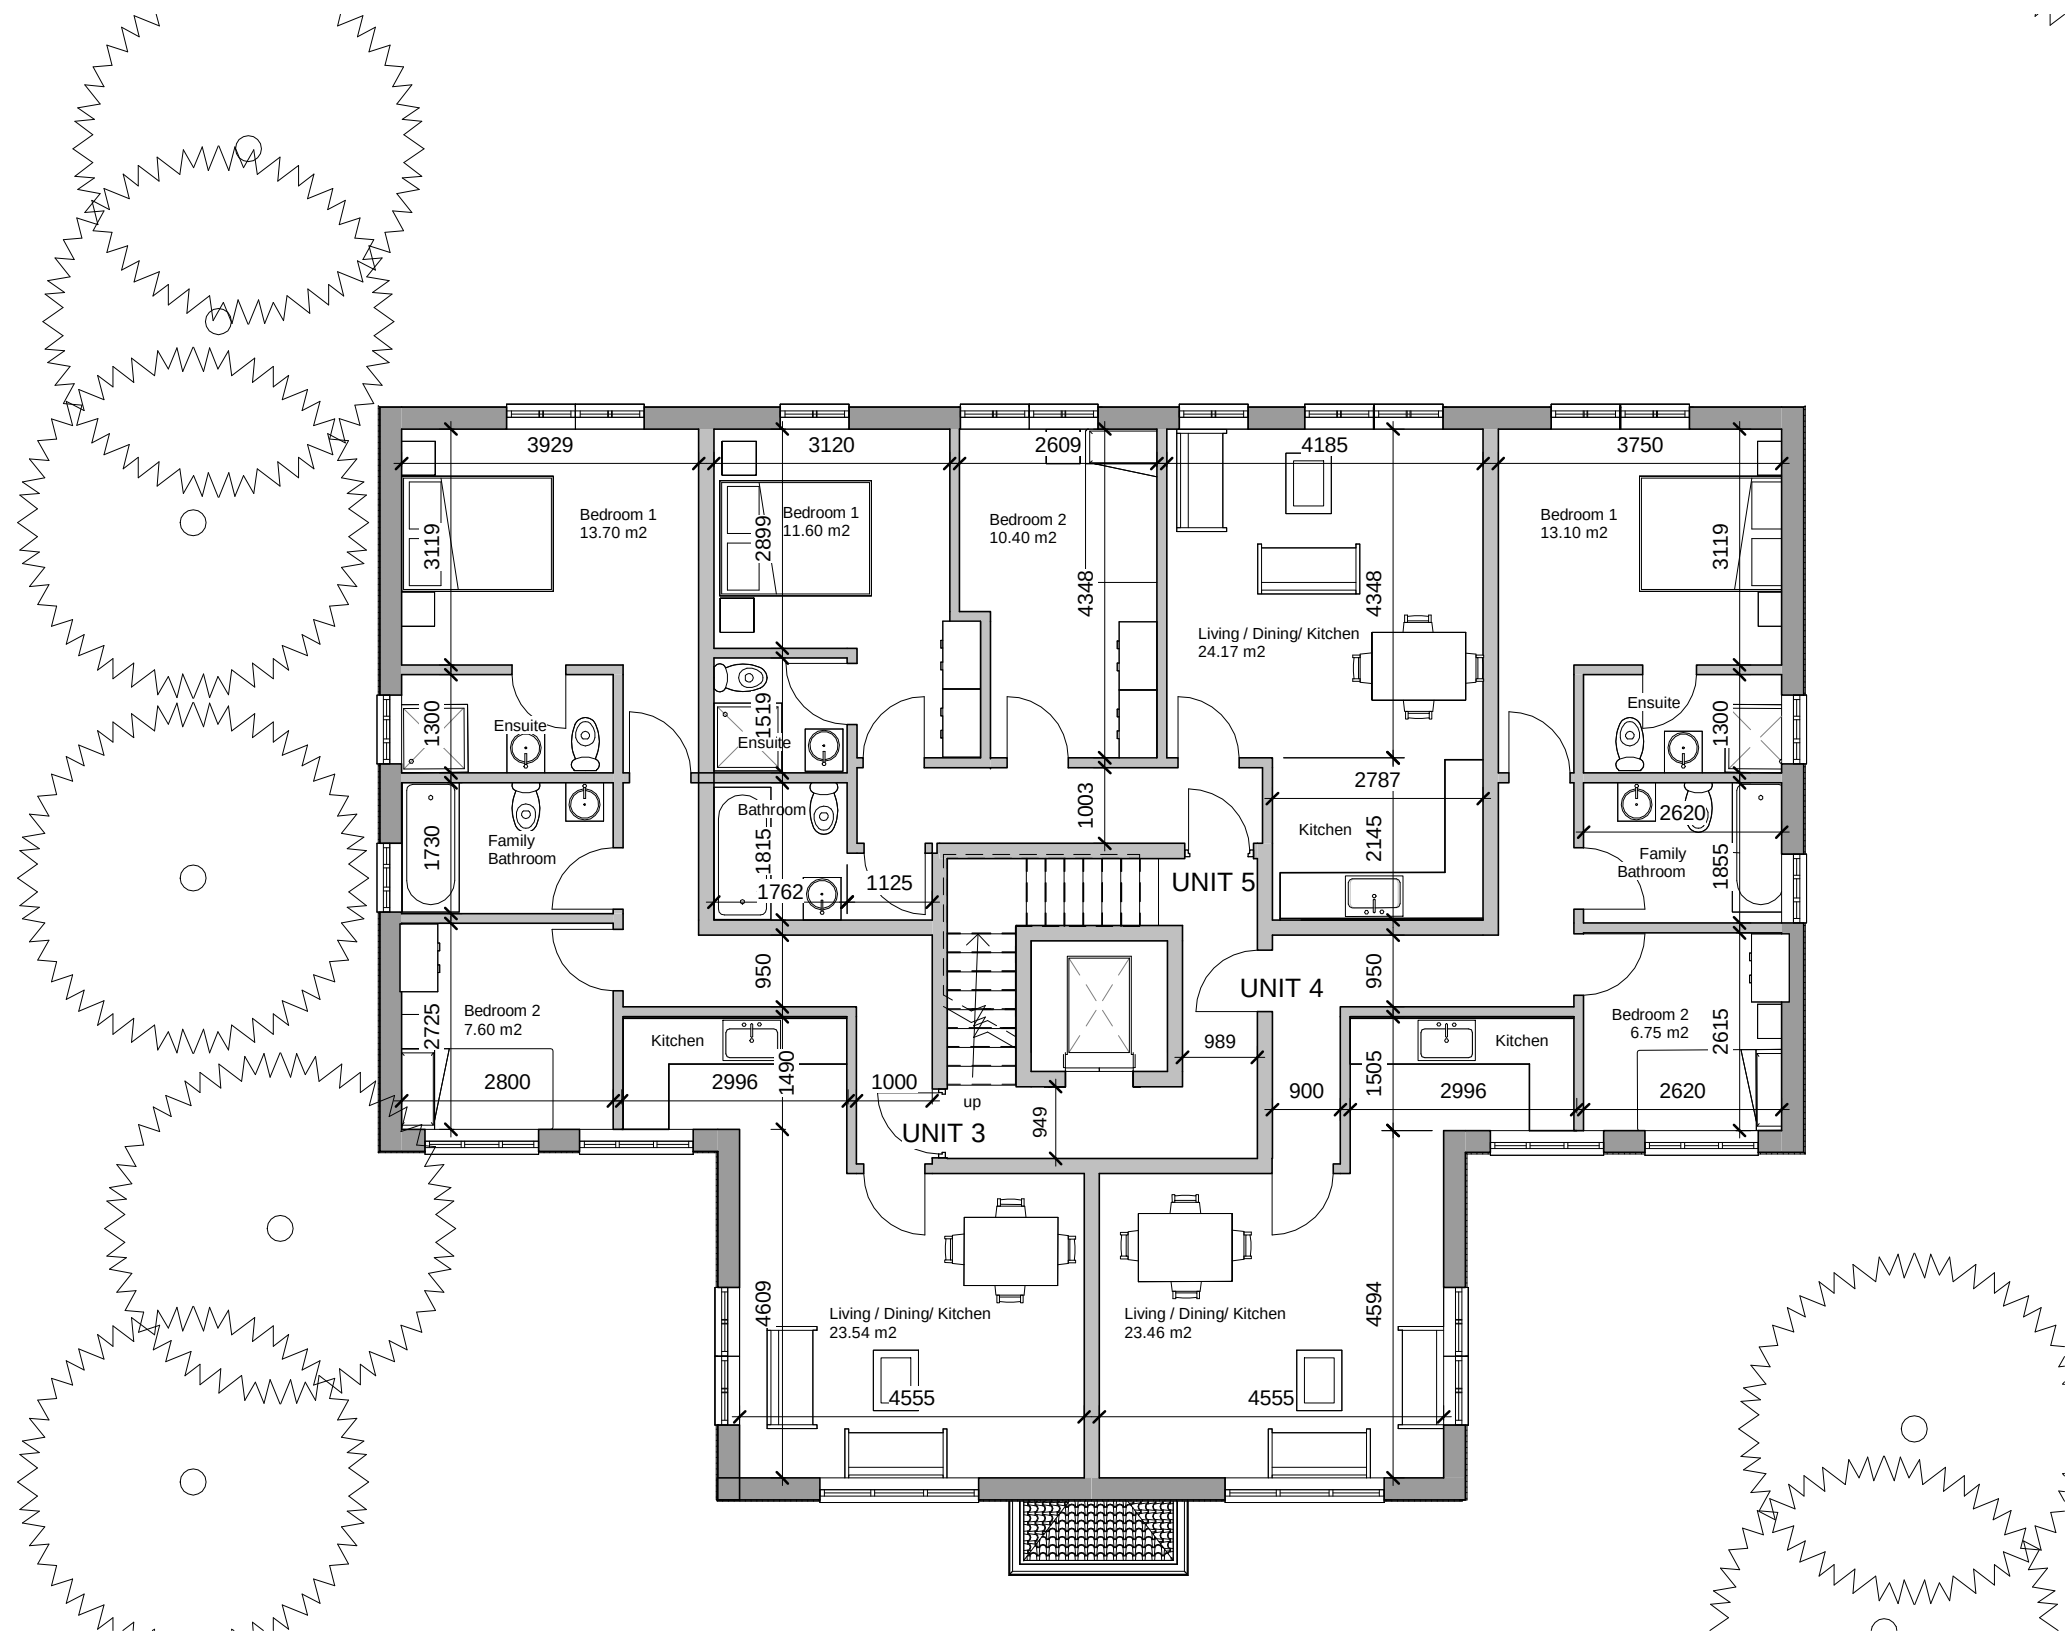

First 80.82
1 : 100


GENERAL INTERNAL AREAS (GIAs)

- UNIT 1 : 93 sqm, 1001 sqf
- UNIT 2 : 91 sqm, 980 sqf
- UNIT 3 : 64 sqm, 629 sqf
- UNIT 4 : 62 sqm, 667 sqf
- UNIT 5: 61.50 sqm, 662 sqf
- UNIT 6: 89 sqm, 958 sqf

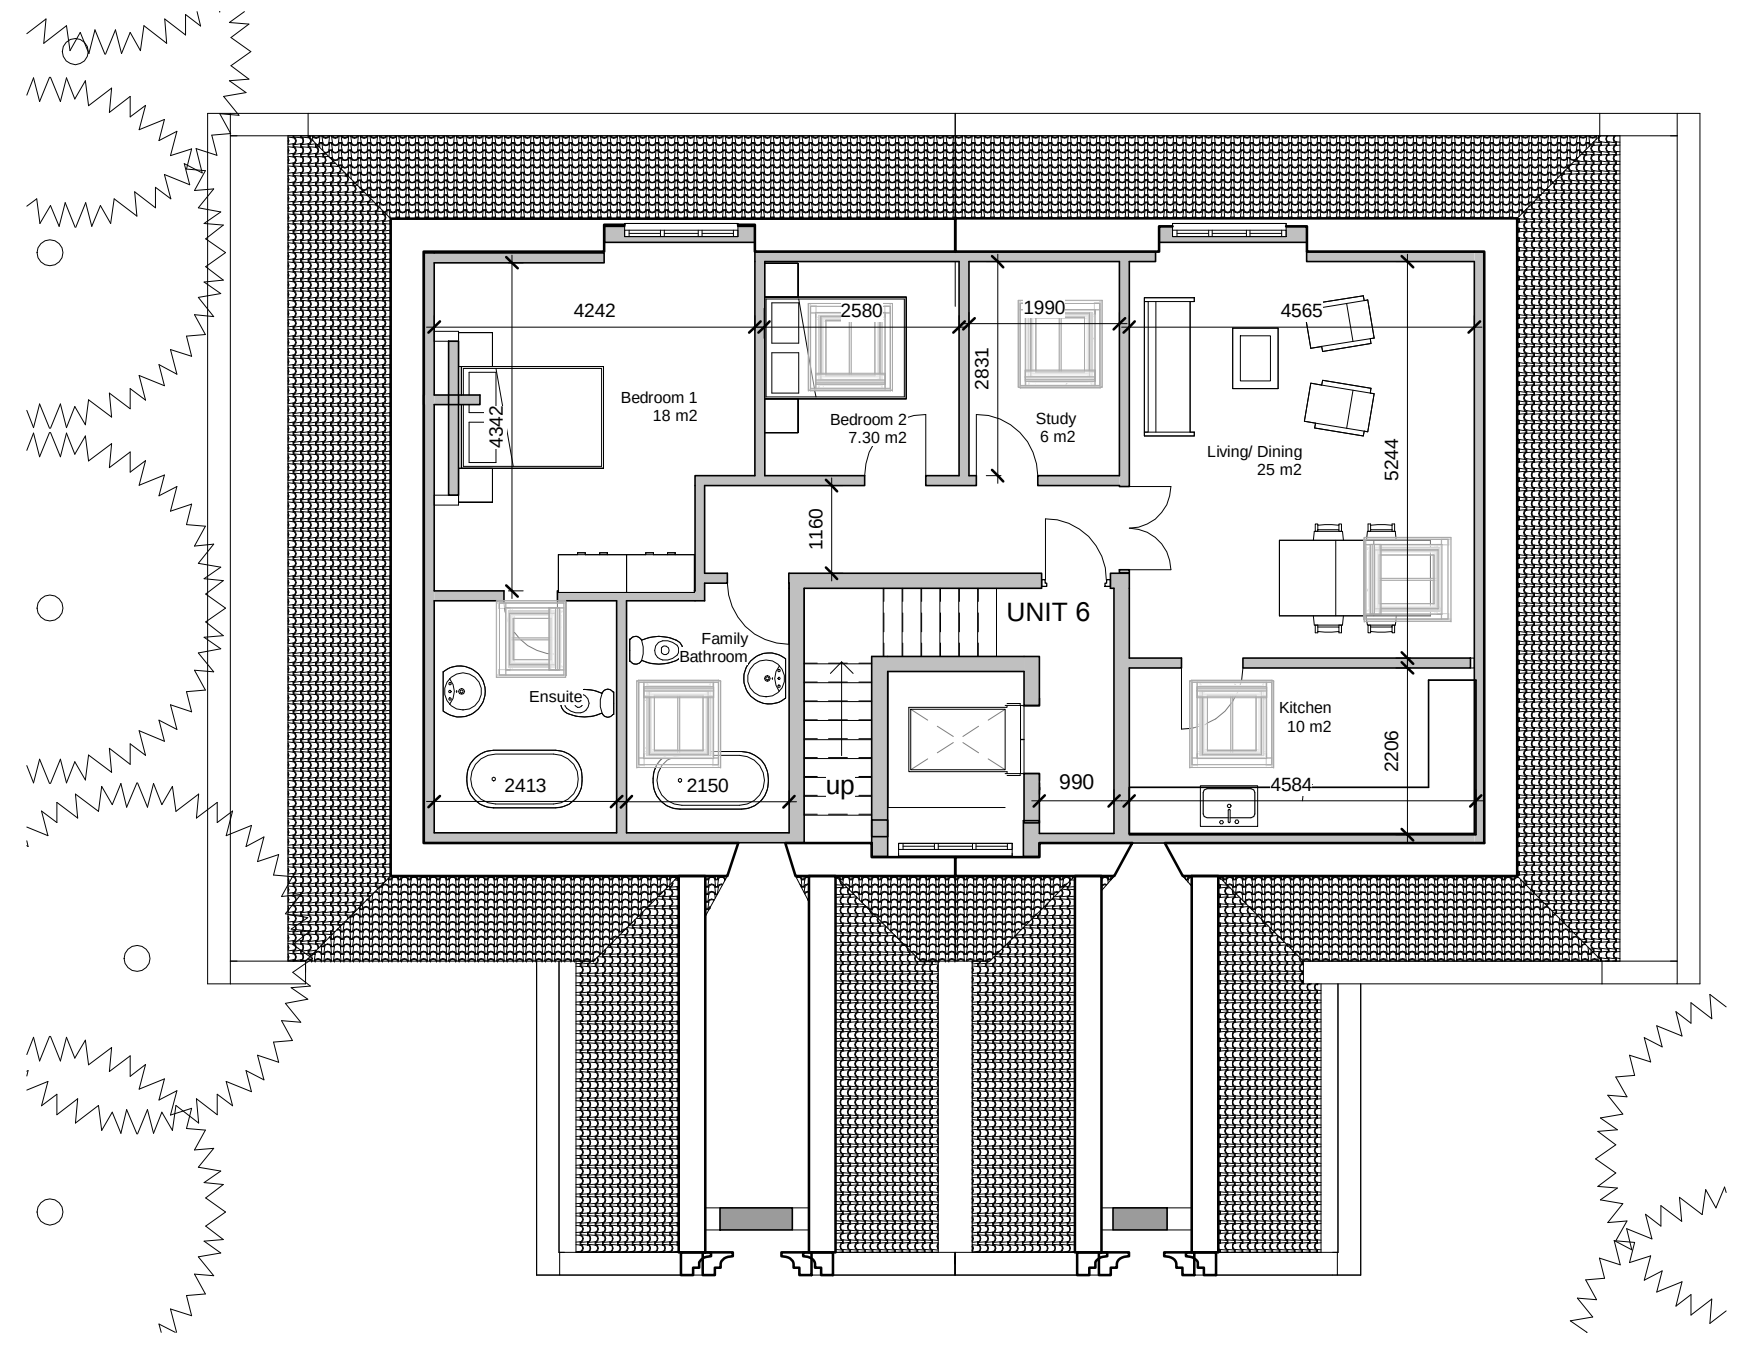

Second 83.52
1 : 100

Amendments/Notes			
Rev.		Date	Issued by
A	Building location shifted Location plan added	7-7-17 BT	
B	Location plan removed	19-7-17 BT	
C	Dormers replaced with rooflights, trees added	6-10-17 BT	
D	New Scheme 2 Semidetached	23-11-17 SL	
E	Reduced roof & 1Floor	21-03-18 SL	
F	Reduced scheme	28-06-18 SL	
G	Changed to 7 Units	31-10-18 VP	
H	Changed Layout	21-05-19 VP	
I	2 x 3 bedroom flats GFL	23-09-19 SL	

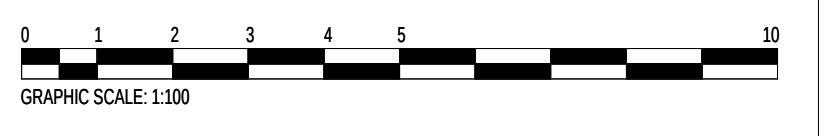

All dimensions and levels to be checked on site by contractor prior to preparation of shop drawings and commencement of work on site. Dimensions MUST NOT be scaled from this drawing.

This drawing and the copyrights and patents therein are the property of the Architect and may not be used or reproduced without consent.

This drawing is to be read in conjunction with all relevant consultants and/or specialist's drawings/documents and any discrepancies or variations are to be notified to the Architect before the affected work commences.

All works on site are to be carried out fully in accordance with current CDM regulations and recommendations, current Building Regulations, British Standards and Codes of Practice as appropriate.

Project

27 DUCKS HILL RD.
NORTHWOOD, MIDDX.

Drawing

First & Second Floor Plans,

SEABROOK
ARCHITECTS

CHARTERED ARCHITECTS

Link House, St Mary's Way, Chesham, Buckinghamshire, HP5 1HR
Tel: 01494 778918
E-mail: info@seabrookarchitects.co.uk

Drawn By BT

Date 25/09/2019 09:31:59

Checked By JS

Date 25/09/2019 09:31:59

Approved By Approver

Date 25/09/2019 09:31:59

Drawing No.

5497 PL A101

Rev.

I