





North Elevation
1 : 100

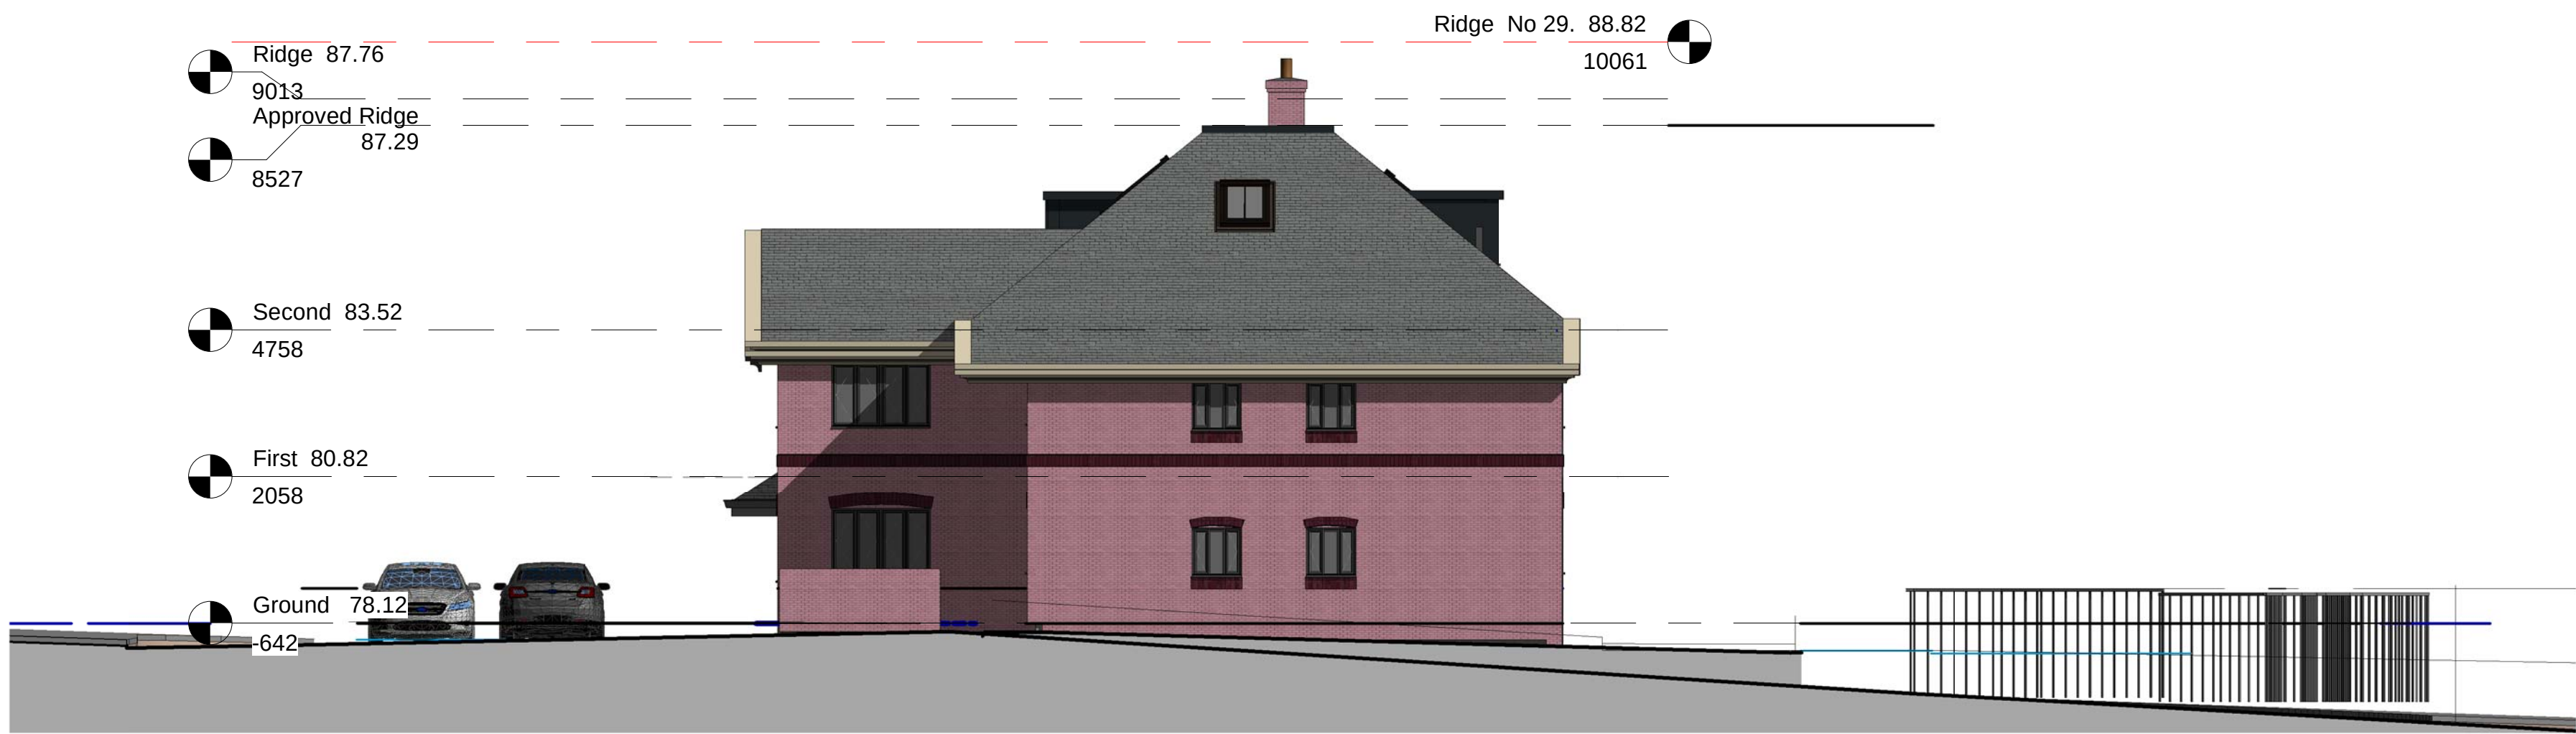

South Elevation
1 : 100

 

Amendments/Notes			
Rev.		Date	Issued by
A	General design changes	7-7-17	BT
B	Trees removed from view	19-7-17	BT
C	Dormers replaced with rooflights, trees added	6-10-17	BT
D	New Scheme 2 Semidetached	23-11-17	BT
E	Reduced roof & 1Floor	21-03-18	sl
F	Hipped Roof rear elev.	23-03-18	sl
G	Reduced scheme	28-06-18	sl
H	Changed to 7 Units	31-10-18	sl
I	Changed to layout	01-05-19	lvp
J	Changed to layout	21-05-19	lvp

All dimensions and levels to be checked on site by contractor prior to preparation of shop drawings and commencement of work on site. Dimensions MUST NOT be scaled from this drawing.

This drawing and the copyrights and patents therein are the property of the Architect and may not be used or reproduced without consent.

This drawing is to be read in conjunction with all relevant consultants and/or specialist's drawings/documents and any discrepancies or variations are to be notified to the Architect before the affected work commences.

All works on site are to be carried out fully in accordance with current CDM regulations and recommendations, current Building Regulations, British Standards and Codes of Practice as appropriate.

Project	
27 DUCKS HILL RD. NORTHWOOD, MIDDX.	
Drawing North & South Elevations	
SEABROOK ARCHITECTS CHARTERED ARCHITECTS Link House, St Mary's Way, Chesham, Buckinghamshire, HP5 1HR Tel: 01494 778918 E-mail: info@seabrookarchitects.co.uk	
Drawn By BT	Date 22/05/2019 15:10:12
Checked By Checker	Date 22/05/2019 15:10:12
Approved By Approver	Date 22/05/2019 15:10:12
Drawing No. 5497 PL A103	Rev. J