




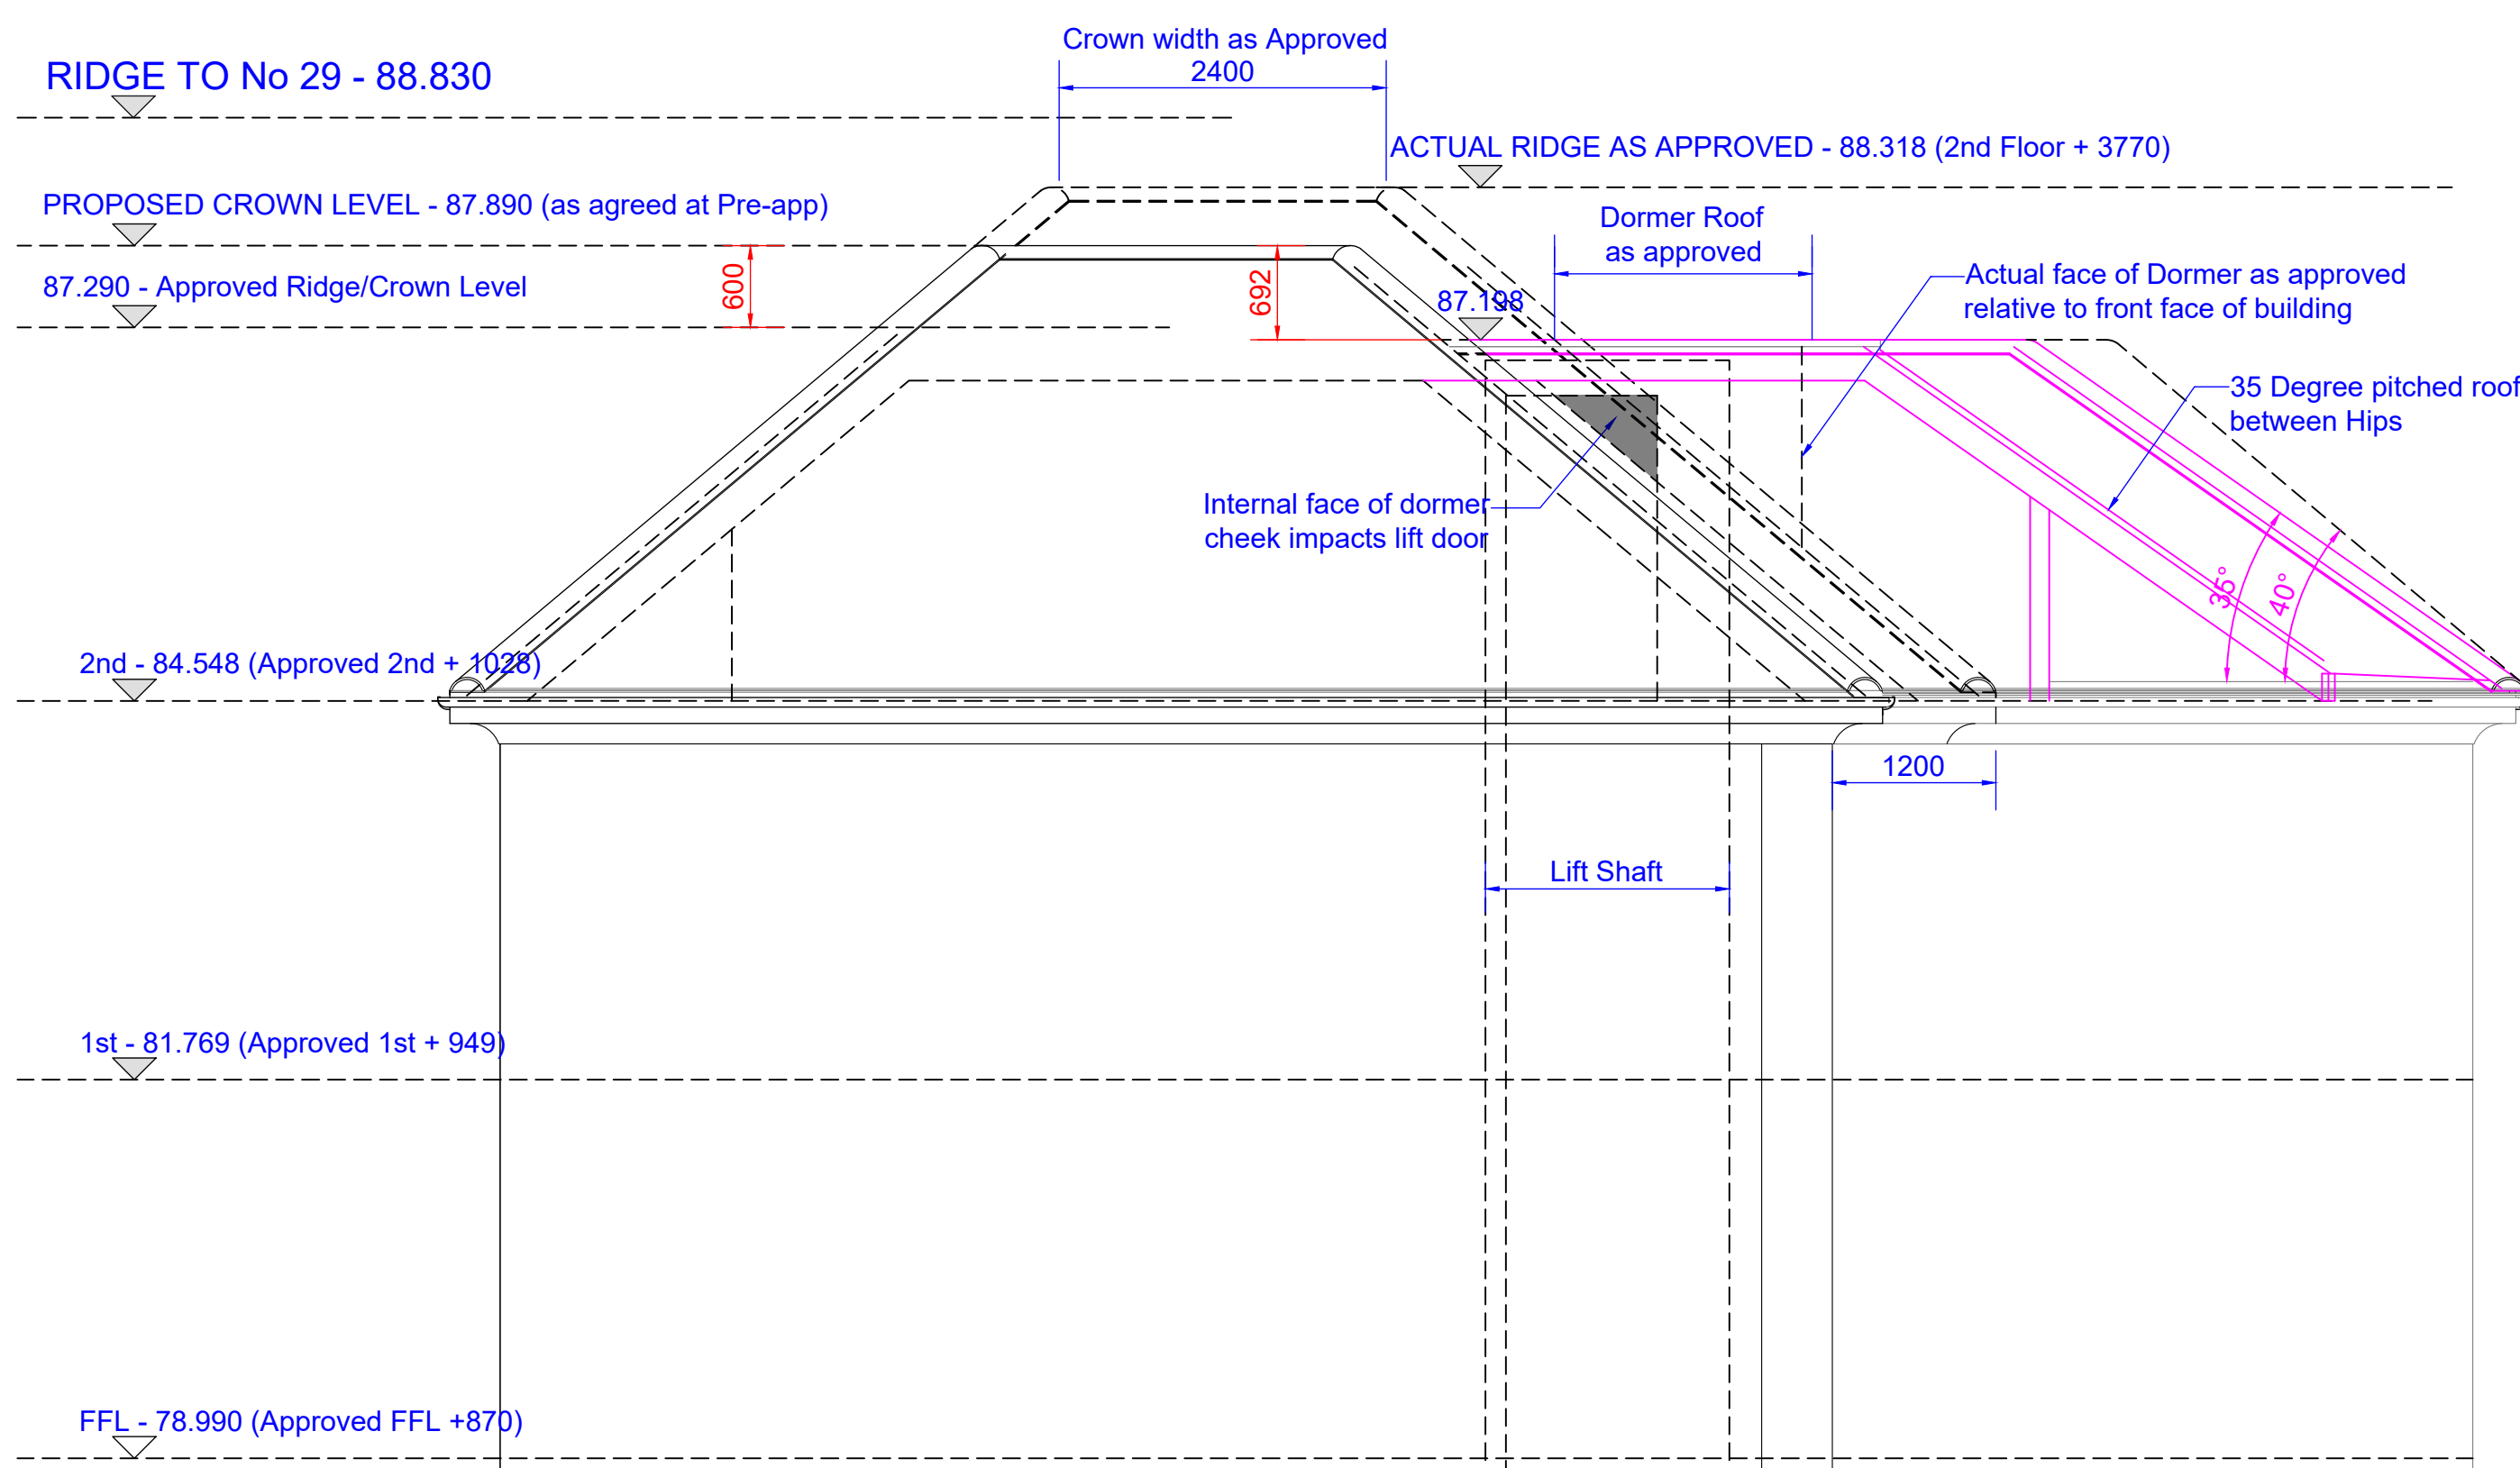


Proposed Roof Amendments Required to avoid Conflict with Lift Door as Approved

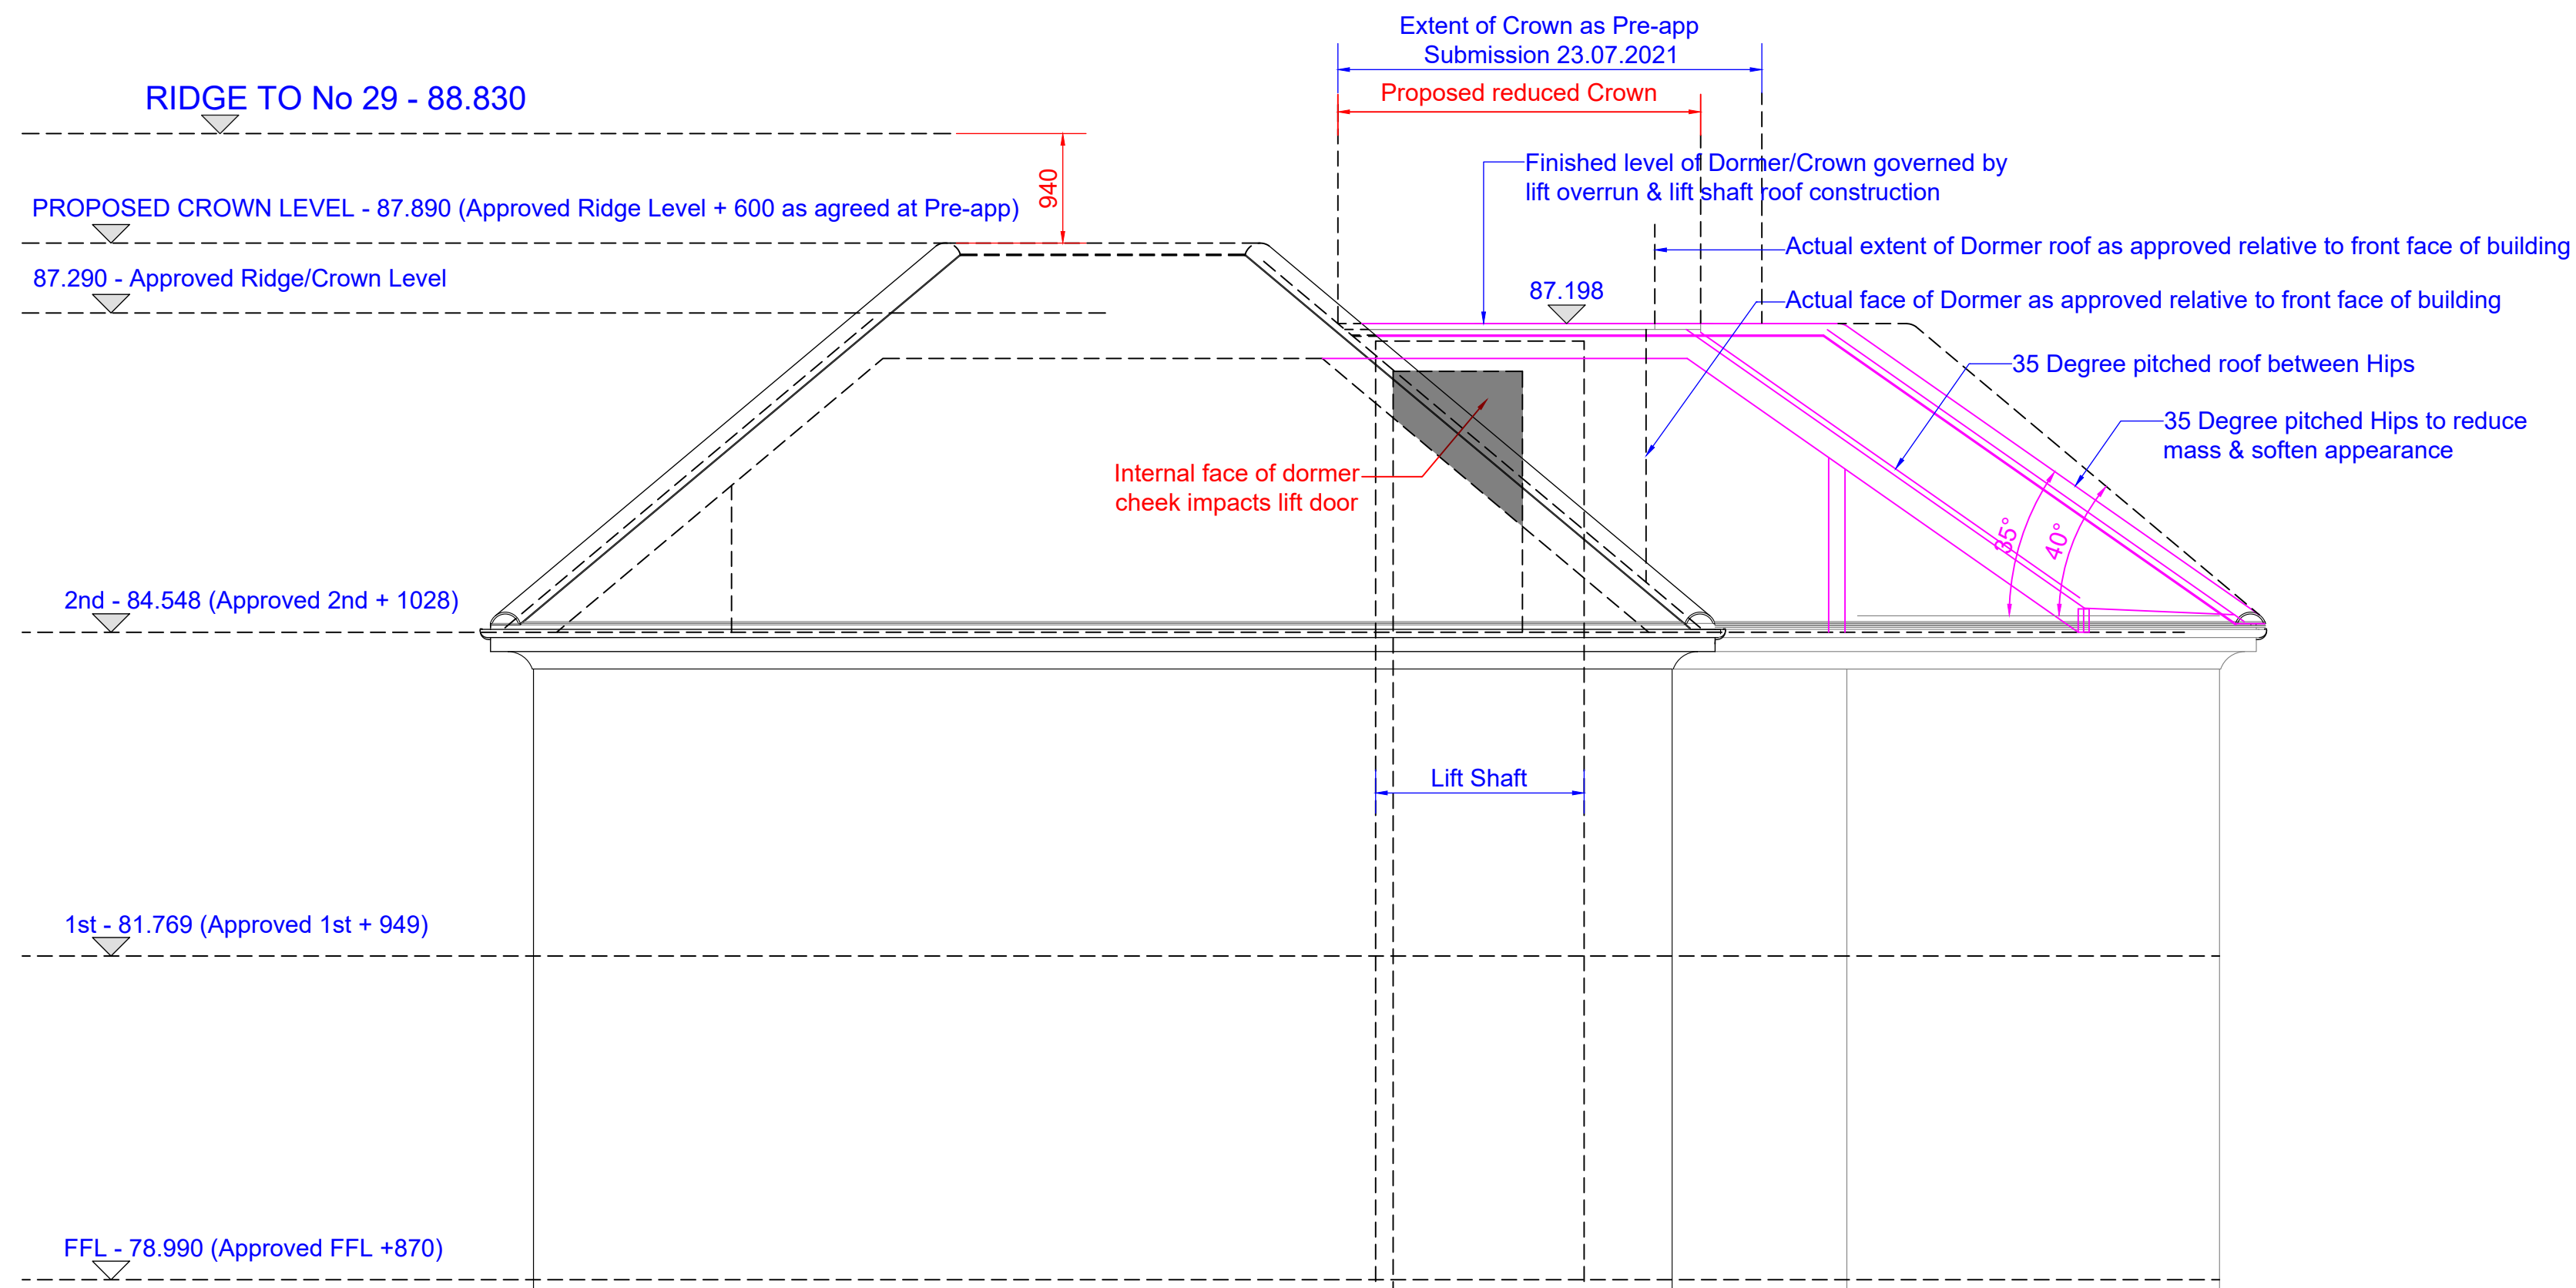


Proposed Roof Amendments Required to avoid Conflict with Lift Door as agreed through pre-app

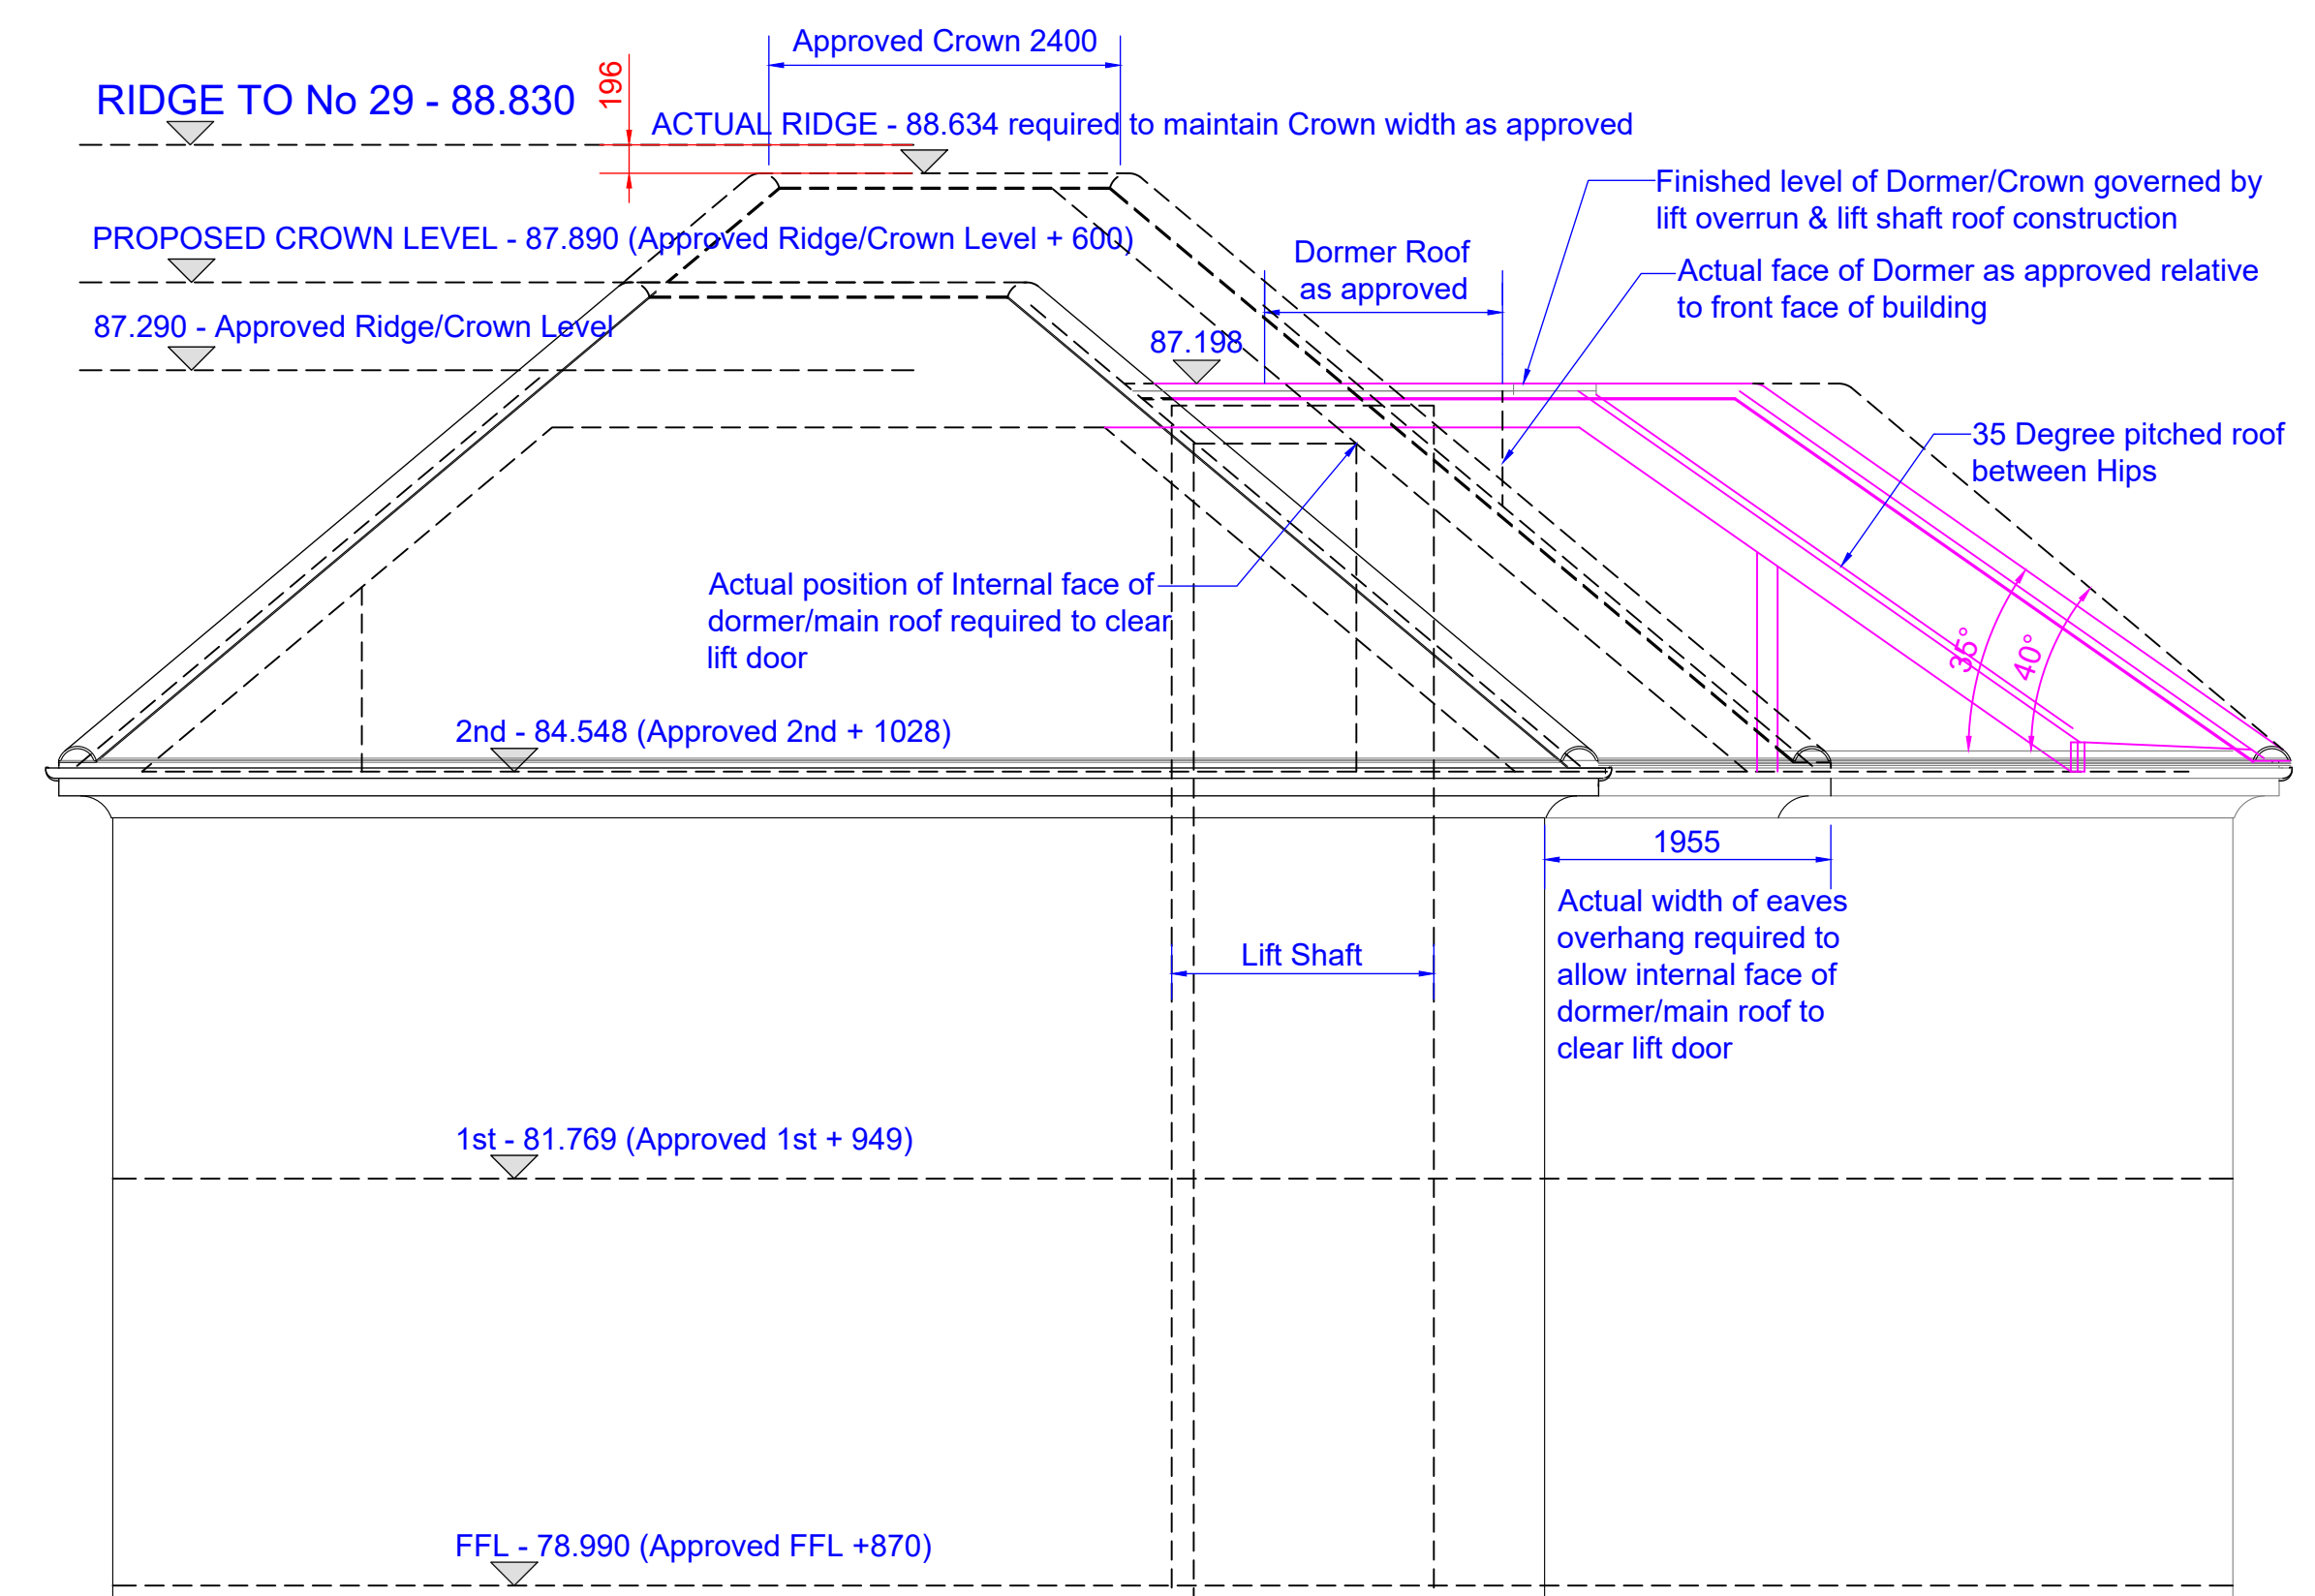


Proposed Roof Amendments showing 2 metre eaves projection required to avoid Conflict with Lift Door

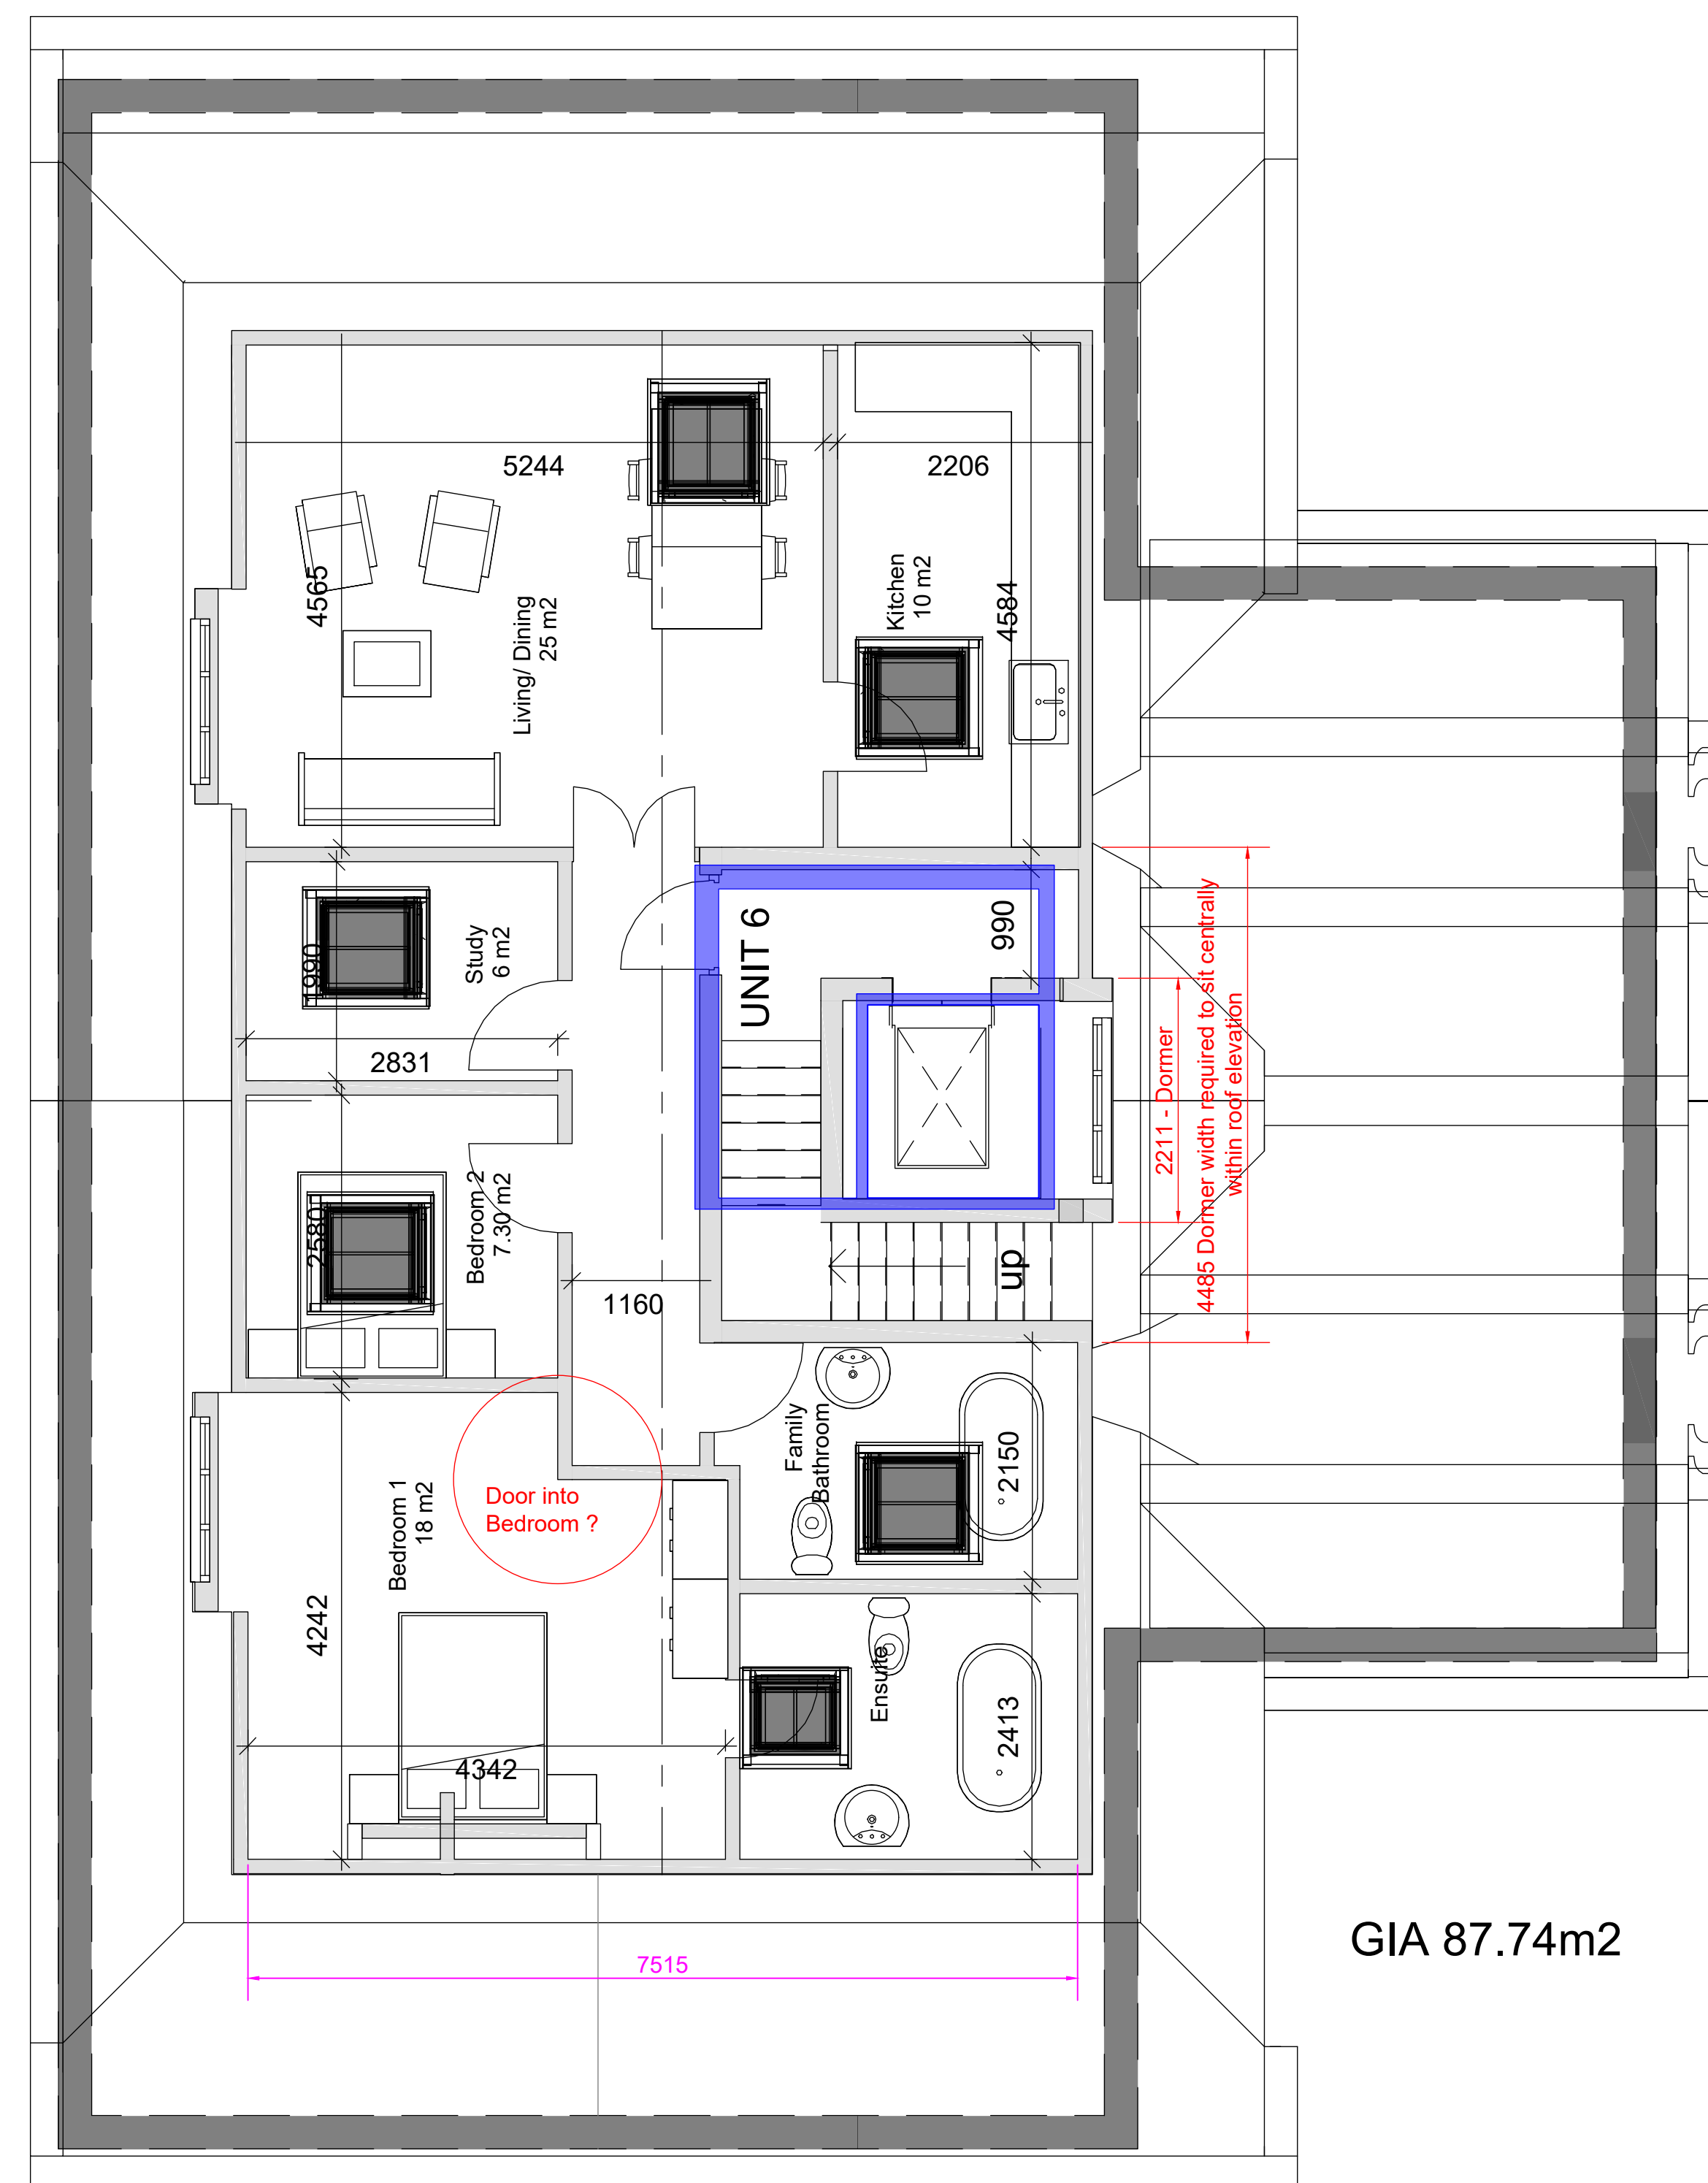

Second Floor Plan as Approved under 40711/APP/2018/4033

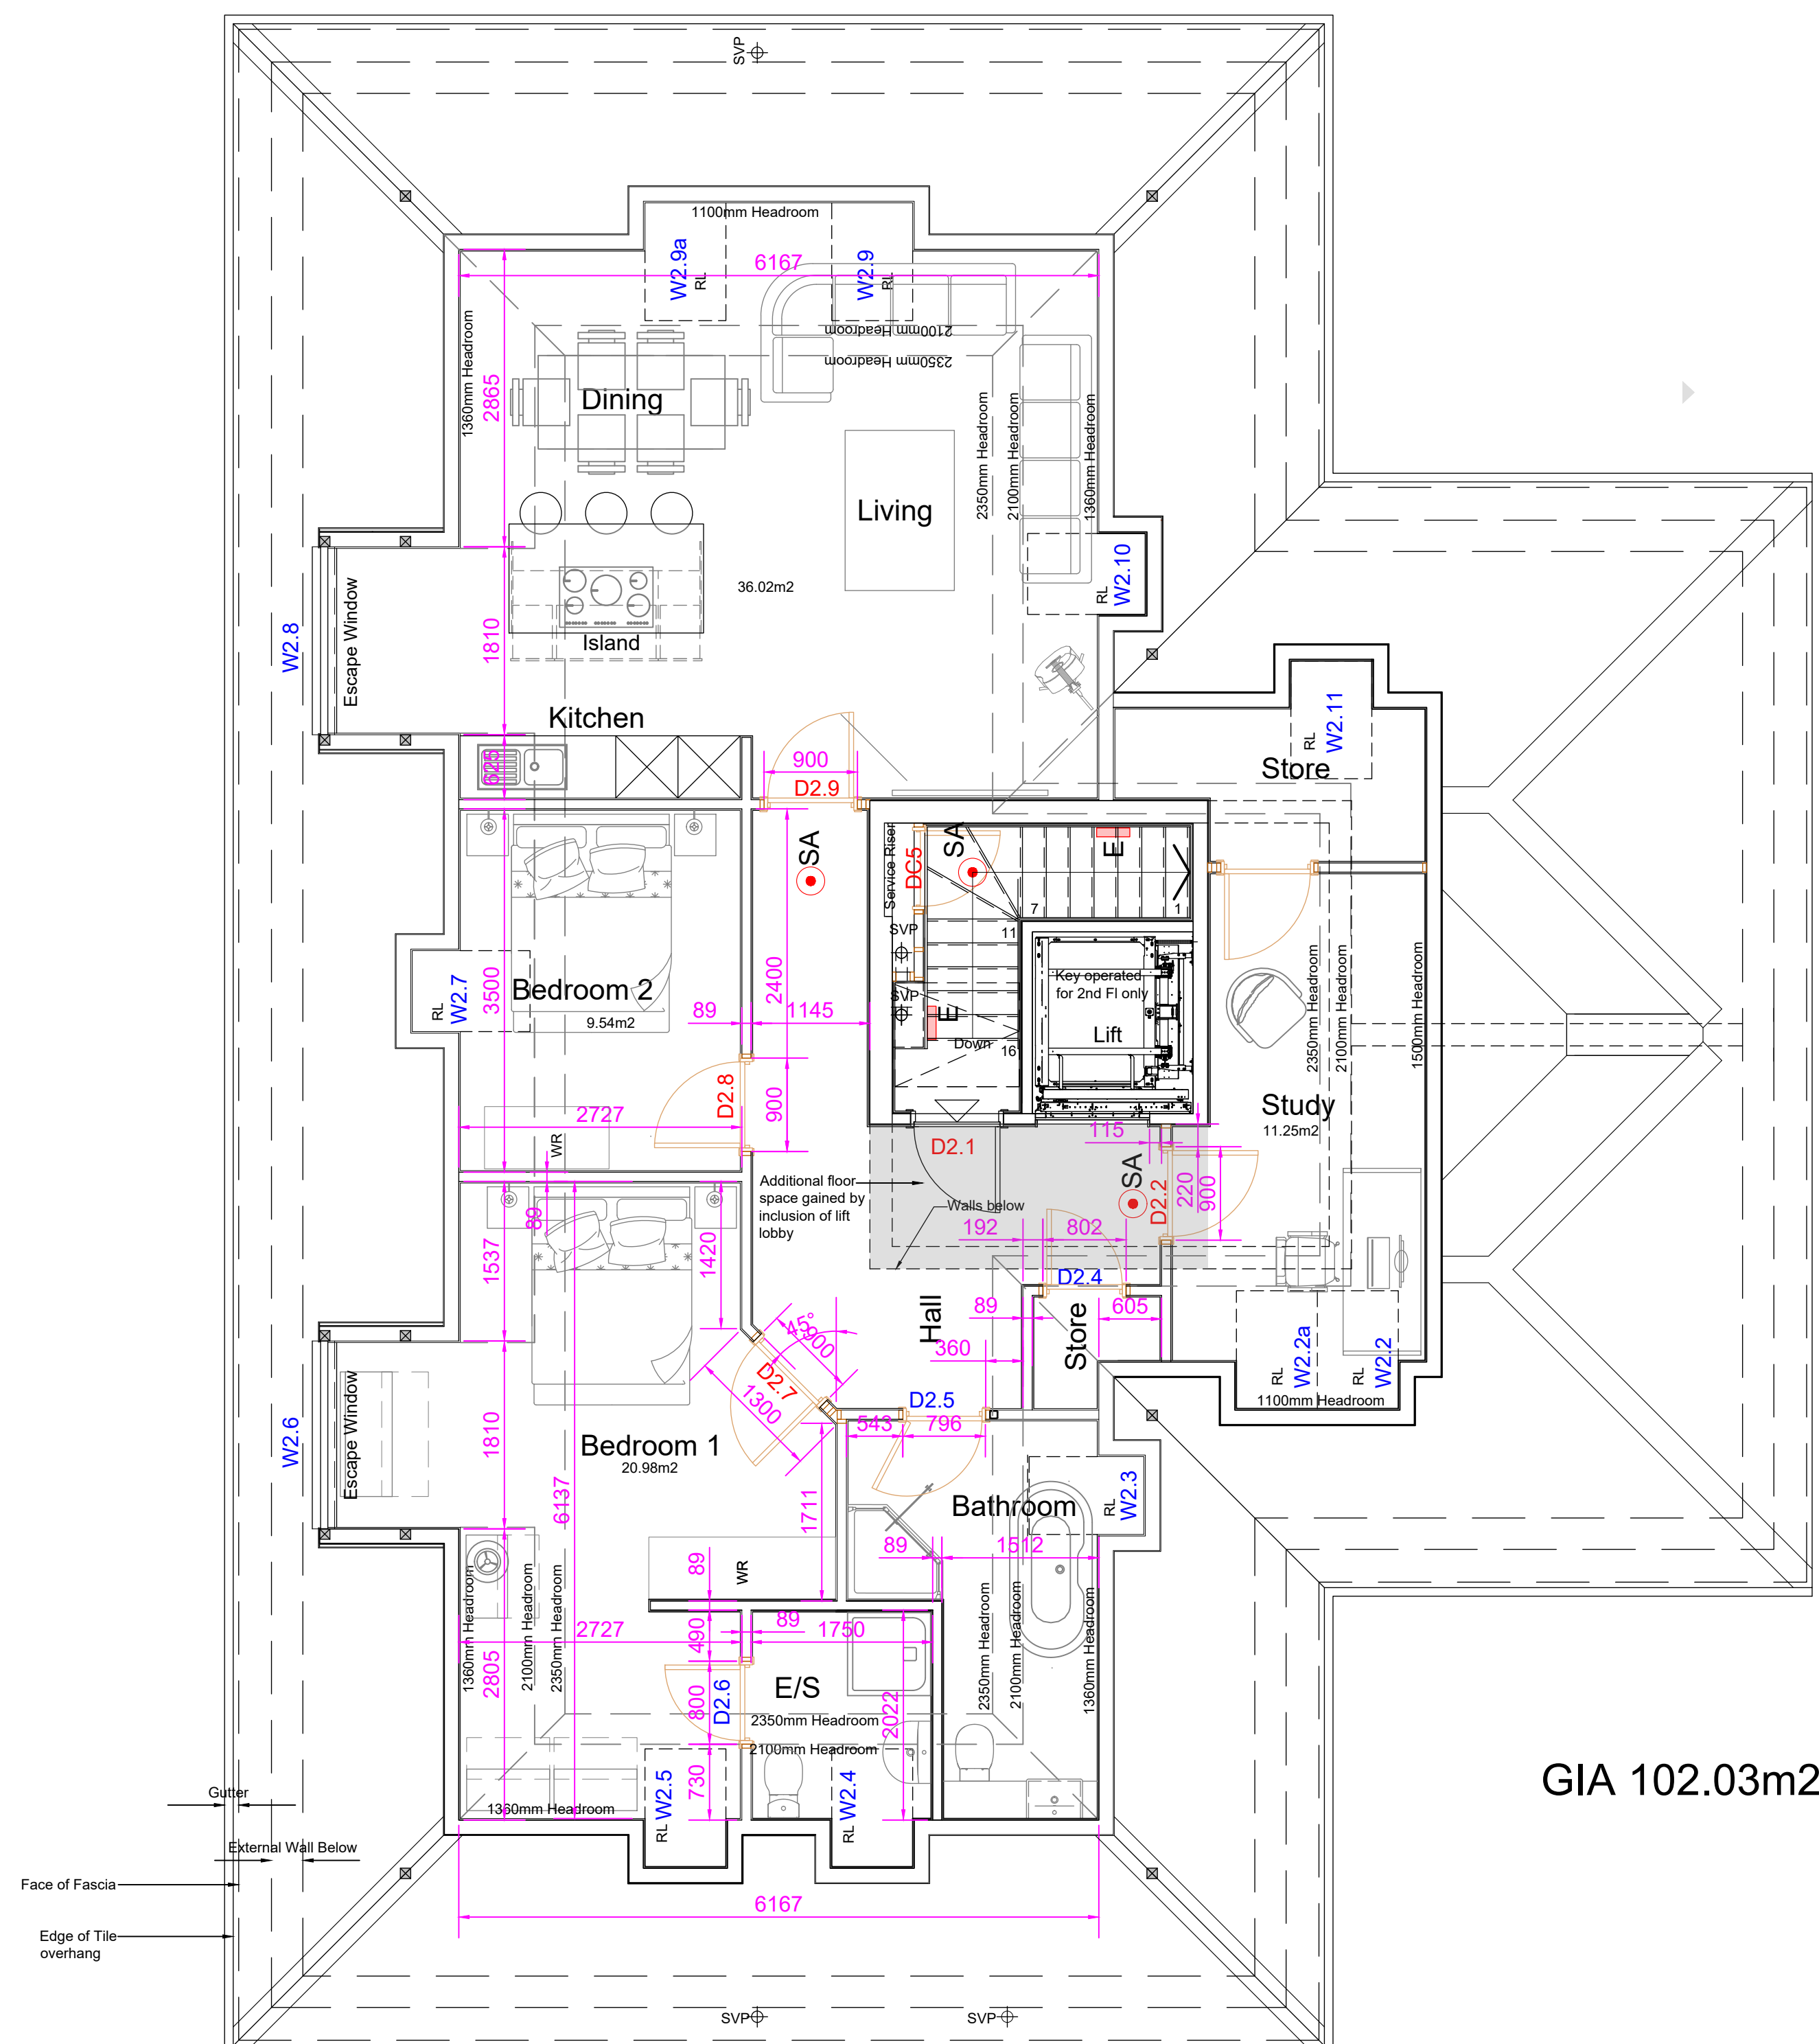

Revised Second Floor Plan

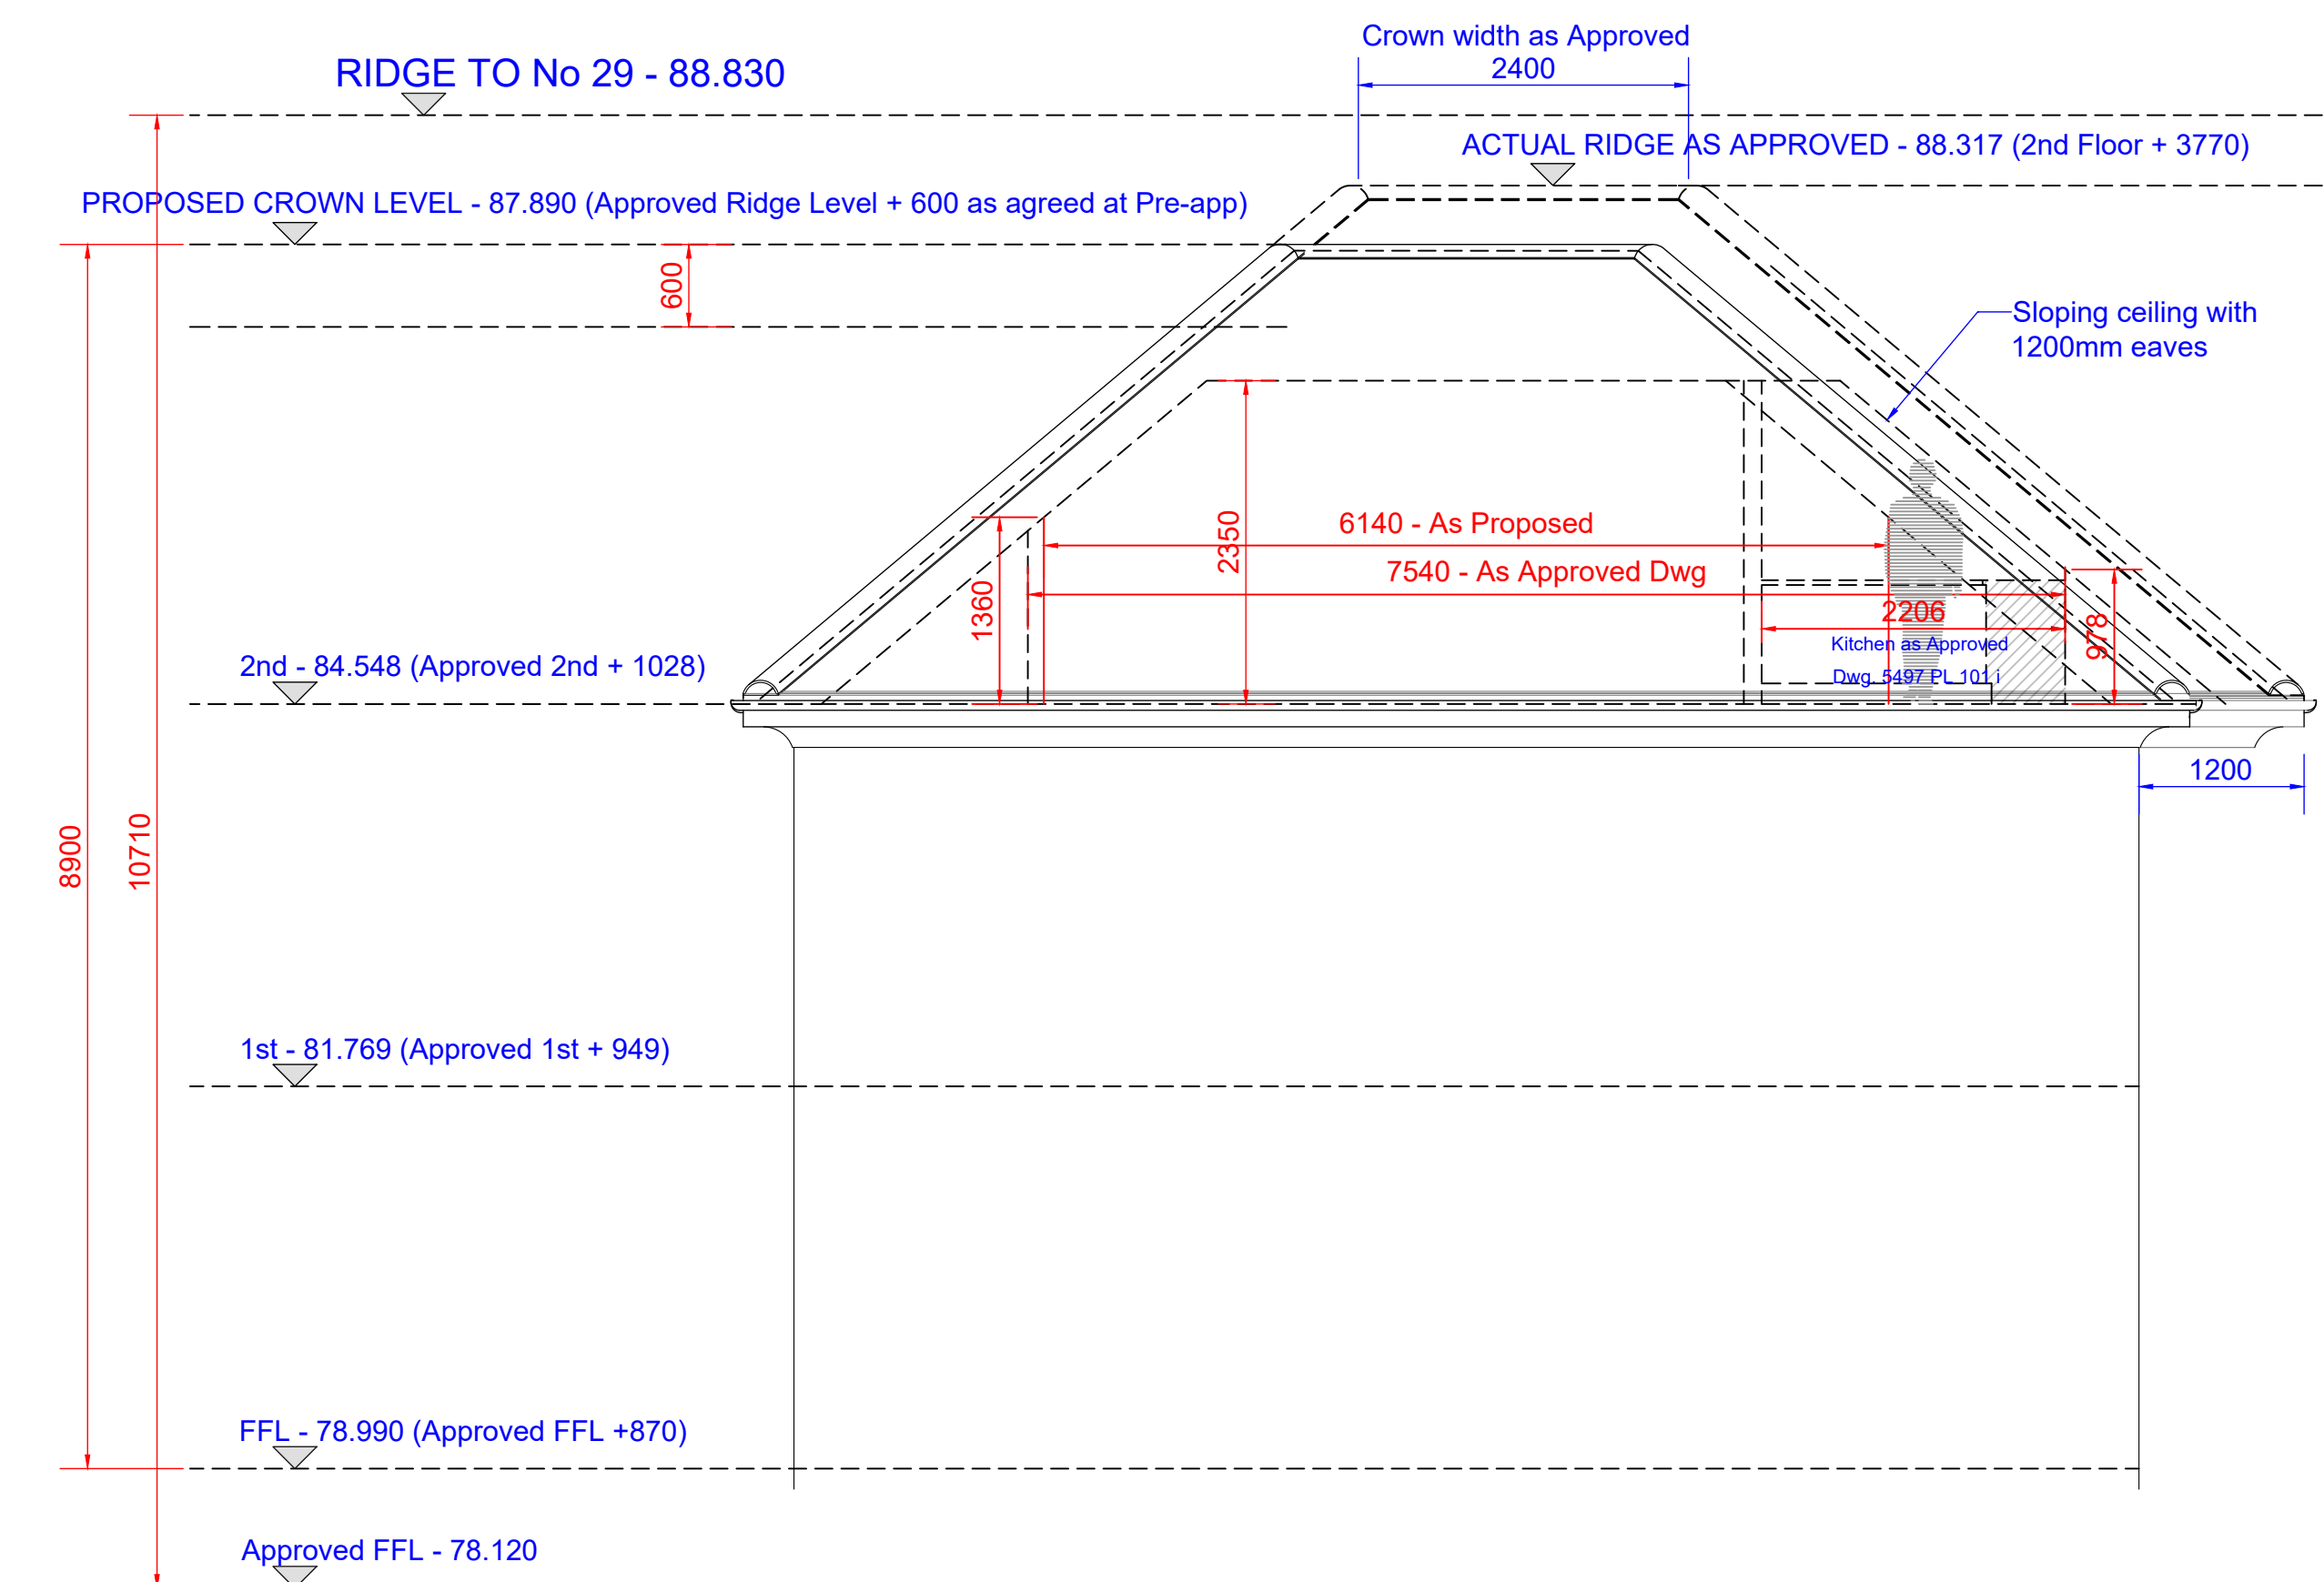

Main Roof and positioning of 2nd Floor Flat as approved showing 978mm high Ashlar Wall and unusable Kitchen

Rev.	Date
1	23.08.21
2	
3	
ISSUE STATUS	Information Only	Client Approval	Cost Estimate
Planning	Bldg Control	☒ Tender	Construct'n

PROJECT	Residential Development at:
27 Ducks Hill Road, Northwood, Middlesex	

The Welton Group	
Architecture & Construction	
Welton House, Blunstone Heath Rd., Welton Le Marsh Lincs. PE23 5BG	
Tel: 01754 890490 e: info@weltongroup.co.uk	

DRAWING	Roof Amendments	DATE	23.08.21
CLIENT	Bramley Building Services	SCALE	1:50 @ AO
DRAWN	J.P.T.	REV.	

DRAWING No.	7100/D/07
-------------	-----------