




AS APPROVED


DATUM 75,000m A.O.D.

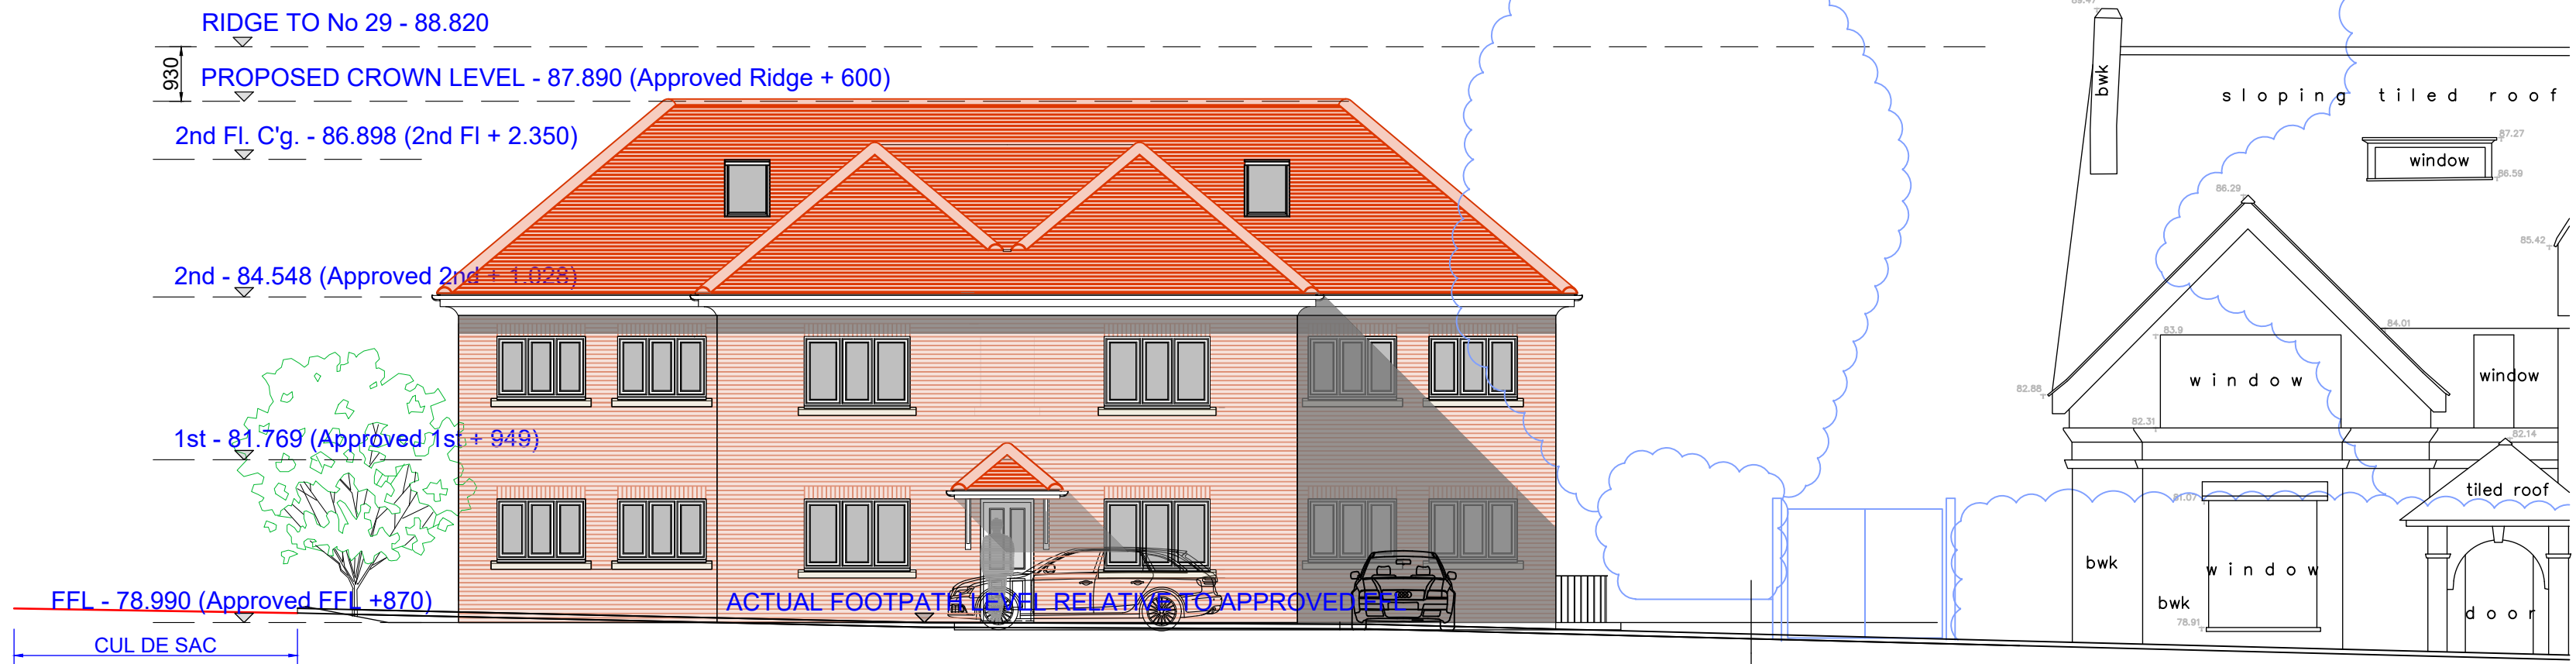


PROPOSED FRONT/WEST ELEVATION

GROUND LEVEL BEYOND

No. 29

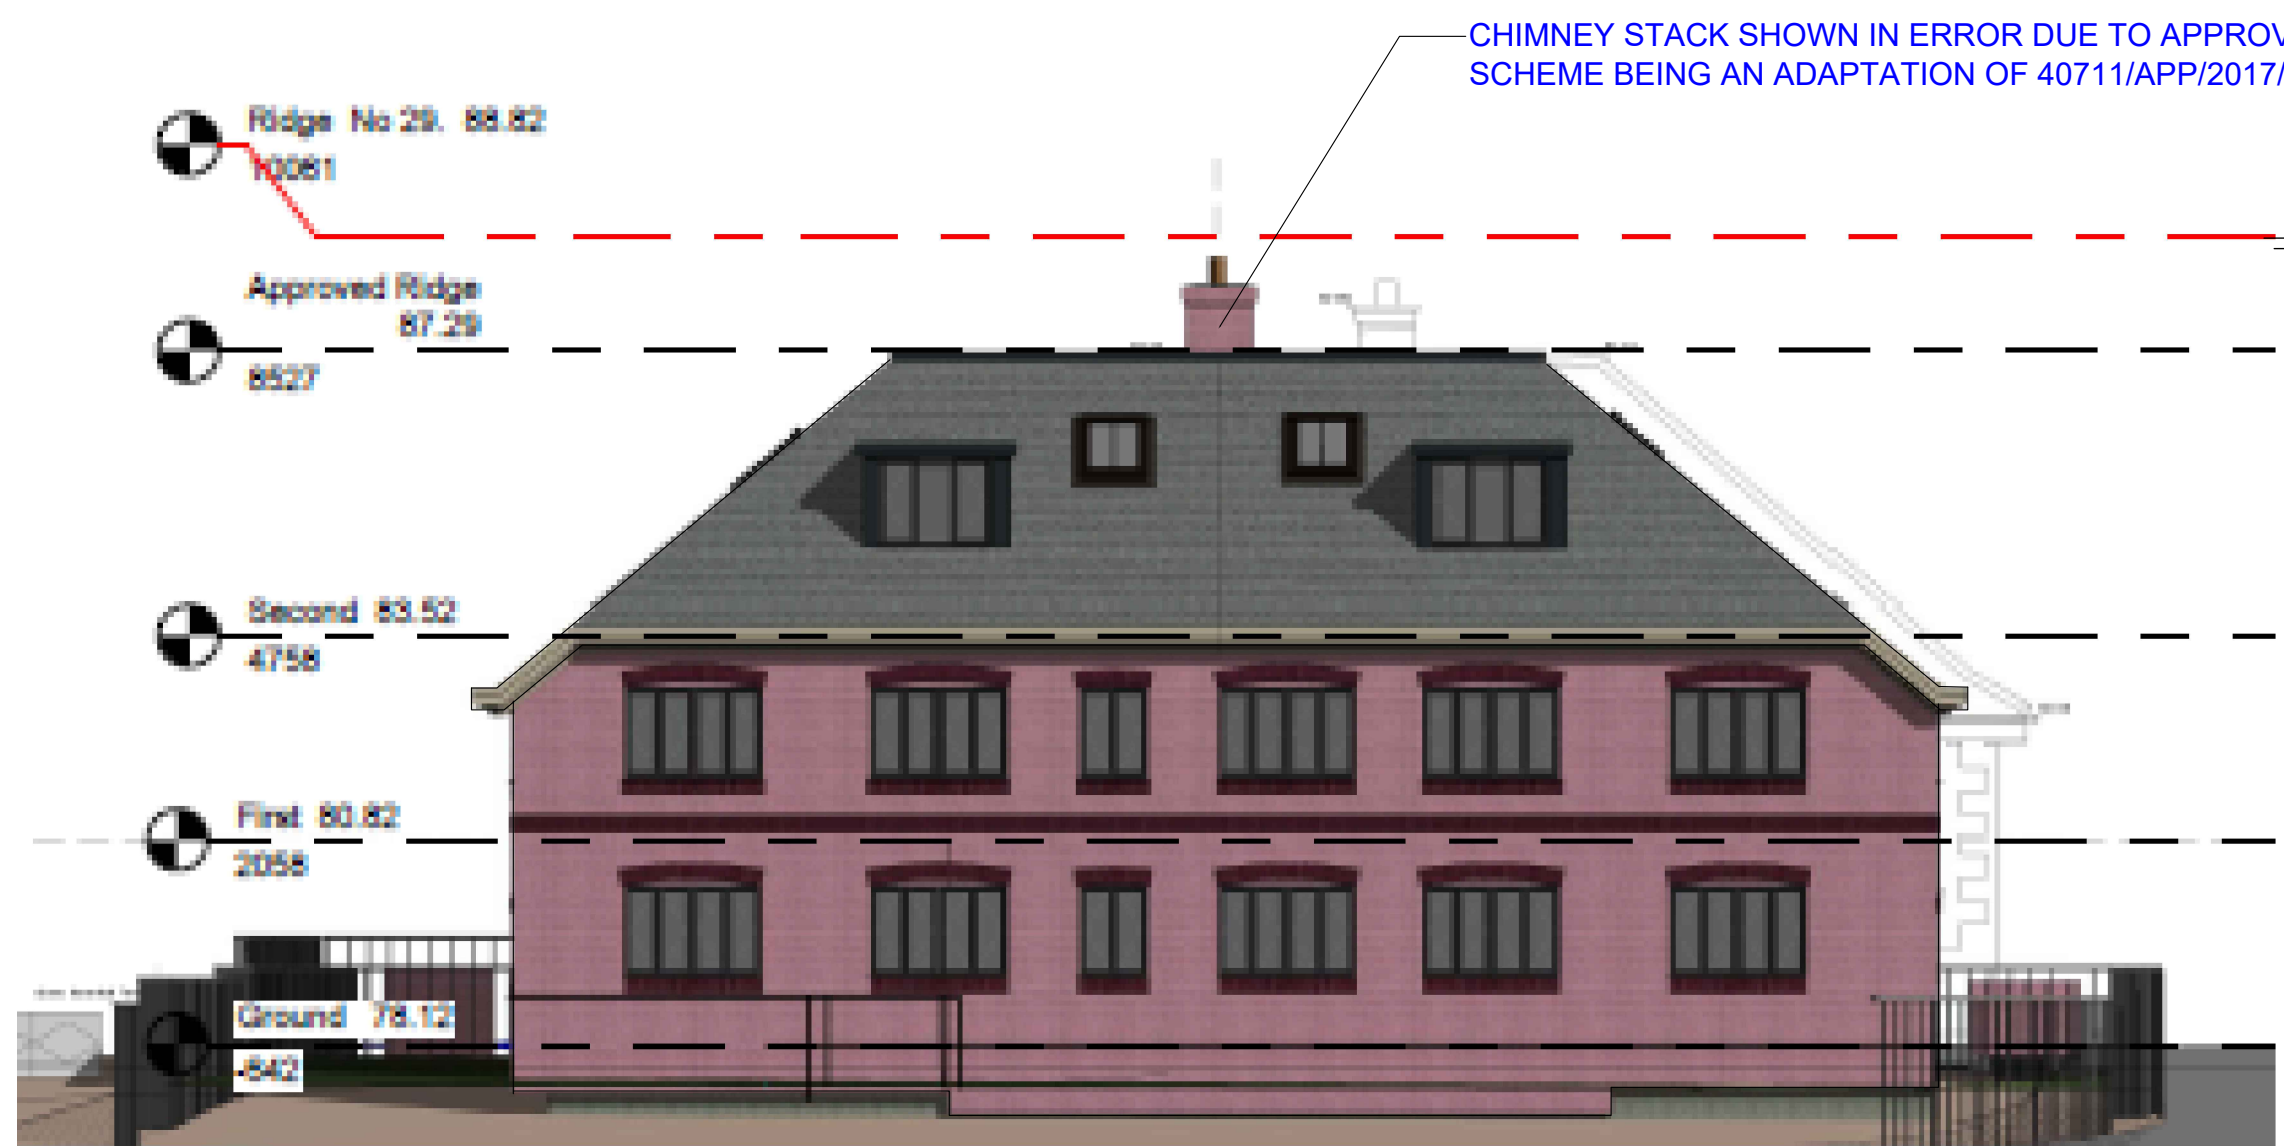


AS APPROVED

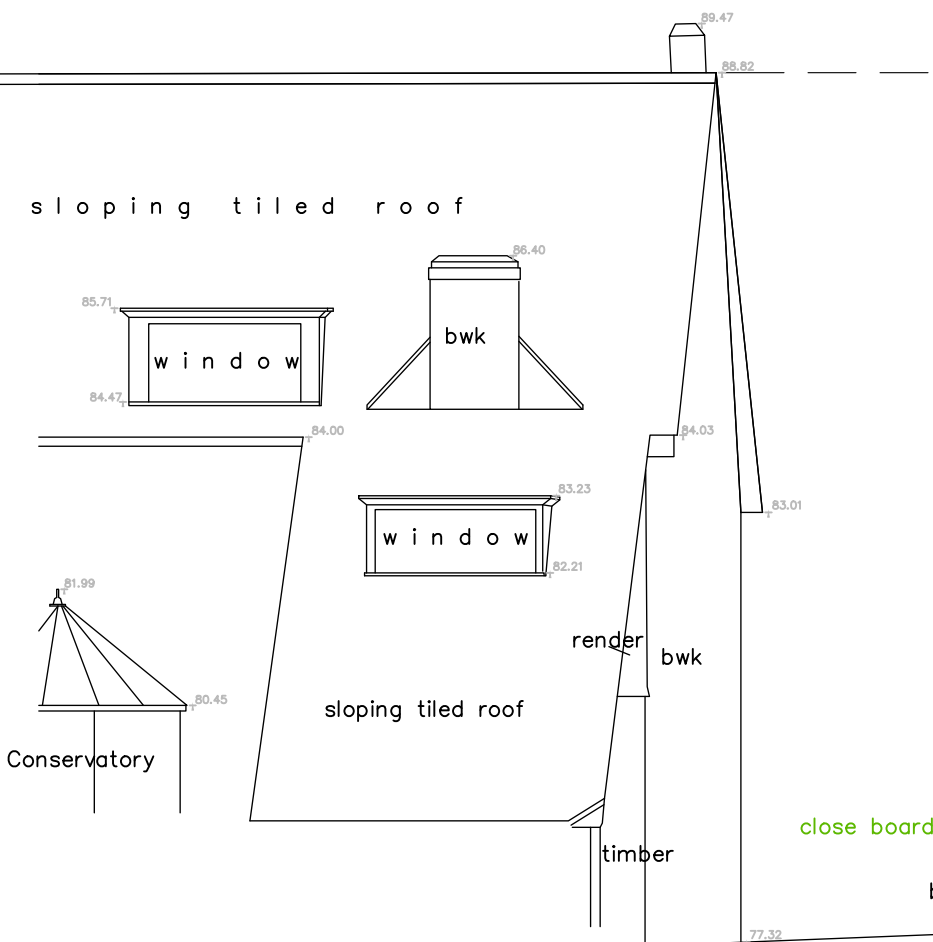


No 29

DATUM 75,000m A.O.D.

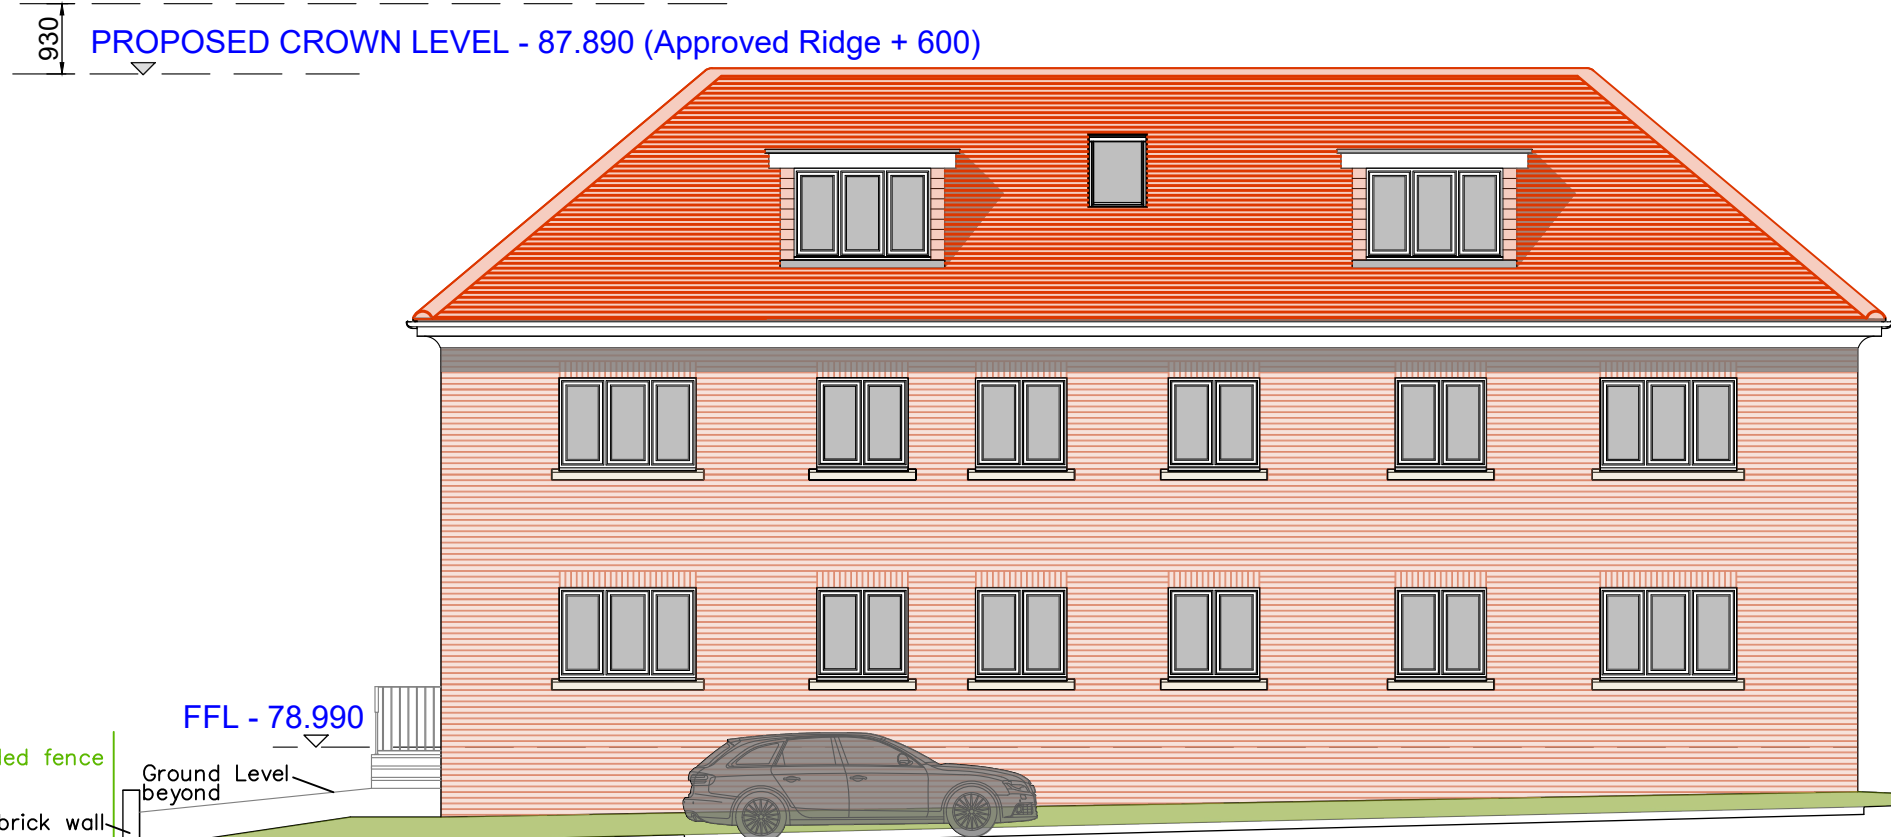

PROPOSED REAR/EAST ELEVATION

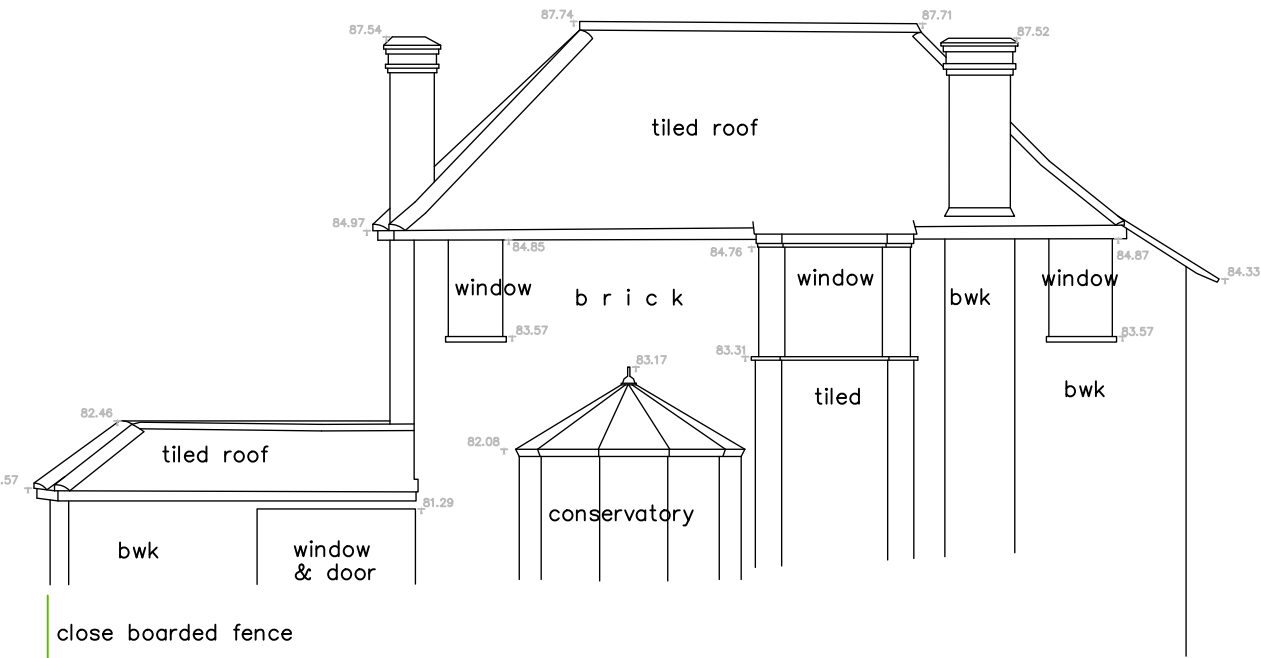

No. 19

MATERIALS & FINISHES

WALLS: Ibstock Chailey Stock facing brickwork


WINDOWS: White PVCu frames double glazed to achieve 0.14 W/m2K and Buff Stone Cills

ENTRANCE DOOR: Composite of colour to be agreed

ROOF: Weinerberger Humber Natural Red Plain Clay Tiles with matching ridge and hip tiles

FASCIAS & SOFFITS: White PVCu

DORMERS: Code 4 Lead flat roofs with Red Cedar Dura Cladding Resist Composite panelling as Dura Composites Ltd or similar approved

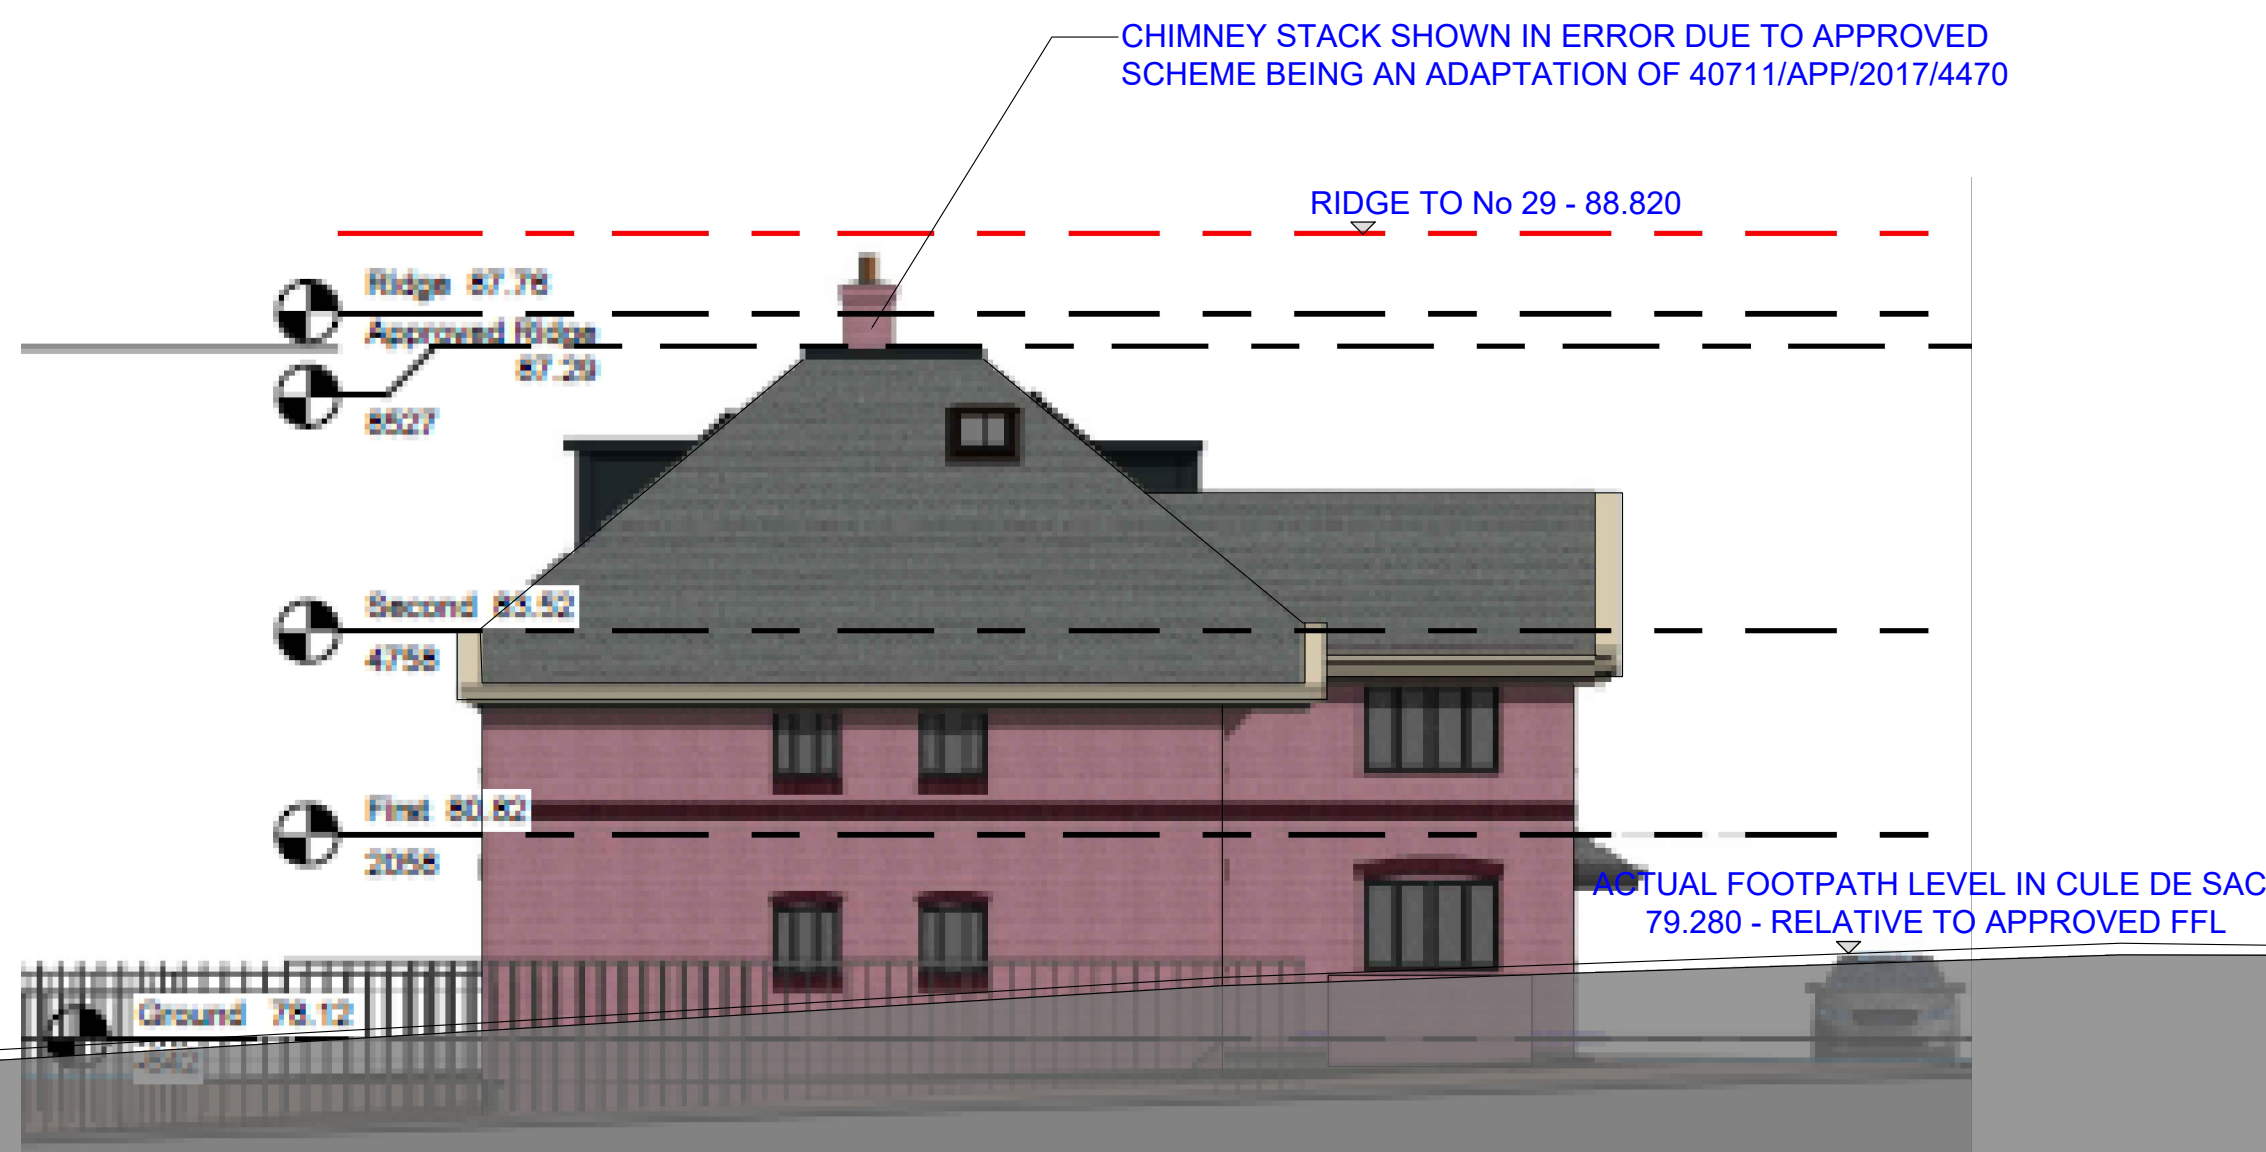


AS APPROVED

DATUM 75,000m A.O.D.




PROPOSED FLANK/SOUTH ELEVATION

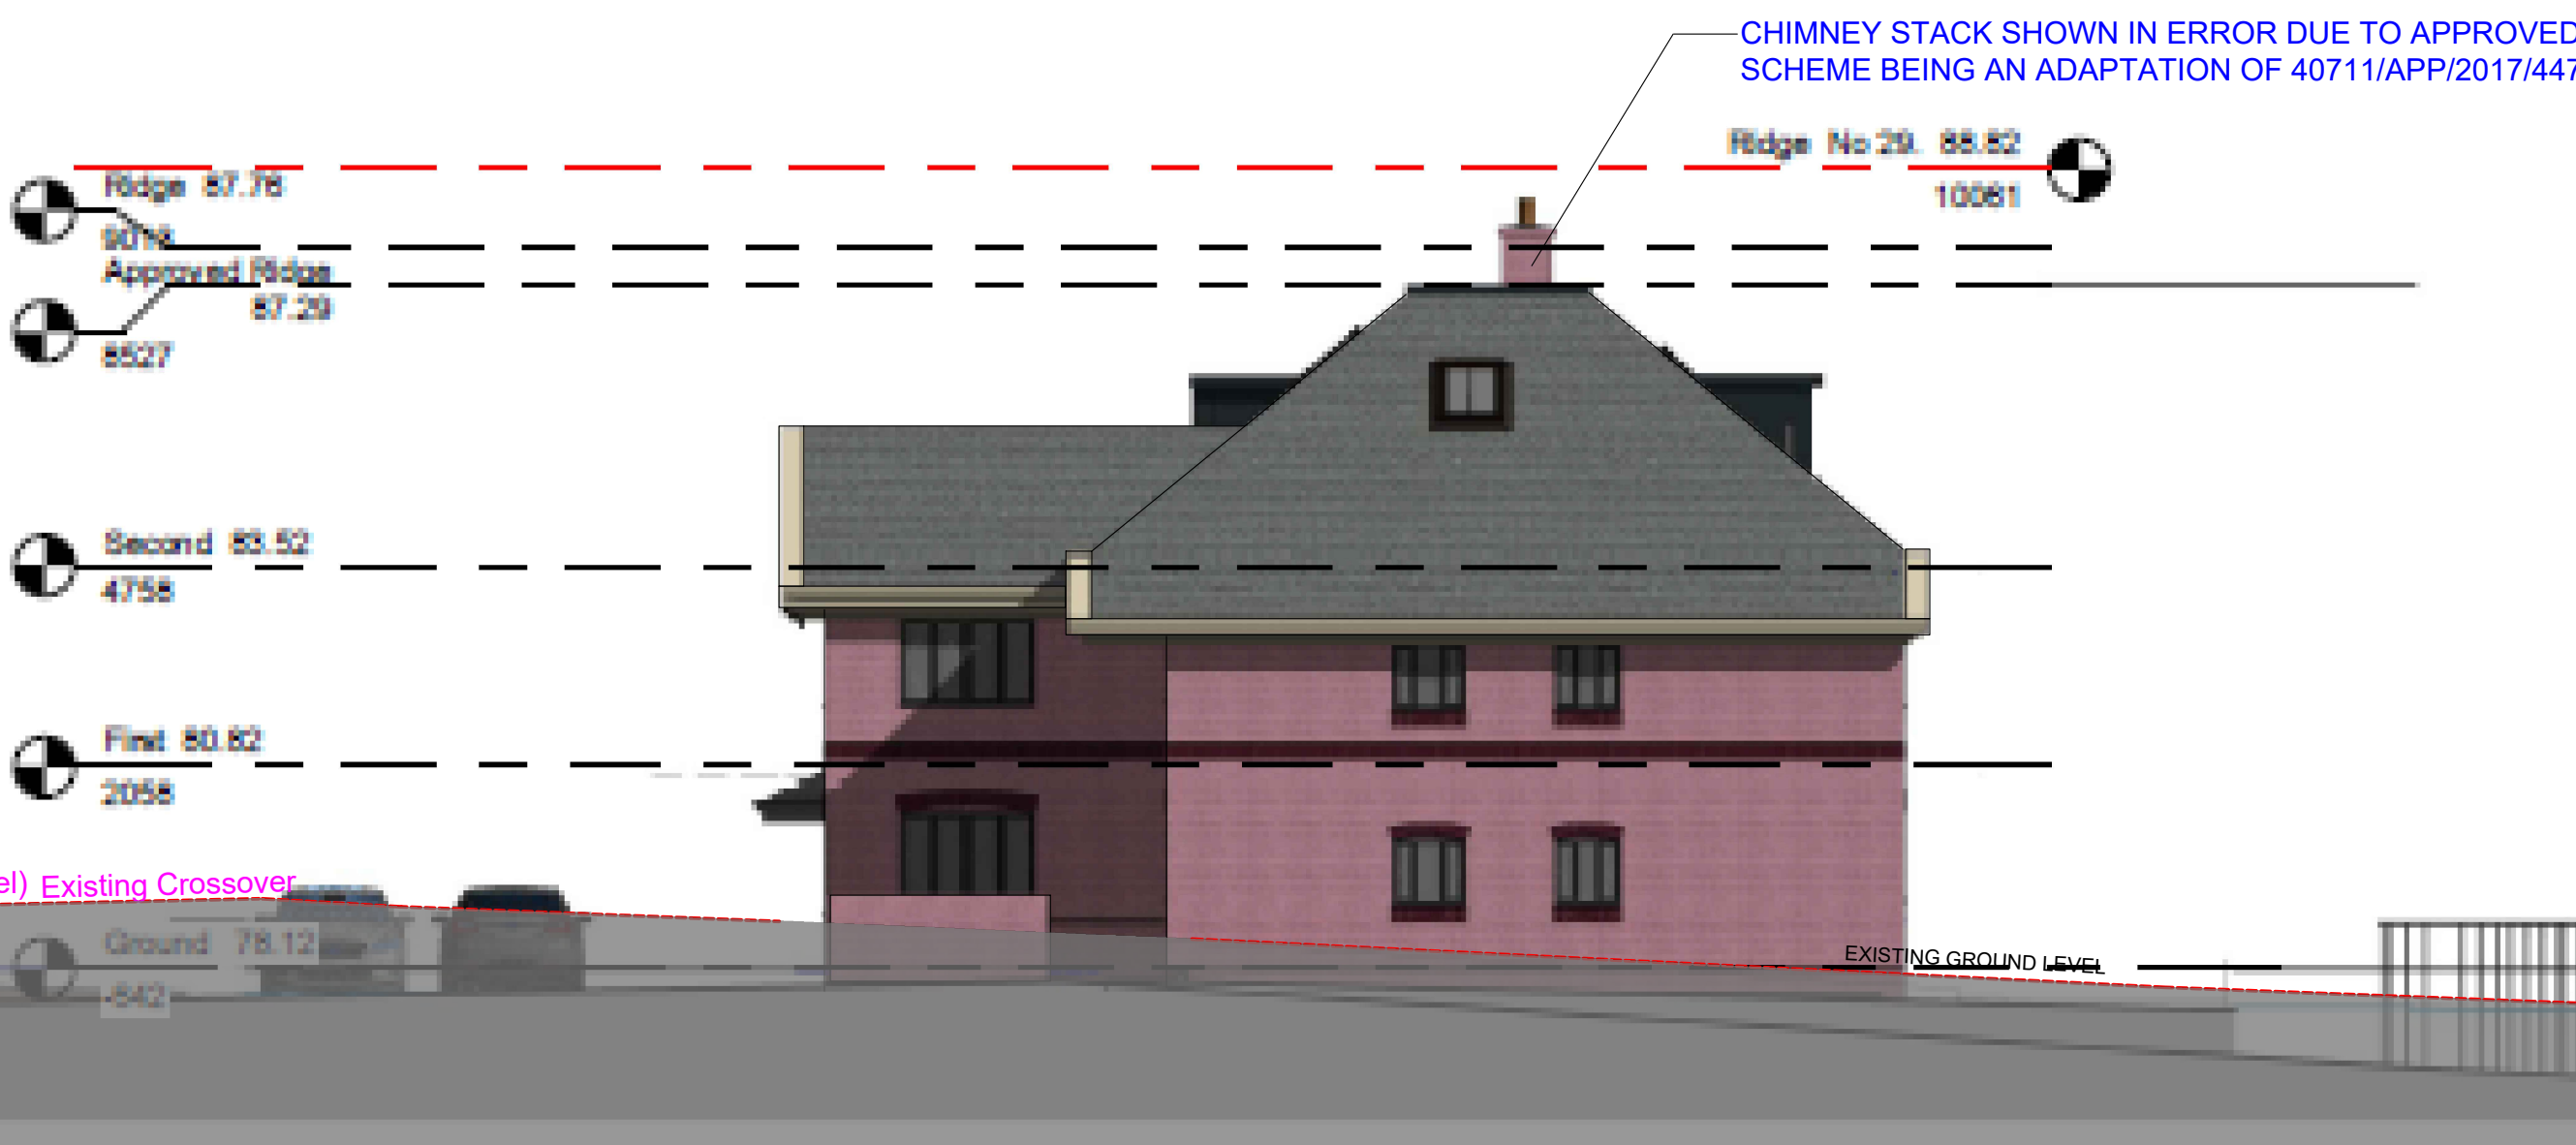

AS APPROVED

DATUM 75,000m A.O.D.

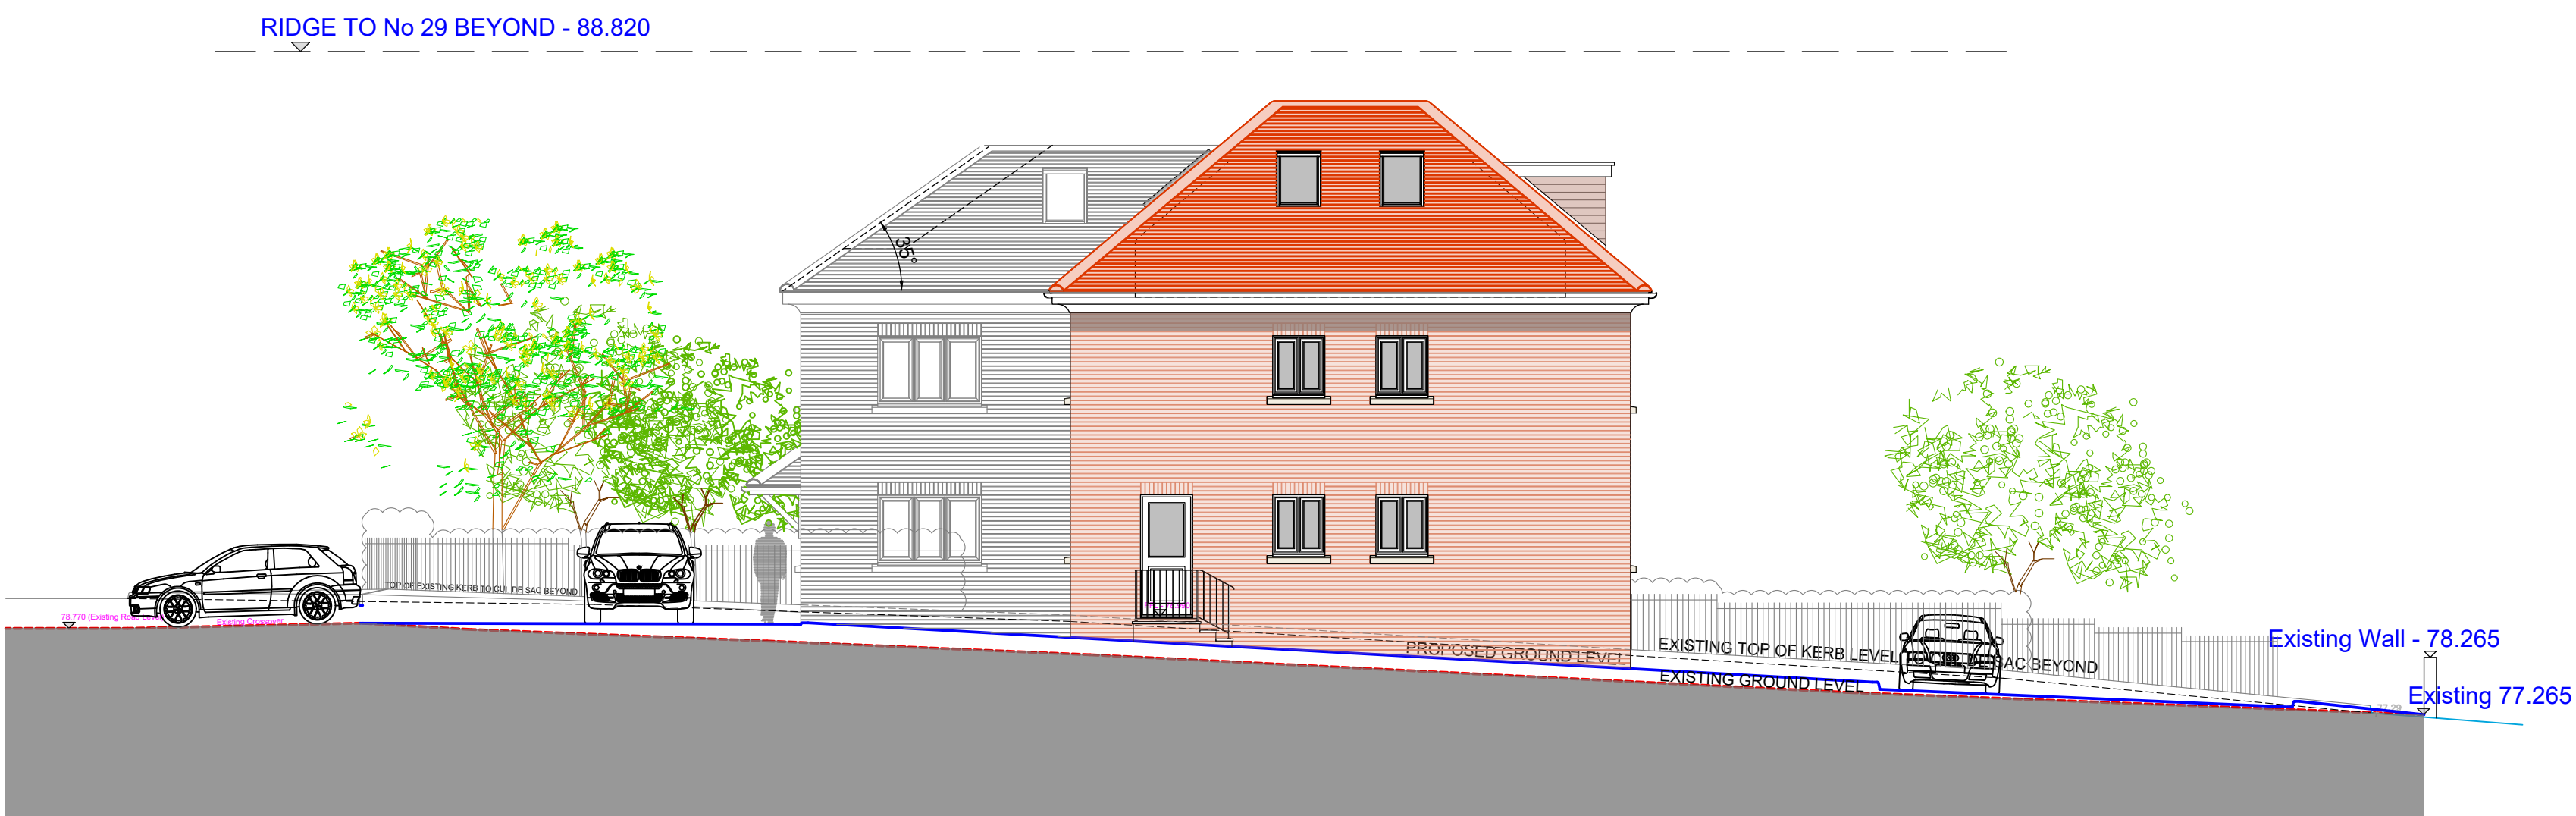

PROPOSED FLANK/NORTH ELEVATION

Rev	Date

ISSUE STATUS	Information Only	Client Approval	Cost Estimate
Planning	☒	☐	☐

PROJECT
Residential Development at:
27 Ducks Hill Road, Northwood, Middlesex

The Welton Group Architecture & Construction	
Welton House, Bluestone Heath Rd., Welton Le Marsh Lincs. PE23 5SG Tel: 01754 890490 e: info@weltongroup.co.uk	

DRAWING PROPOSED ELEVATION COMPARRISONS	DATE 27.09.21
CLIENT Bramley Building Services	SCALE 1:100 @ A0
	DRAWN J.P.T.

DRAWING No. 7100/D/08	REV.
--------------------------	------