



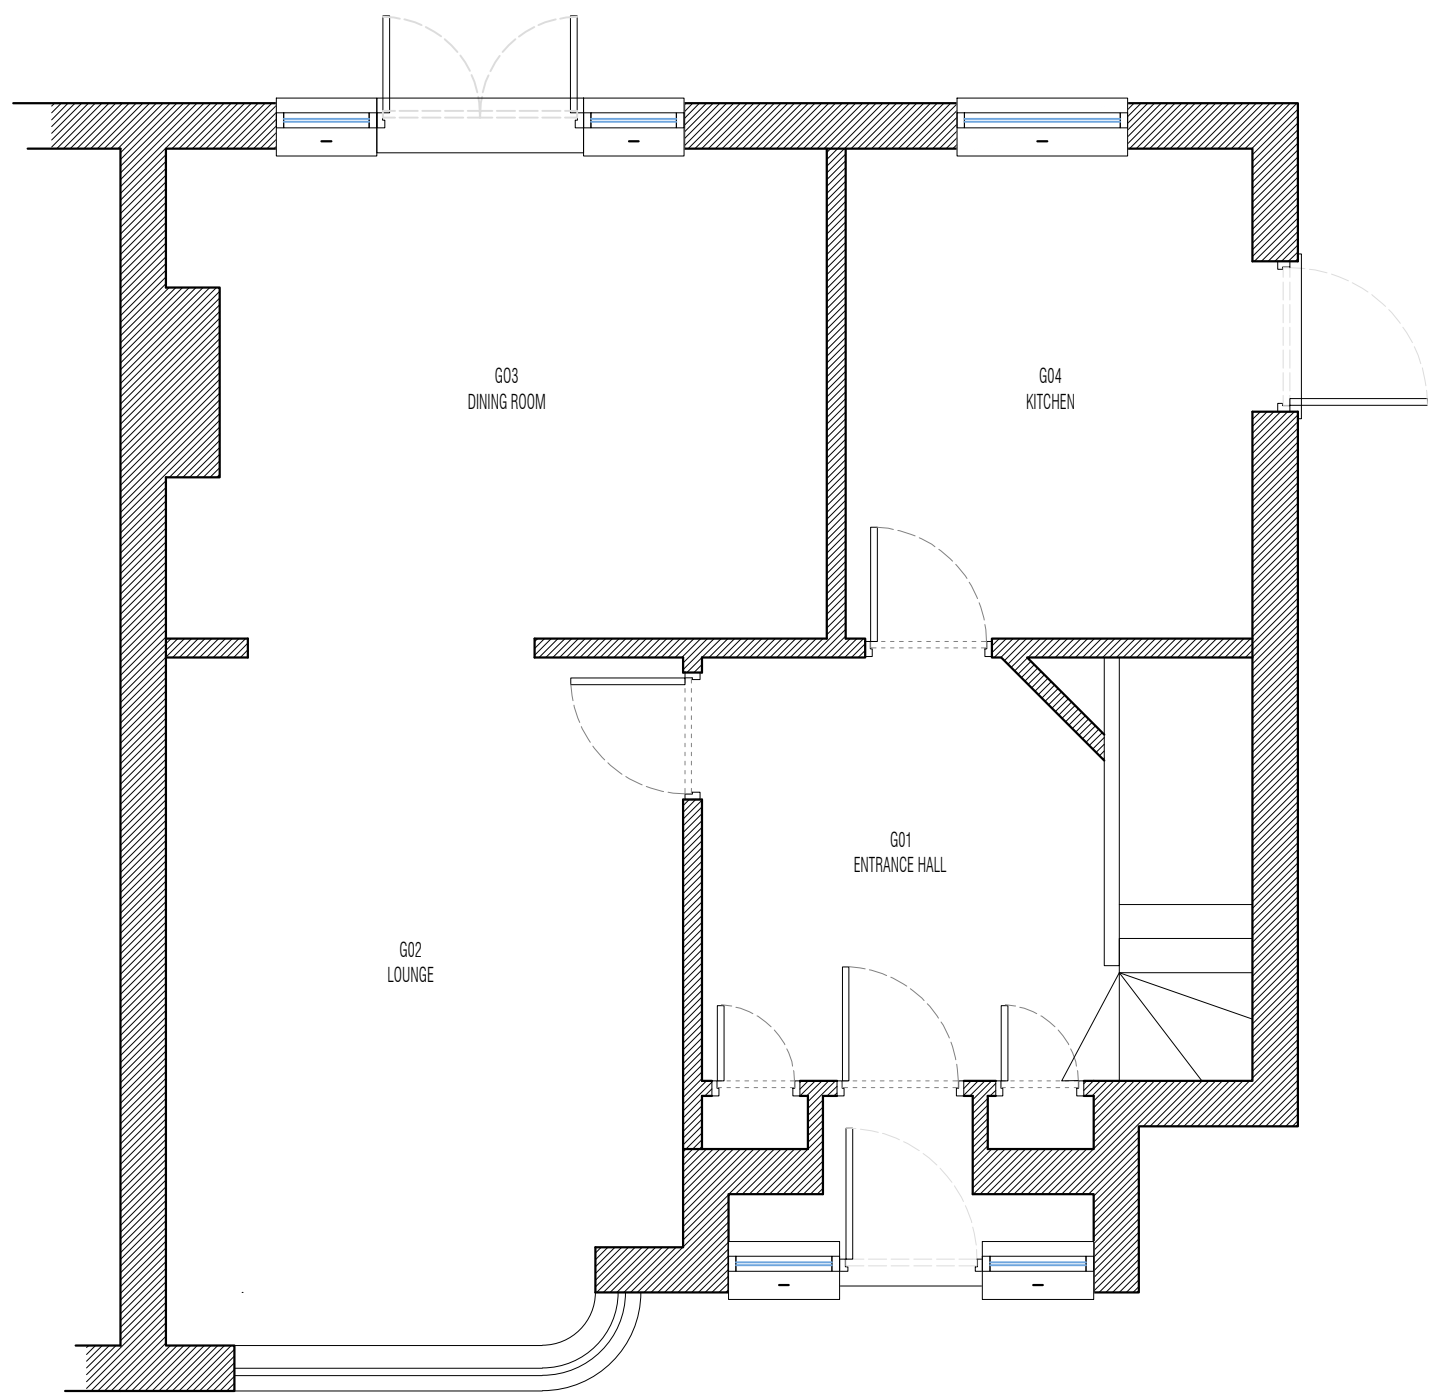


[P-01] GROUND FLOOR PLAN 1:50


Scale 1:50 0 0.5 1.5 3 5m

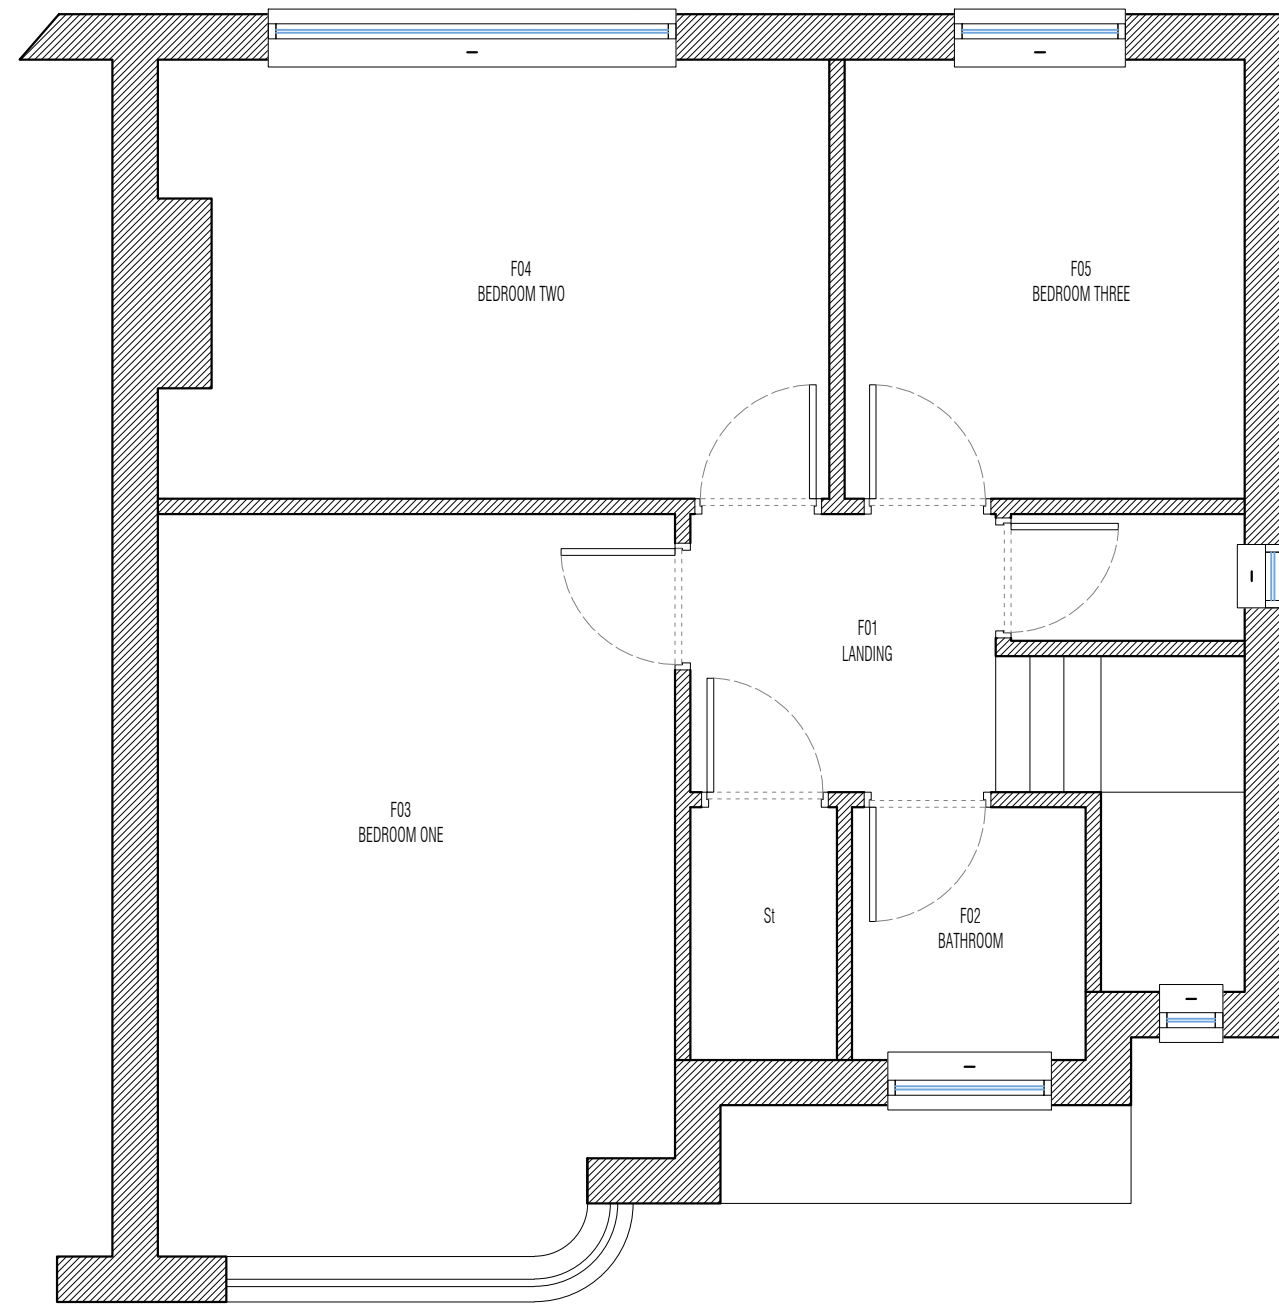

[P-02] FIRST FLOOR PLAN 1:50

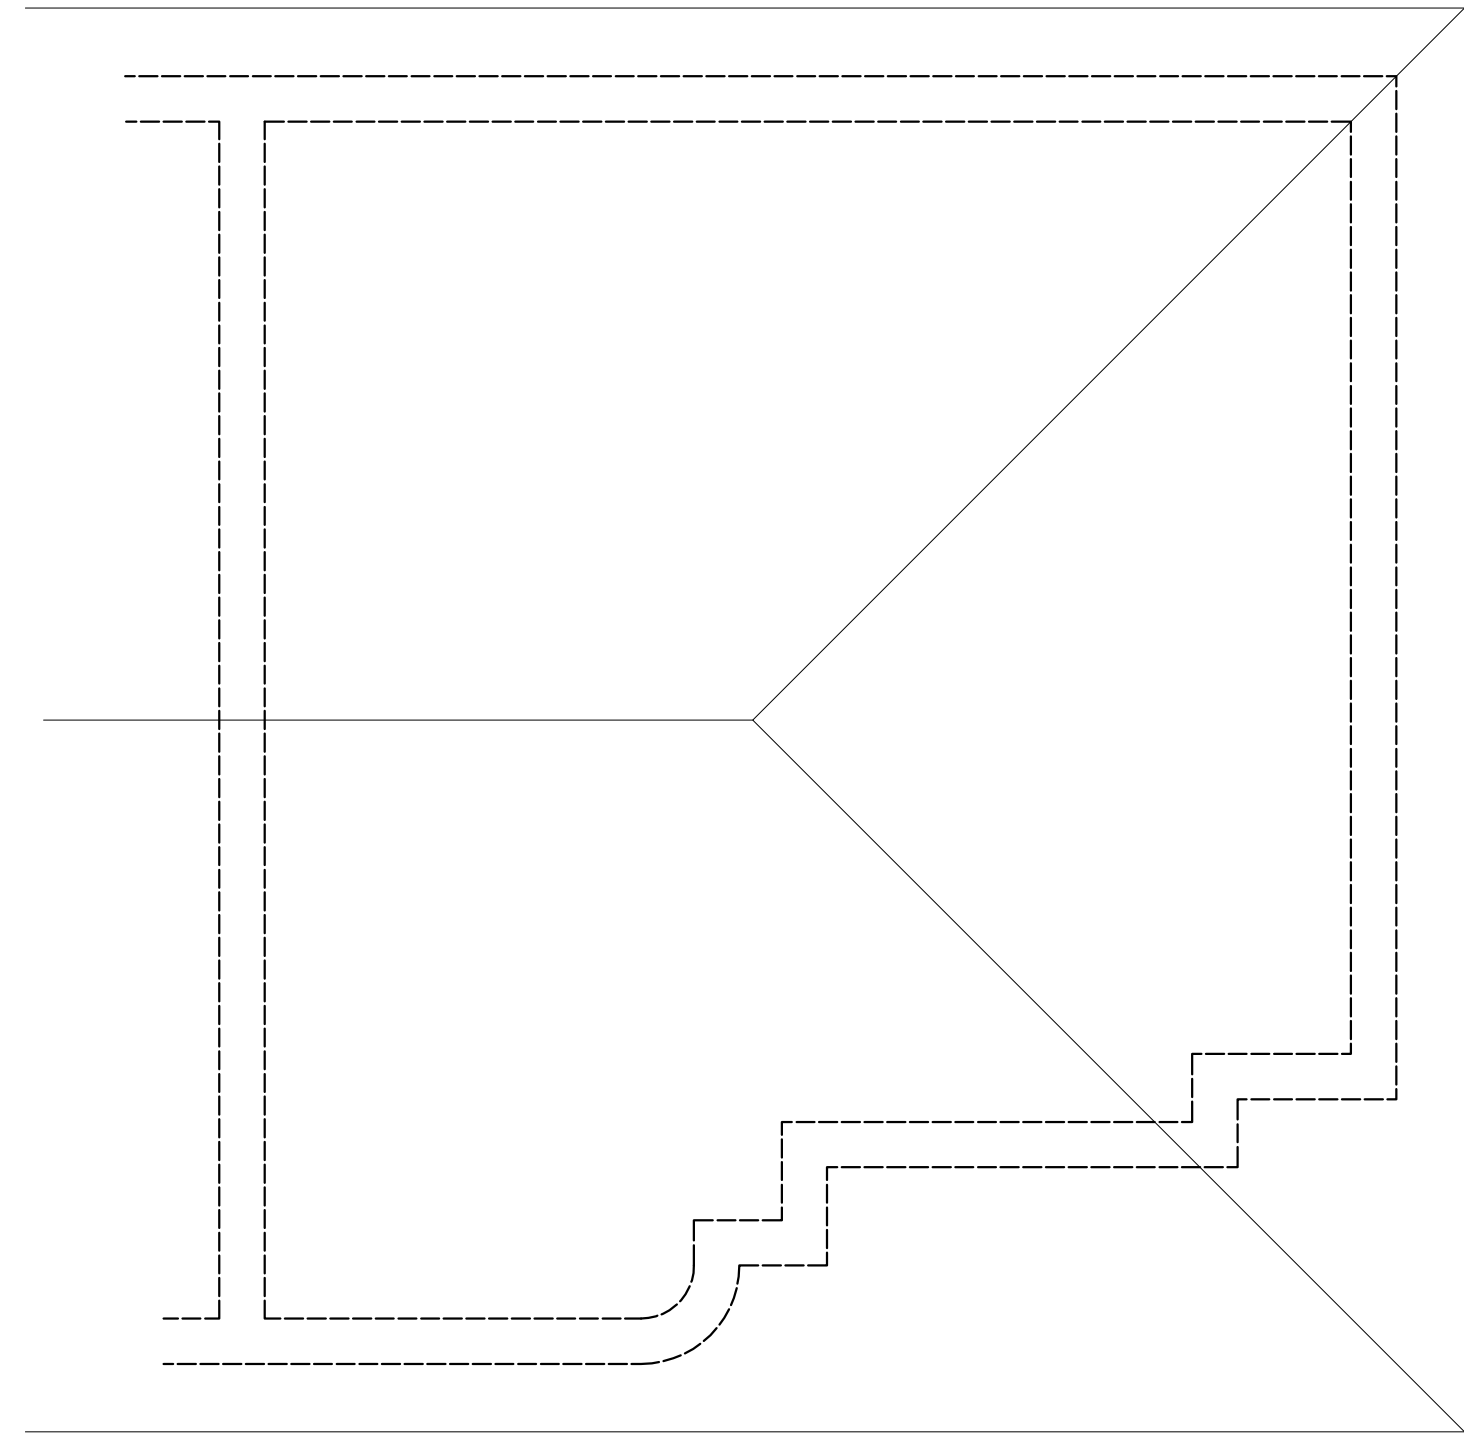


[P-03] ROOF PLAN 1:50

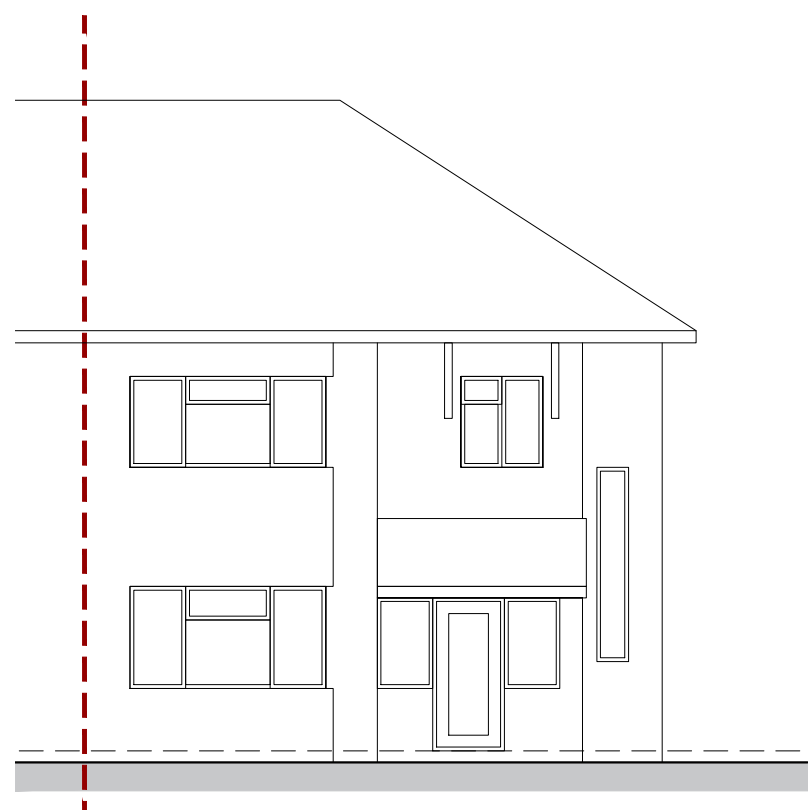


[E] FRONT ELEVATION 1:100


Scale 1:100 0 1 2.5 5 10m

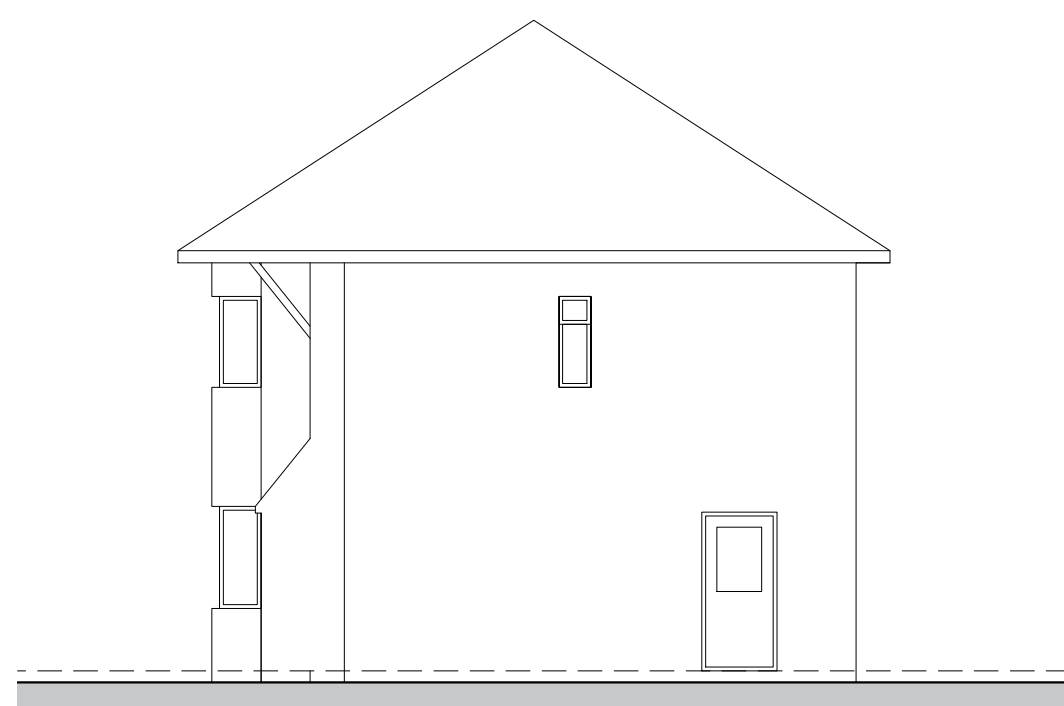

[E] SIDE ELEVATION 1:100

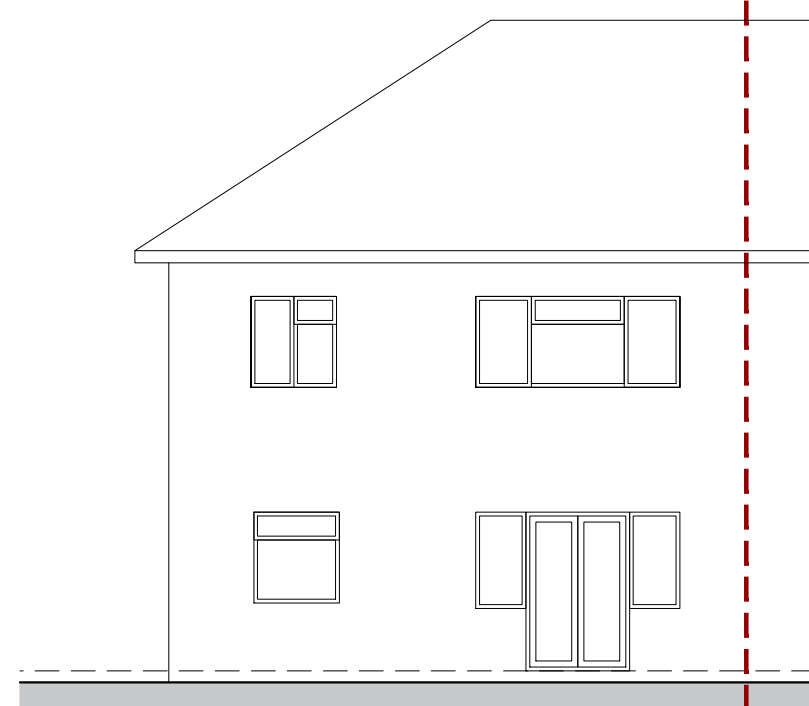


[E] REAR ELEVATION 1:100

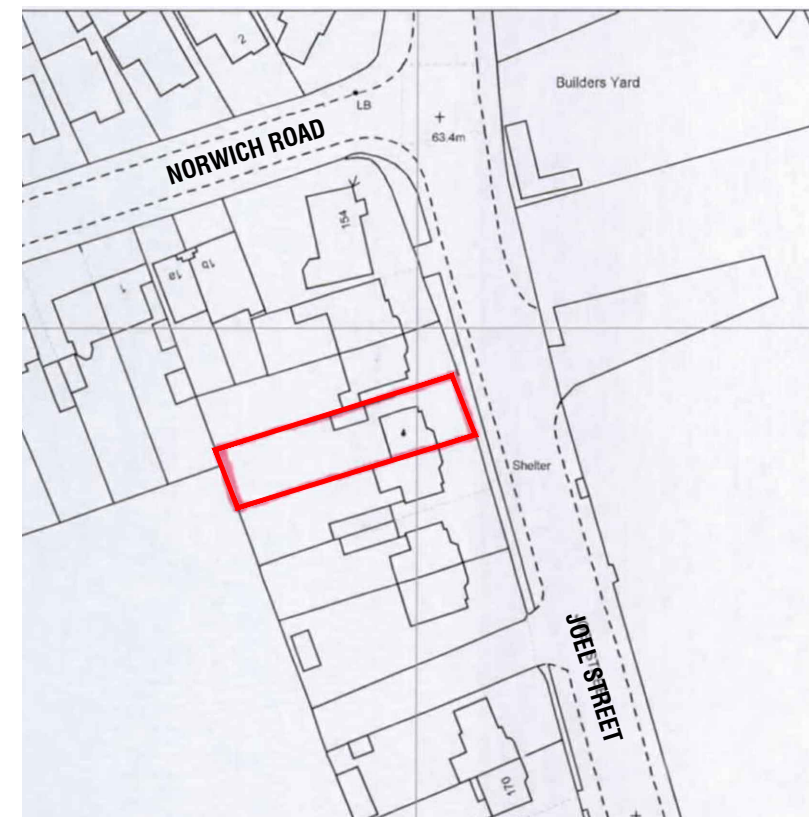

[E] LOCATION PLAN 1:1250

Scale 1:1250 0 10 30 60 120m

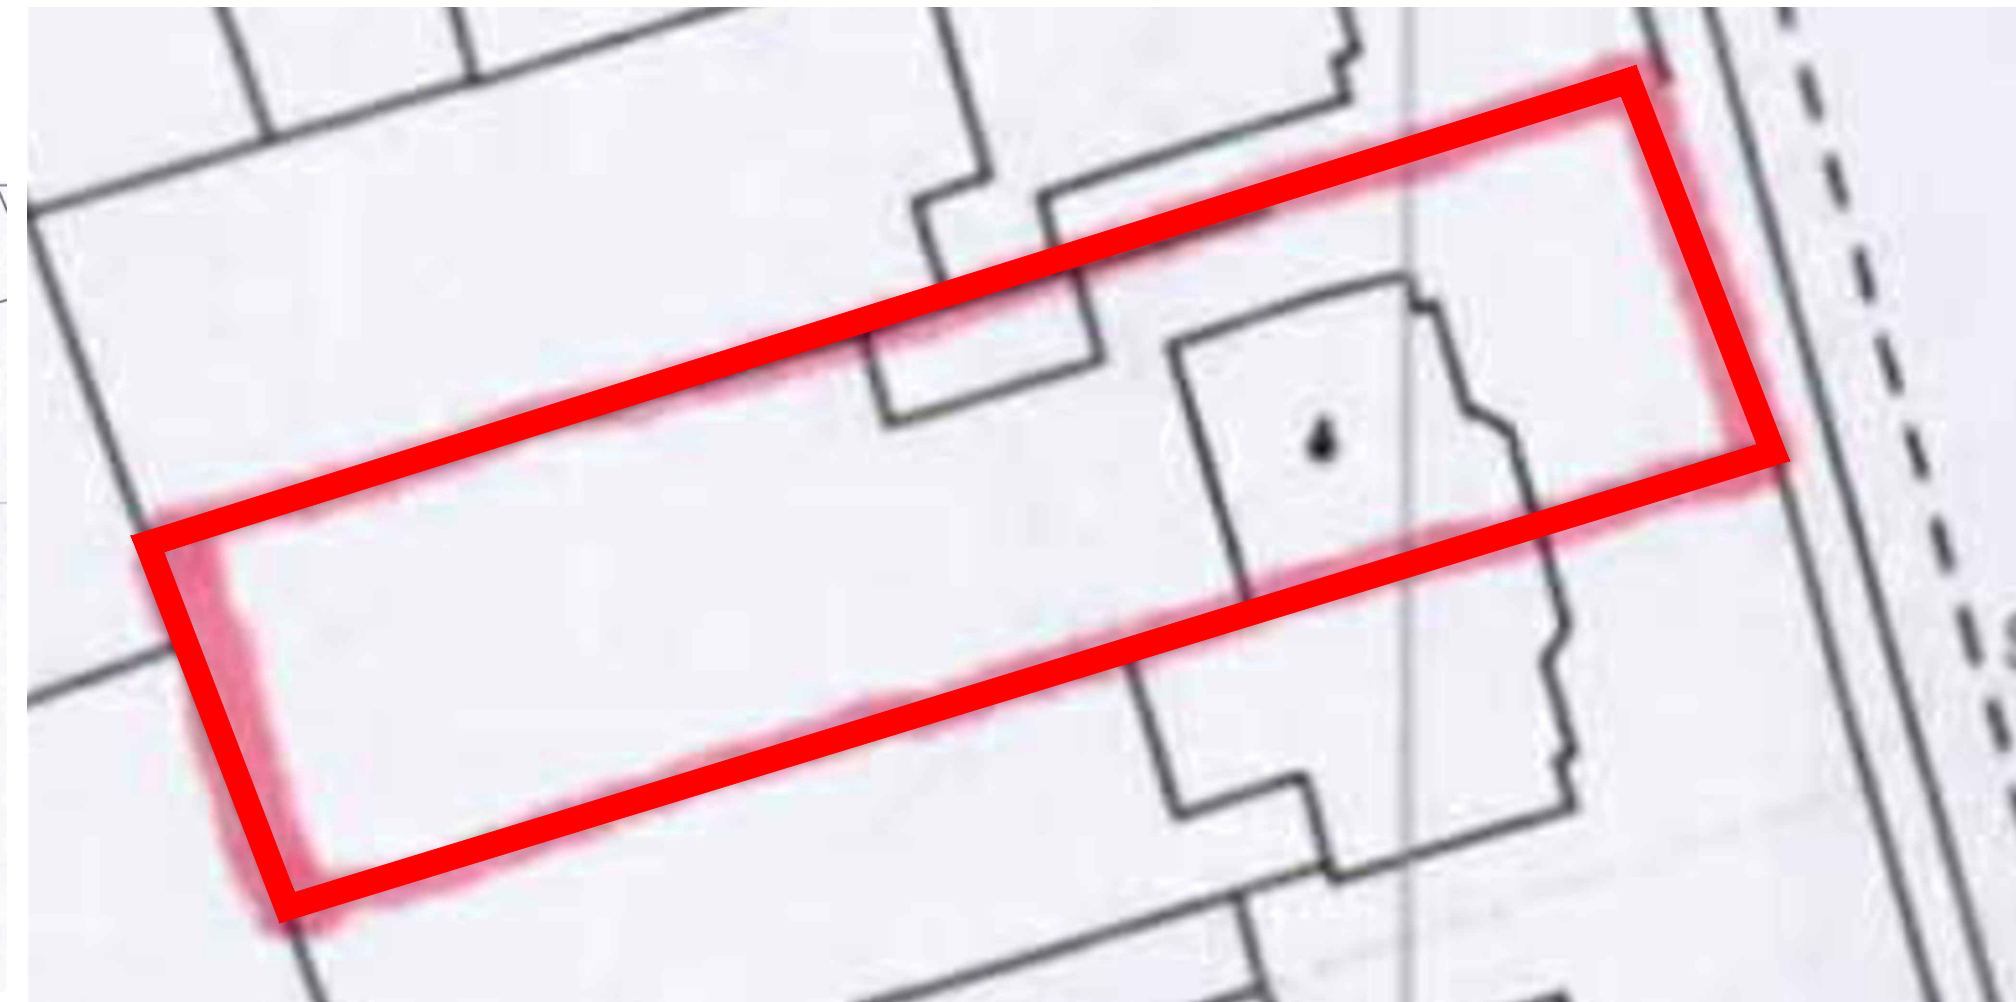

[E] BLOCK PLAN 1:200

Scale 1:200 0 2 5 10 20m

CROE ARCHITECT LLP:
THIS DRAWING IS THE PROPERTY OF CROE ARCHITECTS LLP, AND IS
ISSUED ON THE CONDITION THAT IT IS NOT REPRODUCED, DISCLOSED
OR COPIED TO ANY UNAUTHORISED PERSON IN WHOLE OR PART
WITHOUT PRIOR WRITTEN CONSENT.
NO DIMENSIONS ARE TO BE SCALED FROM THIS DRAWING. ALL
DIMENSIONS STATED MUST BE VERIFIED ON SITE. THE ARCHITECT
MUST BE ADVISED OF ANY DISCREPANCIES PRIOR TO ANY ITEM OF
WORK BEING PUT IN HAND.
THIS DRAWING MUST BE READ TOGETHER WITH THE SPECIFICATION,
BILL OF QUANTITIES AND RELATED DRAWINGS.

CLIENT:
Mrs. Tran
PROJECT:
160 Joel Street
Pinner, Middlesex
HA5 2PE

STATUS:

TITLE:
Existing
Site and location plan
Floor plans and elevations

DRAWN BY: DATE: SCALE:
CH Sep 2018 varies @A1

PRO NUM: DRAWING NUM: REV:
1884 001 —

ARCHITECTS

arb RIBA Chartered Practice

TELEPHONE : 01462 453931
EMAIL : info@croearchitects.co.uk
WEB : www.croearchitects.co.uk