




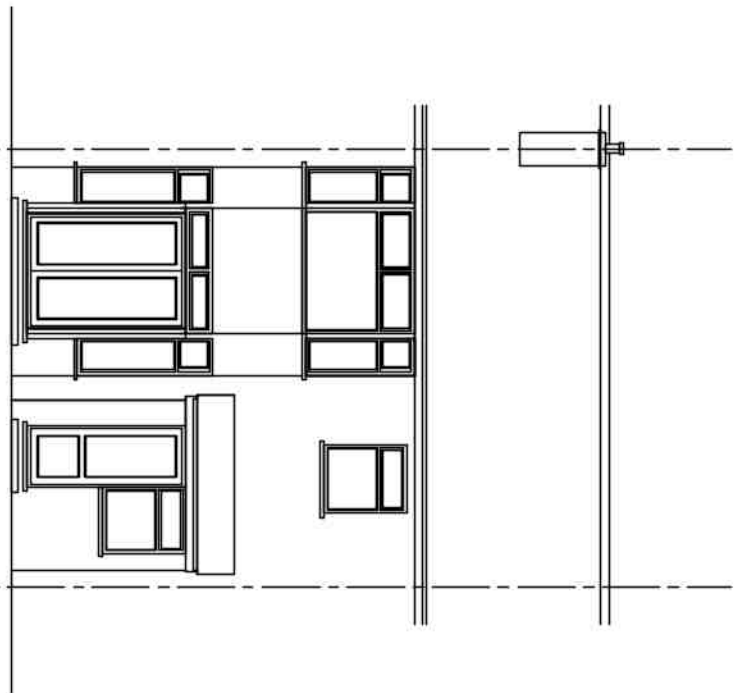


Existing Rear Elevation  
(scale: 1:100)

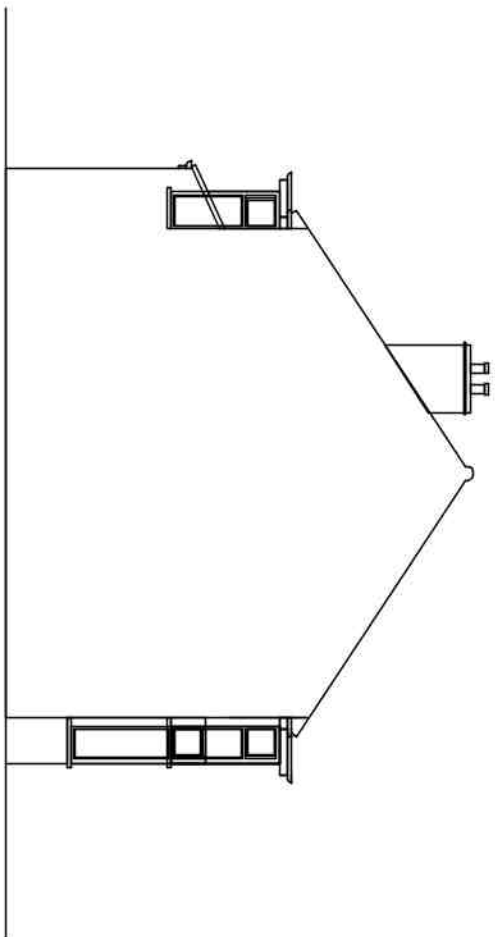


Existing End Elevation  
(scale: 1:100)

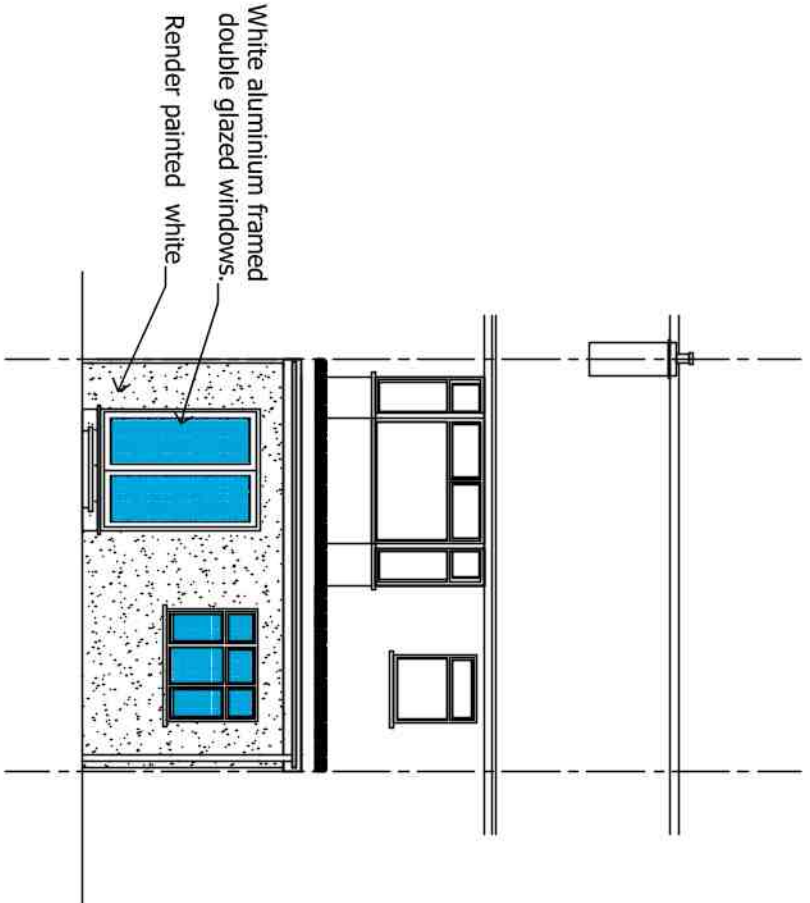


Proposed Rear Elevation  
(scale: 1:100)

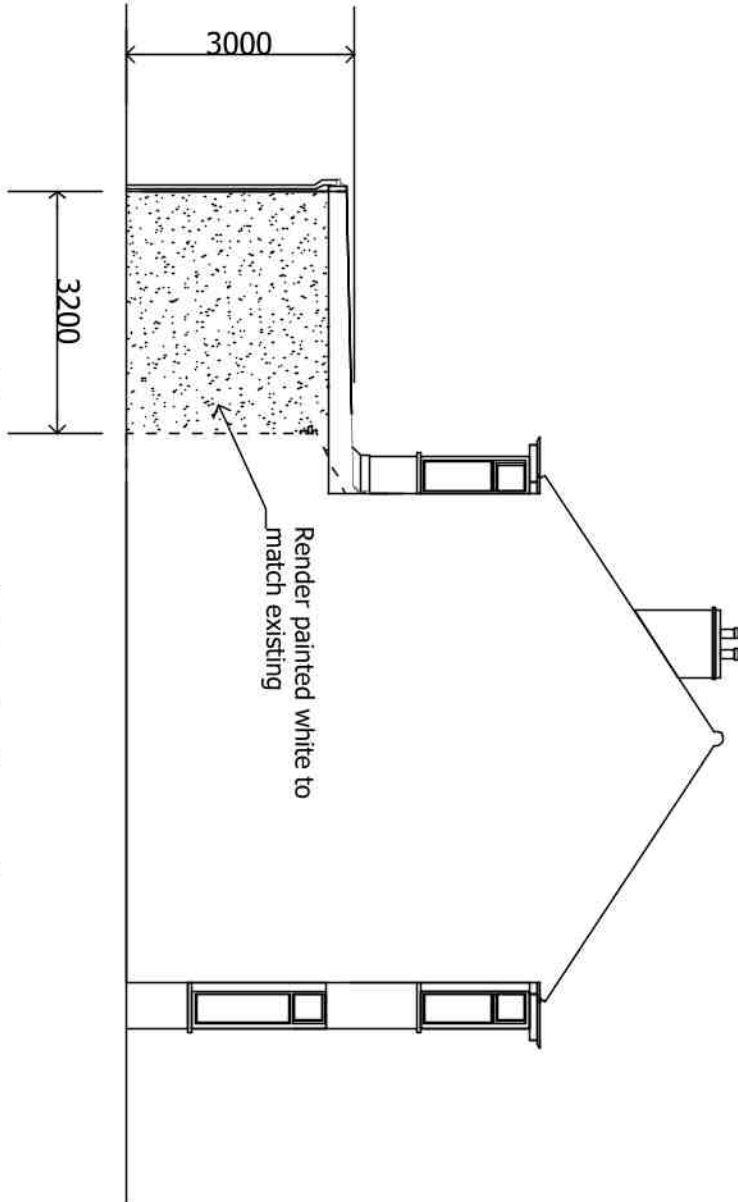


Proposed End Elevation  
(scale: 1:100)

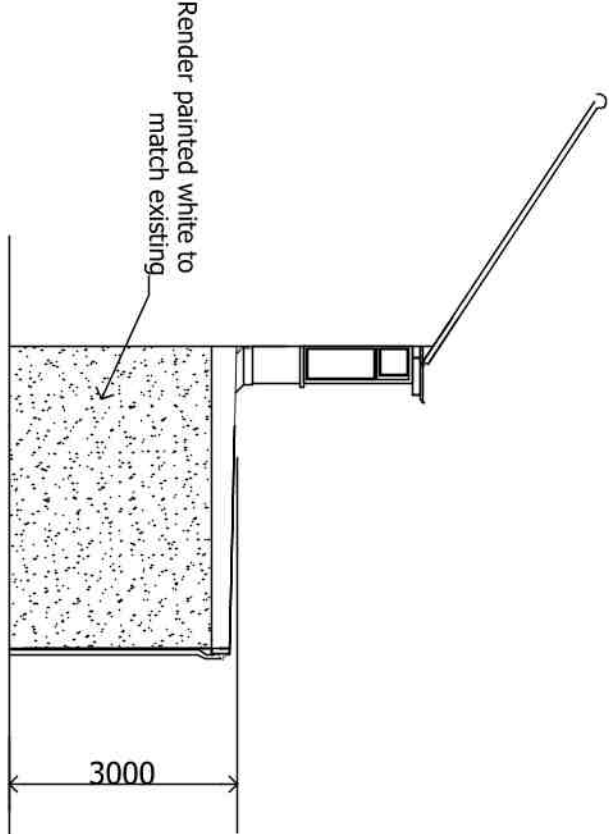


Proposed End Elevation  
(scale: 1:100)

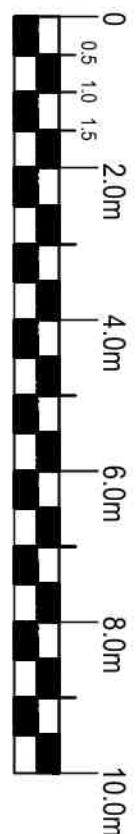


Scale bar 1:100

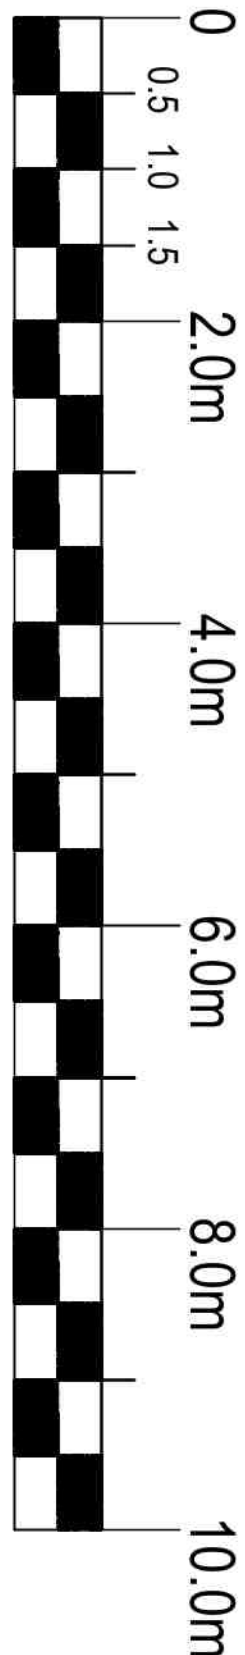


Scale bar 1:50

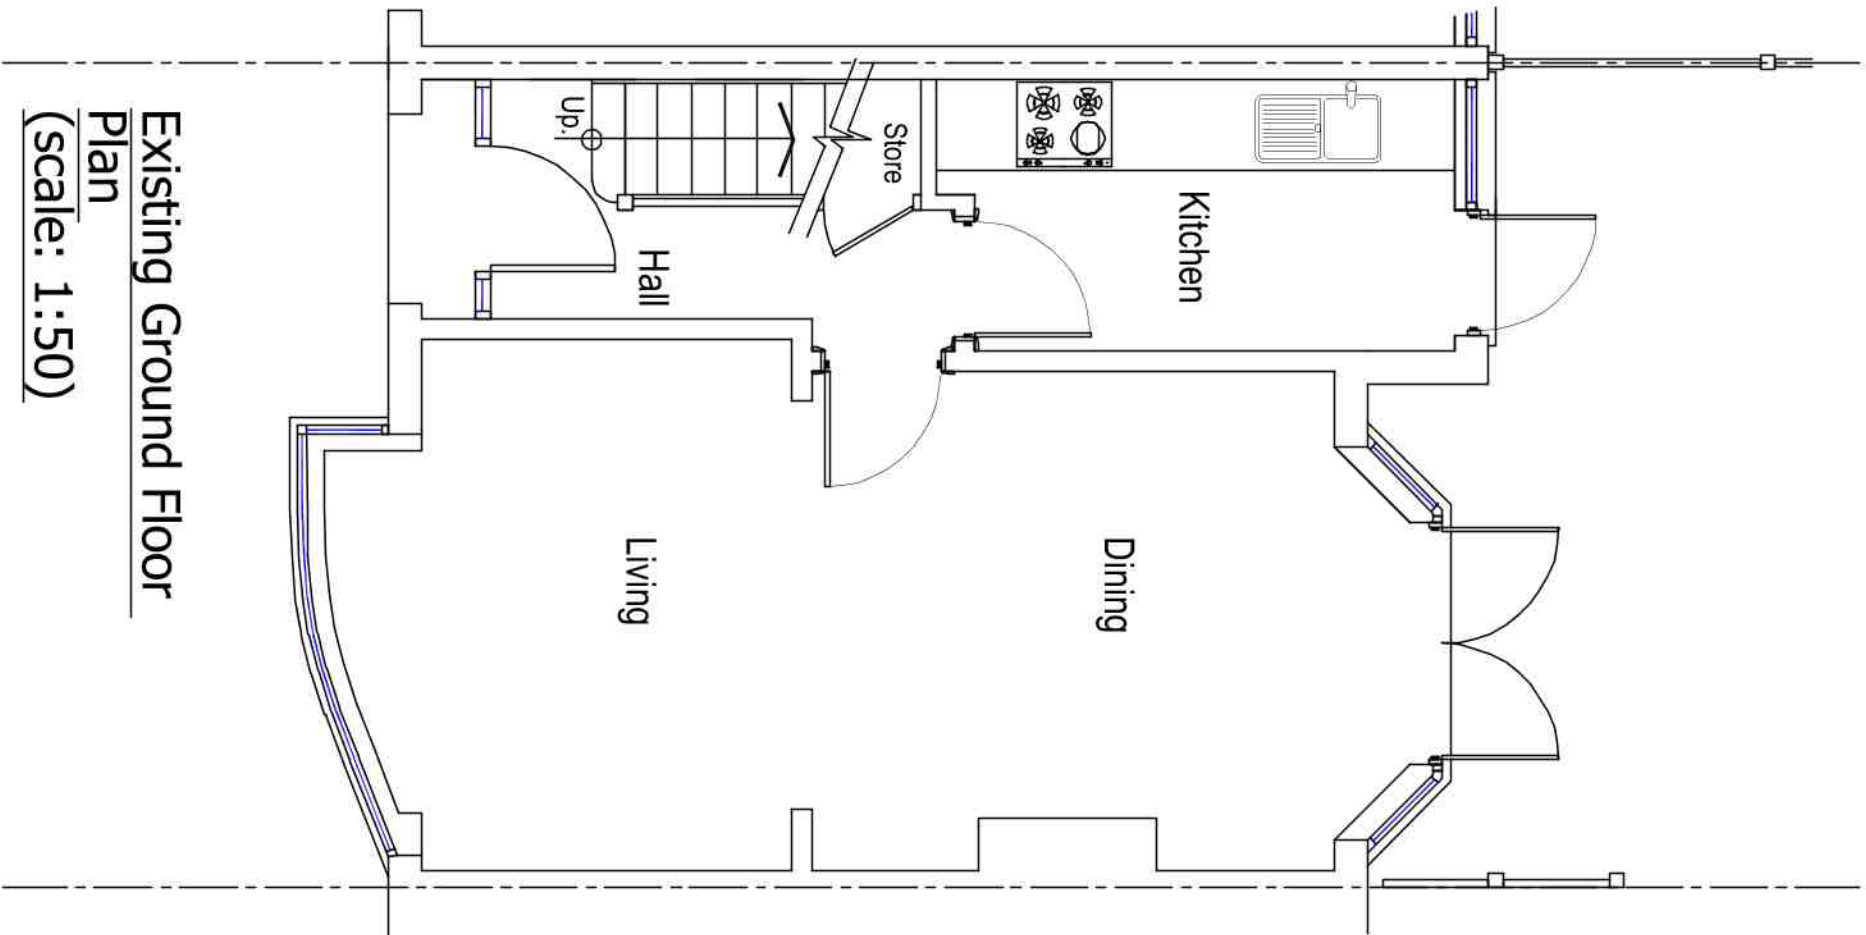


Existing Ground Floor Plan  
(scale: 1:50)

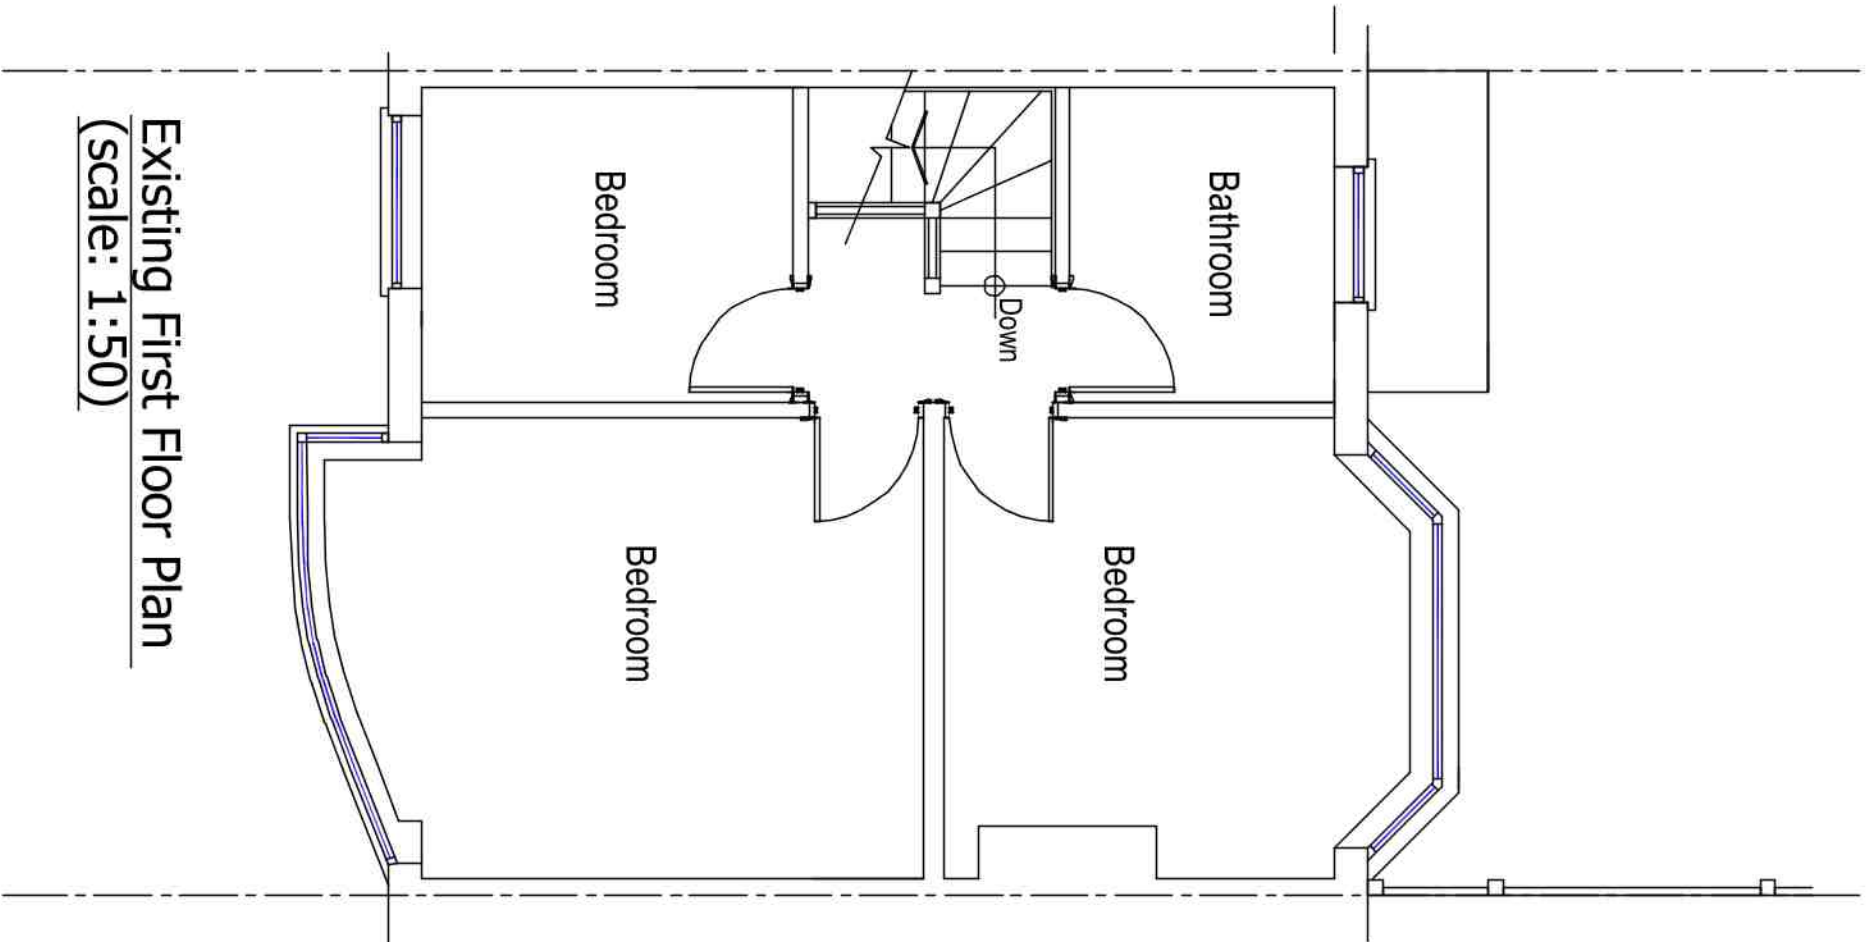

Existing First Floor Plan  
(scale: 1:50)

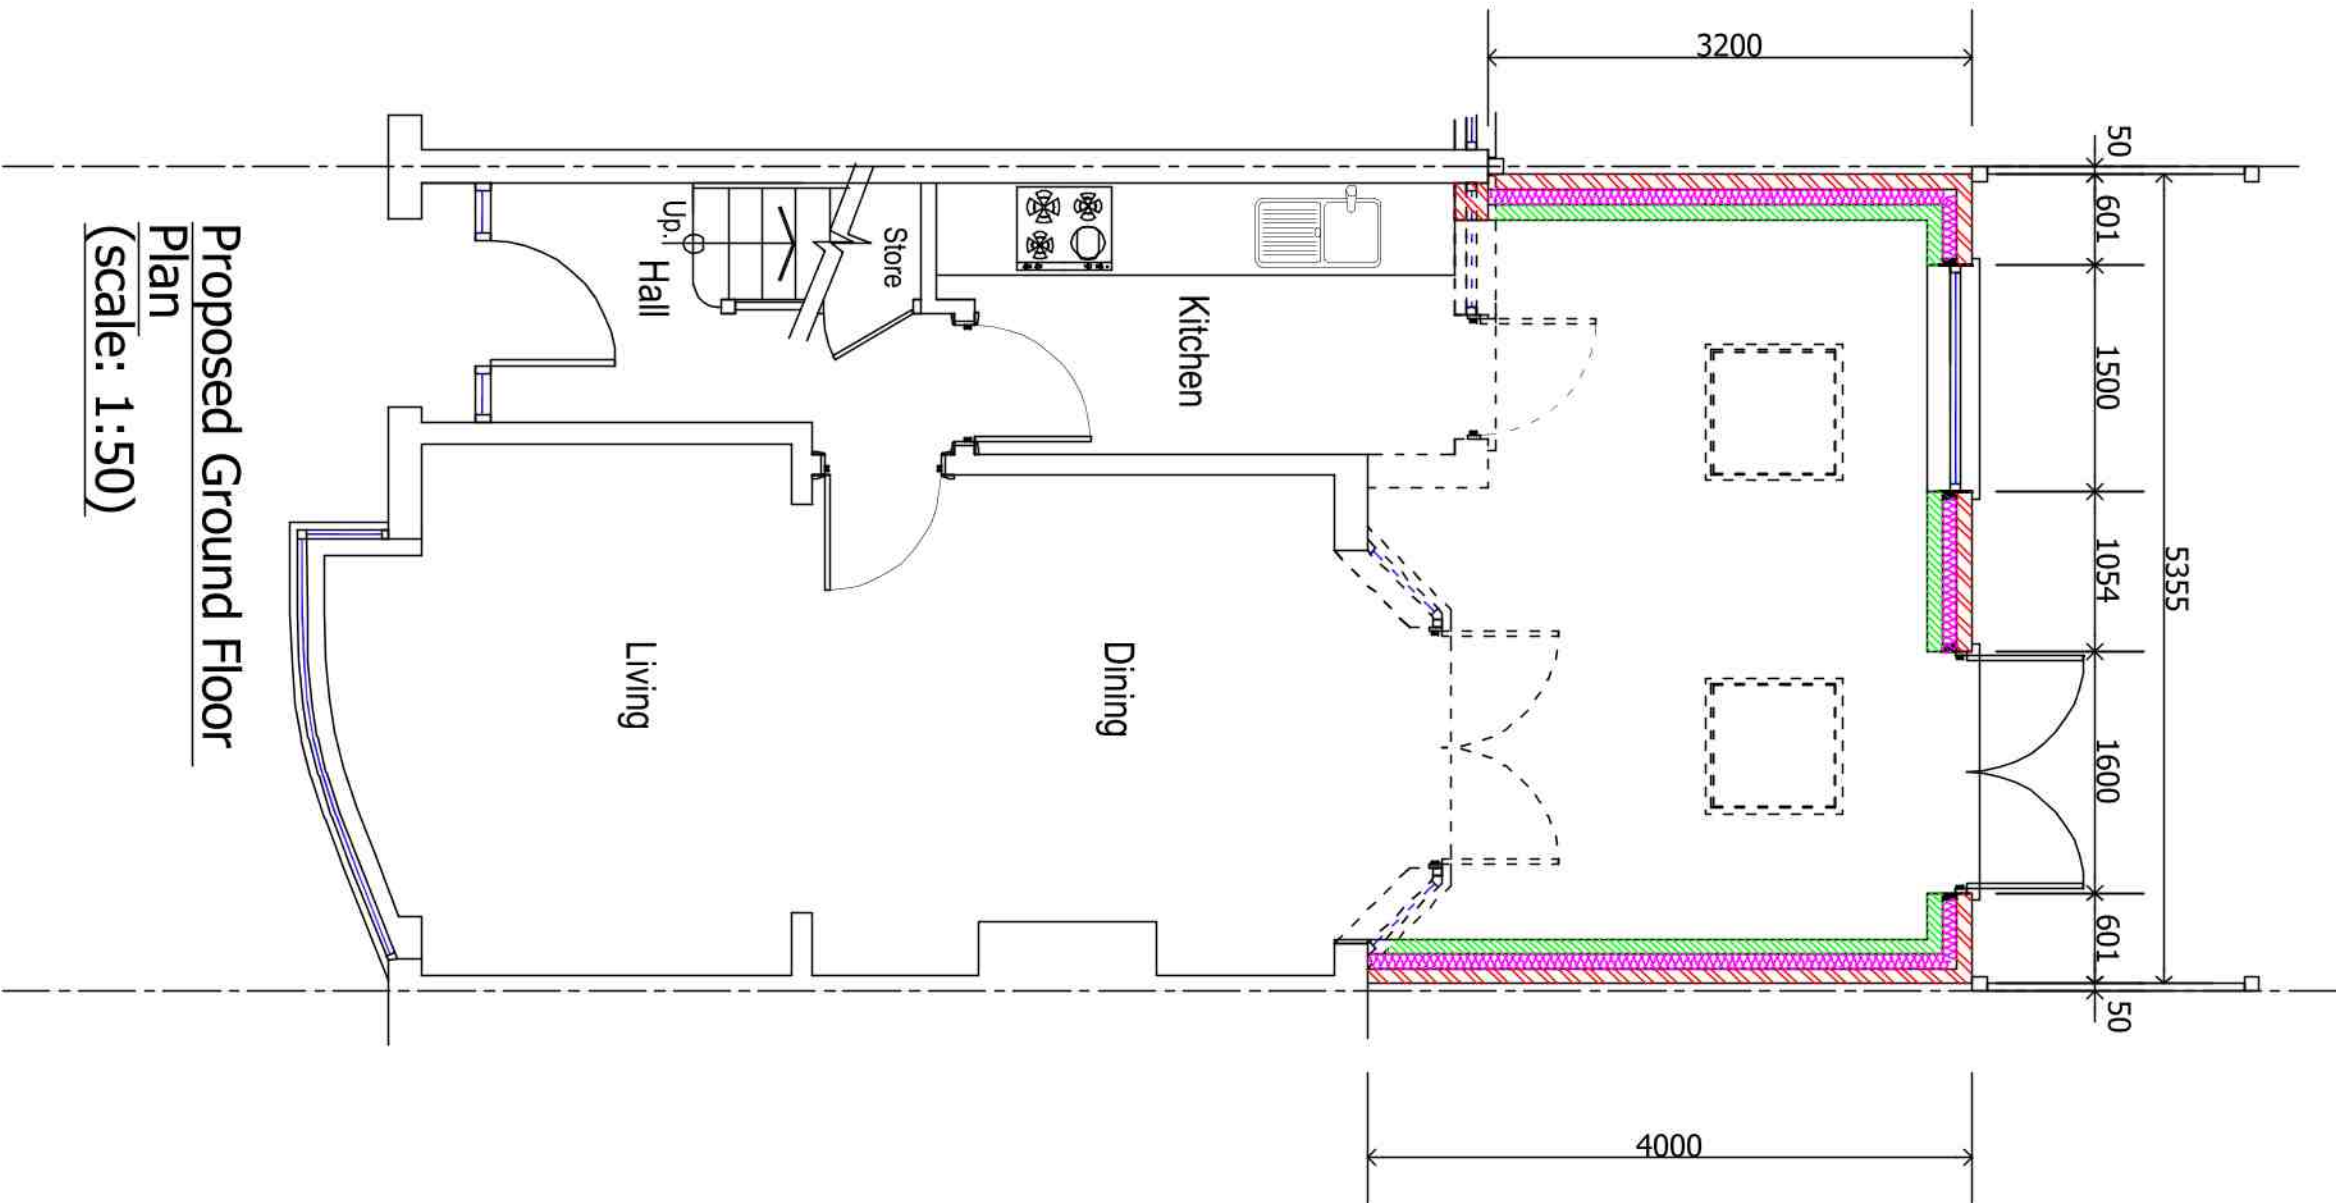

Proposed Ground Floor Plan  
(scale: 1:50)

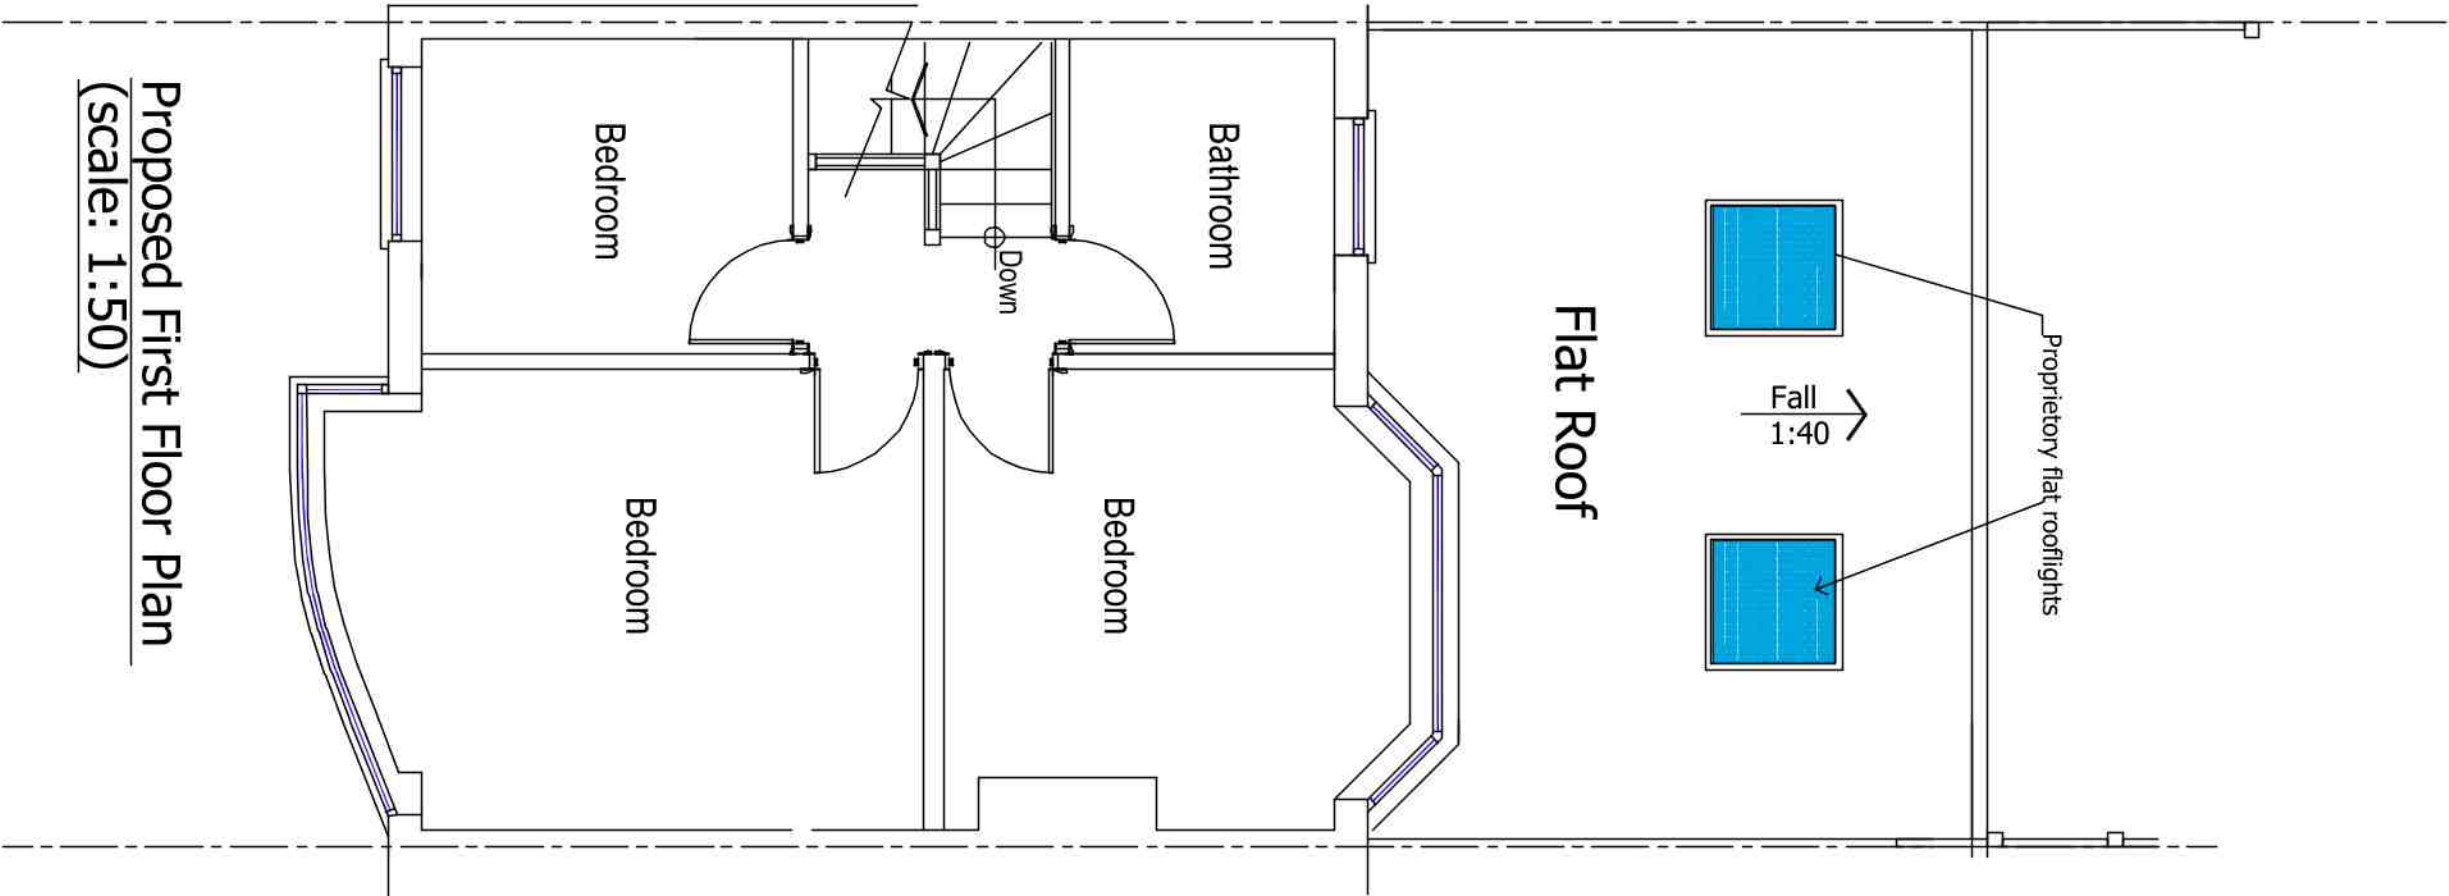

Proposed First Floor Plan  
(scale: 1:50)

Notes:

Do not scale this drawing.  
Copyright of this drawing belongs to MJD Architecture.  
No copying is permitted without the written consent of the company.  
Contractor to inform MJD Architecture of any discrepancies found on this drawing and obtain written consent for any subsequent variation.  
No responsibility is accepted by MJD Architecture for any consequences arising from unintentional mistakes on this drawing.  
MJD Architecture accepts no responsibility for any errors or omissions in the building. Please refer to structural engineer's drawings and calculations for all structural design.

| Revision                                                   | Date | Description |
|------------------------------------------------------------|------|-------------|
| m.j.d architecture                                         |      |             |
| 32 Glamis Crescent Hayes                                   |      |             |
| UB3 1QB                                                    |      |             |
| Proposed Phans, Sections and Elevations ( Rear Extension). |      |             |
| Title                                                      |      |             |
| 32 Glamis Crescent Hayes                                   |      |             |
| UB3 1QB                                                    |      |             |
| Name                                                       |      |             |
| Mrs. Kang                                                  |      |             |
| Scale                                                      |      |             |
| 1:100, 1:50                                                |      |             |
| Date                                                       |      |             |
| Sept. 2019                                                 |      |             |
| Tb/No                                                      |      |             |
| 1330.1.Pl03                                                |      |             |
| Rev                                                        |      |             |
| A                                                          |      |             |