




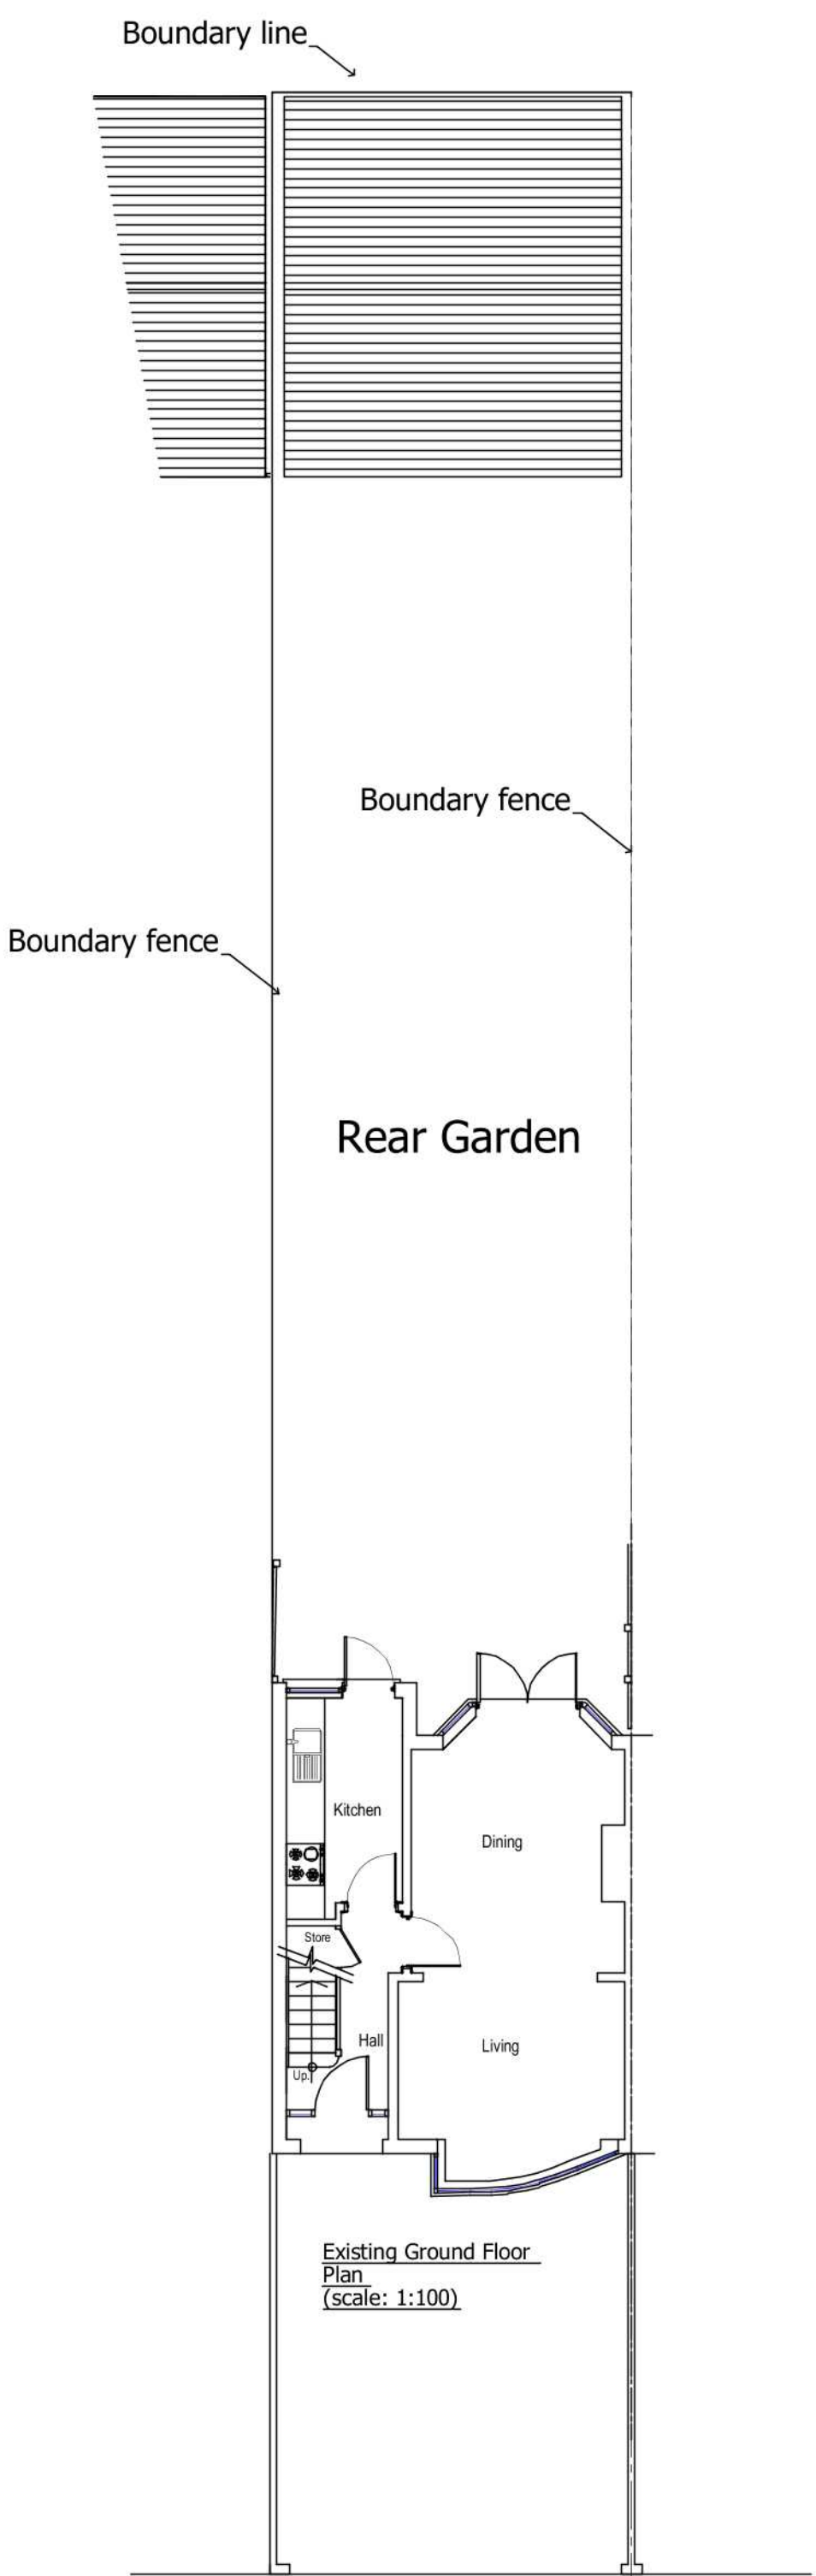

Existing Ground Floor
Plan
(scale: 1:100)

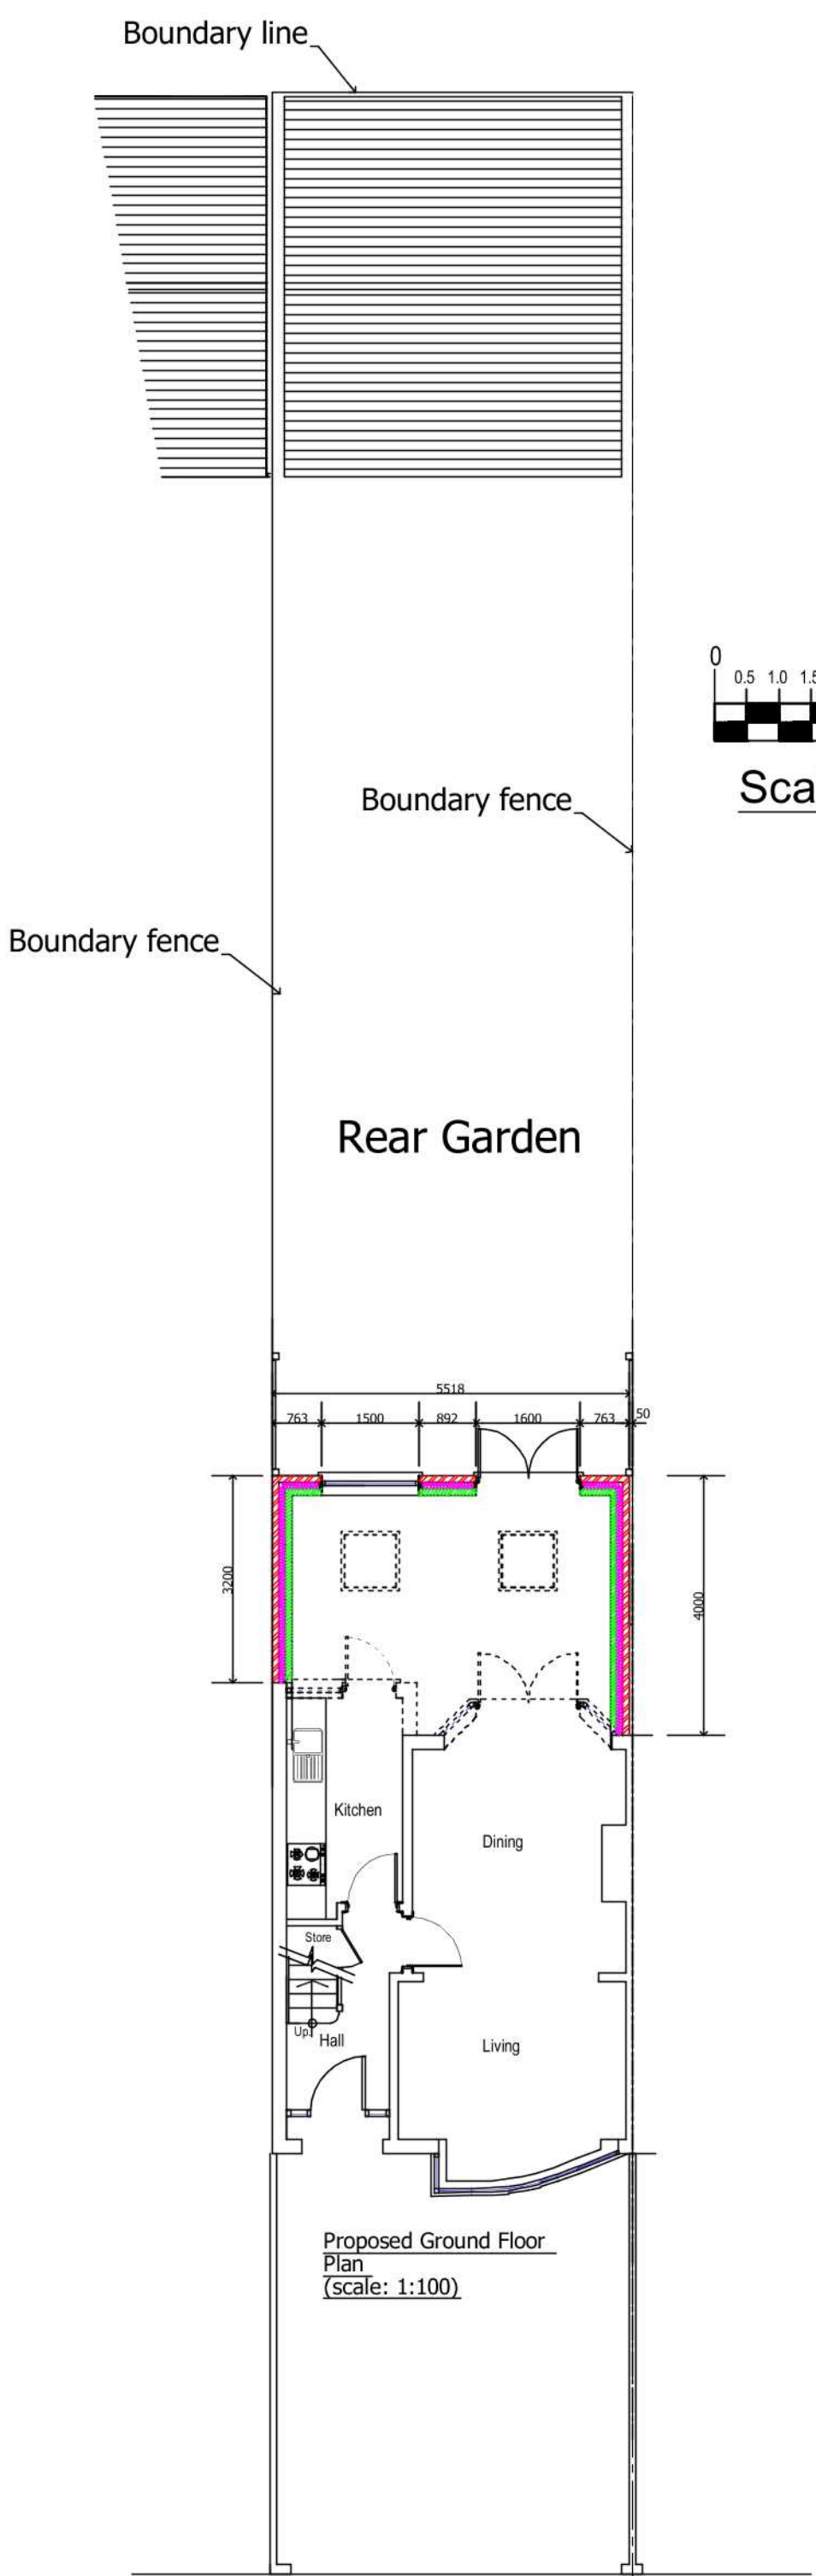

Existing First Floor Plan
(scale: 1:100)

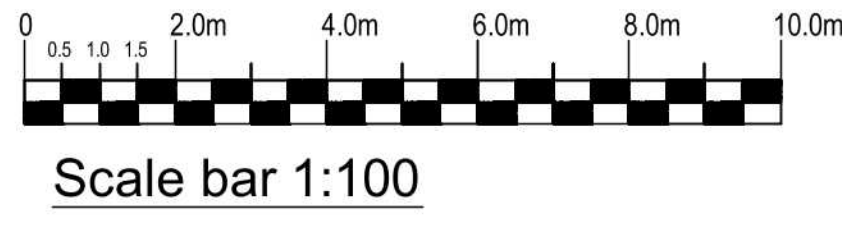

Notes:

Do not scale this drawing.

Copyright of this drawing belongs to MJD Architecture.

No copying is permitted without the written consent of the company.

Contractor to inform MJD Architecture of any discrepancies found on this drawing and obtain written consent for any subsequent variation.

No responsibility is accepted by MJD Architecture for any consequences arising from unintentional mistakes on this drawing.

MJD Architecture accepts no responsibility for the structural integrity or stability of the building. Please refer to structural engineer's drawings and calculations for all structural design.

Revision	Date	Description
m. j. d. architecture DESIGN WITH FLAIR 2A Allyn Park Southall Middlesex UB2 5QT Tel: 020 8571 3987 Fax: 020 8574 2766		
Name Kulvinder Kaur		
Site 36 Glamis Crescent Hayes UB3 1QB		
Title Existing & Proposed Site Plans		
Scale 1:100,		Date Sept. 2019
Dwg No. 1329.2.PL01		Rev.