
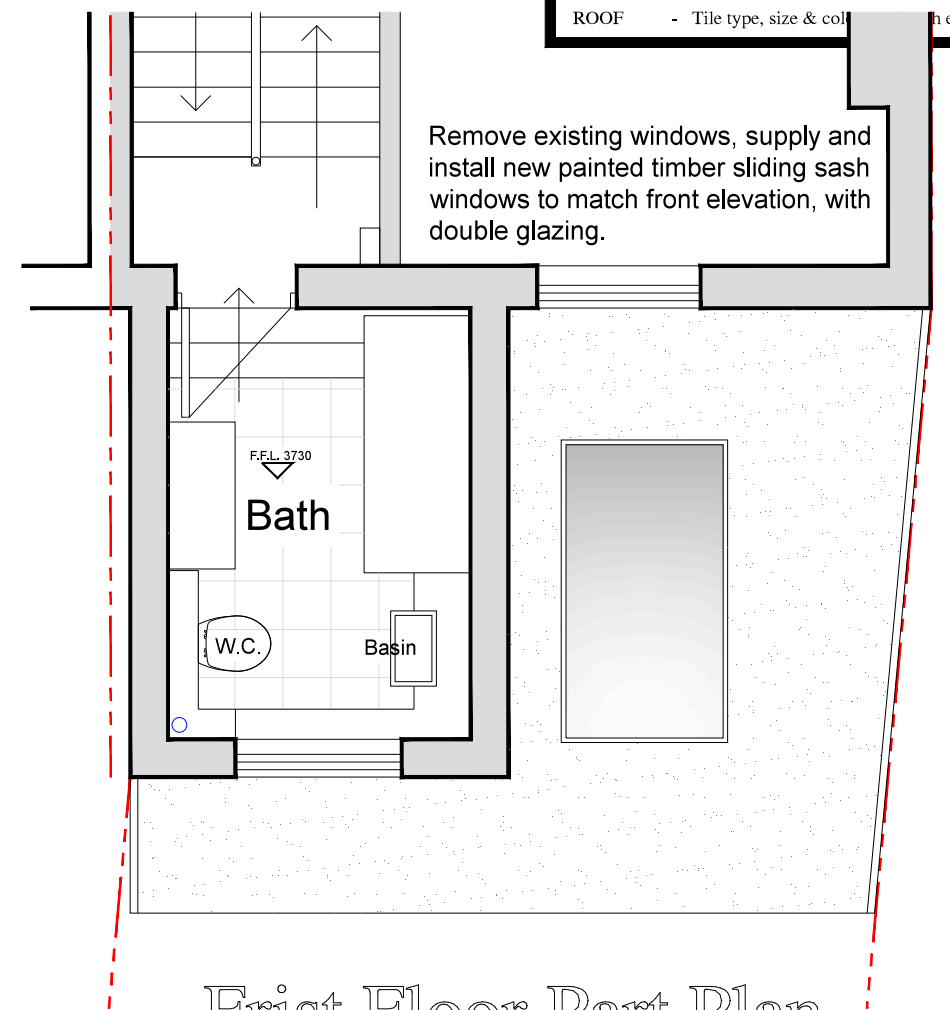
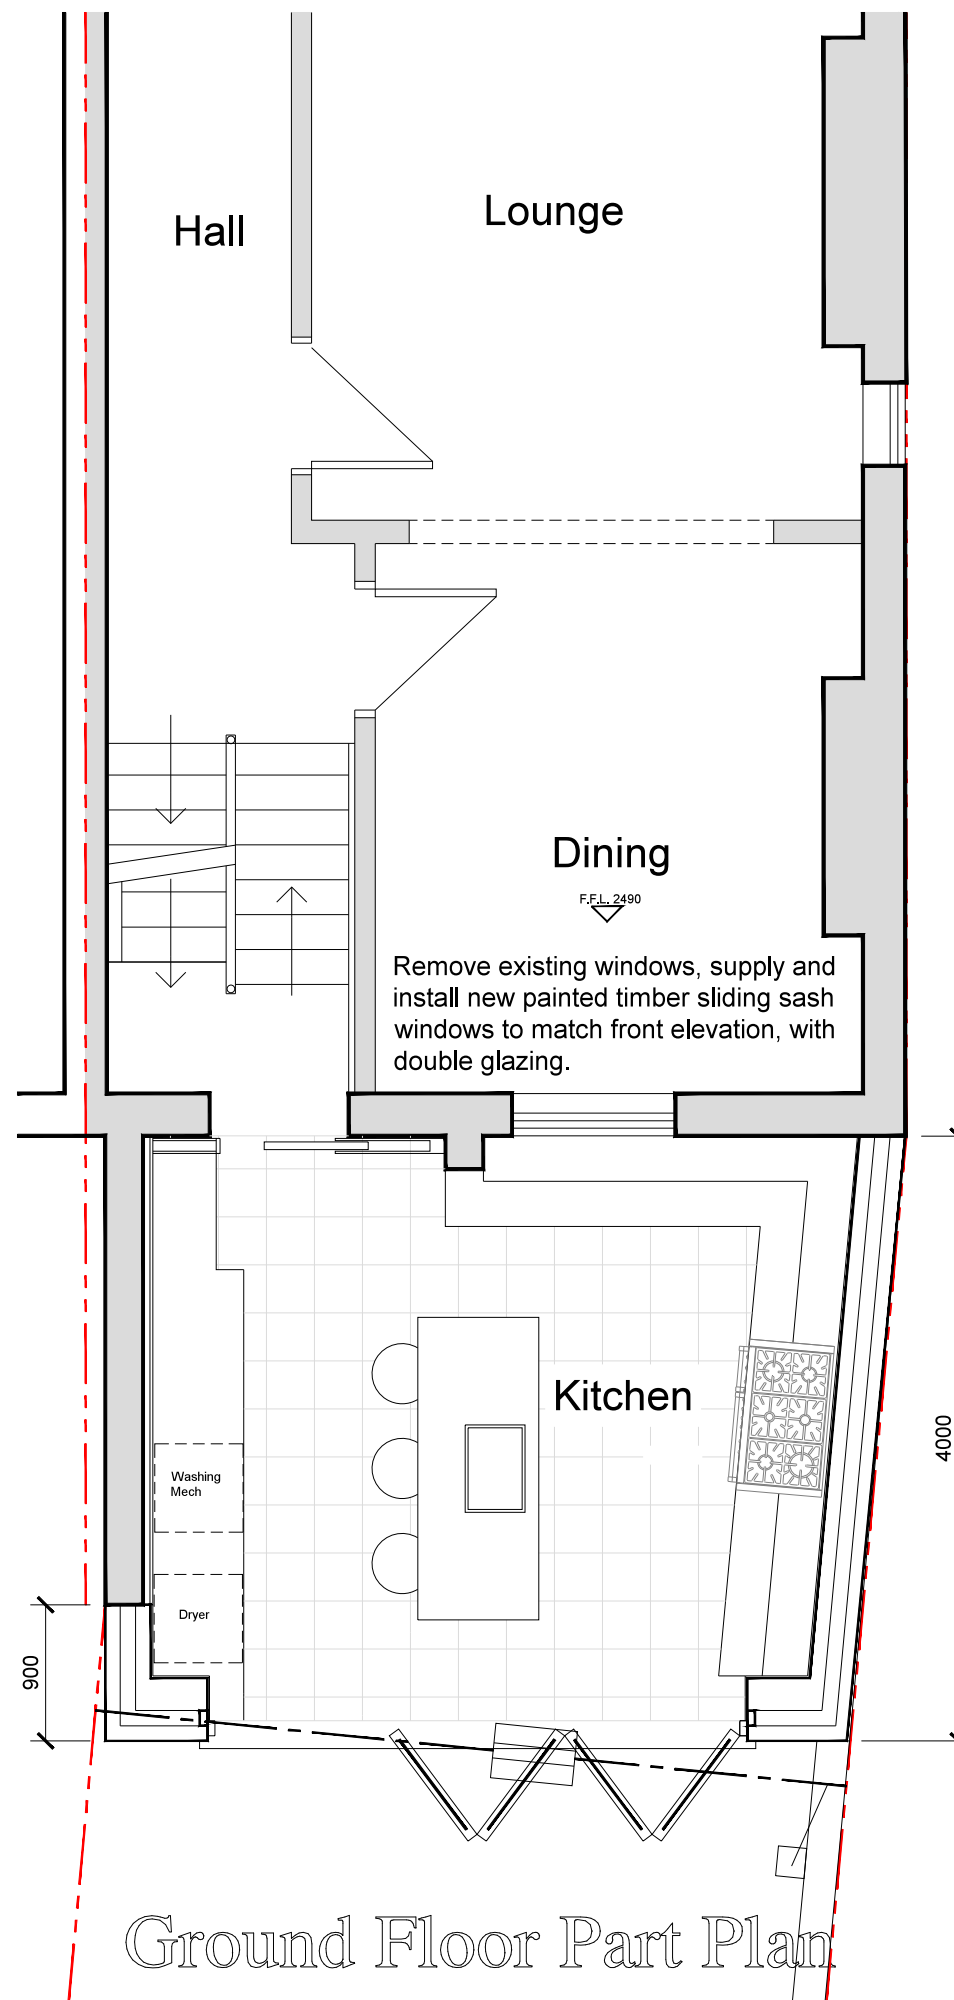


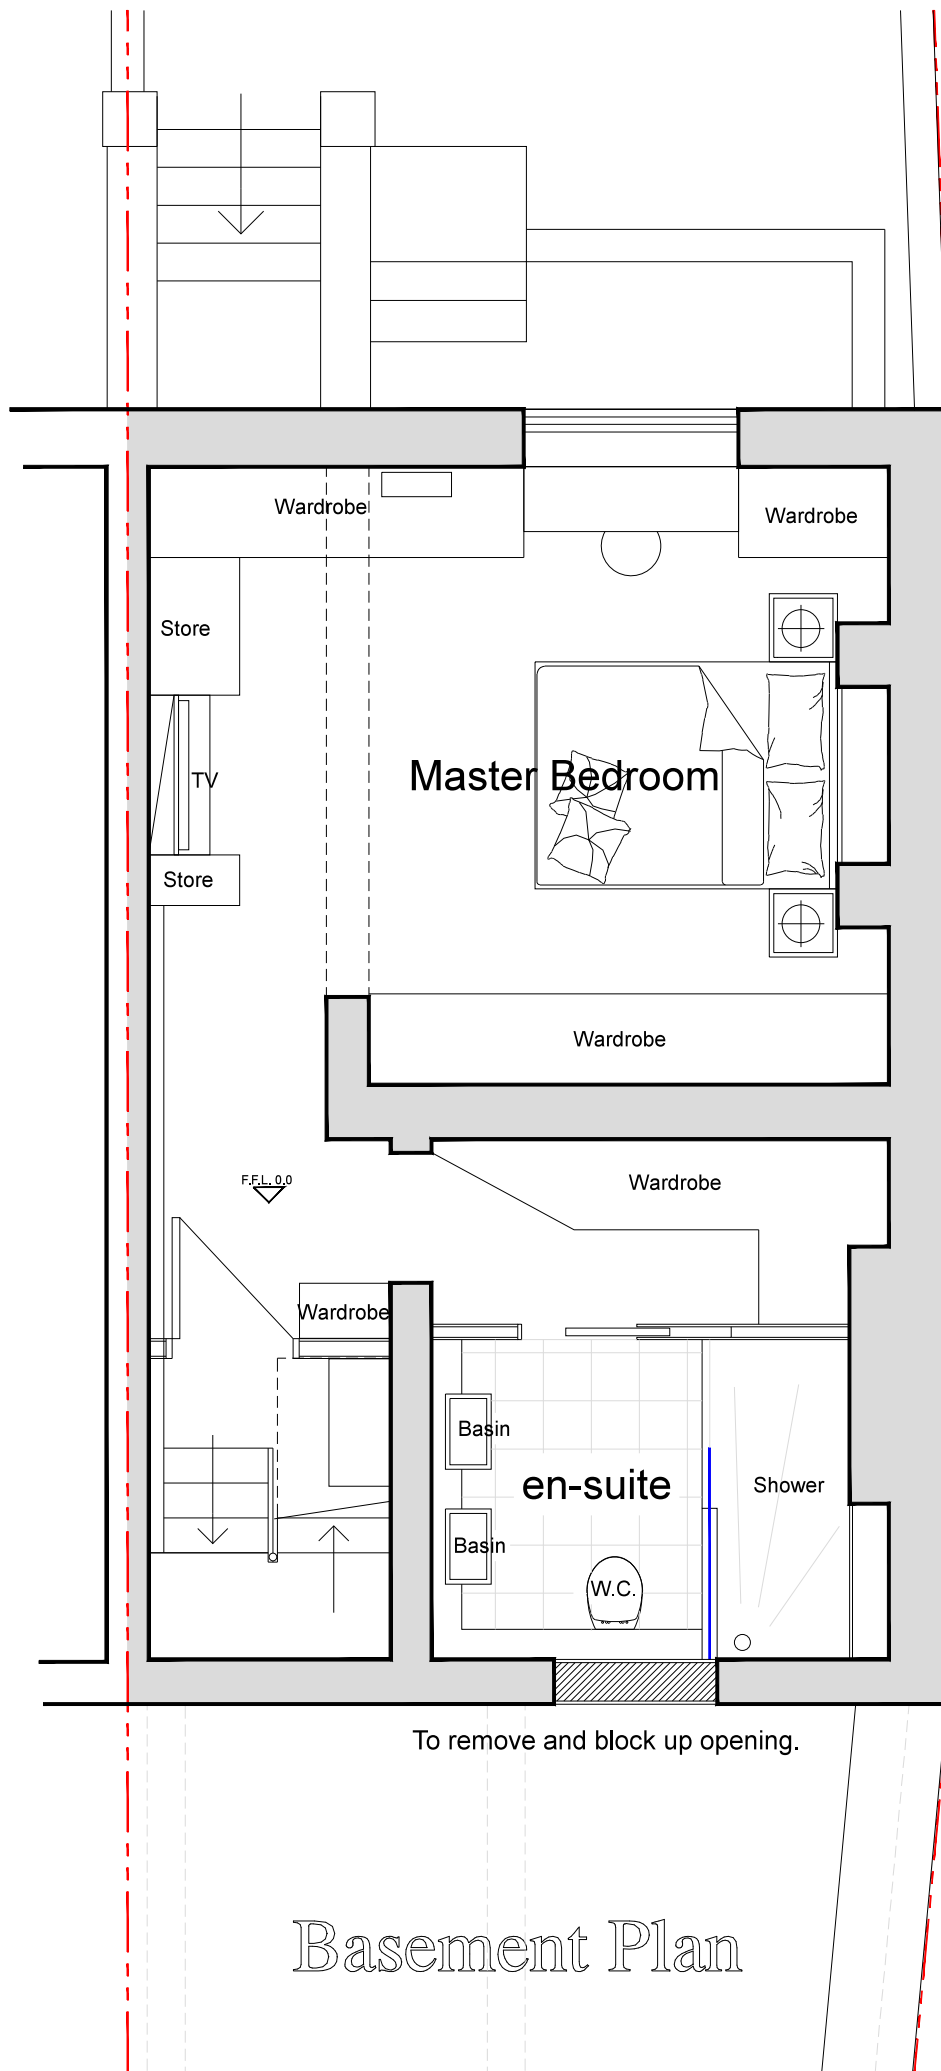

- ~ NOTES ~
- THE BUILDING IS NOT WITHIN A CONSERVATION AREA OR AREA OF SPECIAL LOCAL CHARACTER. HOWEVER IT DOES HAVE A LISTED FRONT ELEVATION.
- NO ALTERATIONS / NEW ROOF TO BE HIGHER THAN THE HIGHEST PART OF THE EXISTING ROOF.
- NEW ROOF AND WALLS ARE TO BE CONSTRUCTED FROM MATERIALS TO MATCH EXISTING.
- ALL NEW WINDOWS AND DOORS ARE TO BE DOUBLE GLAZED UPVC & SIDE FACING WINDOW TO BE OBSCURE GLASS NON-OPENING BELOW 1.7M
- ALL WORKS TO BE TO CLIENTS AND LOCAL AUTHORITY APPROVAL.
- THE CONTRACTOR IS TO INSURE THAT ALL WORKING RESTRICTIONS AND CONDITIONS LAID DOWN BY THE PLANNING APPROVAL NOTICE, ARE COMPLIED WITH.
- GENERAL - New materials used in exterior work to match existing.
- WALLS - Facing brickwork to match existing.
- WINDOWS - All new windows to be double glazed & match existing.
- DOORS - New UPVC double glazed doors.
- ROOF - Tile type, size & colour to match existing.

Frist Floor Part Plan

Revision A, Replace rear windows with ones to match front elevation

PRELIMINARY ISSUE

Client:	Mr G Foster	Scale:	1:50-1:100 A3
	13 Hillingdon Road Uxbridge UB10 0AD	Date:	Nov-21
Job:	PROPOSED LAYOUT	Drawn:	
		Drawing No:	1121-04A

INTERIOR DESIGN & REFURBISHMENT LTD

4 Gledwood Avenue Hayes Middlesex UB4 0AN

Tele: 07740 641934 E-mail: nimmoo@yahoo.com

THIS DRAWING IS THE COPYRIGHT OF IDR SERVICES & MAY NOT BE USED WITHOUT WRITTEN CONSENT FROM THE ABOVE. ©

