
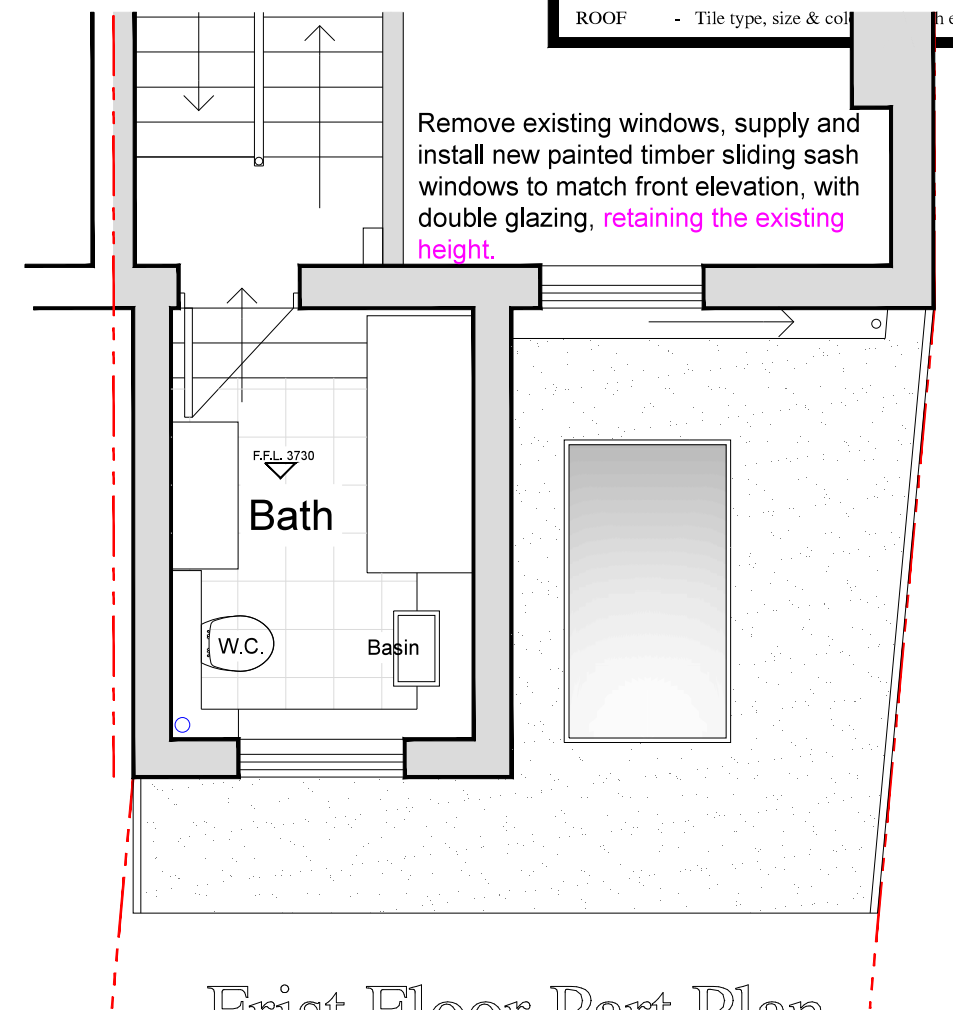
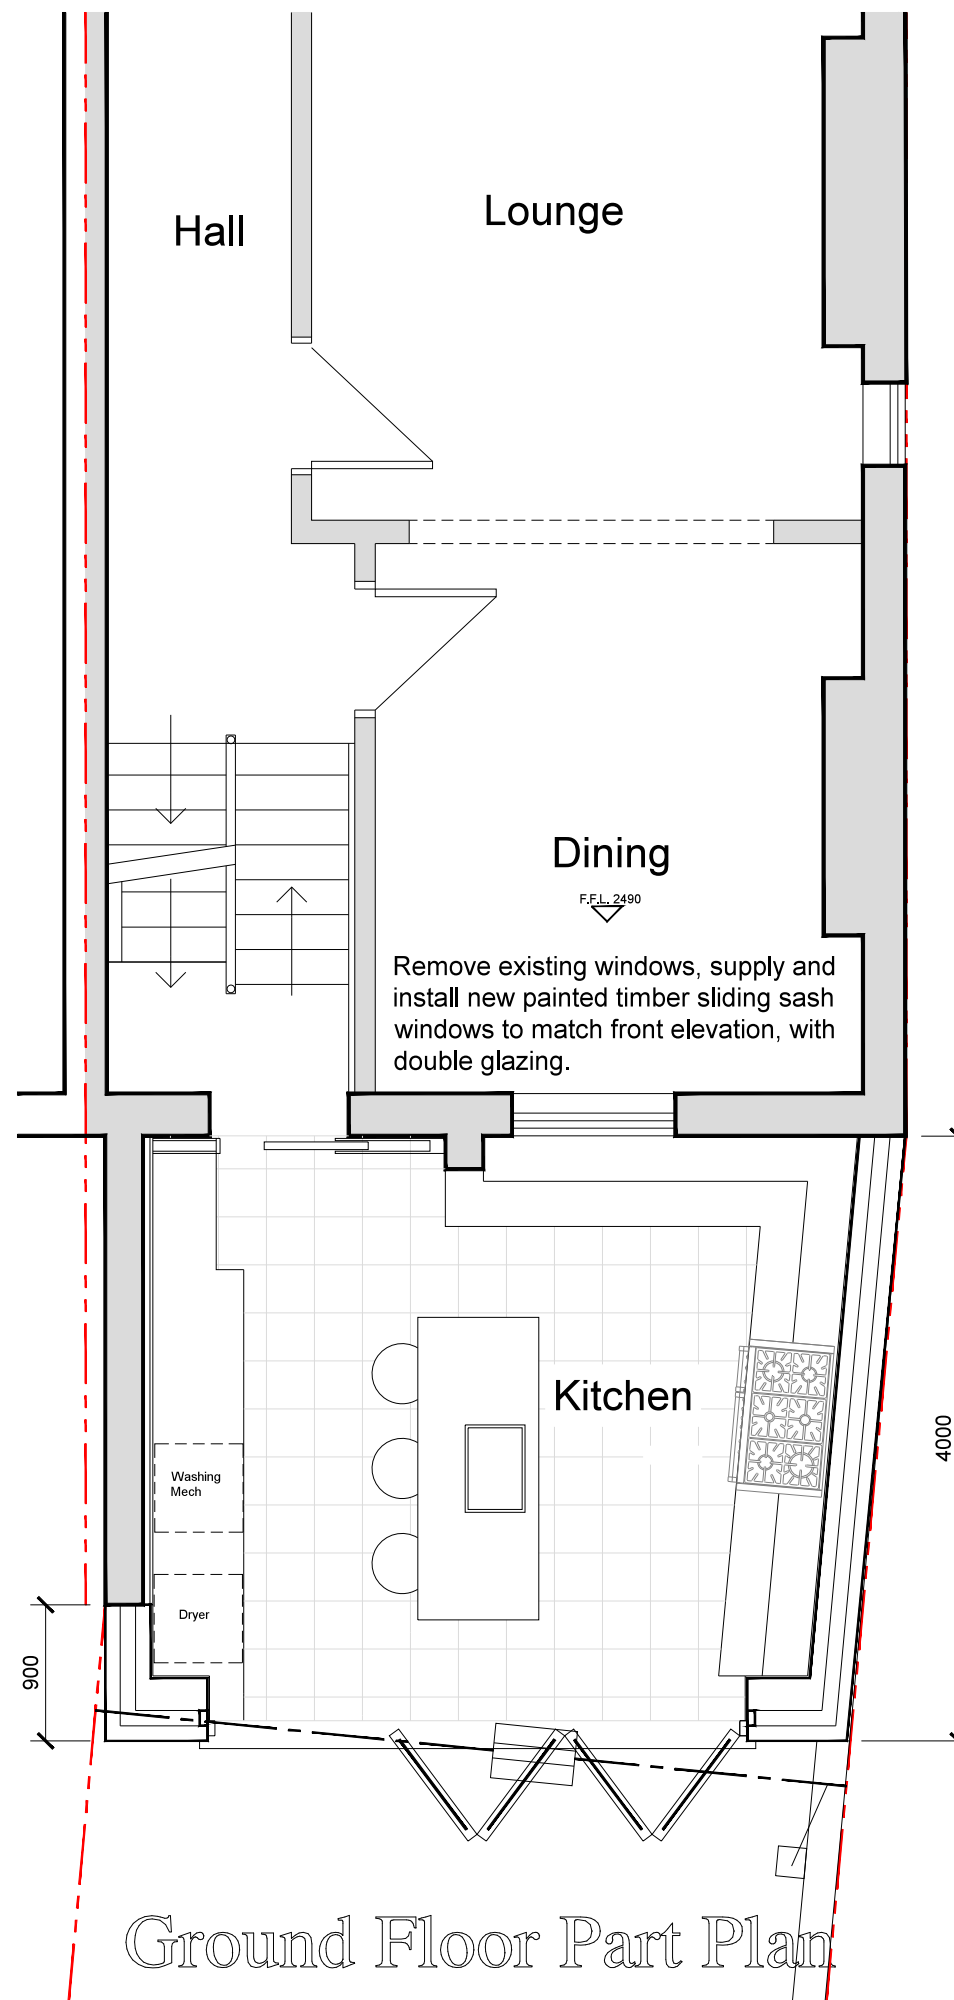


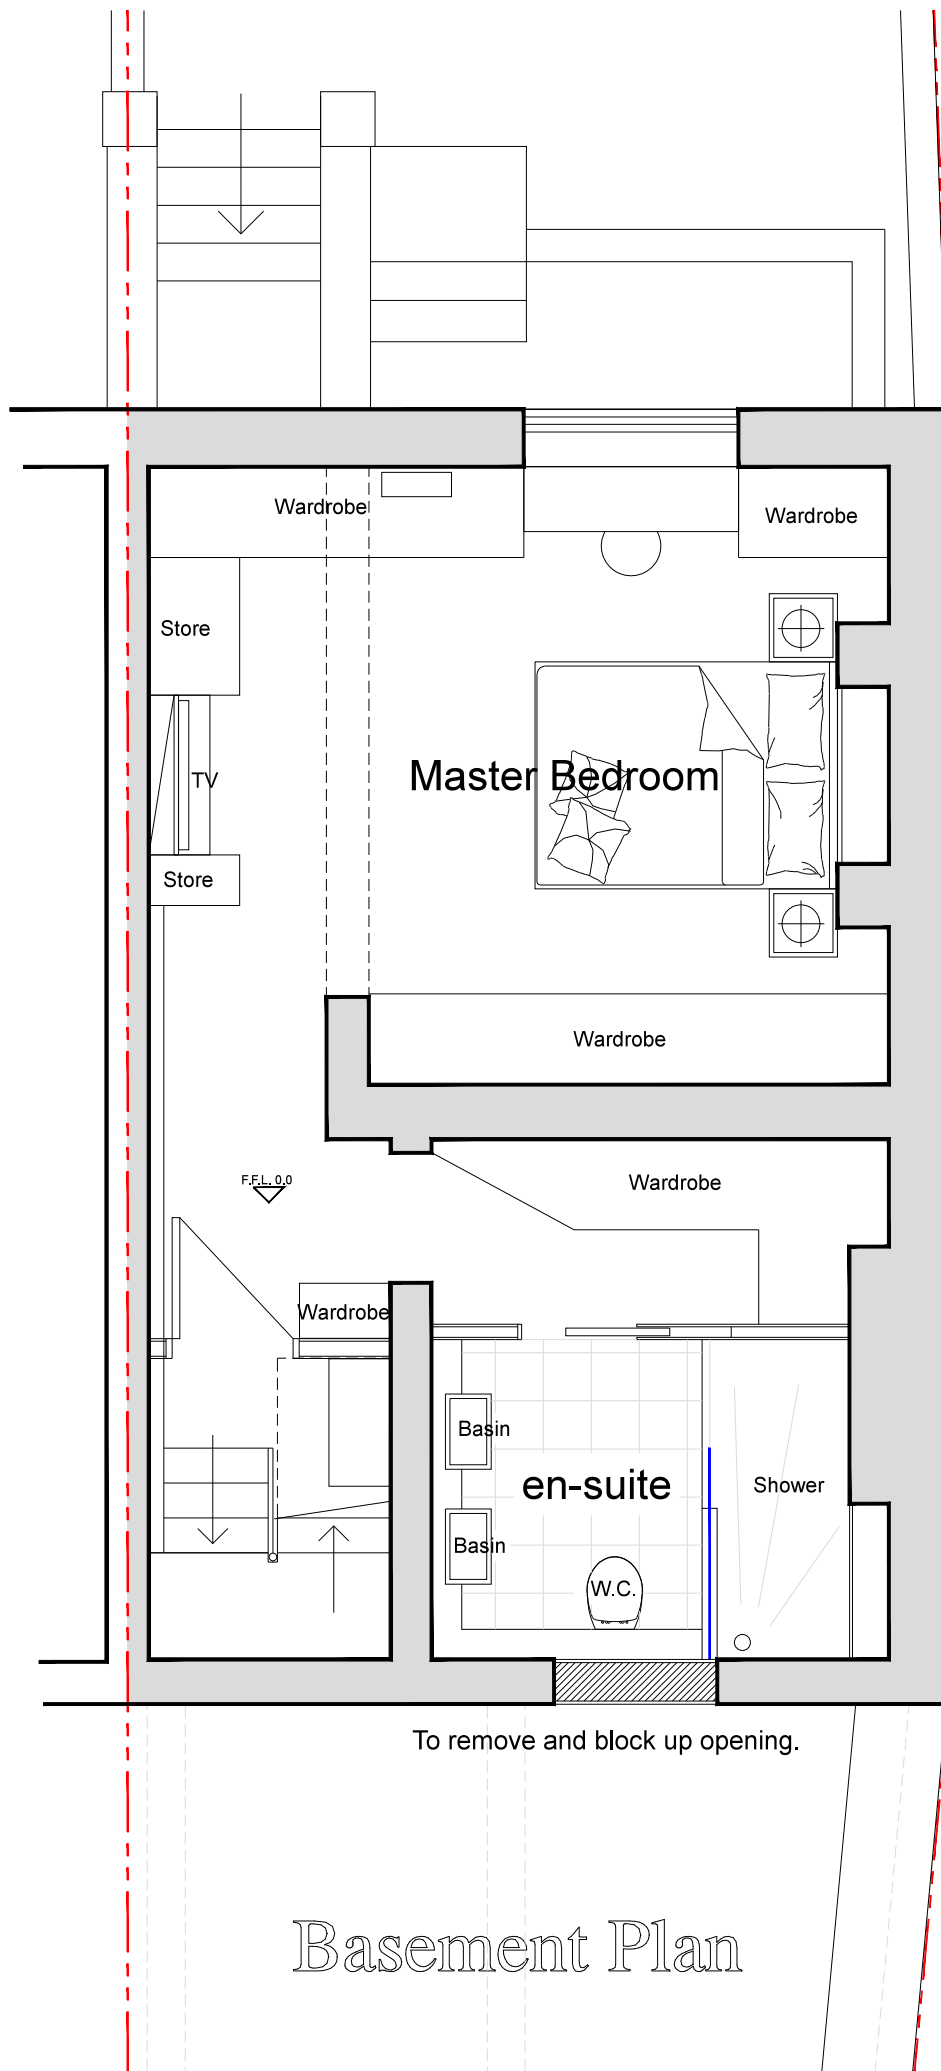

| NOTES   |                                                         |
|---|---------------------------------------------------------|
| THE BUILDING IS NOT WITHIN A CONSERVATION AREA OR AREA OF SPECIAL LOCAL CHARACTER. HOWEVER IT DOES HAVE A LISTED FRONT ELEVATION.      |                                                         |
| NO ALTERATIONS / NEW ROOF TO BE HIGHER THAN THE HIGHEST PART OF THE EXISTING ROOF.                                                     |                                                         |
| NEW ROOF AND WALLS ARE TO BE CONSTRUCTED FROM MATERIALS TO MATCH EXISTING.                                                             |                                                         |
| ALL NEW WINDOWS AND DOORS ARE TO BE DOUBLE GLAZED UPVC & SIDE FACING WINDOW TO BE OBSCURE GLASS NON-OPENING BELOW 1.7M                 |                                                         |
| ALL WORKS TO BE TO CLIENTS AND LOCAL AUTHORITY APPROVAL.                                                                               |                                                         |
| THE CONTRACTOR IS TO INSURE THAT ALL WORKING RESTRICTIONS AND CONDITIONS LAID DOWN BY THE PLANNING APPROVAL NOTICE, ARE COMPLIED WITH. |                                                         |
| GENERAL - New materials used in exterior work to match existing.                                                                       |                                                         |
| WALLS   | - Facing brickwork to match existing.                   |
| WINDOWS   | - All new windows to be double glazed & match existing. |
| DOORS   | - New timber double glazed doors.                       |
| ROOF   | - Tile type, size & colour to match existing            |

## Frist Floor Part Plan

Revision A, Replace rear windows with ones to match front elevation

PRELIMINARY ISSUE

|         |                                      |             |               |
|---------|--------------------------------------|-------------|---------------|
| Client: | Mr G Foster                          | Scale:      | 1:50-1:100 A3 |
|         | 13 Hillingdon Road Uxbridge UB10 0AD | Date:       | Nov-21        |
| Job:    | PROPOSED LAYOUT                      | Drawn:      |               |
|         |                                      | Drawing No: | 1121-04B      |

INTERIOR DESIGN & REFURBISHMENT LTD

4 Gledwood Avenue Hayes Middlesex UB4 0AN

Tele: 07740 641934 E-mail: nimmoo@yahoo.com

THIS DRAWING IS THE COPYRIGHT OF IDR SERVICES & MAY NOT BE USED WITHOUT WRITTEN CONSENT FROM THE ABOVE. ©

