



Contact:
Email: rabinkhadka@hotmail.co.uk,
Cell: 044 + 078 3293 8374
Web site: www.bluearcdesign.co.uk

Notes:
© 2021 Blue Architecture Limited.
All rights reserved.
All drawings are for the purpose of gaining
Planning Permission approval only.
All written dimensions to be taken in
preferences to scaled dimensions.


Extend Area:-
Ground Floor Rear
extension : 29.48 Sq.M

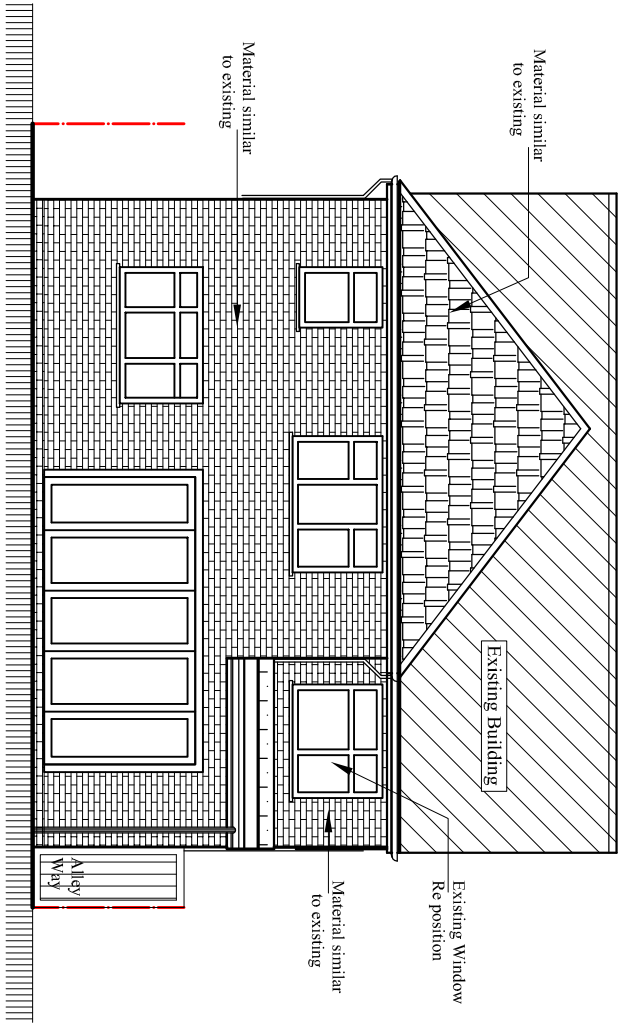


Proposed North Elevation
Scale:1:100

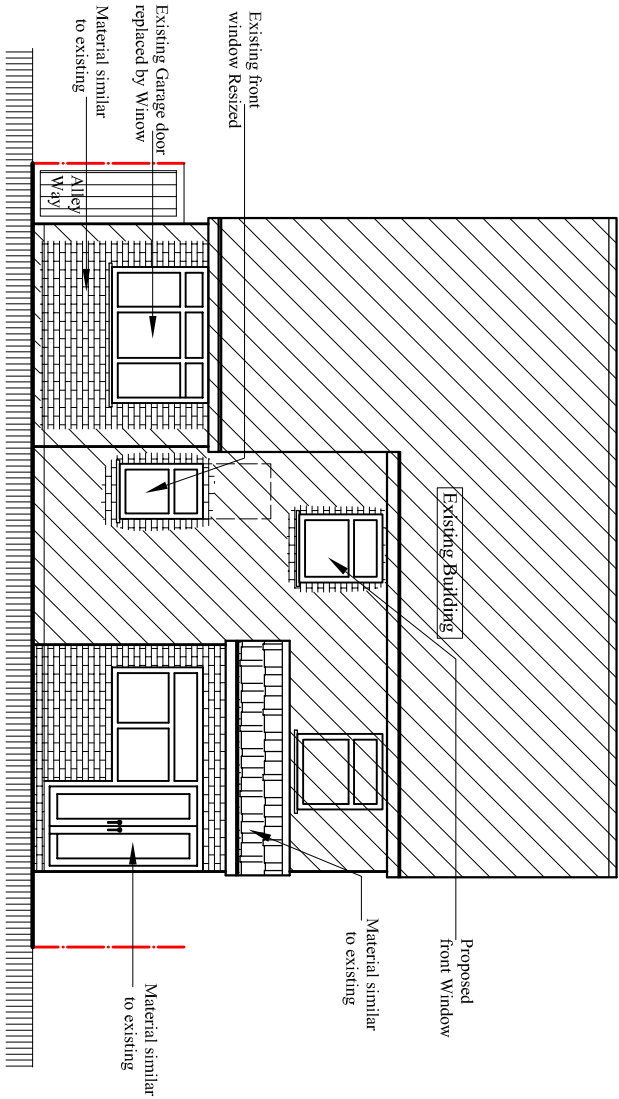

Proposed South Elevation
Scale:1:100

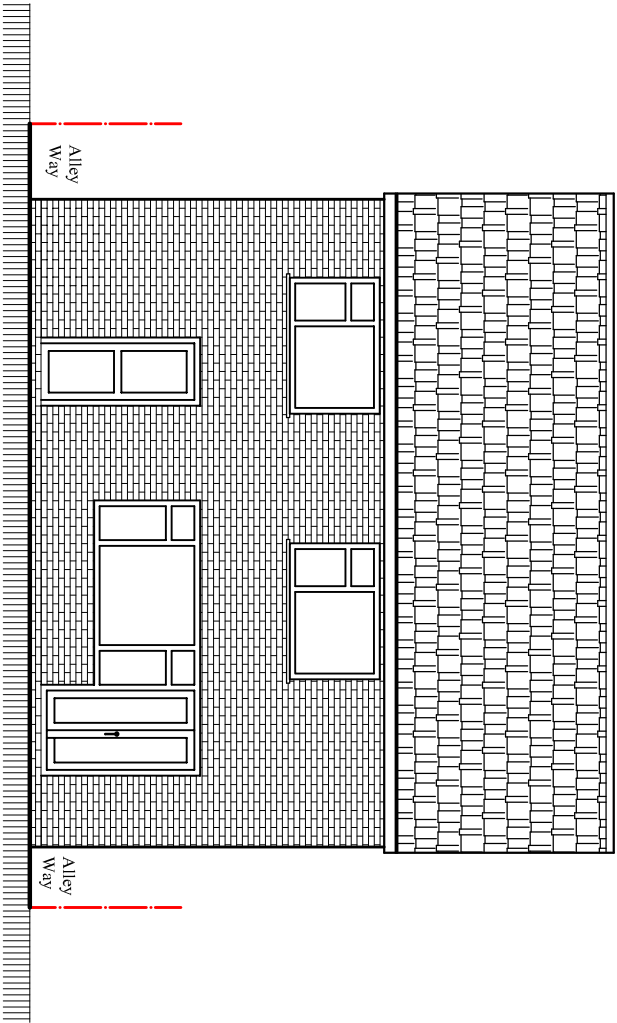

Existing North Elevation
Scale:1:100

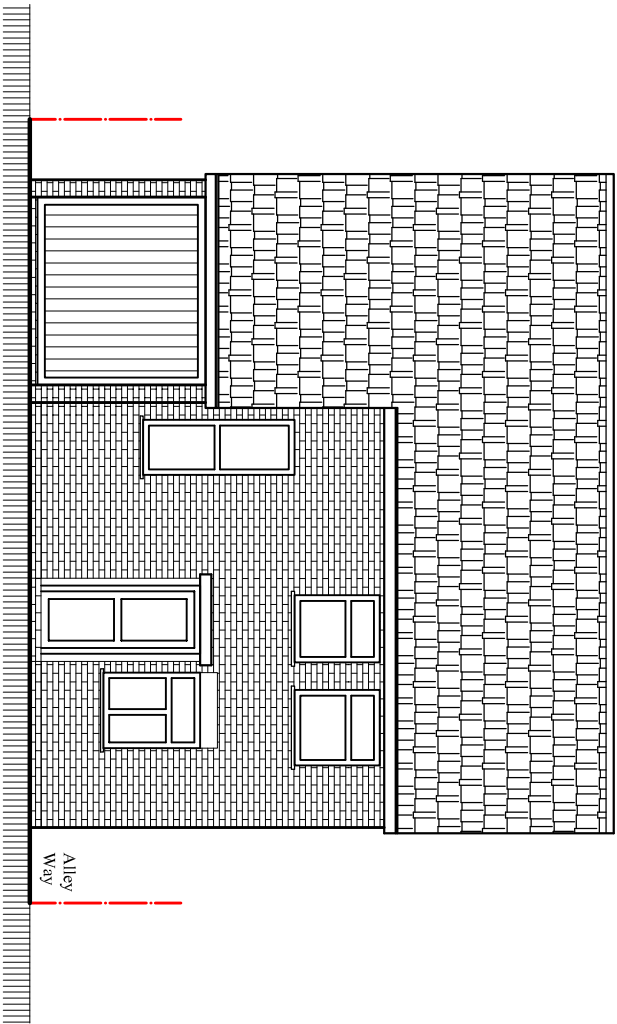

Existing South Elevation
Scale:1:100

Rev.	Description	By	Ckd	Date
01.	First Floor rear extension shower room removed	L.p	R.k	27/01/22

Client:
Mr. Manoj Kumar Narain.

Project:
Part Single part Double Storey Rear extension, front porch. Existing Garage conversion into habitable room and external alteration.

Location:
5 Chapter Close, Hillingdon,
Middlesex, UB10 9LA.

Status:
PLANNING

Title:
Existing and Proposed Elevations-1

Drawn by: L.p	Str. Fr. ---	Checked by: R.k	Sheet no.
Project no: BAL-5CH	Sheet Size A3		
Date: 15/11/2021	Scale: 1:100		04