

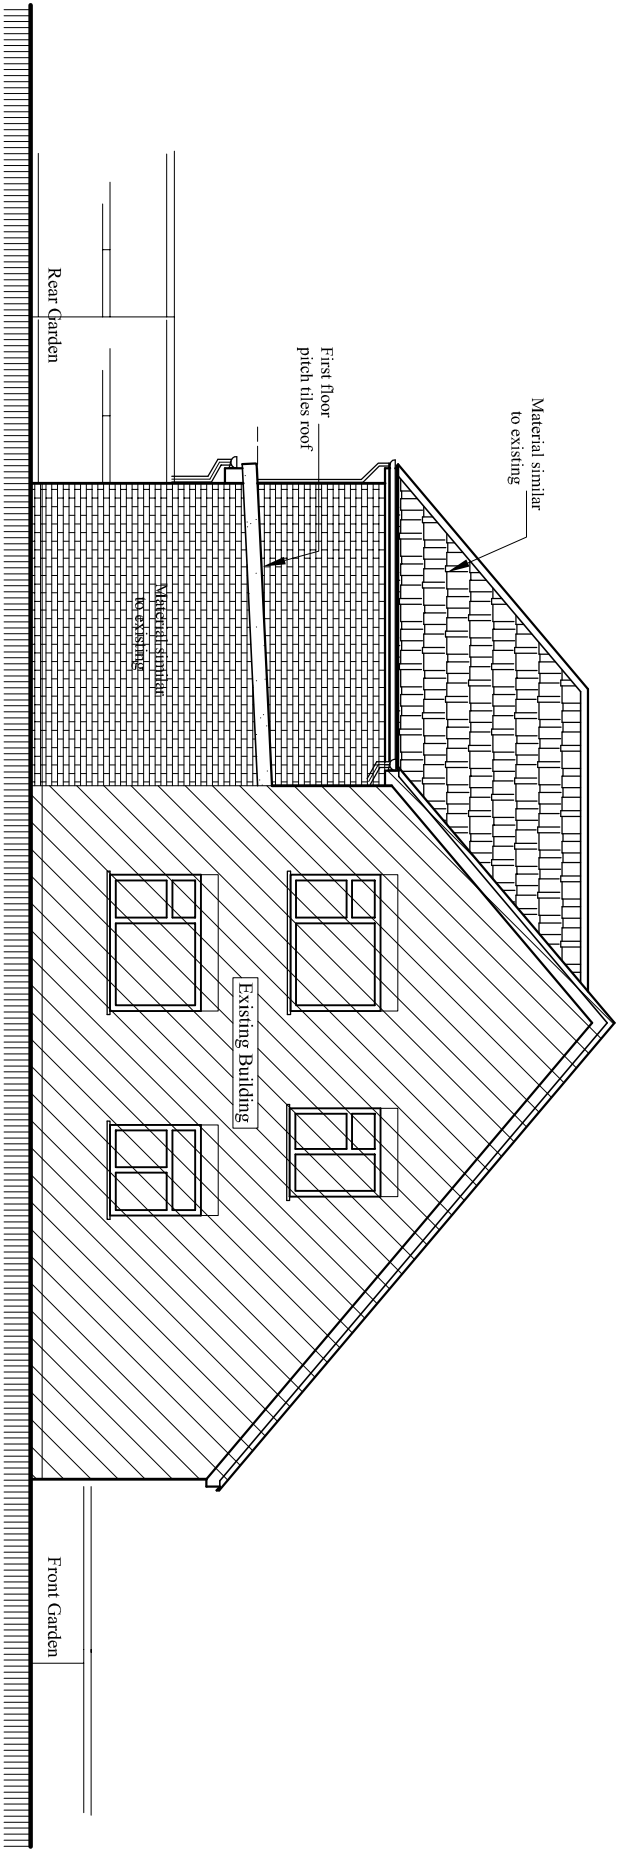


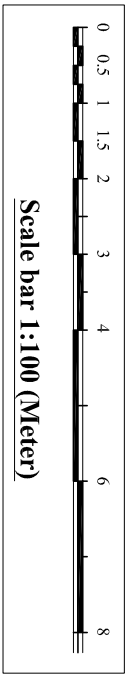

Proposed West Elevation  
Scale:1:100

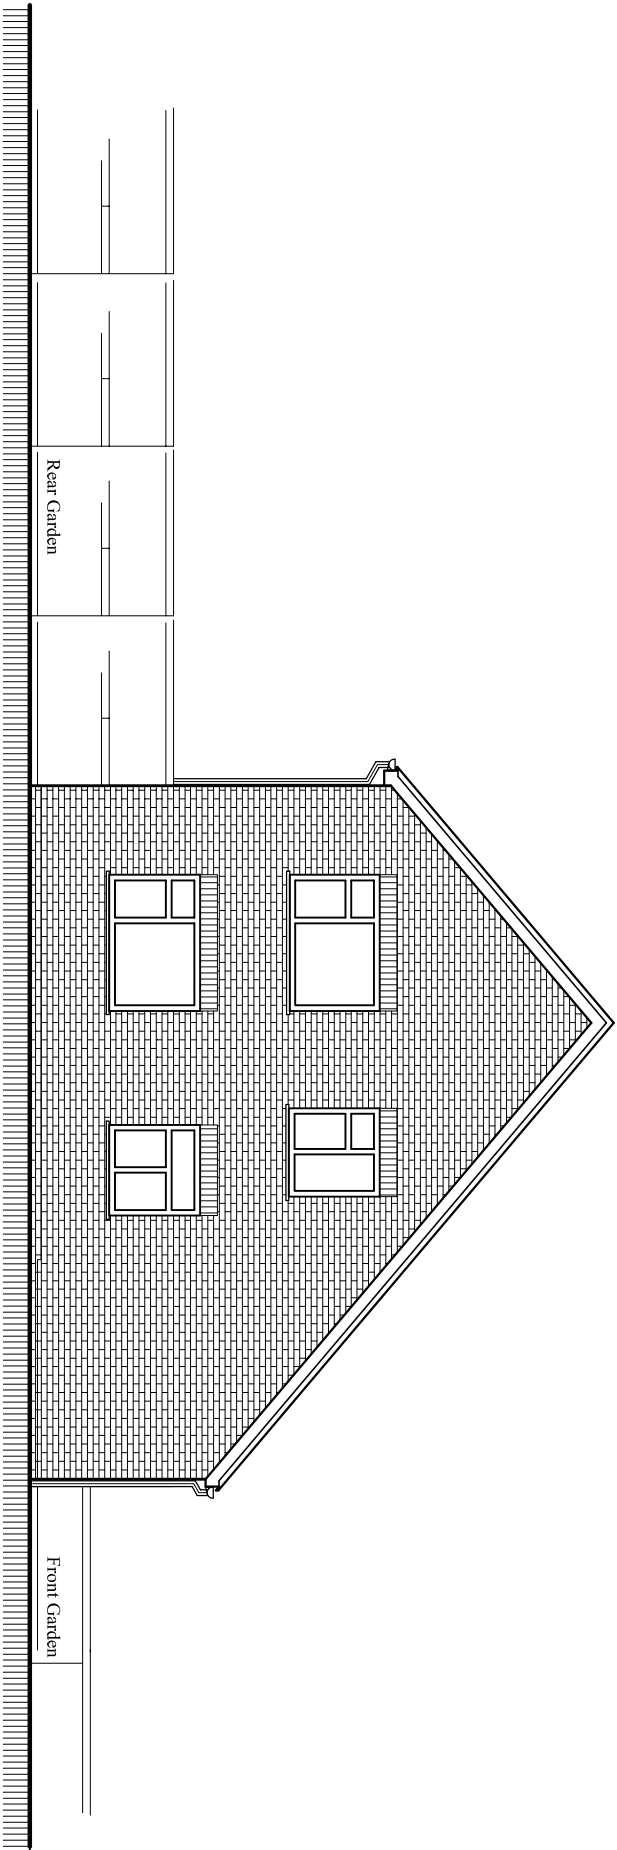

Existing West Elevation  
Scale:1:100

Contact:  
Email: rabinkhadda@hotmail.co.uk,  
Cell: 044 + 078 3293 8374  
Web site: www.bluearcdesign.co.uk

Notes:  
© 2021 Blue Architecture Limited.  
All rights reserved.  
All drawings are for the purpose of gaining  
Planning Permission approval only.  
All written dimensions to be taken in  
preferences to scaled dimensions.

Extend Area:-  
Ground Floor Rear  
extension : 29.48 Sq.M

| Rev. | Description                                       | By  | Ckd | Date     |
|------|---------------------------------------------------|-----|-----|----------|
| 01.  | First floor rear extension<br>shower room removed | L.p | R.k | 27/01/22 |
|      |                                                   |     |     |          |
|      |                                                   |     |     |          |
|      |                                                   |     |     |          |

Client:  
**Mr. Manoj Kumar Narain.**

**Project:**  
Part Single part Double Storey Rear extension,  
front porch. Existing Garage conversion into  
habitable room and external alteration.

**Location:**  
5 Chapter Close, Hillingdon,  
Middlesex, UB10 9LA.

**Status:**  
PLANNING

**Title:**  
Existing and Proposed Elevations-3

|                               |                         |                           |                        |
|-------------------------------|-------------------------|---------------------------|------------------------|
| Drawn by:<br><b>L.p</b>       | Str. Fr.<br><b>---</b>  | Checked by:<br><b>R.k</b> | Sheet no.<br><b>06</b> |
| Project no:<br><b>BAL-5CH</b> | Sheet Size<br><b>A3</b> |                           |                        |
| Date:<br>15/11/2021           | Scale:<br>1:100         |                           |                        |