

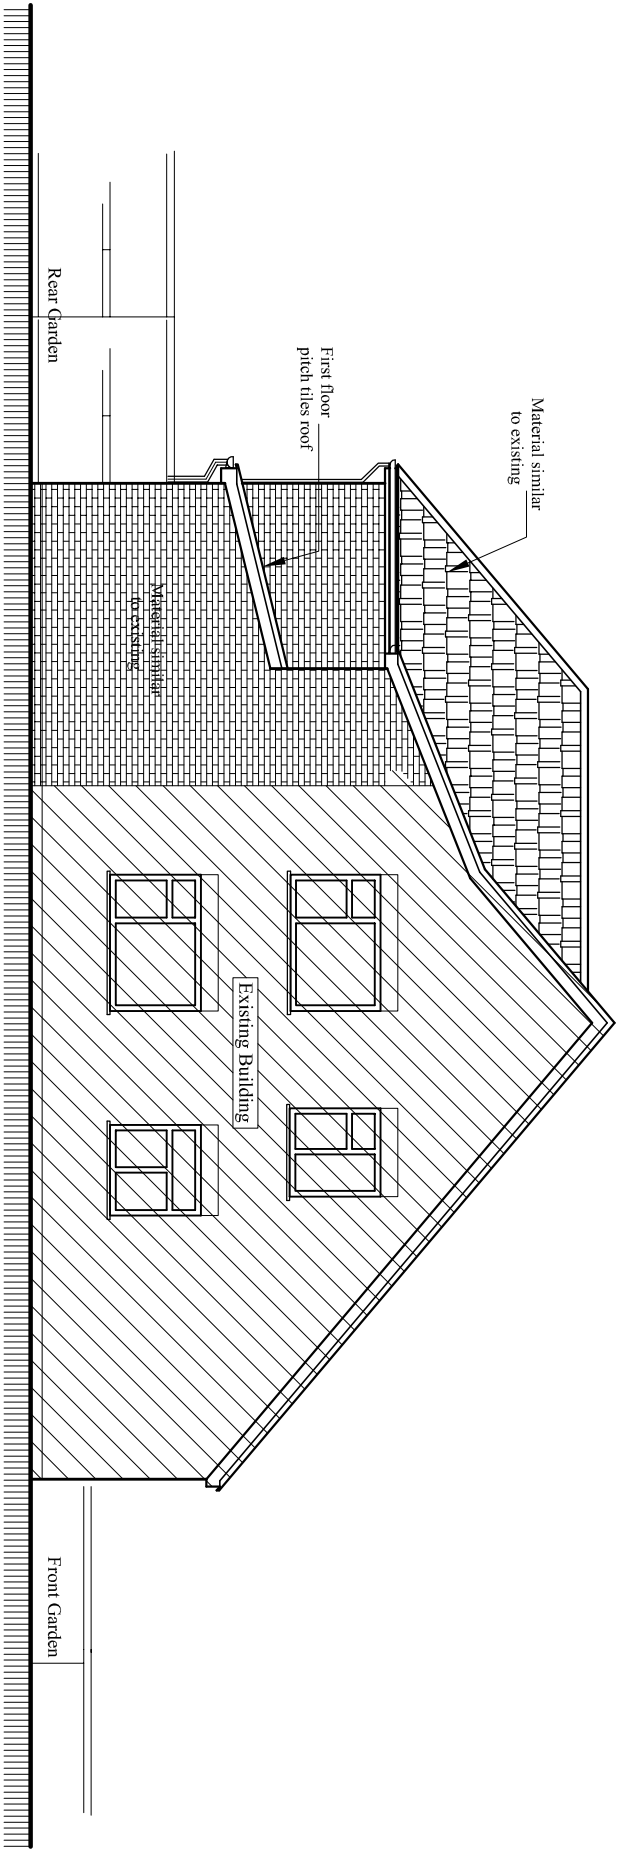


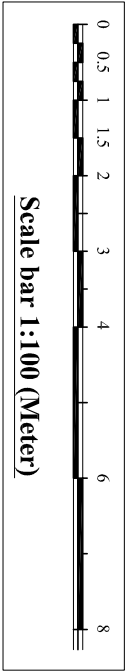

Proposed West Elevation
Scale:1:100

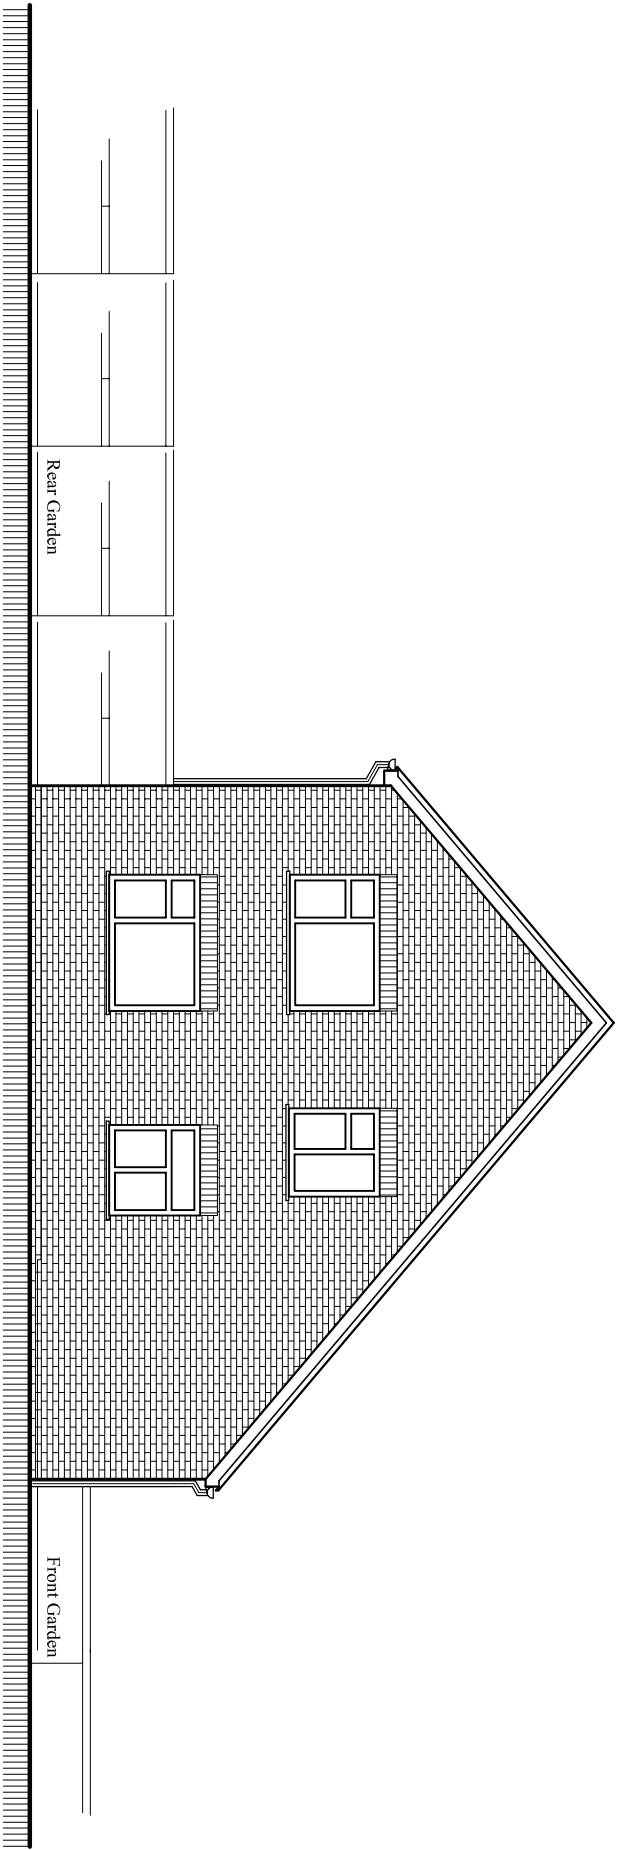

Existing West Elevation
Scale:1:100

Rev.	Description	By	Ckd	Date

Client:
Mr. Manoj Kumar Narain.

Project:
Part Single part Double Storey Rear extension,
front porch. Existing Garage conversion into
habitable room and external alteration.

Location:
5 Chapter Close, Hillingdon,
Middlesex, UB10 9LA.

Status:
PLANNING

Title:
Existing and Proposed Elevations-3

Drawn by: L.p	Str. Fr. ---	Checked by: R.k	Sheet no.
Project no: BAL-5CH	Sheet Size A3		
Date: 15/11/2021	Scale: 1:100		06