




NOTES:
All dimensions must be checked on site and not scaled from this drawing.

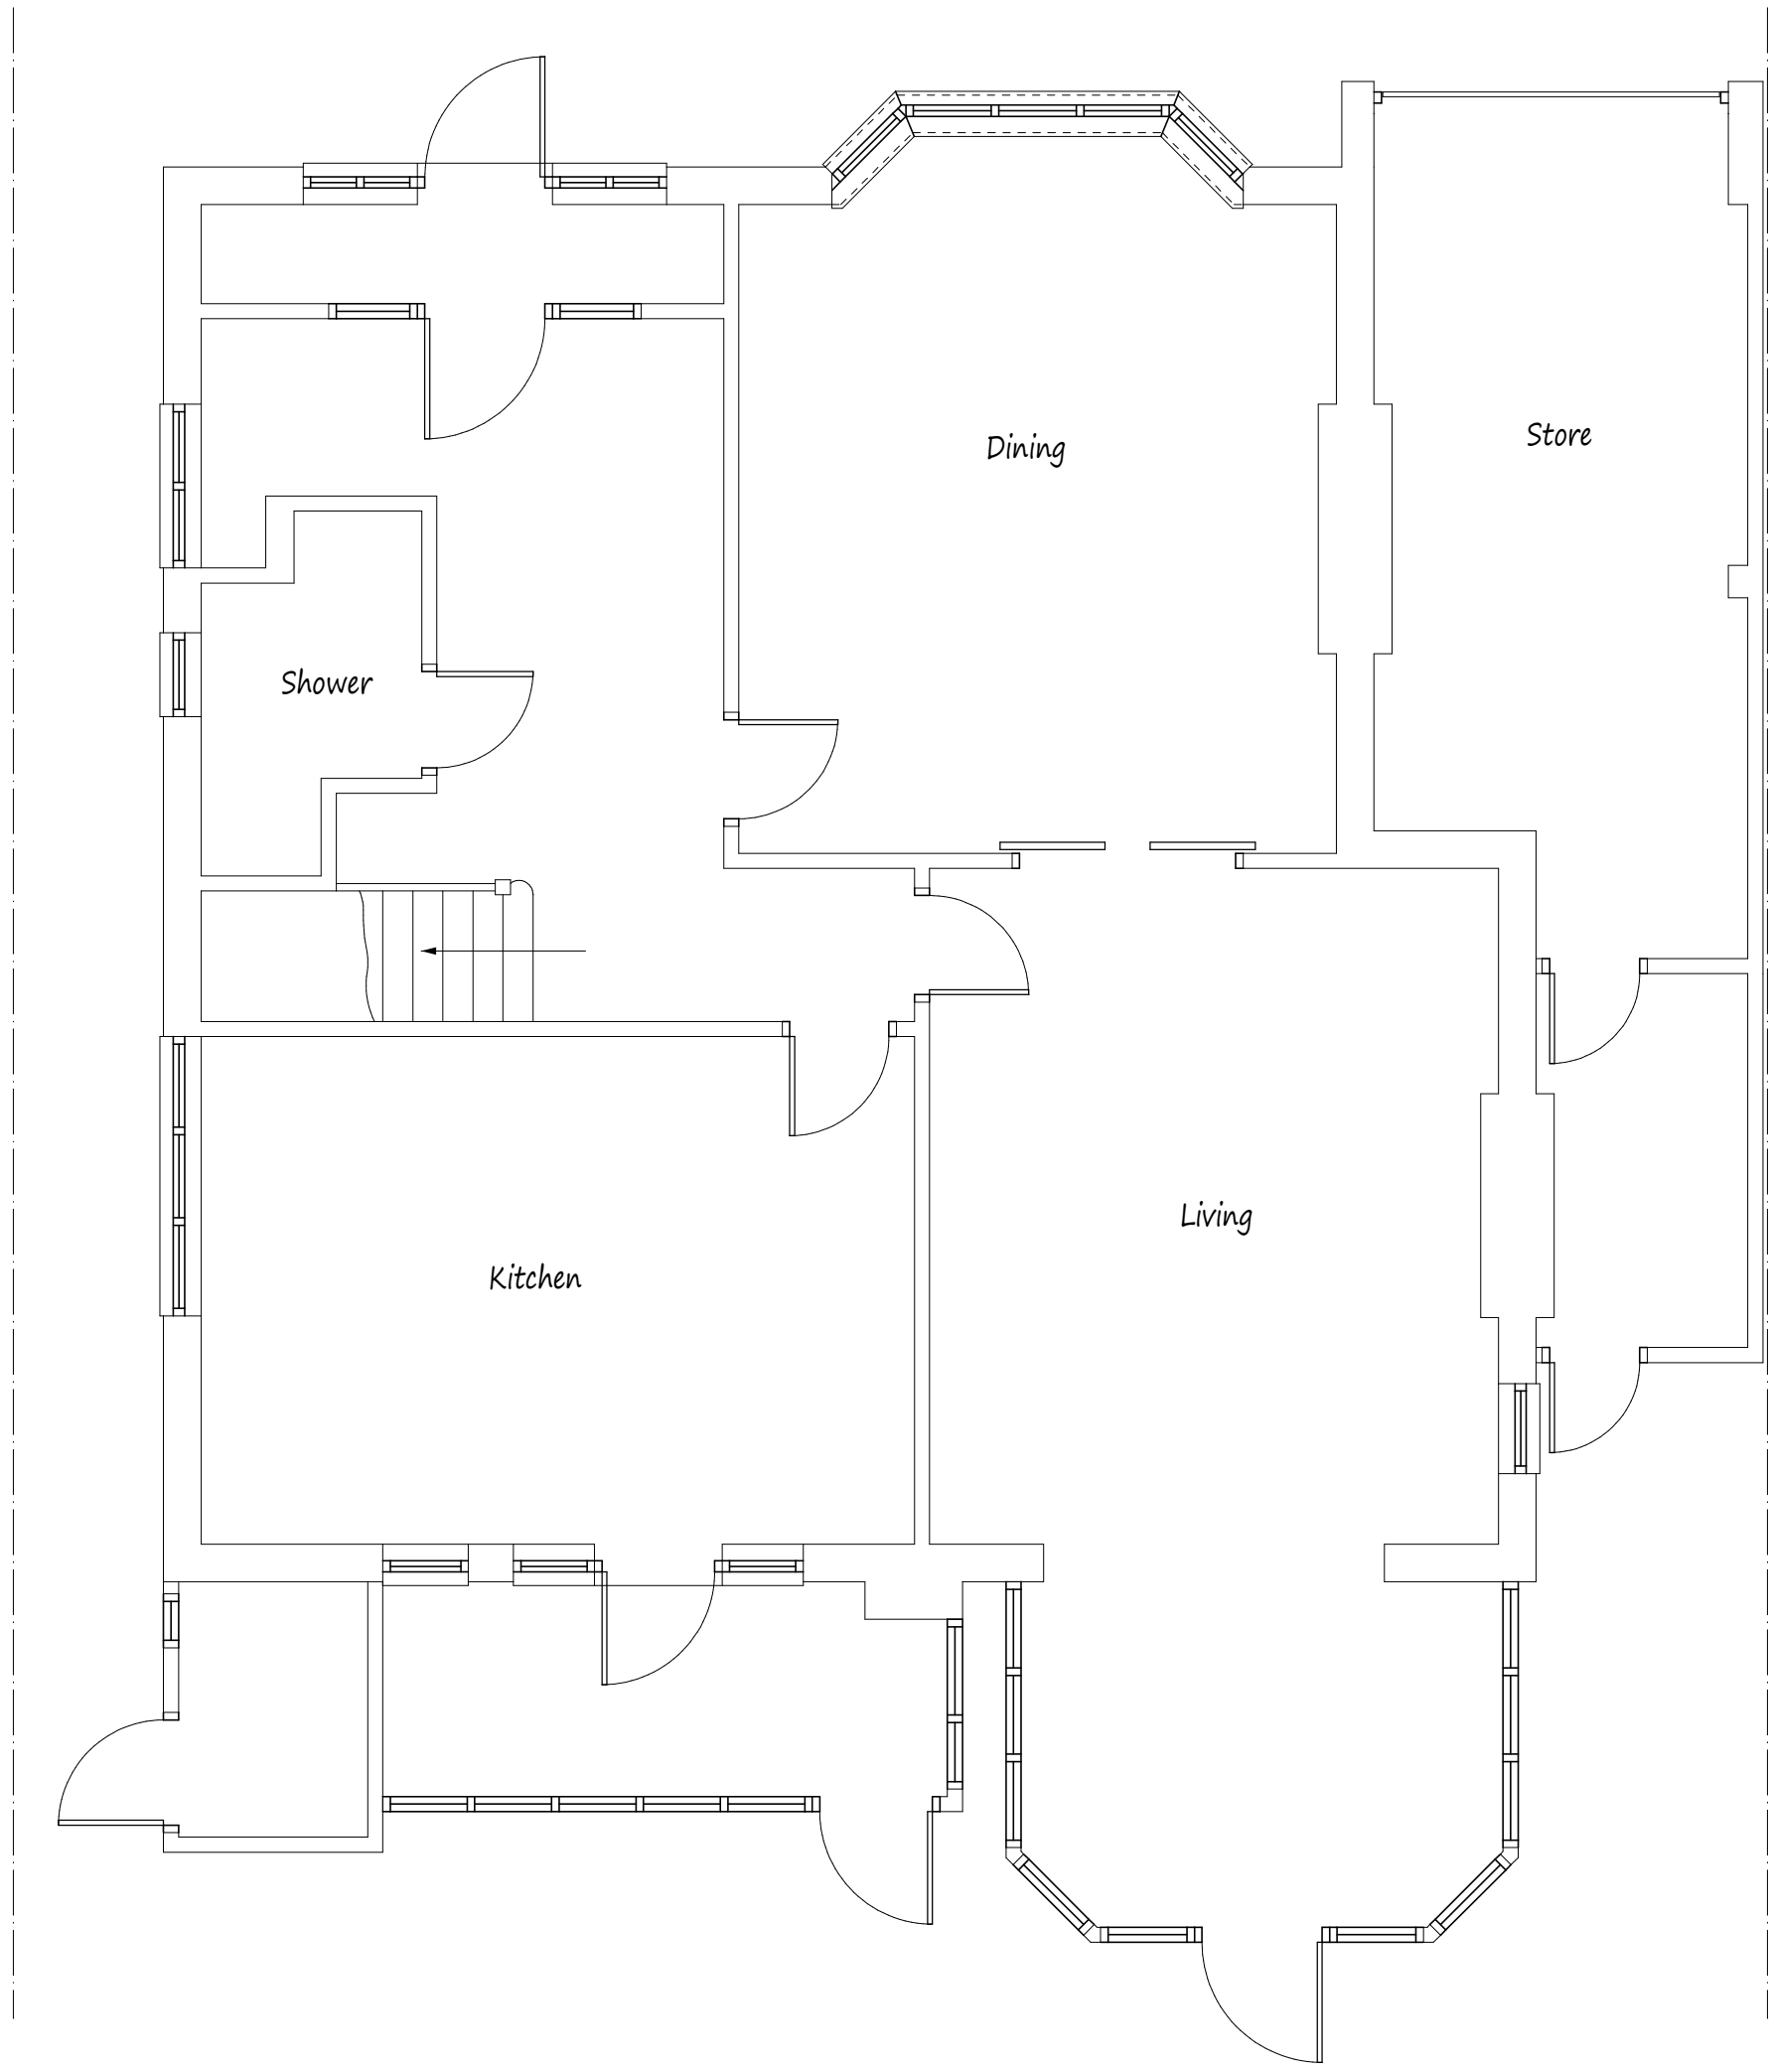

Existing Ground Floor Plan

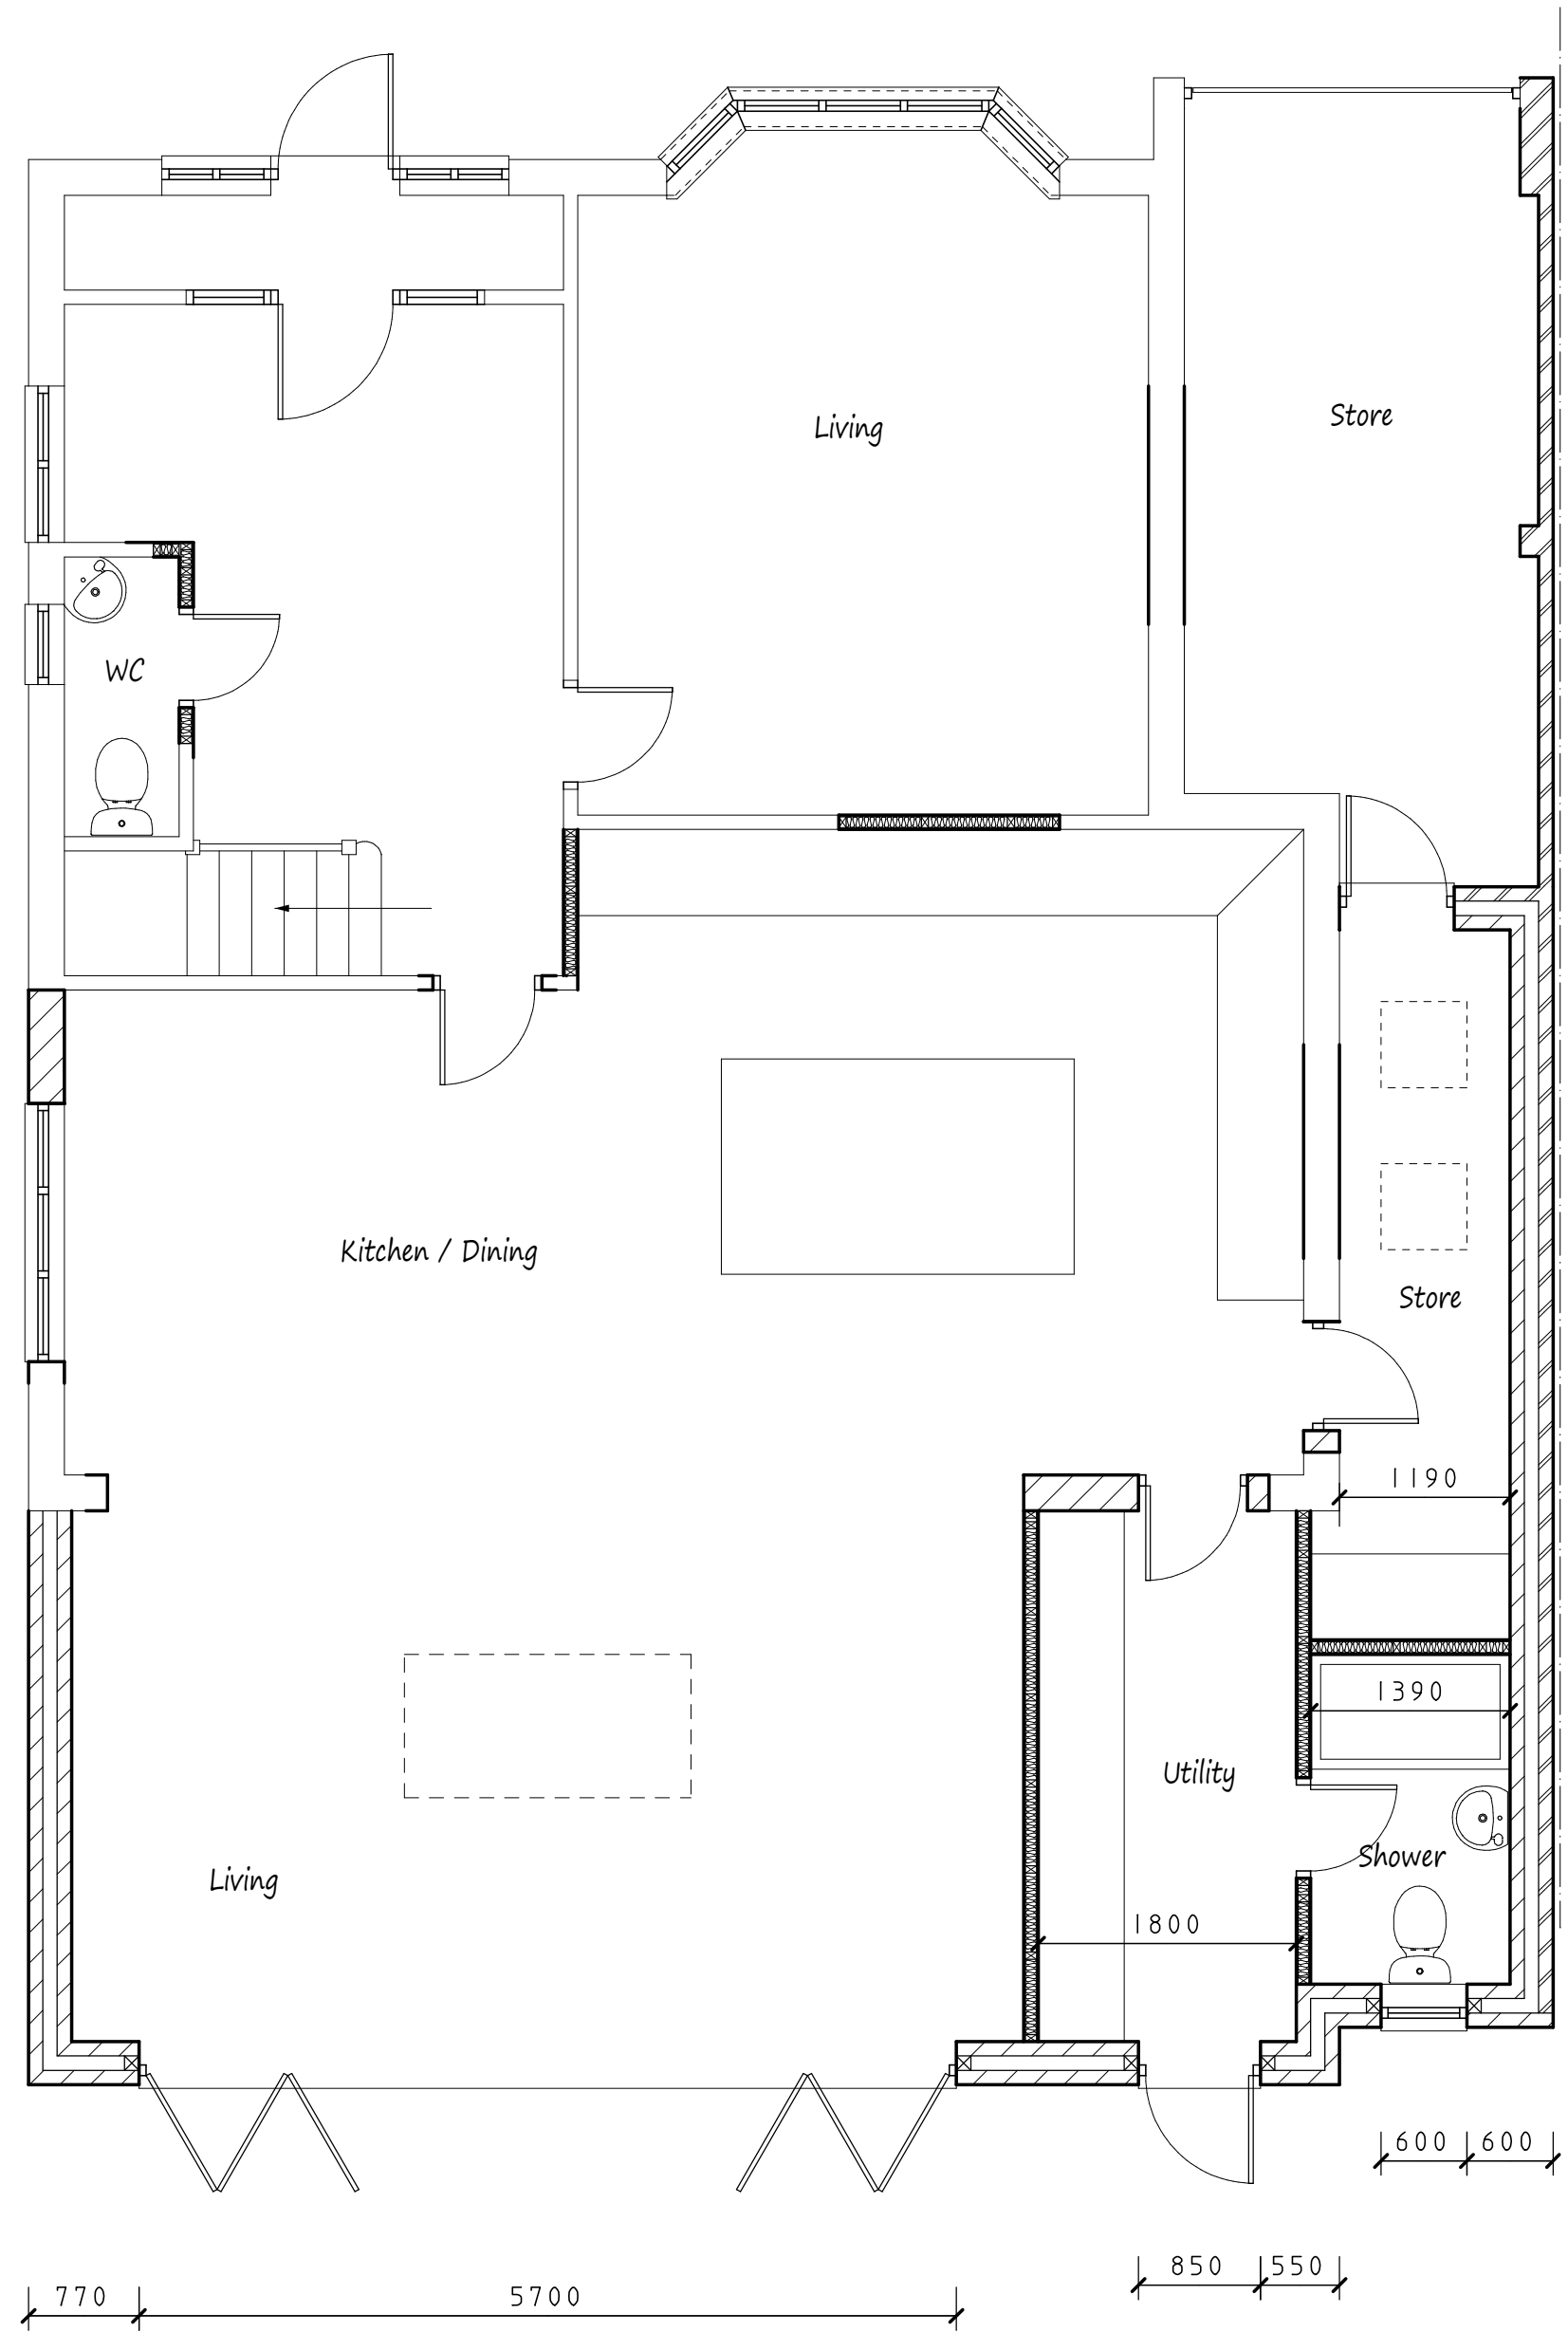

Proposed Ground Floor Plan

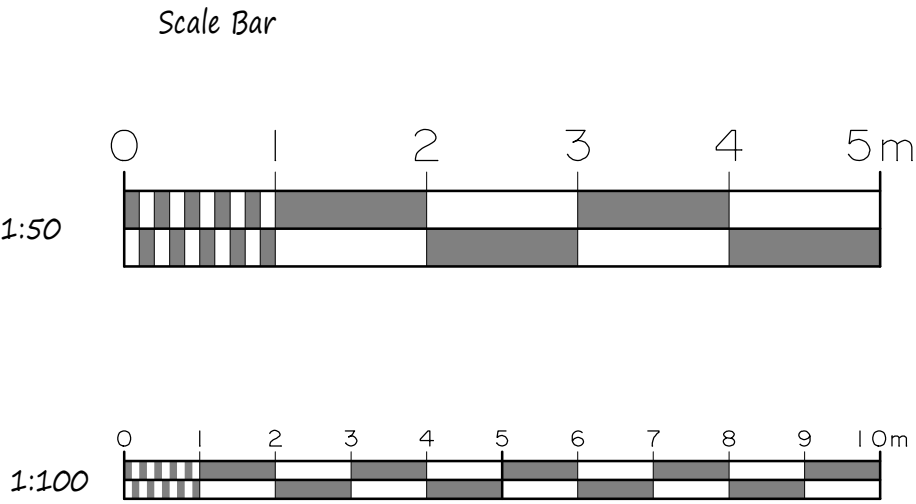

To be re-constructed with new roof over.

Roof lights shown dotted

N

Proposed extension shown hatched


128

Evelyn Avenue


Proposed Elevations - All Materials to Match Existing




Front Elevation

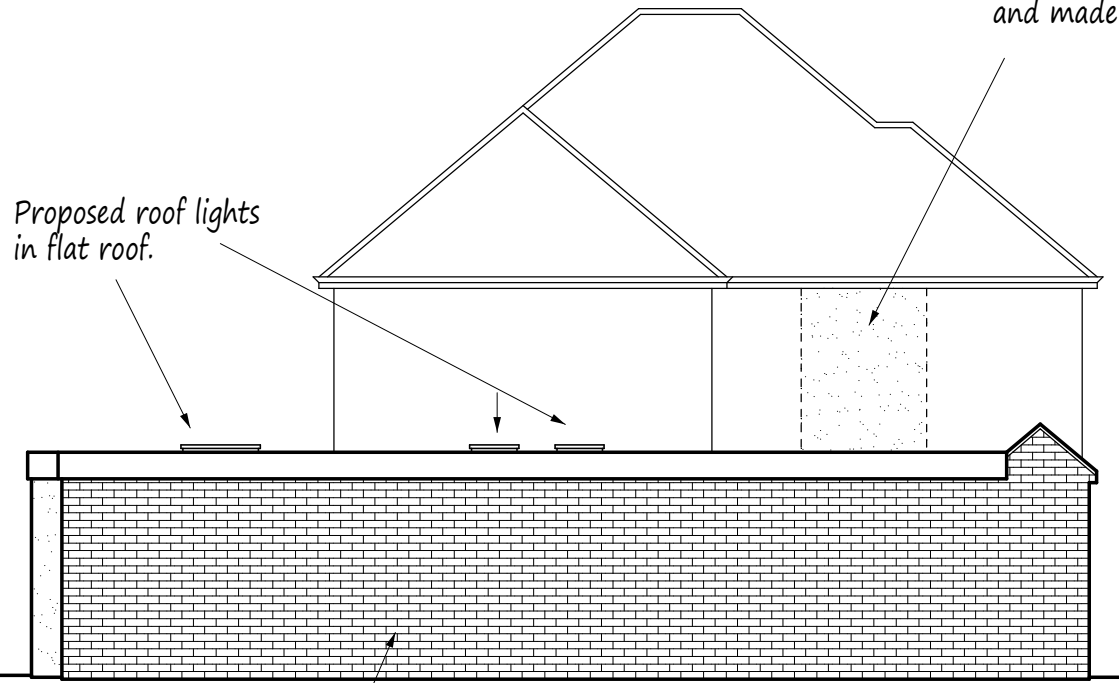

Side Elevation

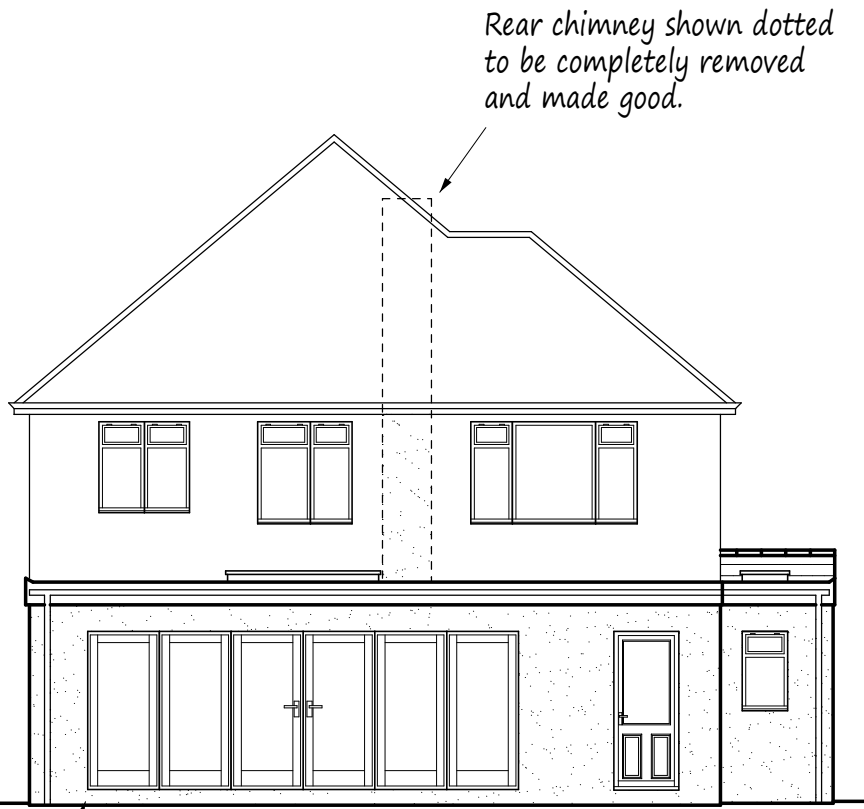

Rear Elevation

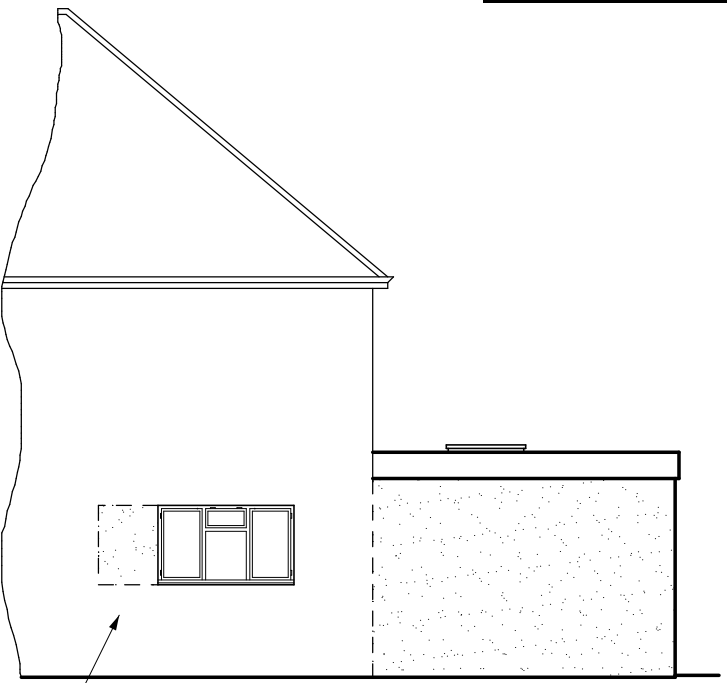

Side Elevation

Site Plan scale 1:200

A		
	Date	Revisions
Copyright		
Pottle & Co Ltd. Building Design & Management Services		
Suite A 128 Manor Way Ruislip Middlesex HA4 8HR		
Tel: 01895 622800 www.pottle.uk.com		
Client Mr & Mrs Cherrington		
Job Title 128 Evelyn Avenue Ruislip Middlesex		
Drawing Title Proposed Single Storey Side and Rear Extension.		
Scale 1:50, 100, 200		
Date December 2019		Drawn by MDP
Drg No. 4338/01		