



Site and Location Plan 1:500

Project

12 Cripps Green, Hayes, Middx
Proposed Loft Conversion

Title


Site and Location Plan

Scale 1 : 500 @ A4 Date October 2019


Roger Davis Design

79 Bell Chase, Yeovil, Somerset, BA20 2FF
tel : 01935 706648 07531 683621
rogerdavis577@gmail .com

Drawing No 2019/026/03

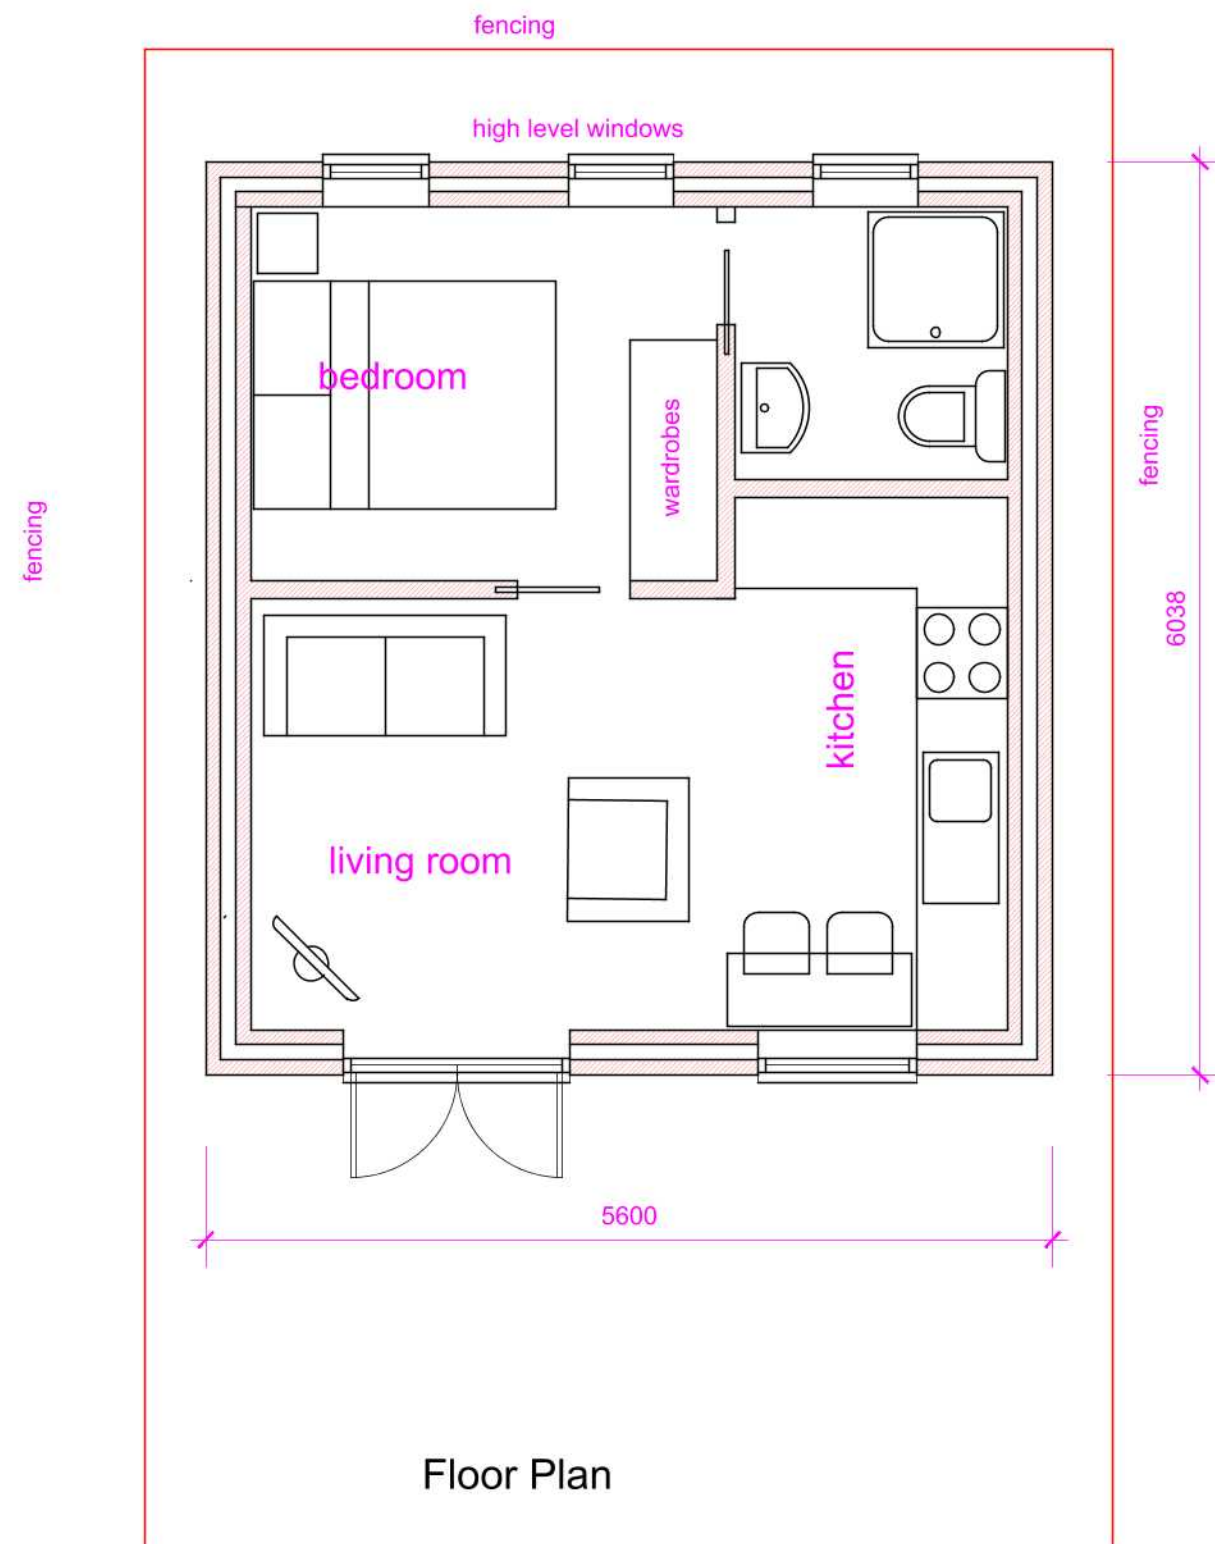

Floor Plan

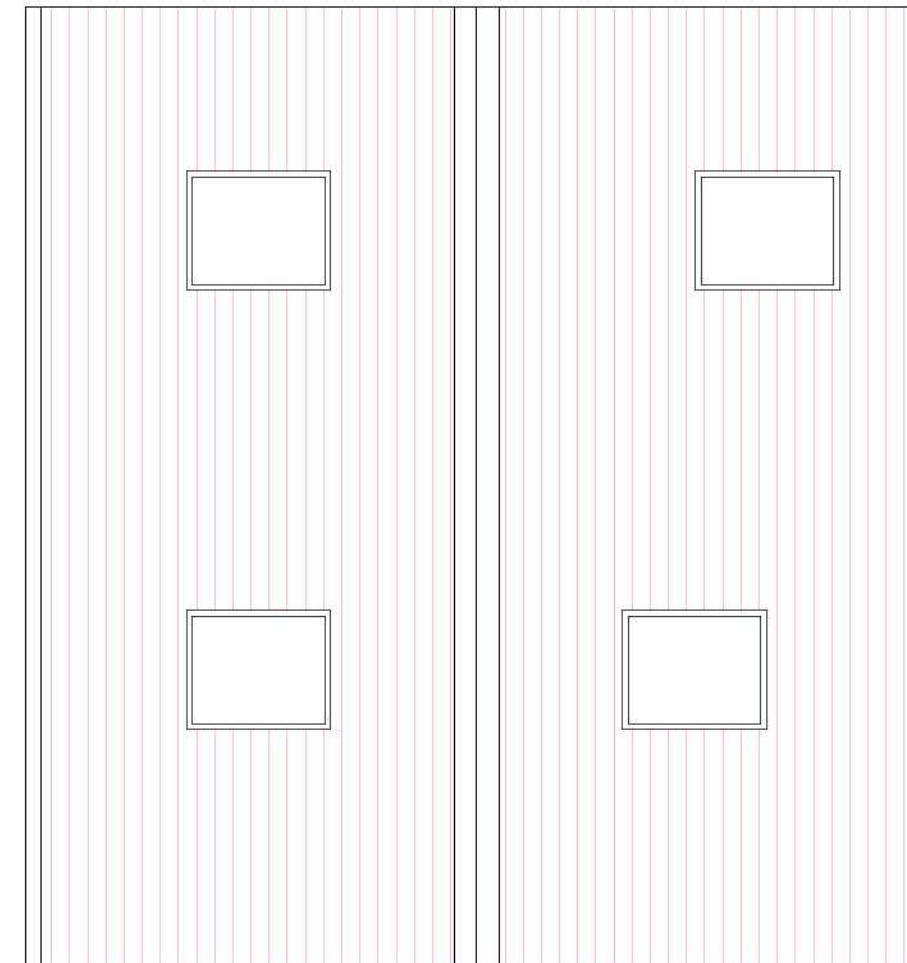


Roof Plan

Project
12 Cripps Green, Hayes, Middx
Proposed Garden Room
Title
Proposed Floor and Roof Plan


Scale 1 : 50 @ A3 Date November 2019

Roger Davis Design
79 Bell Chase, Yeovil, Somerset, BA20 2FF
tel : 01935 706648 07531 683621
rogerdavis577@gmail .com


Drawing No 2019/026/01

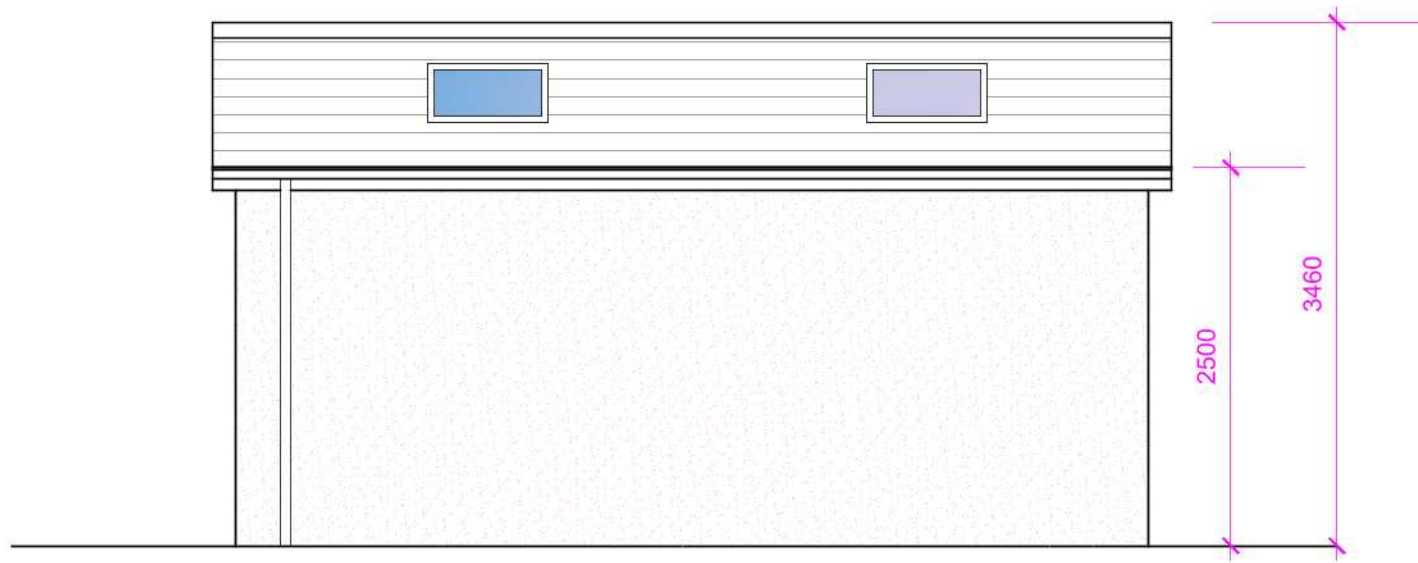


SW Elevation

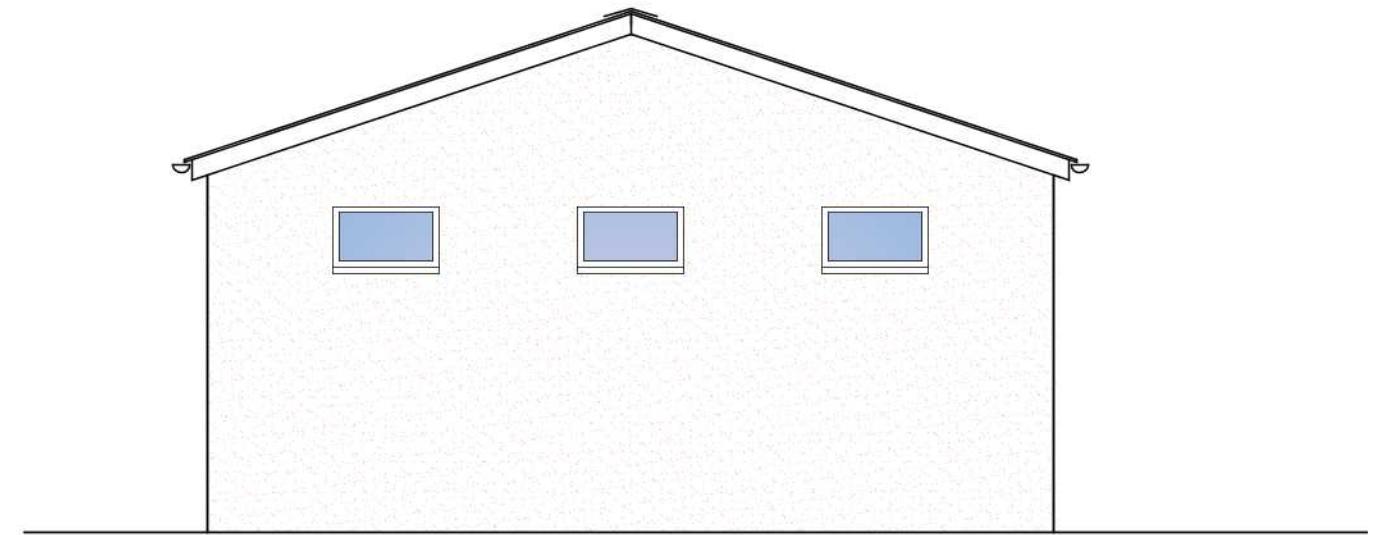

SE Elevation

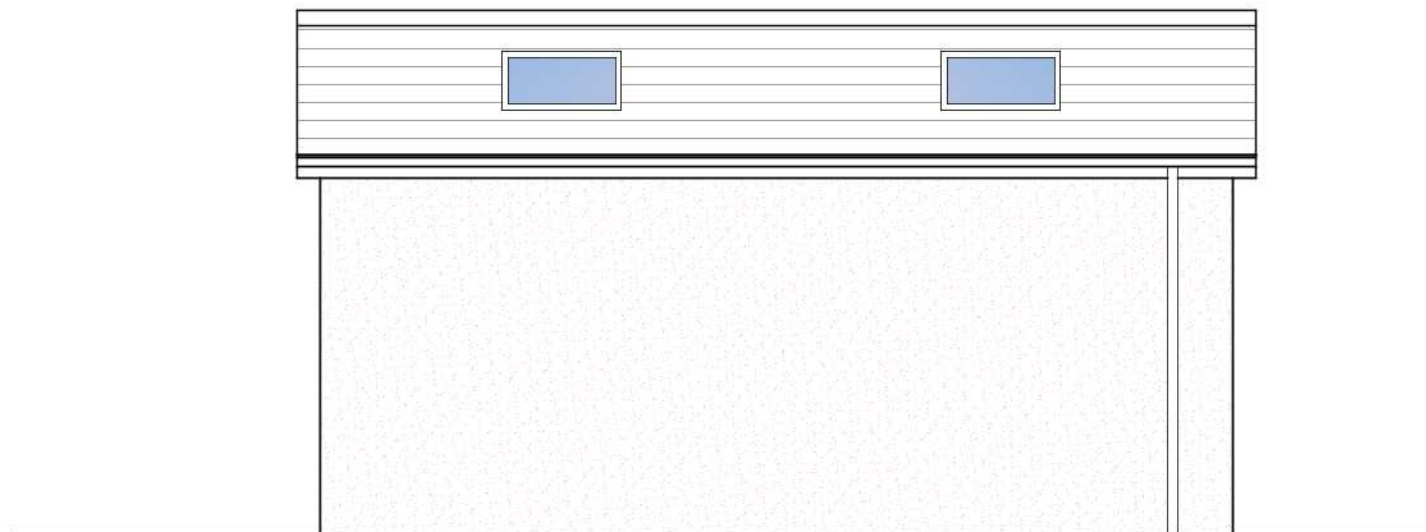

NE Elevation

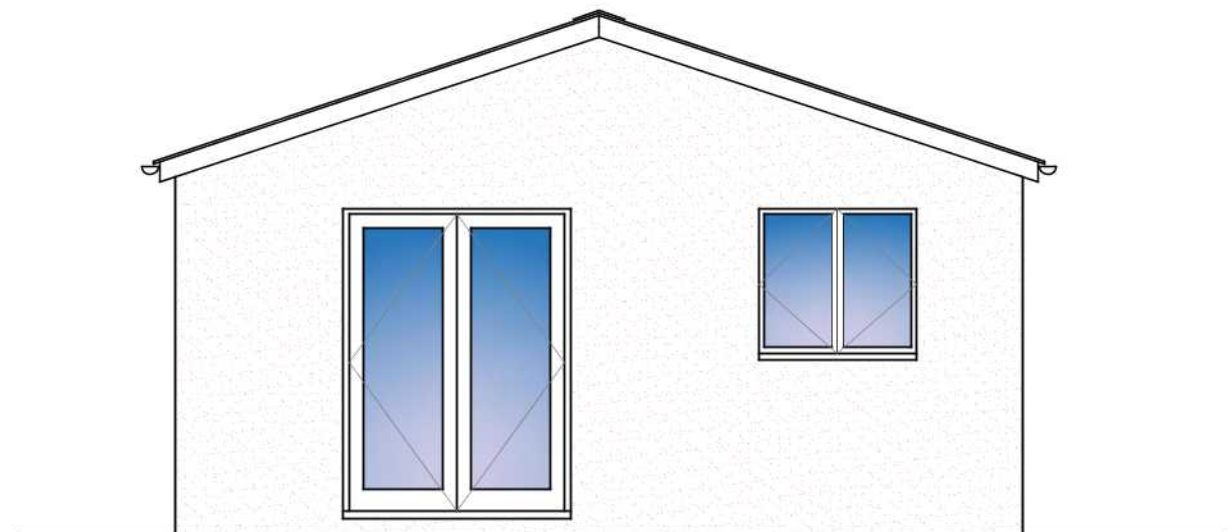

NW Elevation

Project
12 Cripps Green, Hayes, Middx
Proposed Garden Room
Title
Elevations

Scale 1 : 50 @ A3 Date November 2019

Roger Davis Design
79 Bell Chase, Yeovil, Somerset, BA20 2FF
tel : 01935 706648 07531 683621
rogerdavis577@gmail .com

Drawing No 2019/026/02