




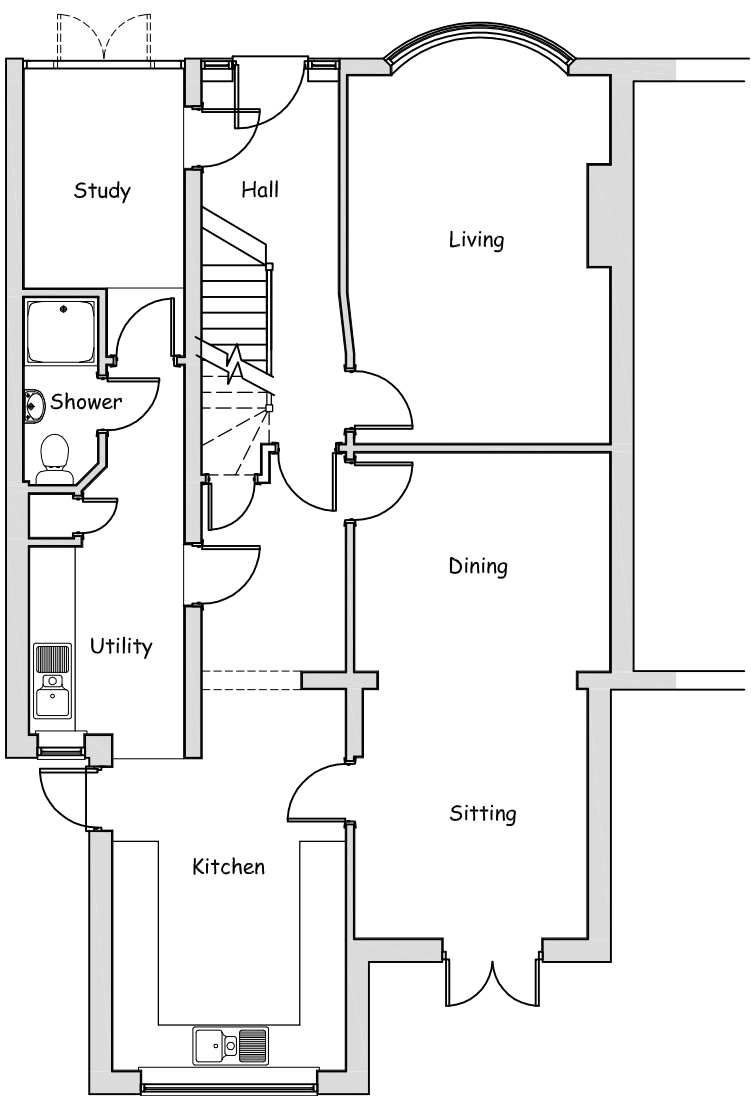

EXISTING GROUND FLOOR PLAN

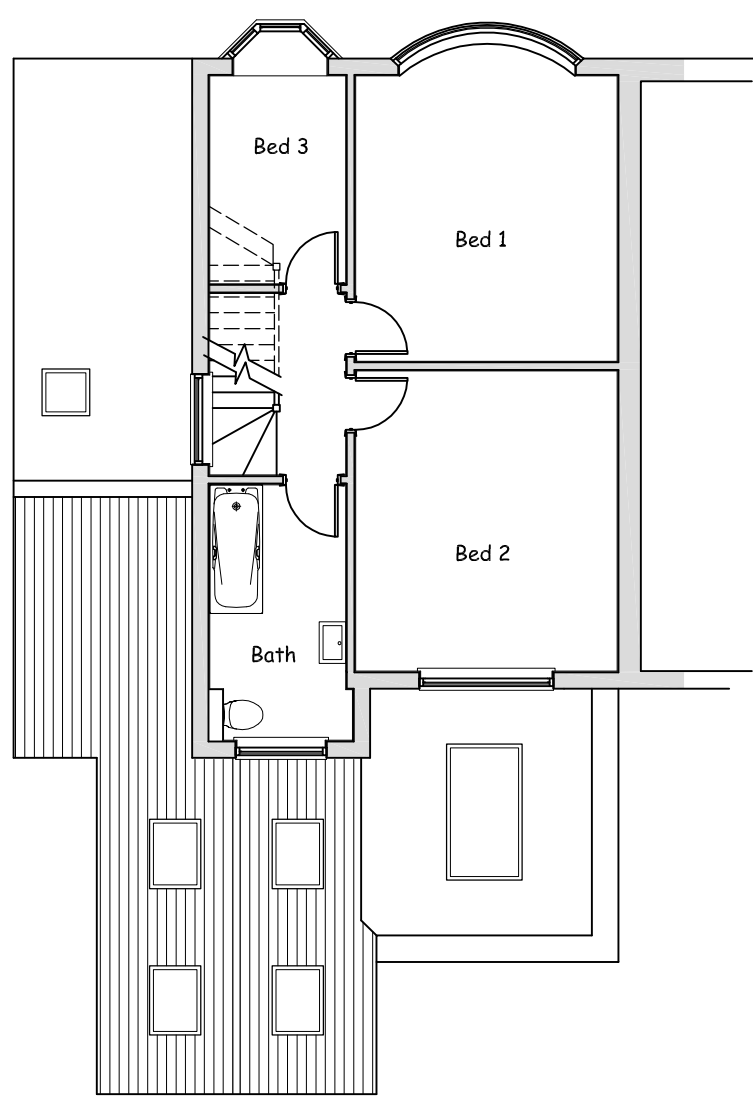

EXISTING FIRST FLOOR PLAN

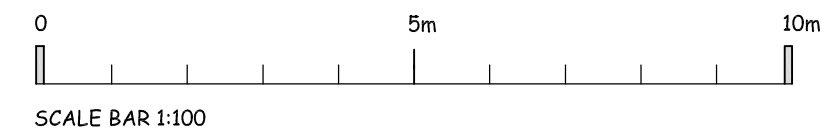


EXISTING FRONT ELEVATION




EXISTING REAR ELEVATION




EXISTING SIDE ELEVATION

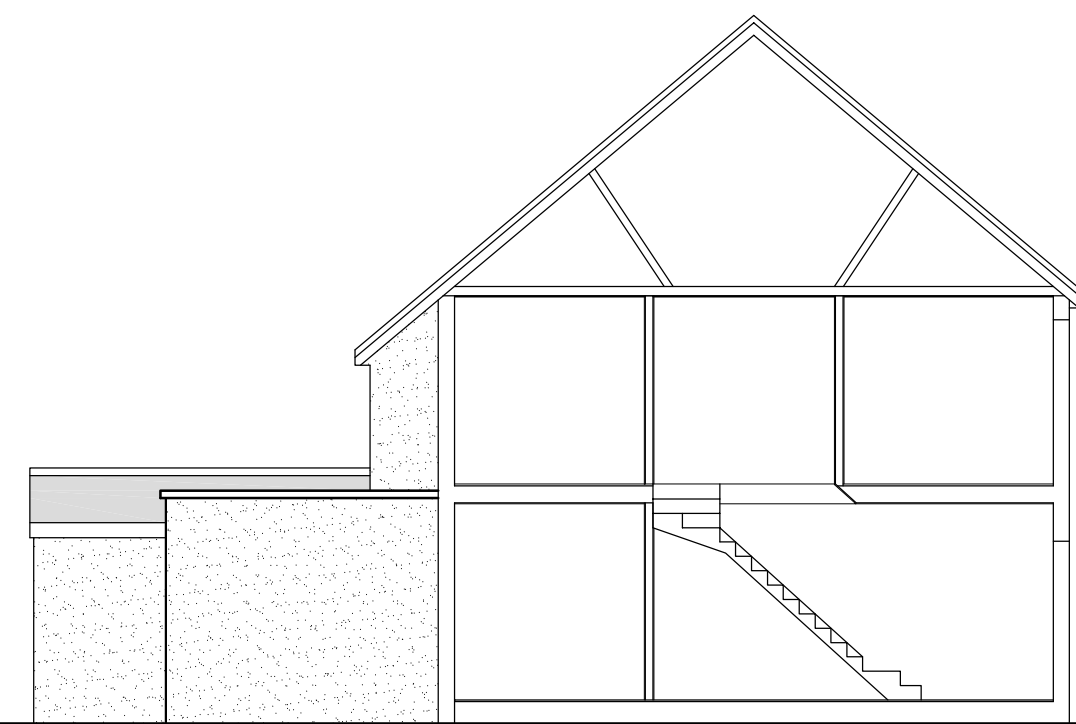


EXISTING SIDE ELEVATION / SECTION

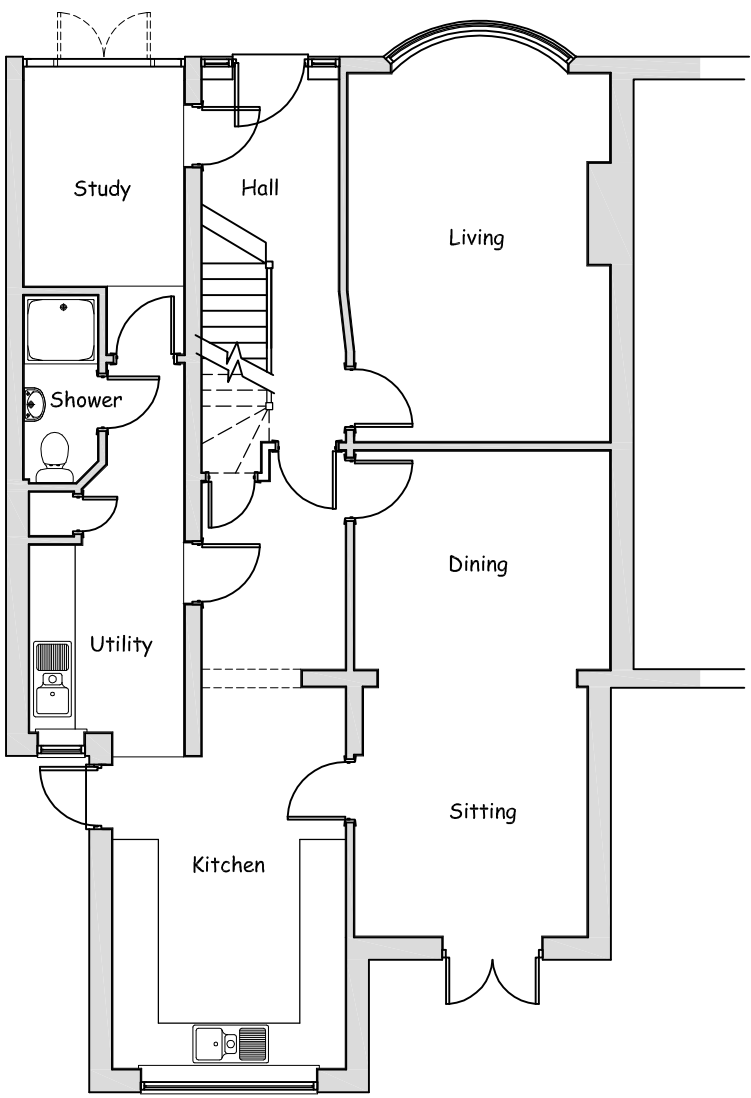

PROPOSED GROUND FLOOR PLAN

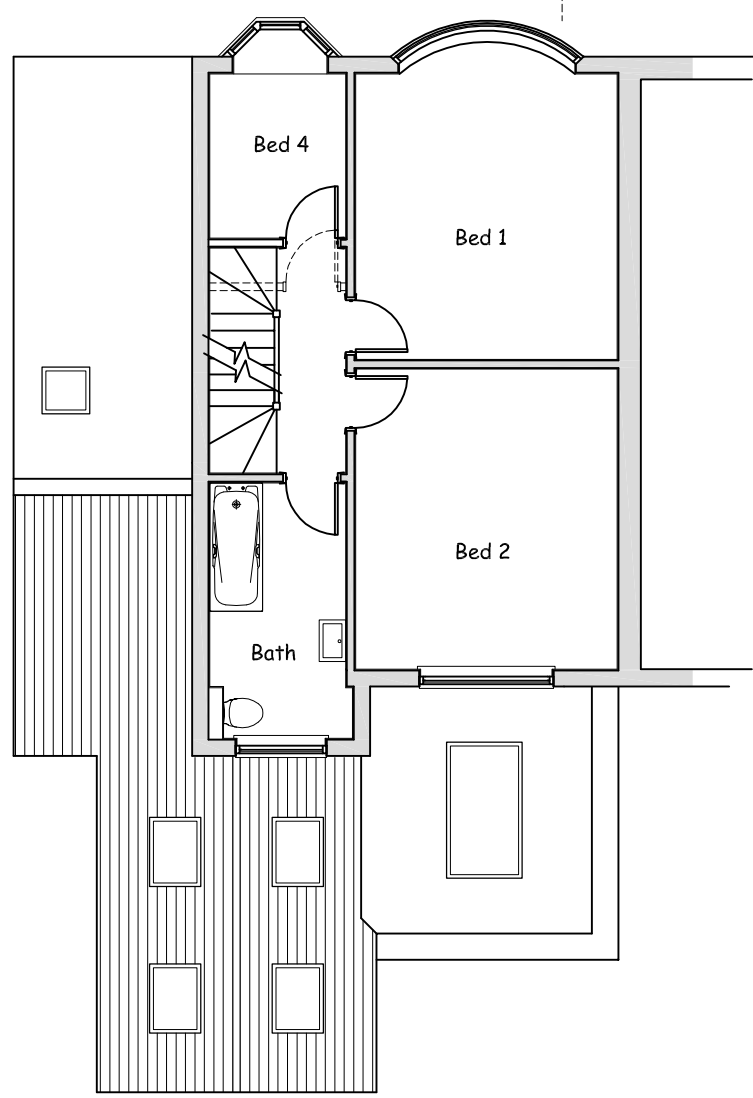


PROPOSED FIRST FLOOR PLAN

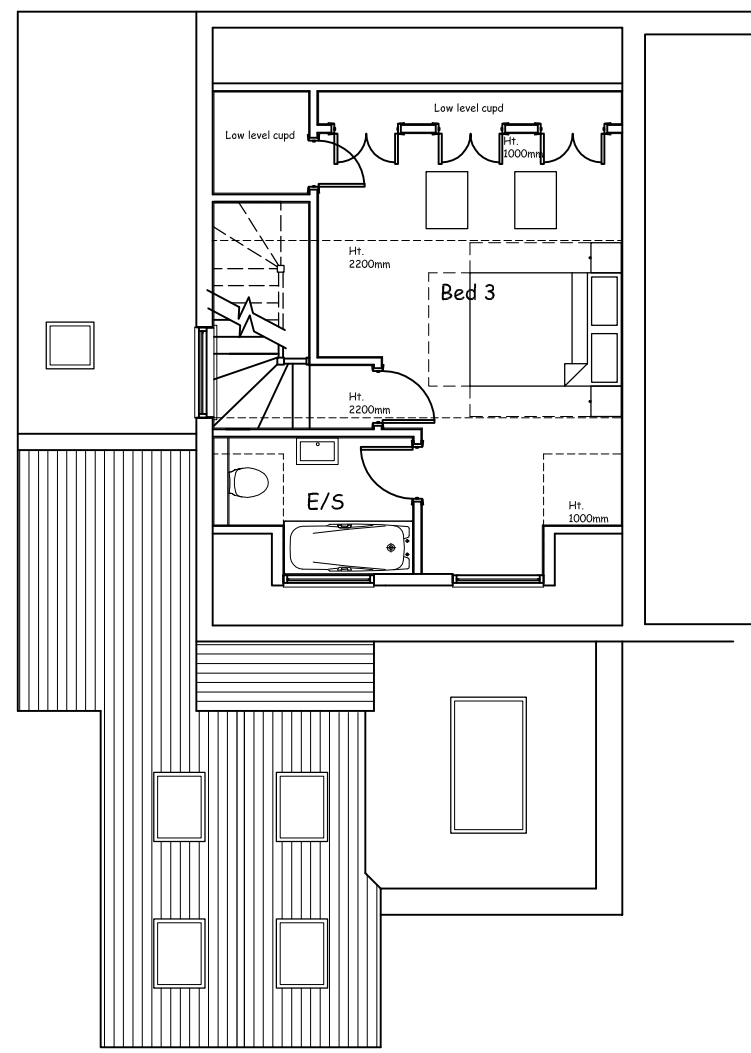


PROPOSED SECOND FLOOR PLAN




PROPOSED FRONT ELEVATION

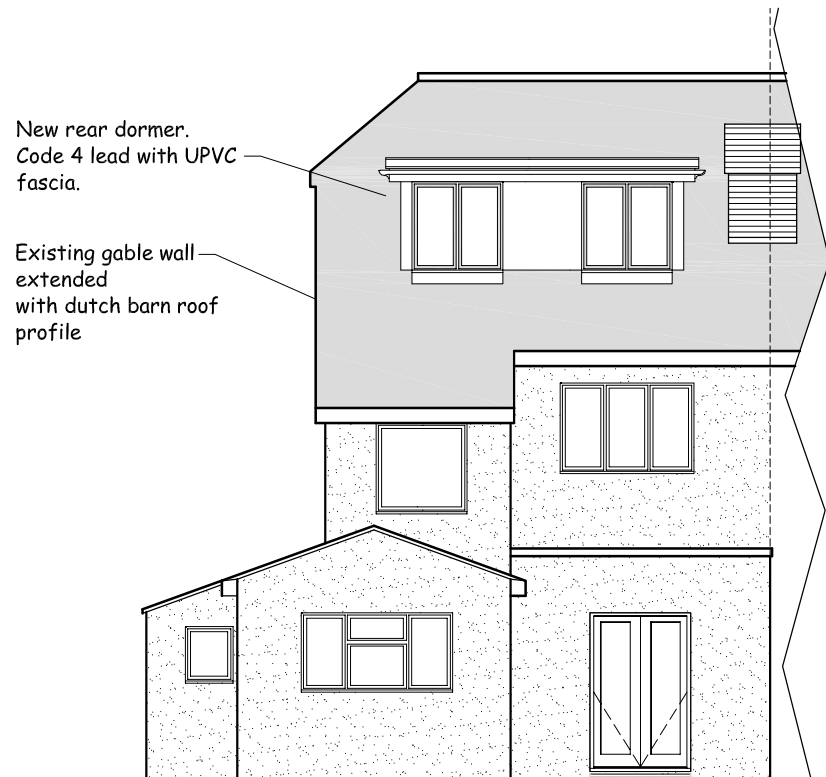

PROPOSED REAR ELEVATION

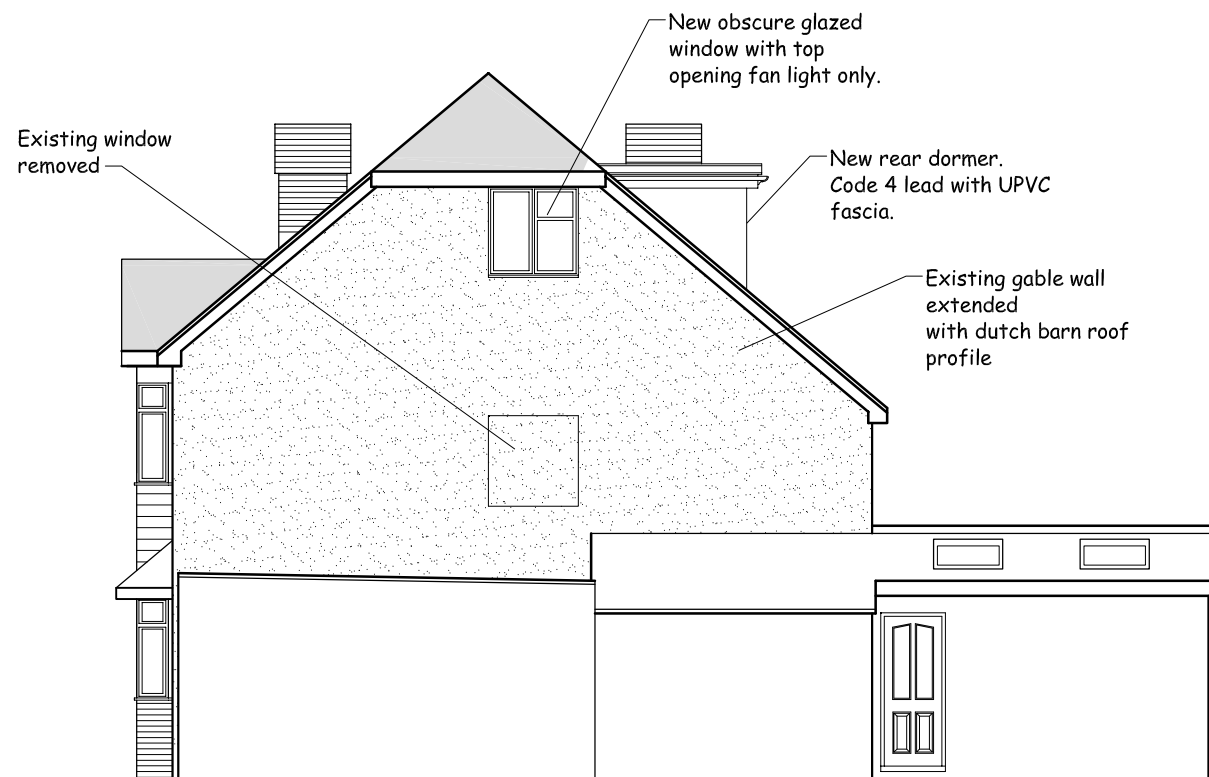

PROPOSED SIDE ELEVATION

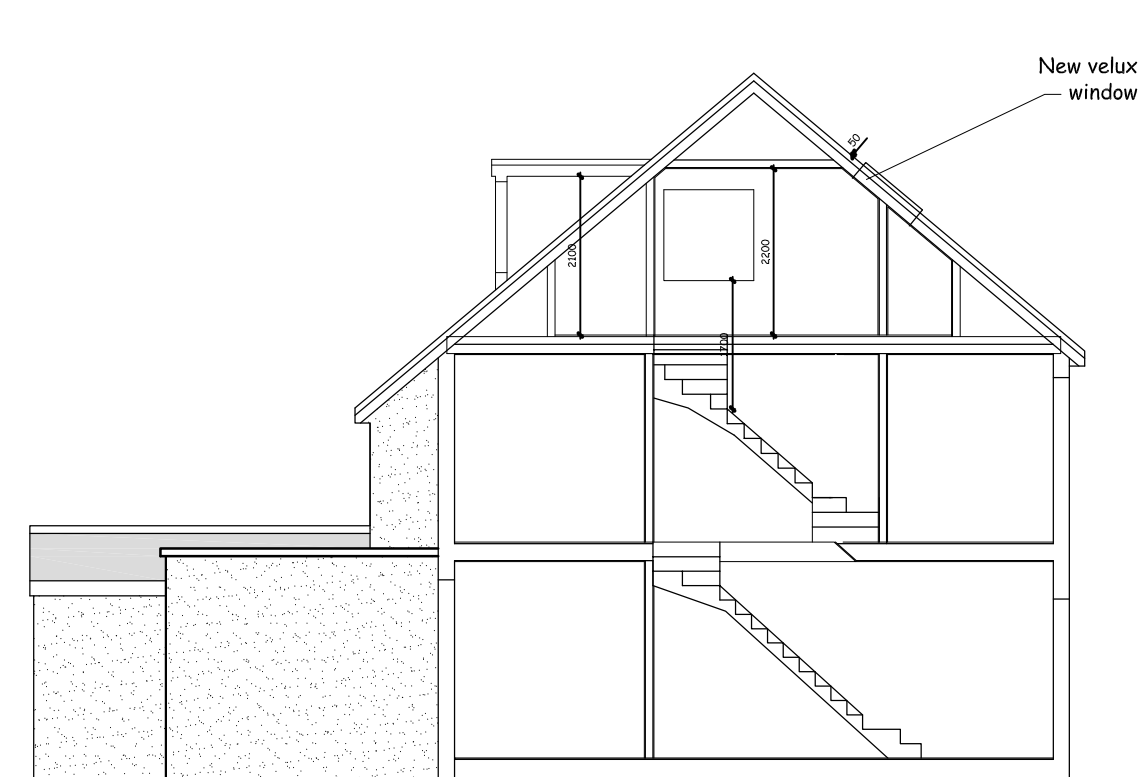

PROPOSED SIDE ELEVATION / SECTION

NOTES :

All dimensions to be checked on site prior to the commencement of construction and any discrepancy should be reported.
This drawing should not be reproduced in any part or form without written consent.
All copyrights reserved.
Metric drawing.
All imperial dimensions are approximate.
Contractors MUST ensure that they have the latest issue drawing before they commence work on site.
Do not scale

Rev	Date	Revision

Project :
2 Stanford Close
Ruislip
Middx
HA4 7RP

Drawing Title
Existing
Floor Plans and Elevations



Drawn : R.F	Scale: 1:100 @ A1	Date : June 2015
-----------------------	-----------------------------	----------------------------

Drawing No. : SC - 01	Rev : P2
---------------------------------	--------------------