


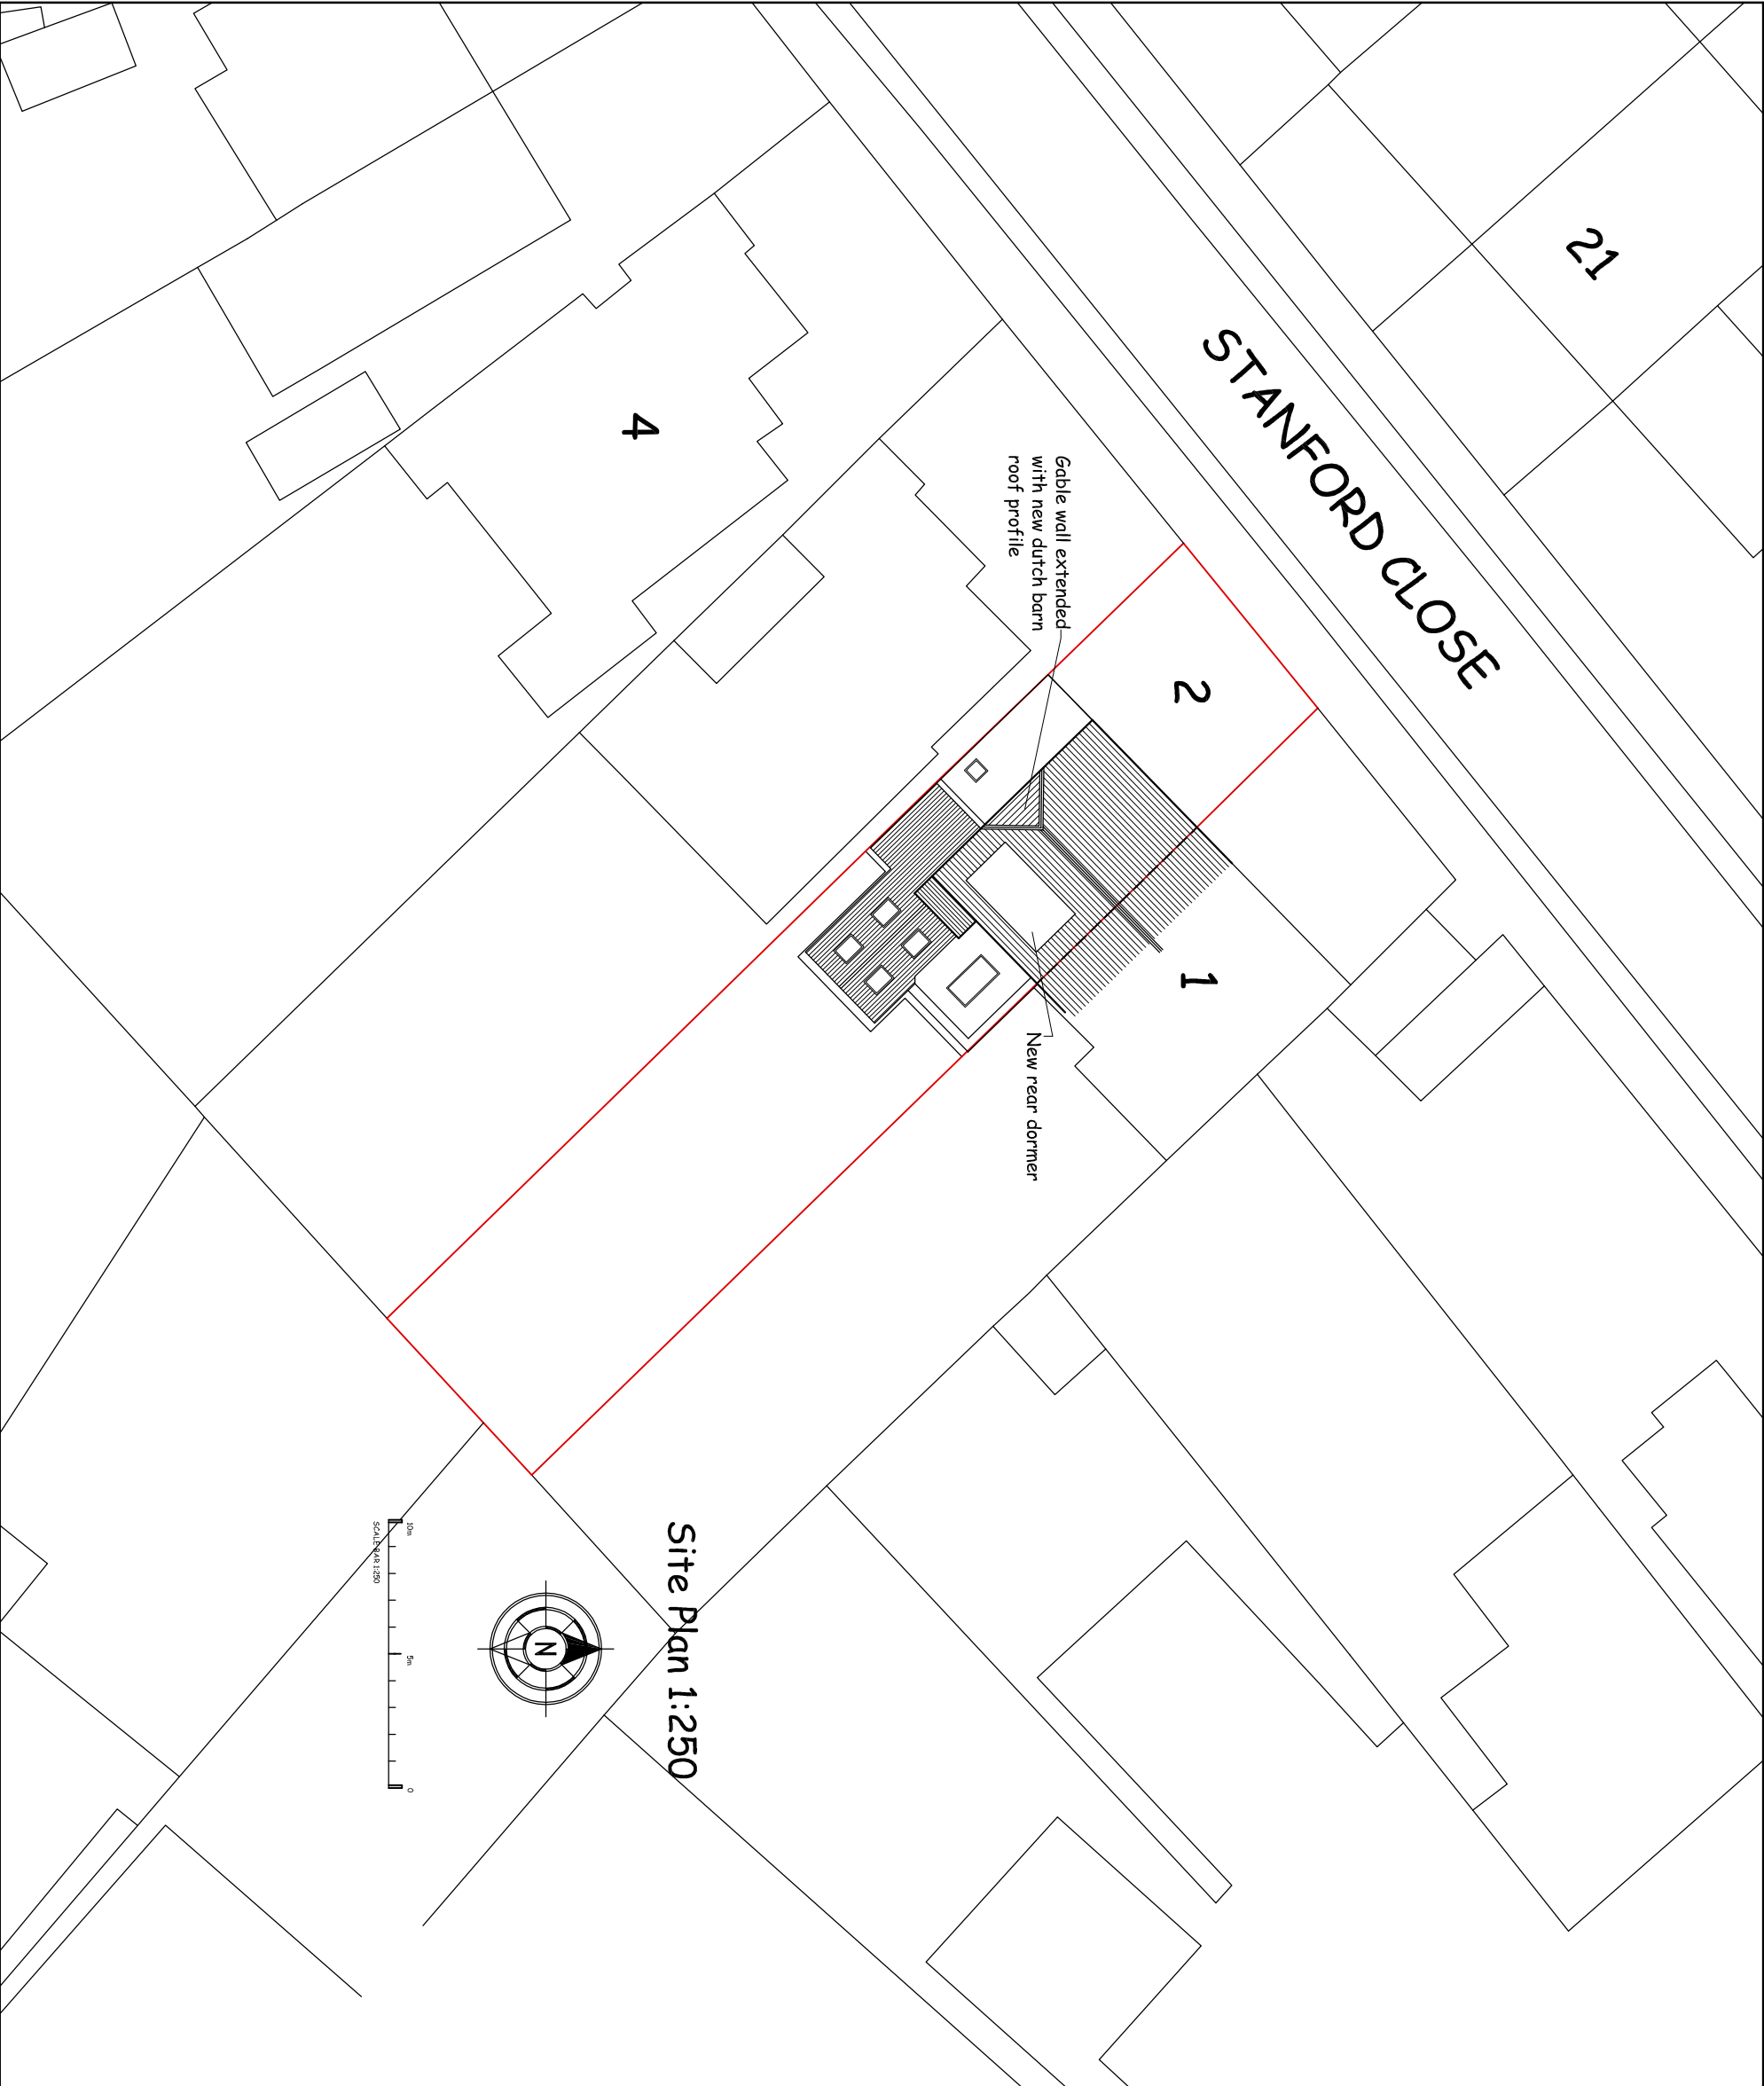

NOTES:

All dimensions are to be checked on site prior to the commencement of work and any discrepancy is to be reported to the construction manager prior to work commencing
All work is to comply with the current building regulations
All contractors and sub contractors should ensure they have the latest issue of drawings on site prior to the commencement of work
This drawing should not be scaled
All dimensions shown in millimetres



design and technical management
67a High Street
Burnham
Bucks
01628 560001

Project :
2 Stanford Close, Ruislip, Middx, HA4 7RP

Drawing :
Proposed Site Plan

Drawing No : SC - 03	Scale : 1:250@A3	Revision : P1
--------------------------------	----------------------------	-------------------------