




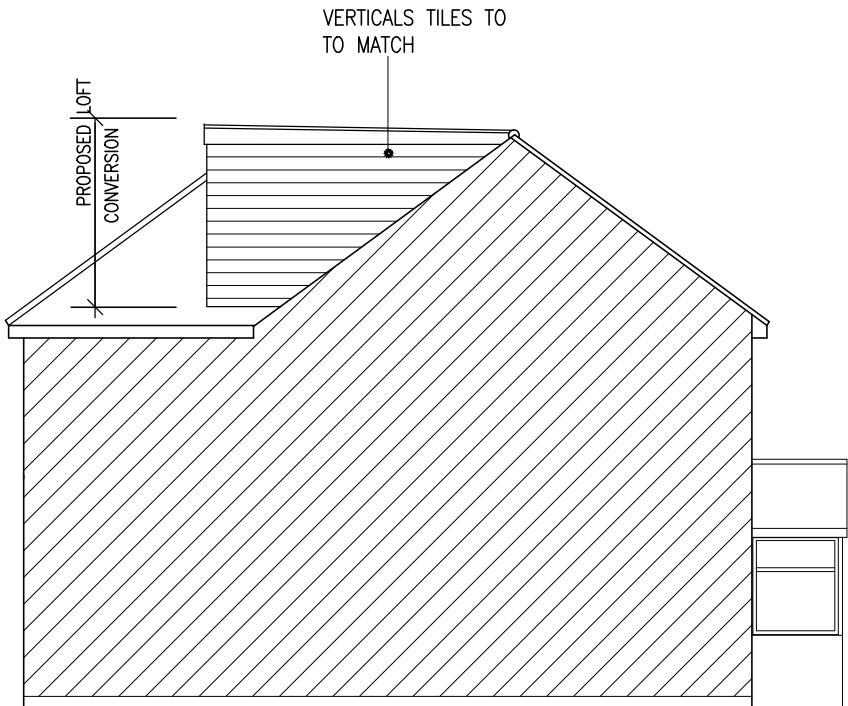


SIDE ELEVATION THROUGH PARTY WALL
SCALE : 1/100


VOLUME OF HIP TO GABLE
AREA OF BASE X HEIGHT ÷ 4
=22.90X2.5 ÷ 4
=14.30 CU³

TOTAL VOLUME
=14.30 + 24.62
=38.92 CU³

VOLUME OF DORMER
1/2 BASEXHEIGHTXWIDTH
1/2 4050X2500X4865
=49.25÷2
=24.62 CU³

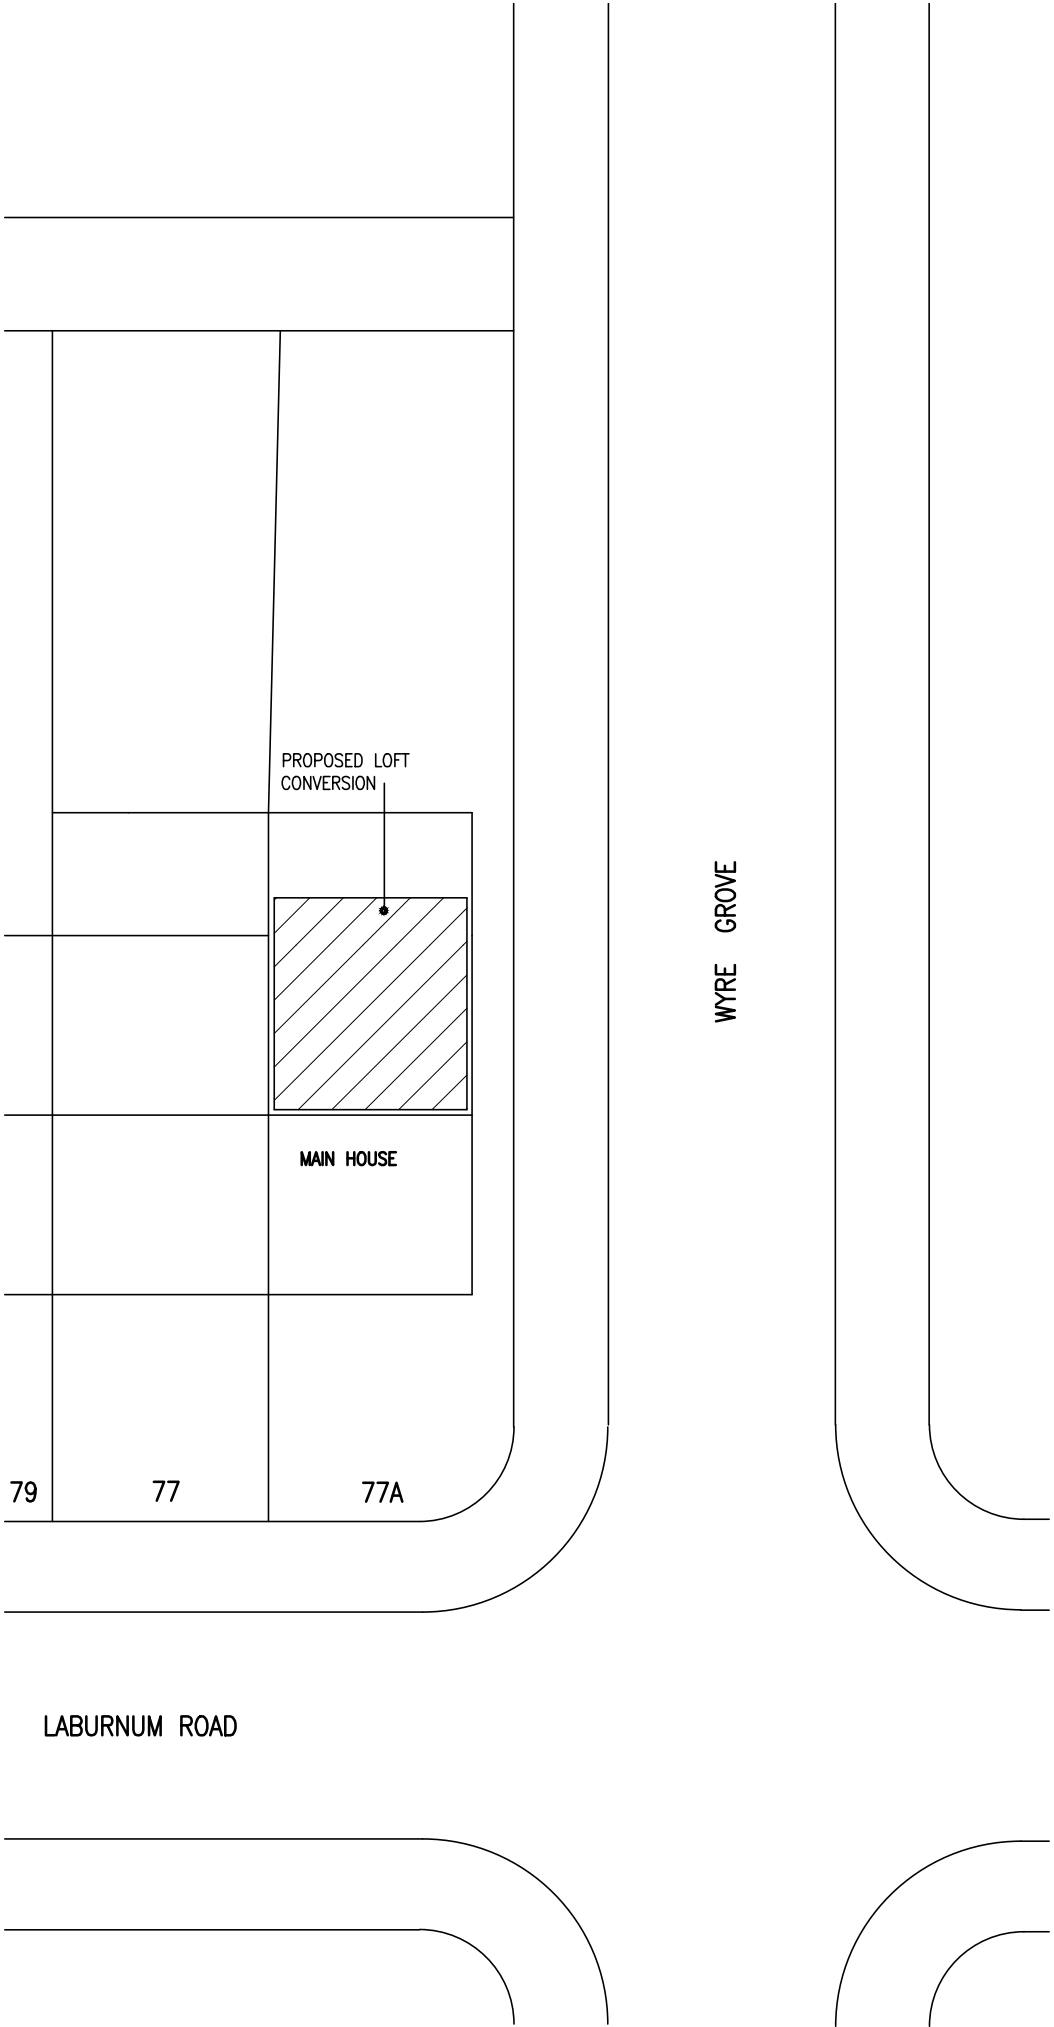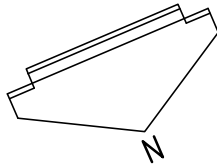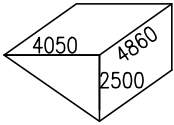

SITE PLAN
SCALE : 1/200

 

Project
PROPOSED LOFT CONVERSION AT
77A LABURNUM ROAD HAYES UB3 4JZ

Drawing
SITE PLAN, ELEVATION

Scale
1/100,200

Date
AUG. 2019
Drawn

Drawing No.
J/568/03