



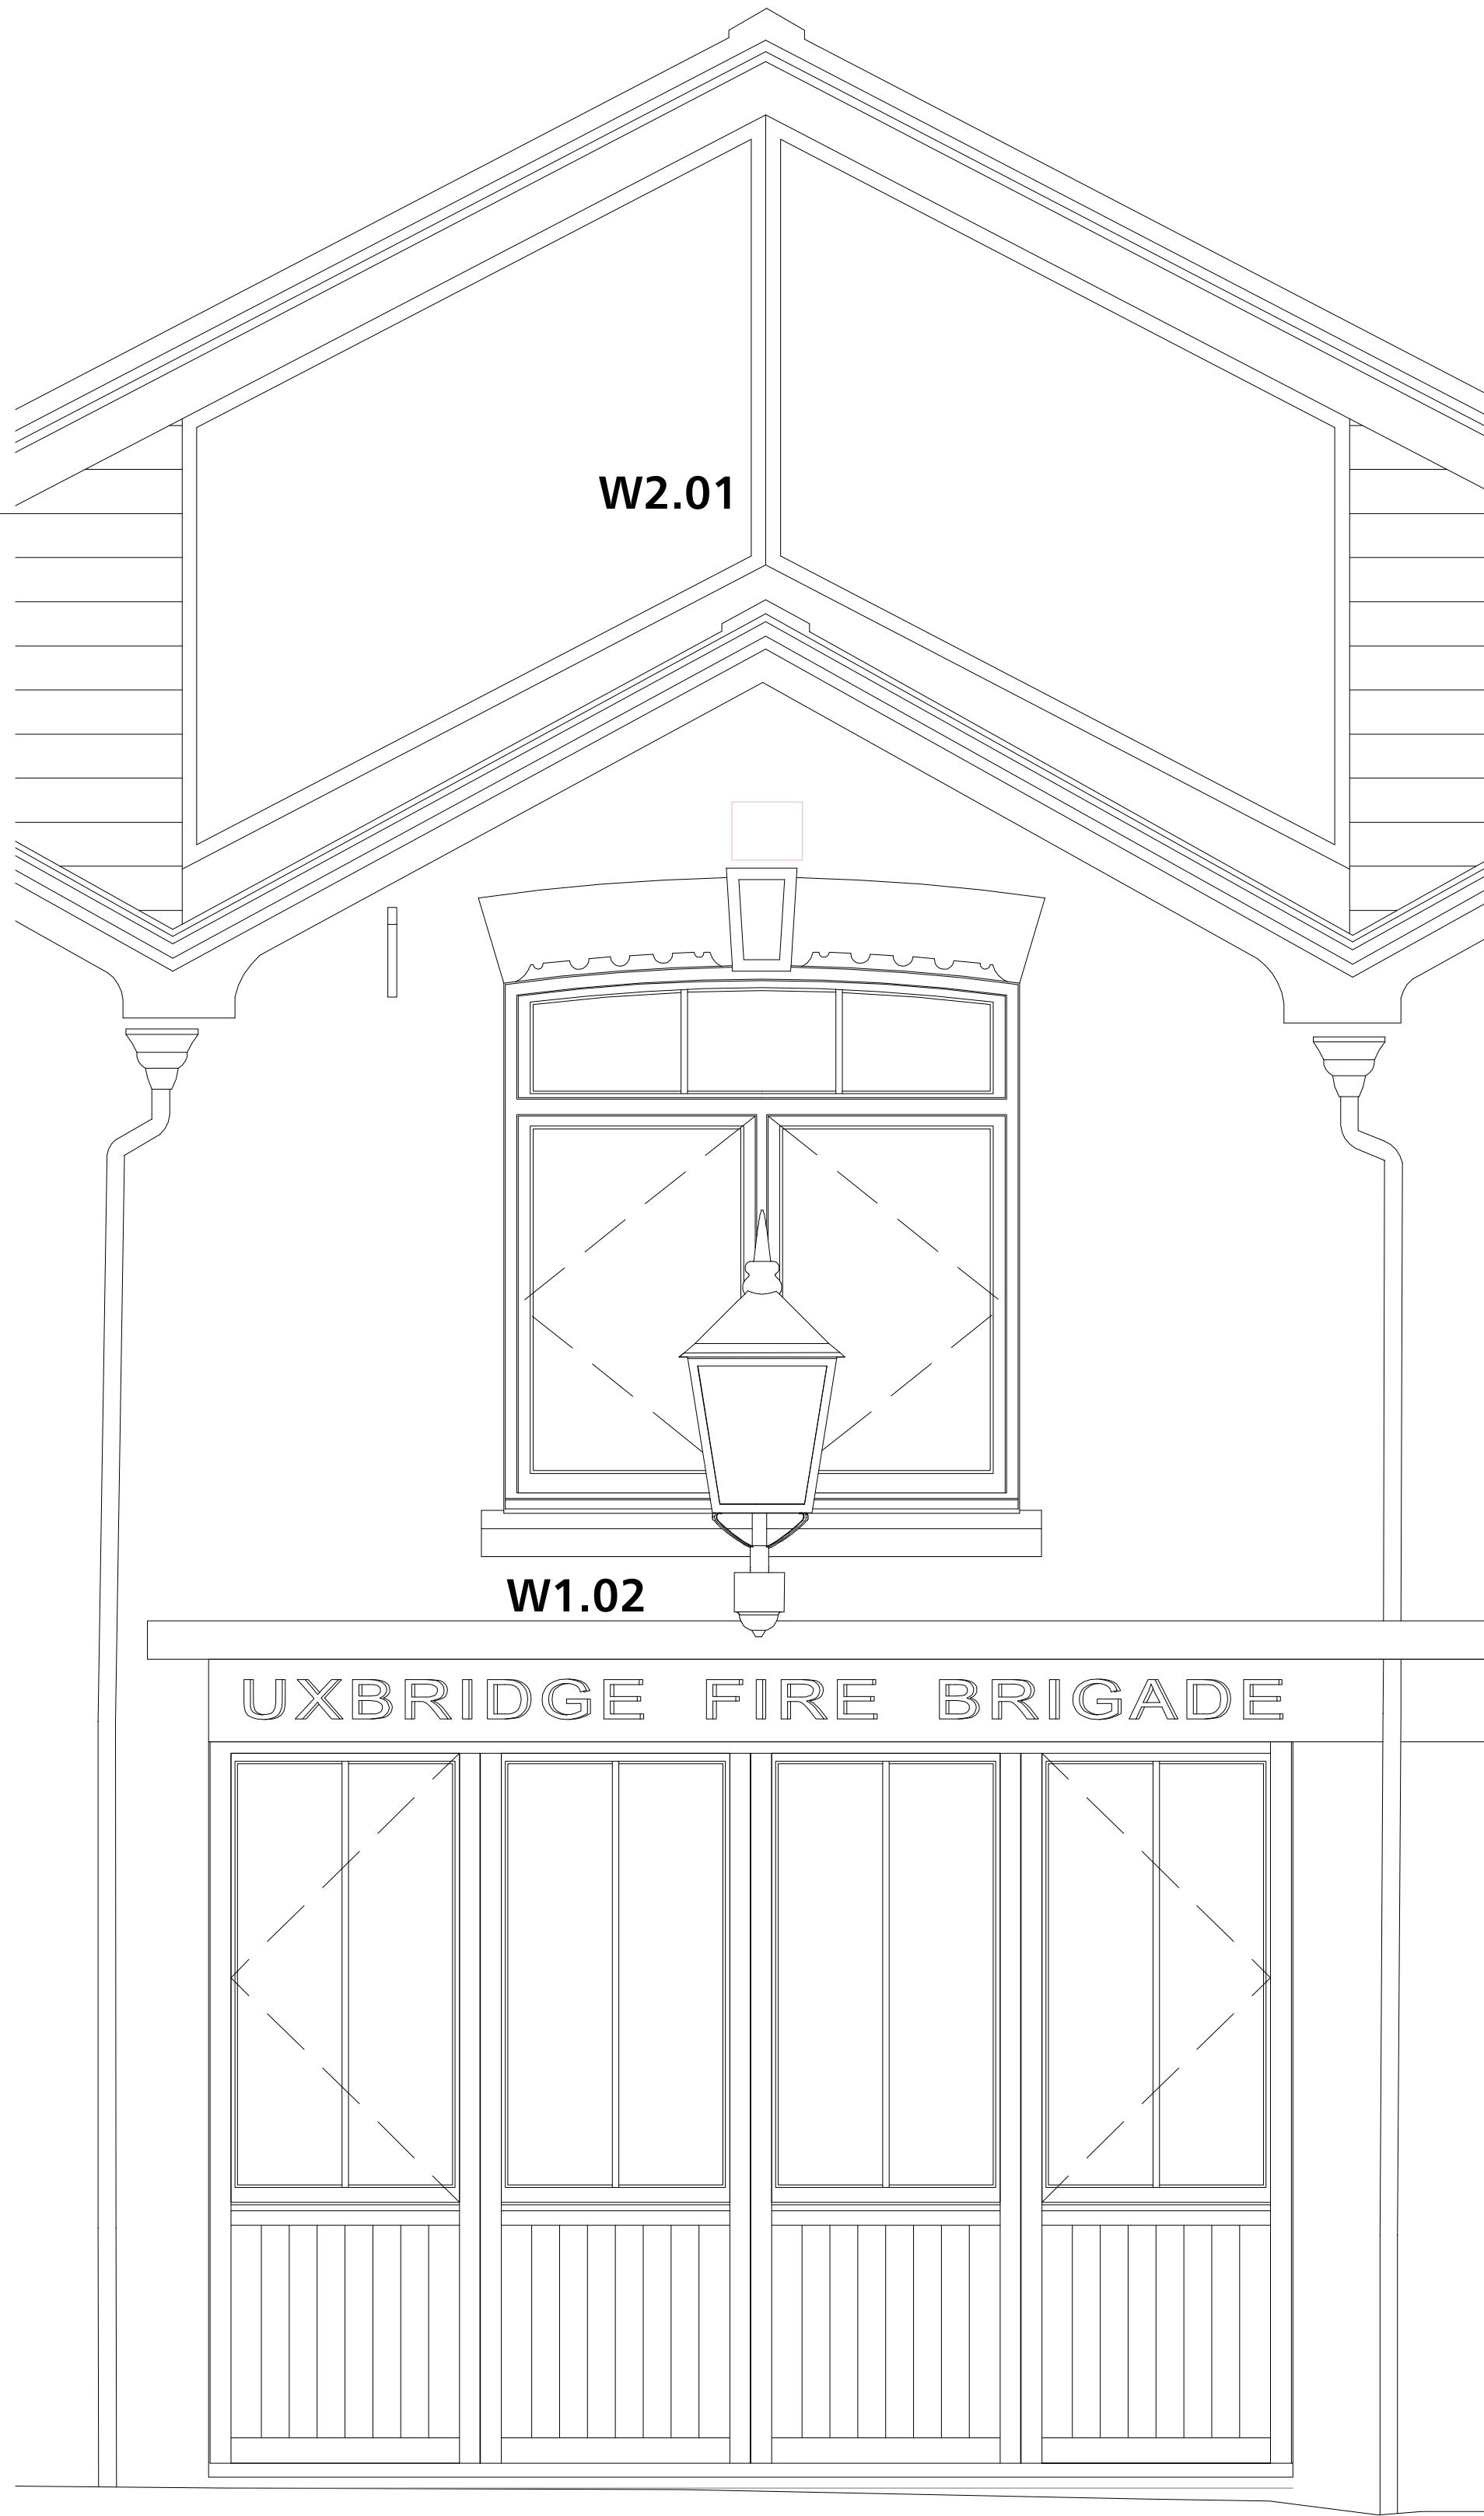


Extract of West (Front) Elevation

Scale - 1:20

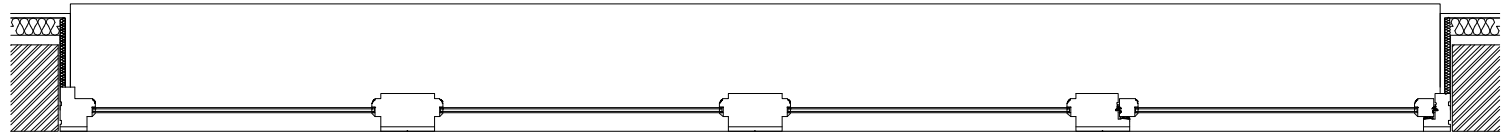

Plan of Proposed 'Faux' doors and Egress Window Opening

Scale - 1:20

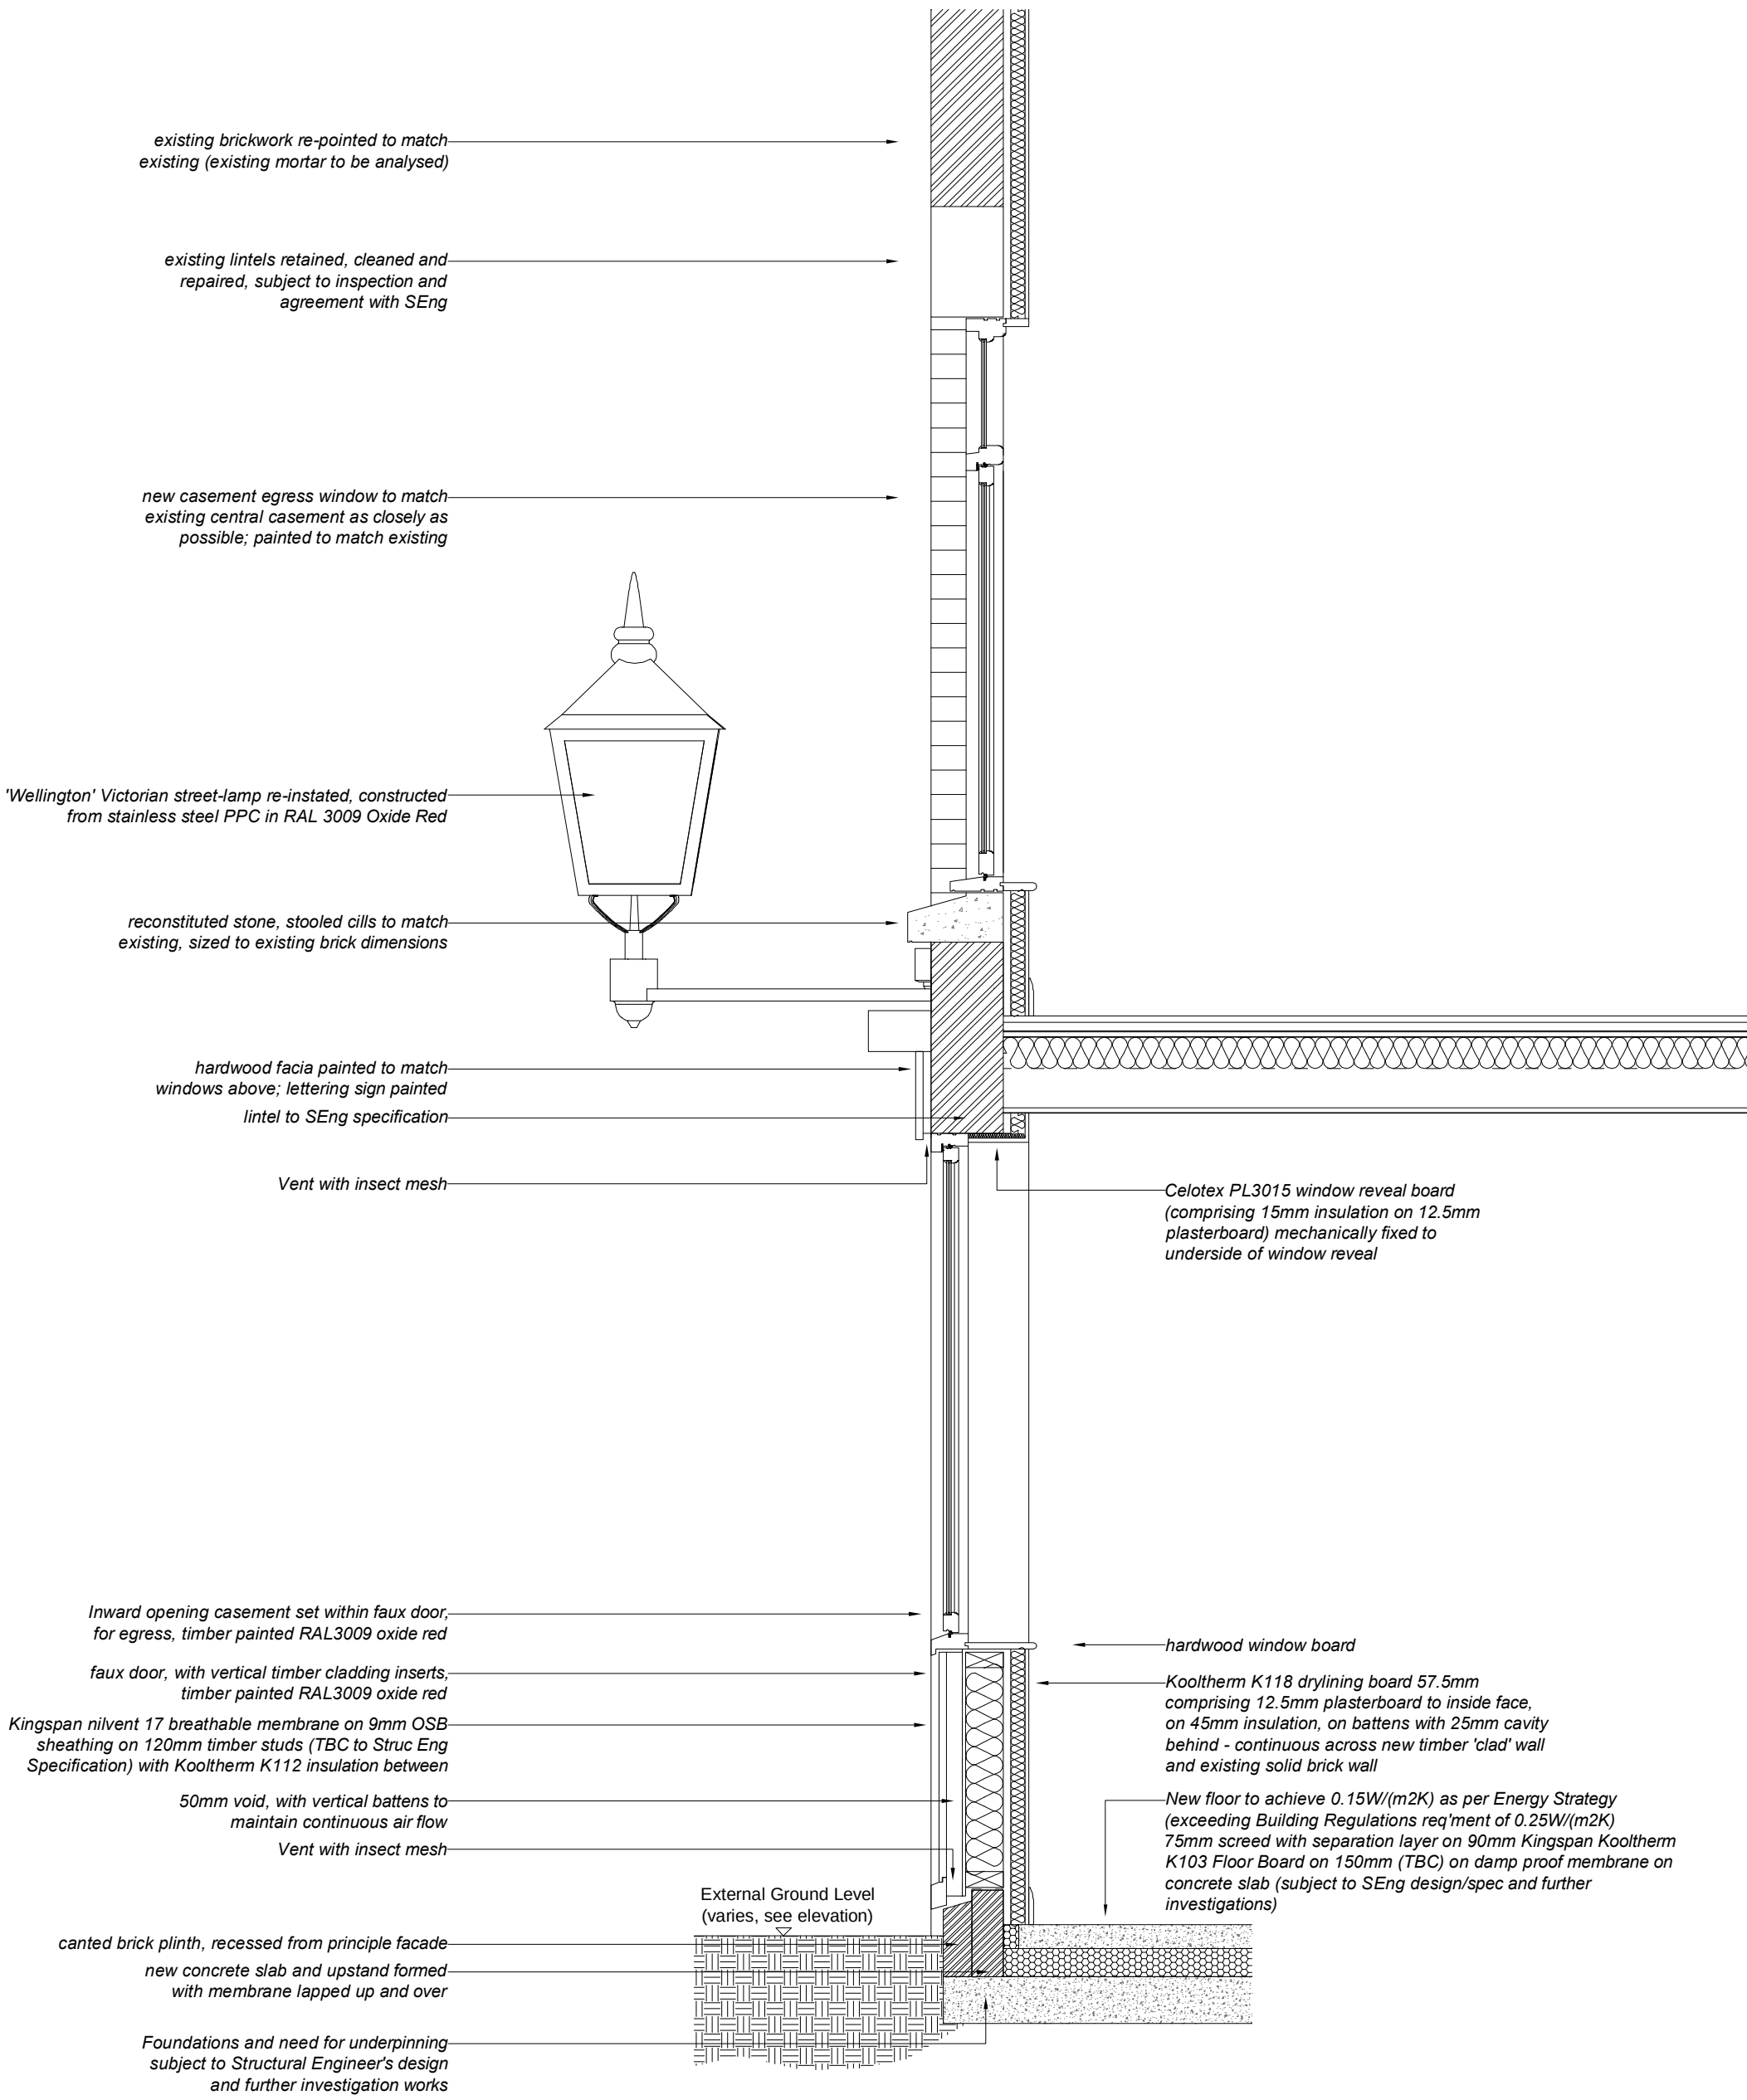

Extract of West (Front) Elevation

Scale - 1:20

Scale 1:20



notes:

Adjacent properties and boundaries are shown for illustrative purposes only and have not been surveyed unless otherwise stated.
Do not scale from this drawing except for planning consent purposes.

REV	DATE	DESCRIPTION	DRAWN	CHECKED
Revisions				



Architects Designers Visualisers

Chaplin Farrant
Wiltshire Limited

Bank Chambers
69 High Street
Winchester
Hampshire
SO23 9DA
Tel: 01962 862234
Fax: 01962 840506
email: studio@cfw-architects.com
www.cfw-architects.com

Also at:
Norwich
London

PLANNING

Inland Homes

CLIENT

Randalls

PROJECT

Block 3 - Fire Station
Front Elevation
As Proposed

DRAWING

J17077w

PROJECT REF

AD(3)401

DRAWING NO

REVISION

12/06/2018

DATE

1:50@A1

SCALE

JS

PD

This drawing is copyright of the Architects and shall not be reproduced without their permission.

Check all dimensions and report any errors or omissions.