




* WINDOW NUMBERS/LOCATION:
W1.04, W1.05, W1.06, W1.07
NEW WINDOW TO FIT EXISTING
OPENING (DIMENSIONS TO BE TAKEN
ON SITE)
FRAME TYPE W30 SECTIONS

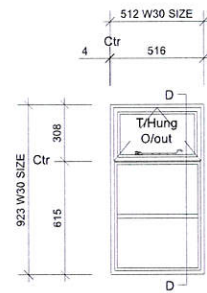


* WINDOW NUMBERS/LOCATION:
W0.02
NEW WINDOW TO FIT EXISTING
OPENING (DIMENSIONS TO BE TAKEN
ON SITE)
FRAME TYPE W30 SECTIONS

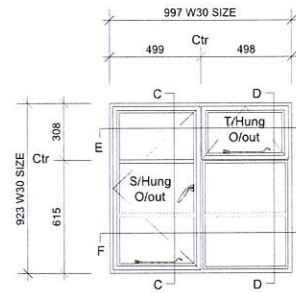

* WINDOW NUMBERS/LOCATION:
W0.03
NEW WINDOW TO FIT EXISTING
OPENING (DIMENSIONS TO BE TAKEN
ON SITE)
FRAME TYPE W30 SECTIONS


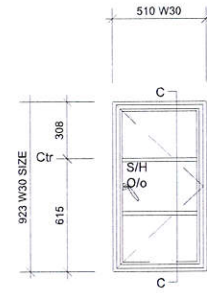


* WINDOW NUMBERS/LOCATION:
W0.04
FRAME TYPE W30 SECTIONS

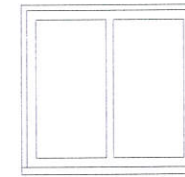

* WINDOW NUMBERS:
W1.01
NEW WINDOW TO FIT EXISTING OPENING
(DIMENSIONS TO BE TAKEN ON SITE)
ALUMINIUM OR EQUAL TO BE FIRE-RATED,
FIXED, NON-OPENABLE


* NEW WINDOWS to be agreed under New Listed Building Application

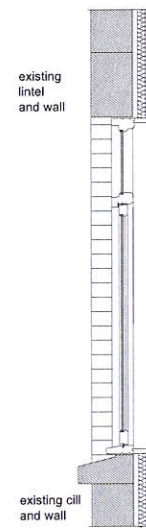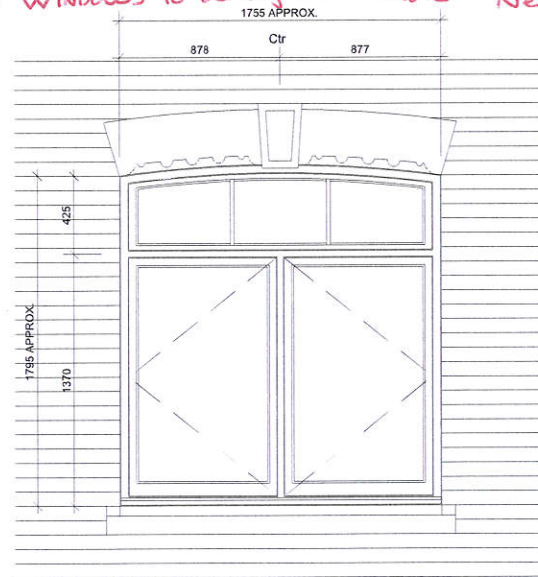

TIMBER CASEMENT SECTION

WINDOW NUMBERS:
W1.01, W1.02, W1.03
NEW WINDOW TO FIT EXISTING OPENINGS
(DIMENSIONS TO BE TAKEN ON SITE)
TIMBER CASEMENT (EGRESS)


** New window w1.01 & w1.02 to be agreed under New Listed Building Consent

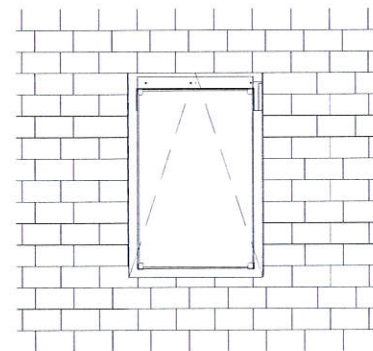

ROOFLIGHT NUMBERS/LOCATION:
RL01, RL02, RL03

NEO S7 ROOFLIGHT BY THE ROOFLIGHT COMPANY

Scale 1:20
0 500 1000 1500 2000mm

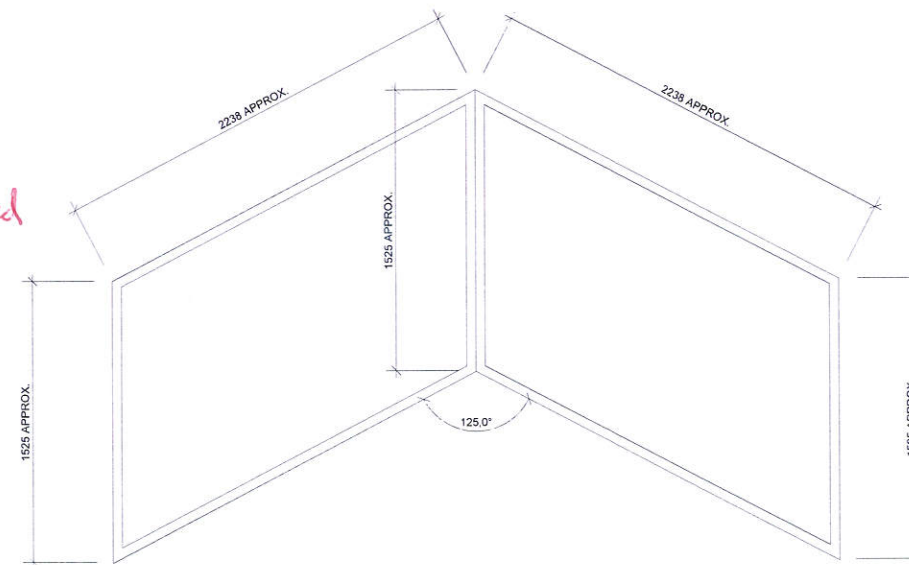

WINDOW NUMBER:
W2.01
ALUMINIUM FIXED, NON-OPENABLE
SLIMLINE DOUBLE GLAZING
DIMENSIONS TO BE TAKEN ON SITE PRIOR TO MANUFACTURE


* 410

REV	DATE	DESCRIPTION	DRAWN	CHECKED
A	05/12/2018	Issue for tender	JS	PD



TENDER

Chaplin Farrant Wiltshire Limited Bank Chambers 69 High Street Winchester Hampshire SO23 9DA Tel: 01962 862234 Fax: 01962 840506 email: studio@cfw-architects.com www.cfw-architects.com	Inland Homes CLIENT
Also at: Norwich London	Randalls PROJECT Block 3 Window and Rooflight Schedule DRAWING
	J17077w PROJECT REF
	AD(3)400 DRAWING NO
This drawing is copyright of the Architects and shall not be reproduced without their permission.	09/08/2018 DATE
Check all dimensions and report any errors or omissions.	1:20@A1 SCALE
	JS DRAWN BY
	PD CHECKED BY

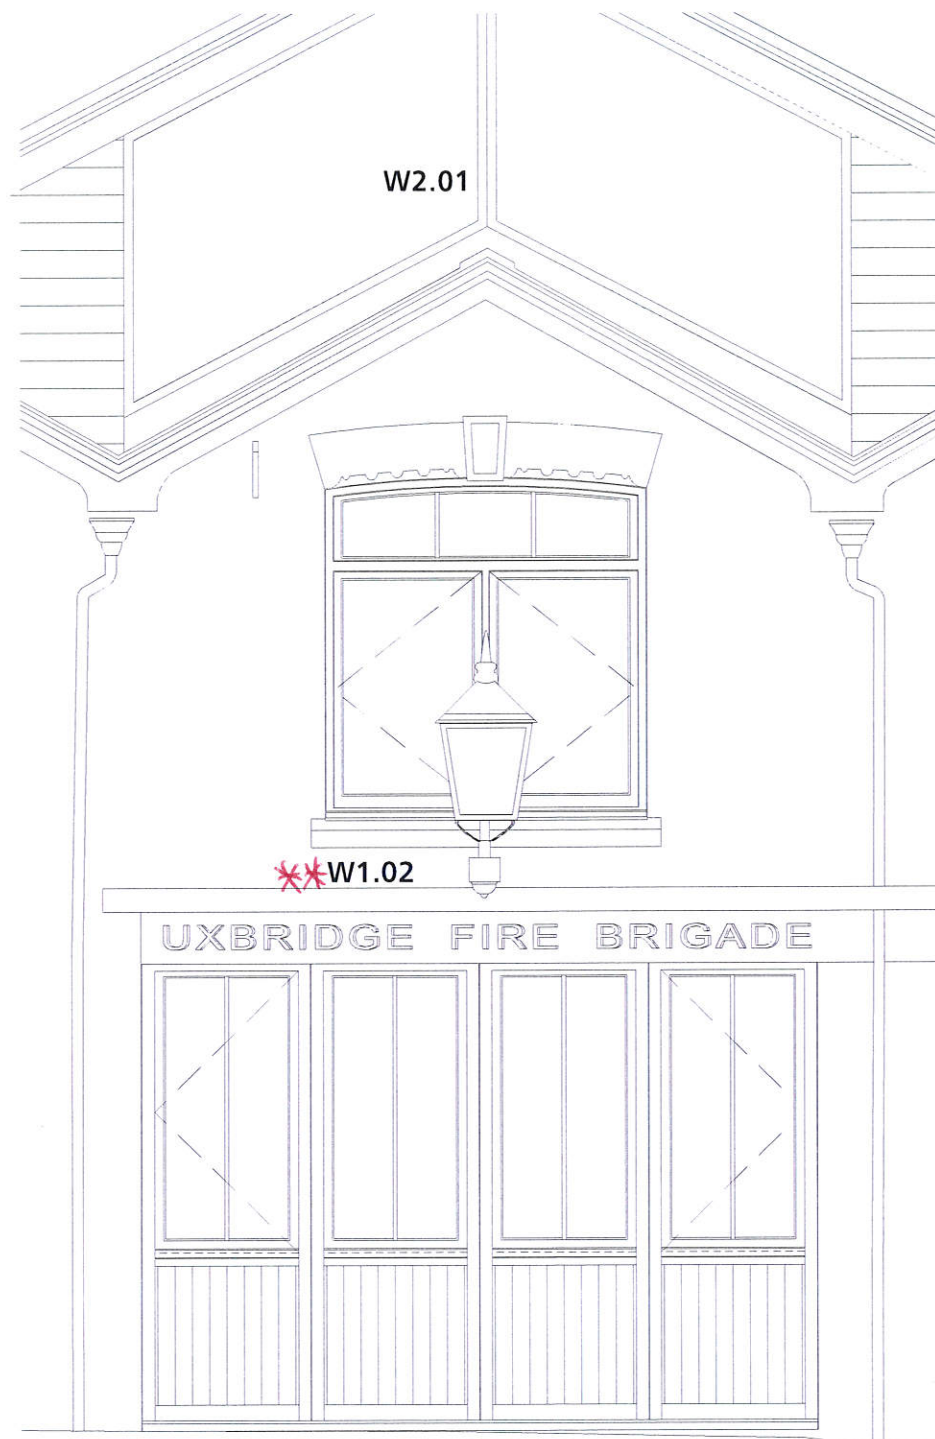


DO.24
Scale 1:20
0 500 1000 1500 2000mm

Extract of West (Front) Elevation


Scale - 1:20

Vertical DPC between studs, door frames and existing masonry
Kingspan Nivent 17 breathable membrane on 9mm OSB 3 sheathing on 125mm timber studs (TBC to Struc Eng Specification) with 110mm Kooltherm K112 insulation between
Fixed casement set within faux door timber painted RAL3009 oxide red. Provide propriety external self draining weather bar for opening light to seal against.
Inward opening casement set within faux door, for egress, timber painted RAL3009 oxide red. Provide propriety external self draining weather bar for opening light to seal against.

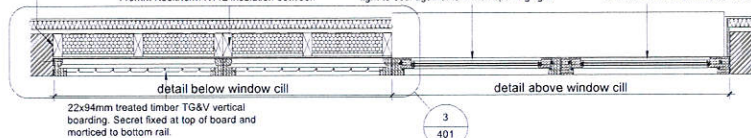


Plan of Proposed 'Faux' doors and Egress Window Opening

Scale - 1:20

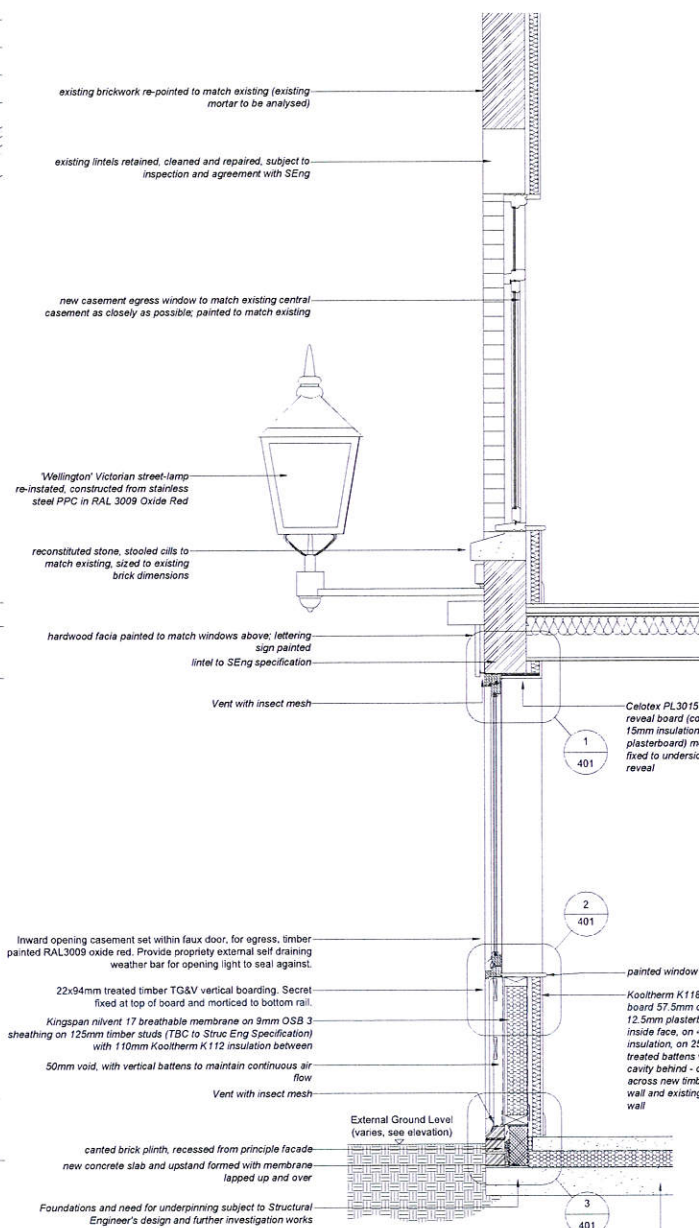


Extract of West (Front) Elevation

Scale - 1:20

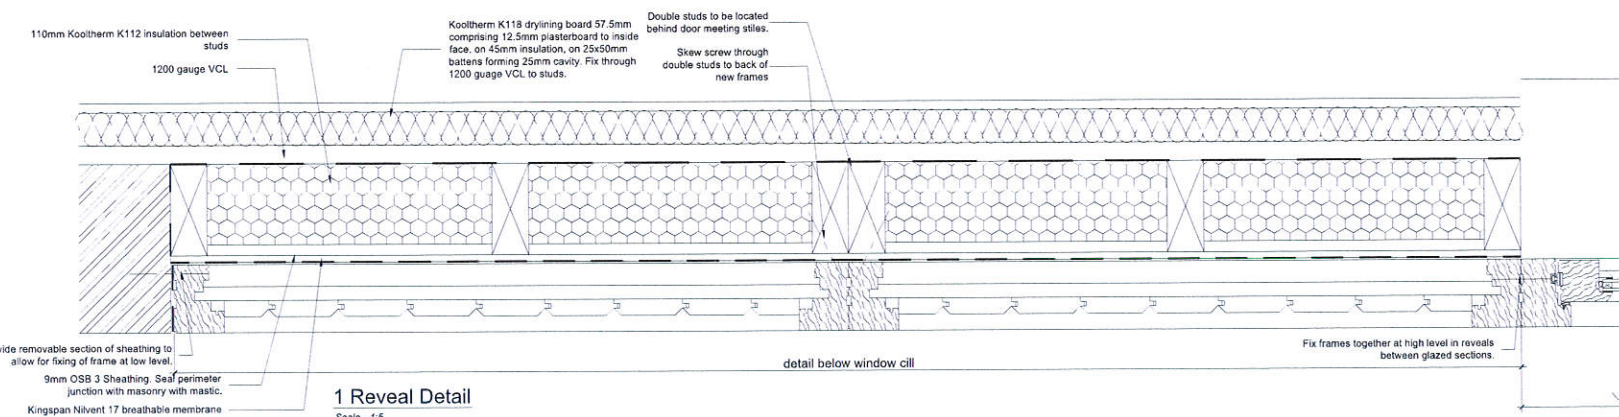


1 Reveal Detail

Scale - 1:5

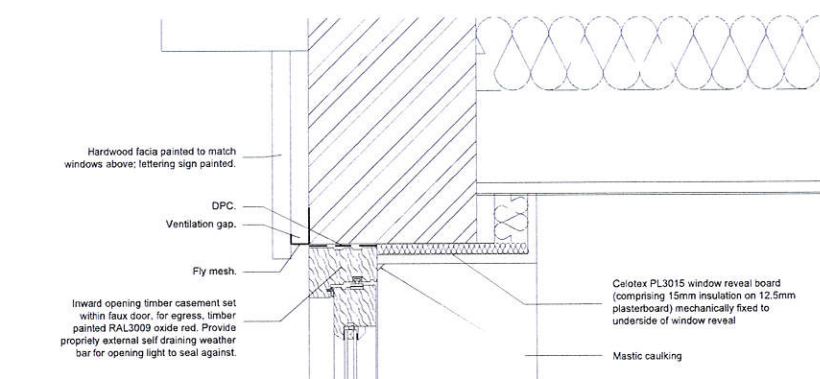


1 Head Detail

Scale - 1:5

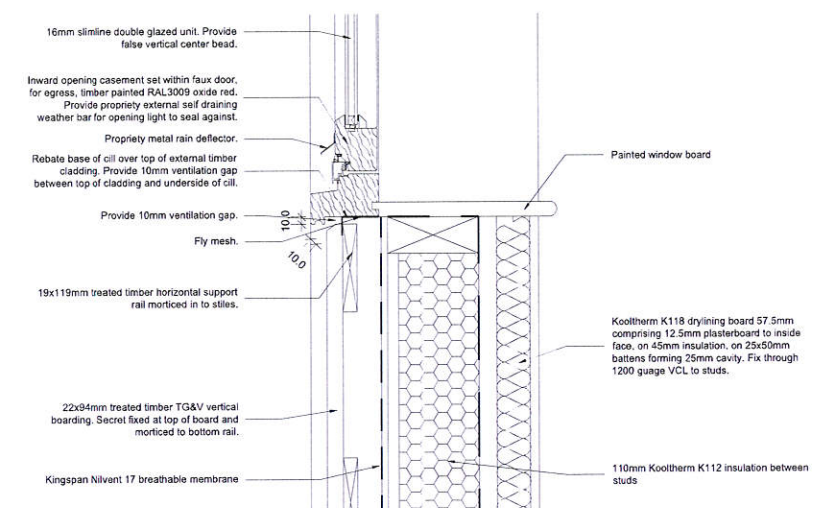

2 Mid Cill Detail

Scale - 1:5

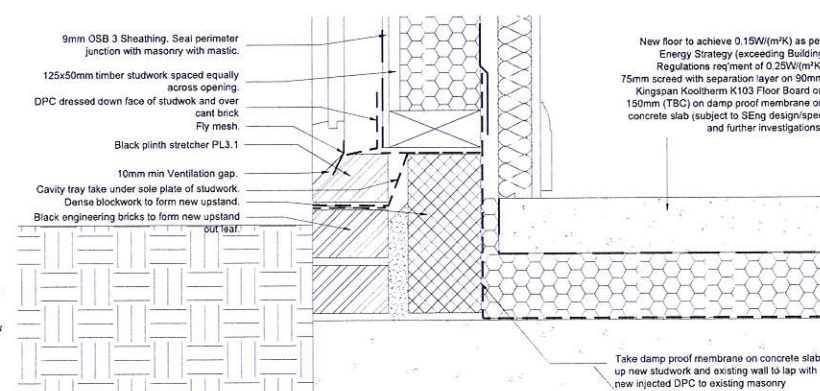

3 Base Cill Detail

Scale - 1:5

notes:

Adjacent properties and boundaries are shown for illustrative purposes only and have not been surveyed unless otherwise stated.
Do not scale from this drawing except for planning consent purposes.

REV	DATE	DESCRIPTION	DRAWN	CHECKED
A	05/12/2018	Issue for tender	mlw	PD

Revisions



**Chaplin Farrant
Wiltshire Limited**

Bank Chambers
69 High Street
Winchester
Hampshire
SO23 9DA
Tel: 01962 862234
Fax: 01962 840506
email: studio@cfw-architects.com
www.cfw-architects.com

Also at:

Norwich

London

TENDER

Inland Homes

PROJECT

Randalls

PROJECT

Block 3 - Fire Station

Front Elevation

Details As Proposed

DRAWING

J17077w

PROJECT REF

AD(3)401

DRAWING ID

12/06/2018

DATE

1:20/1:5 @A1

SCALE

JS

DRAWN BY


PD

CHECKED BY


This drawing is copyright of the Architects and shall not be reproduced without their permission.

Check all dimensions and report any errors or omissions.


notes:
Adjacent properties and boundaries are shown for illustrative purposes only and have not been surveyed unless otherwise stated.
Do not scale from this drawing except for planning consent purposes.

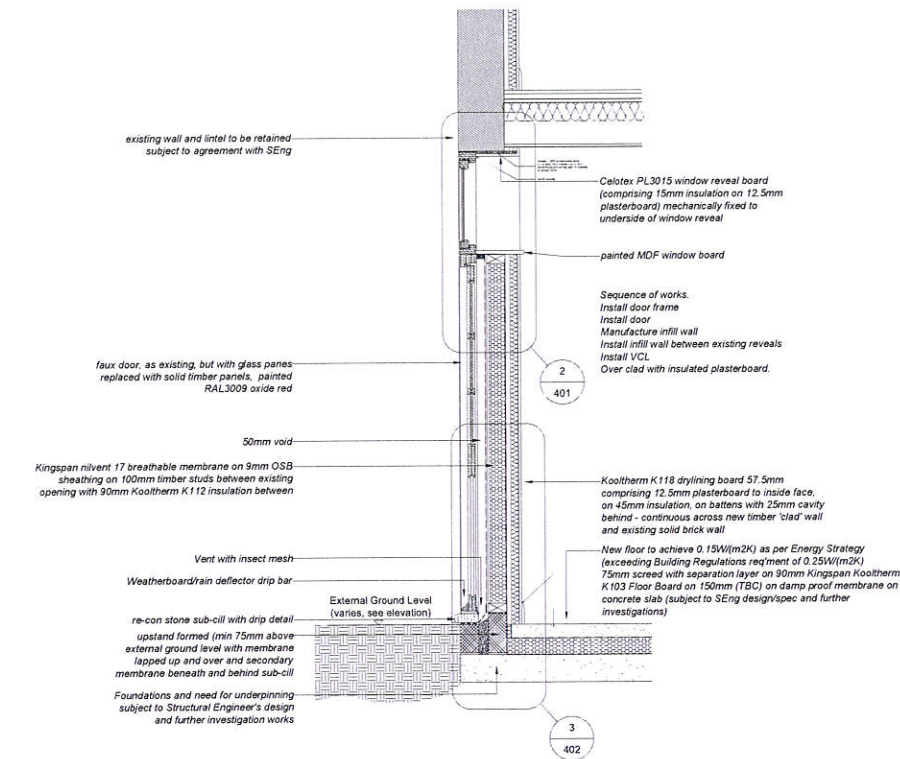


Typical Detail - Doors DO.22 & DO.23
Scale - 1:20

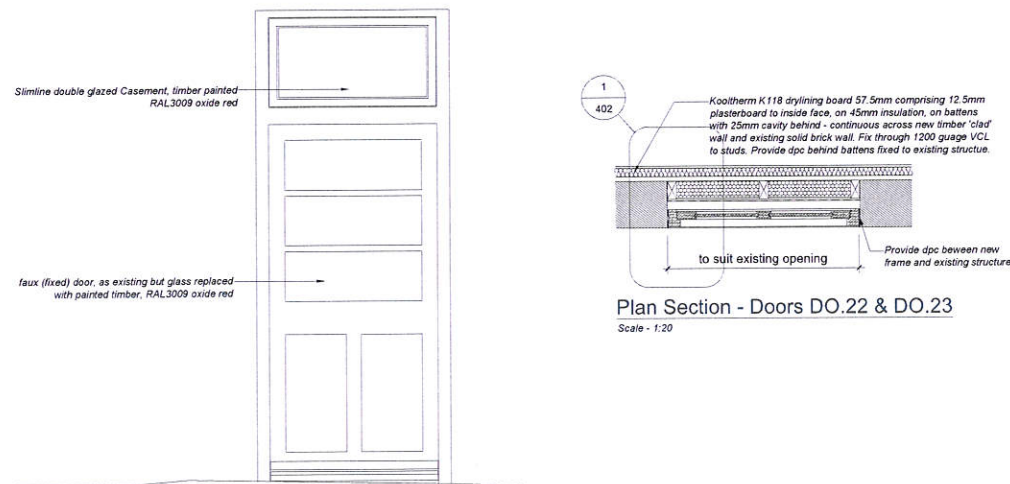


Typical Elevation - Doors DO.22 & DO.23
Scale - 1:20

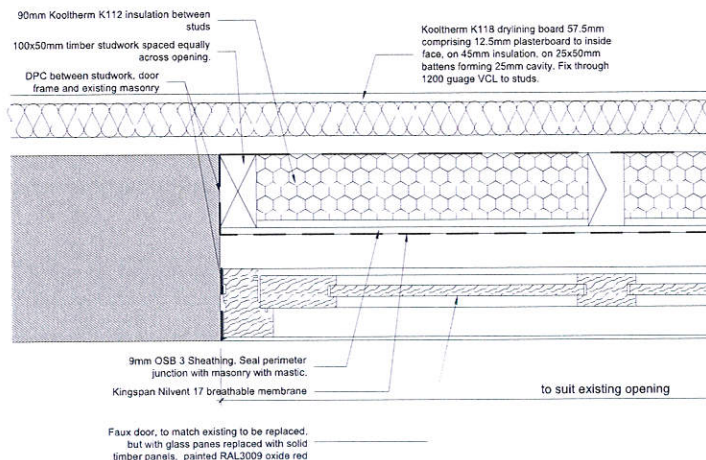

1 Reveal Detail
Scale - 1:5

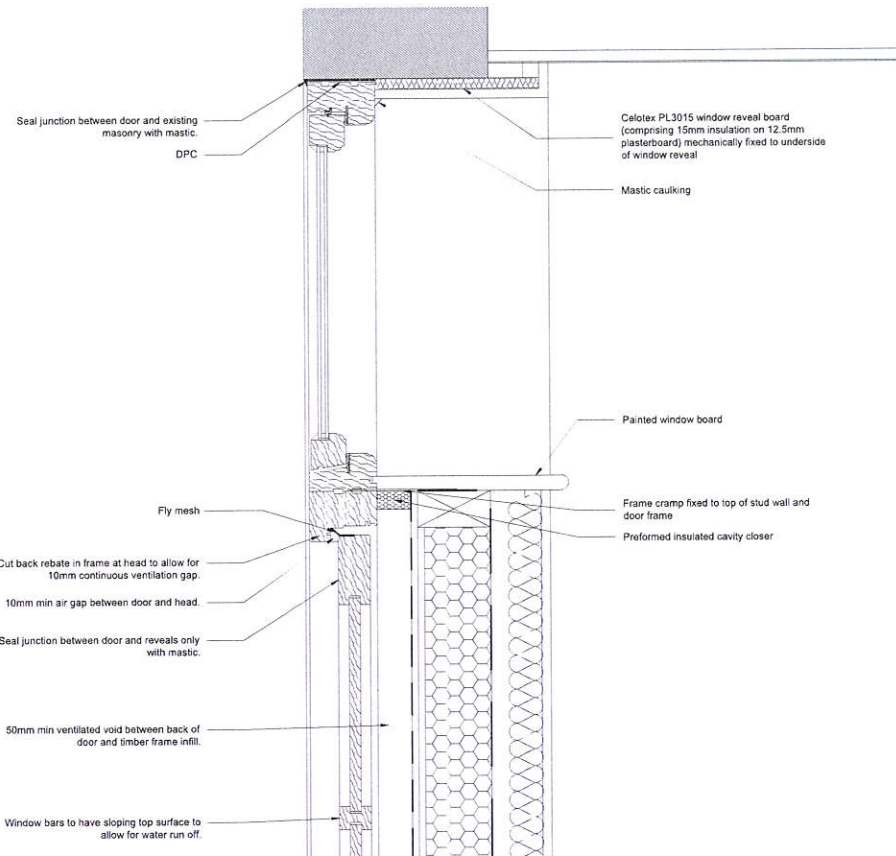

2 Head Detail
Scale - 1:5

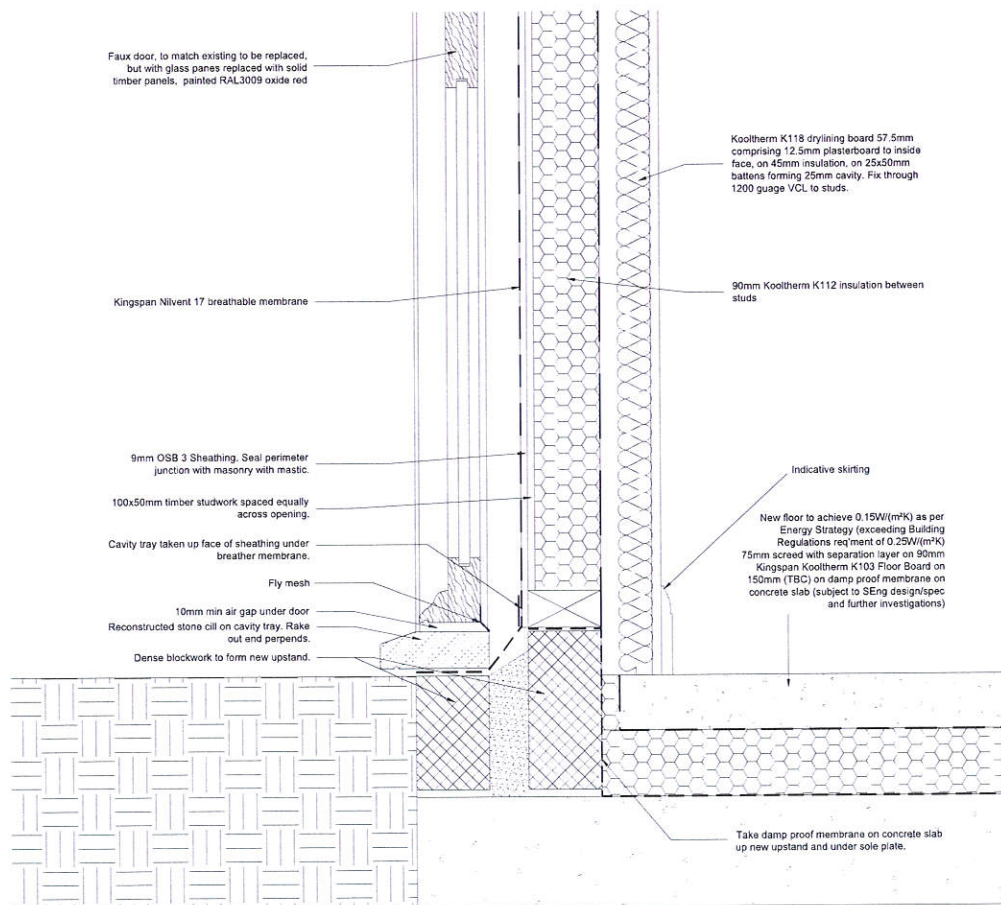

3 Threshold Detail
Scale - 1:5

REV	DATE	DESCRIPTION	mw	PD
A	05/12/2018	Issue for tender	mw	PD

Revisions



architects

Chaplin Farrant
Wiltshire Limited

Bank Chambers
69 High Street
Winchester
Hampshire
SO23 9DA

Tel: 01962 862234
Fax: 01962 840506

email: studio@cfw-architects.com
www.cfw-architects.com

Also at:
Norwich
London

TENDER

Inland Homes
client

Randalls
project
Block 3 Fire Station
Courtyard Elevation
Details As Proposed

J17077w
project ref

AD(3)402
drawing no

17/08/2018
date

JS
drawn by

PD
checked by

A
revision

1:20/1:5@A1
scale

This drawing is copyright of the Architects and shall not be reproduced without their permission.

Check all dimensions and report any errors or omissions.