




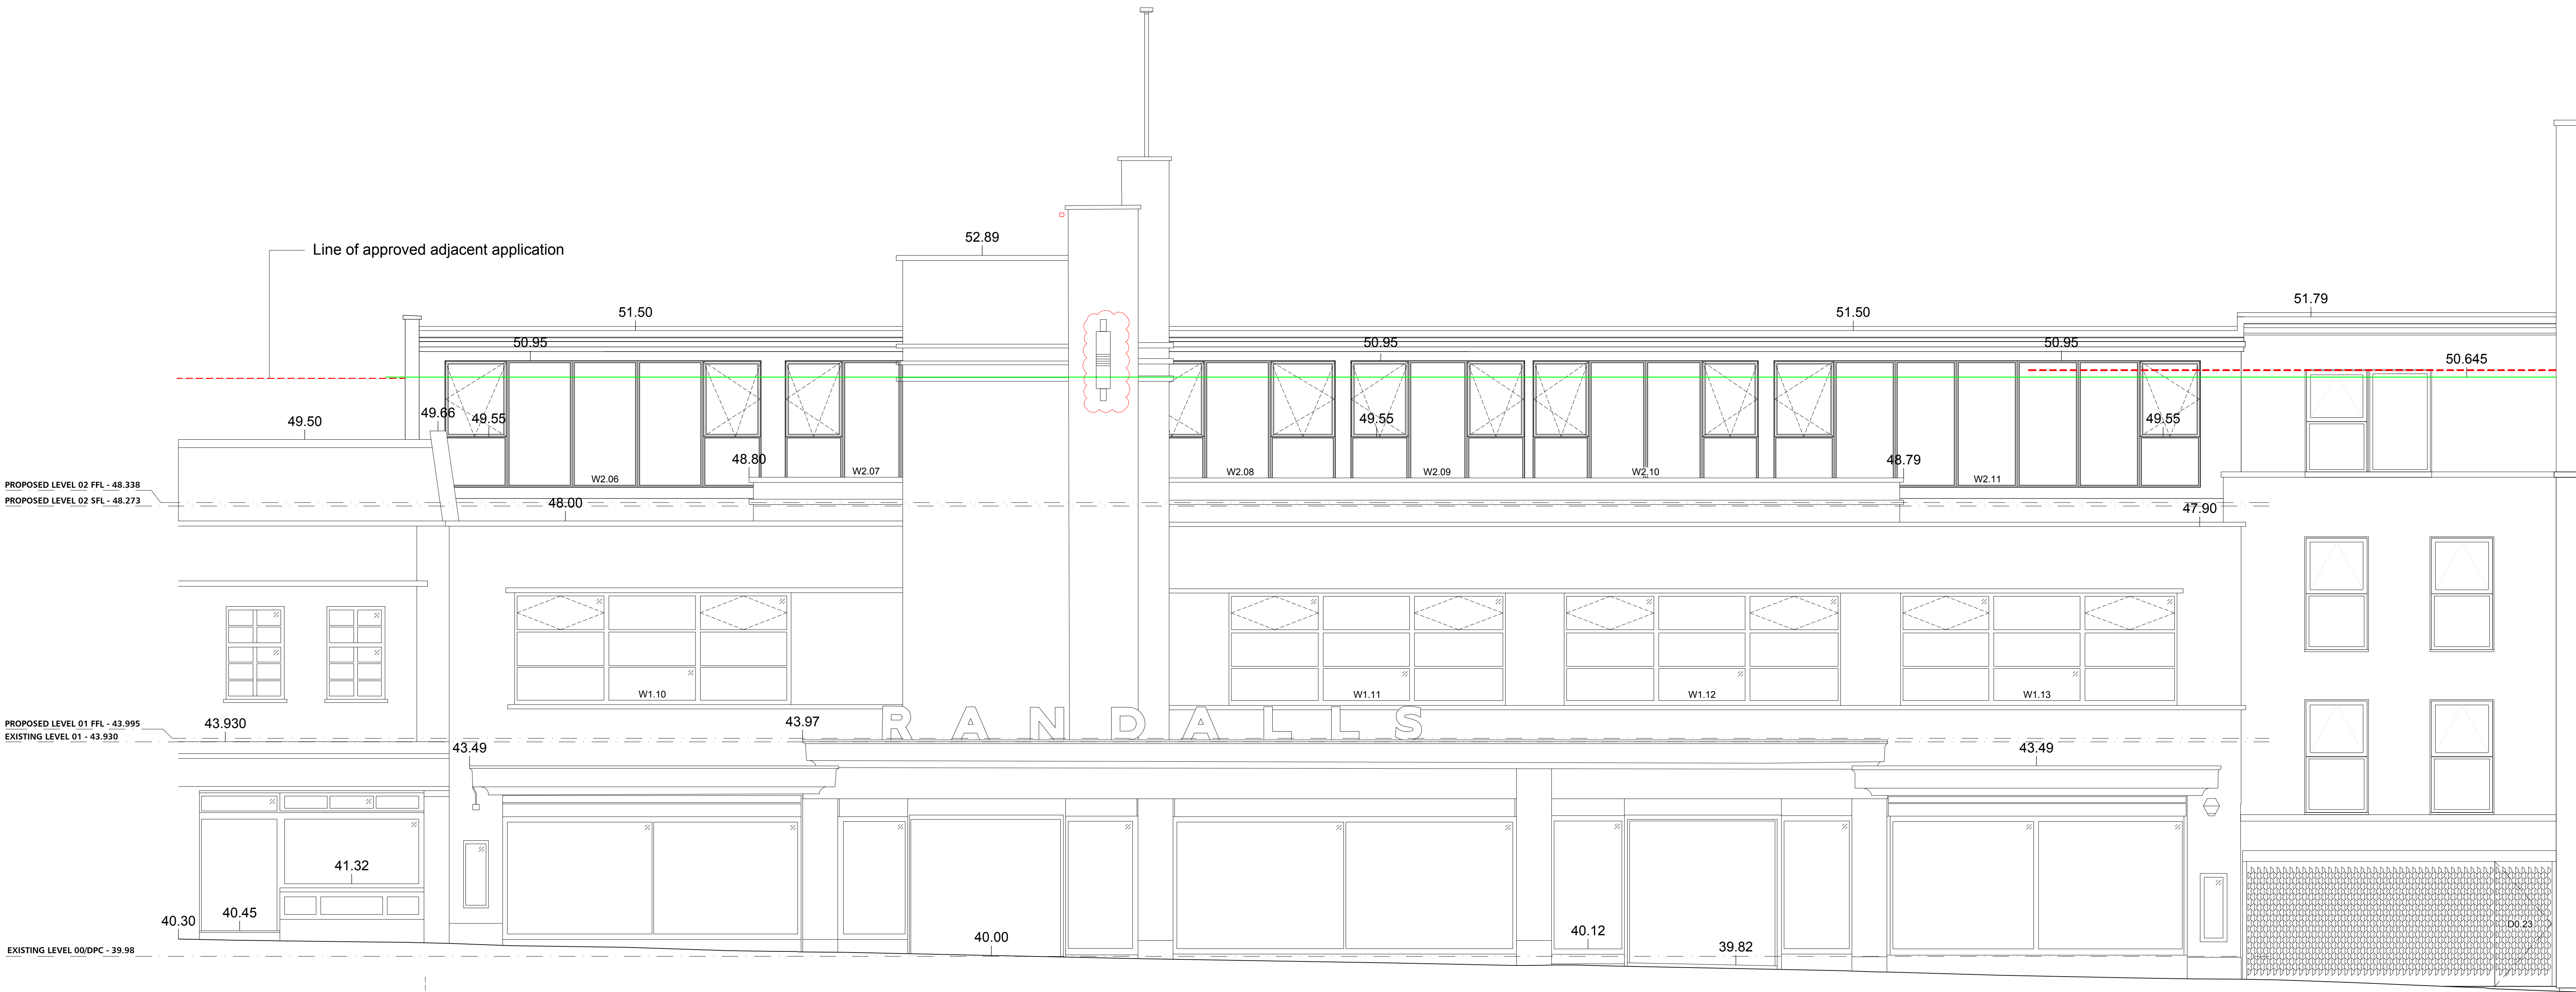

Block 1 & 2 Street Scene / North Elevation (Vine Street)

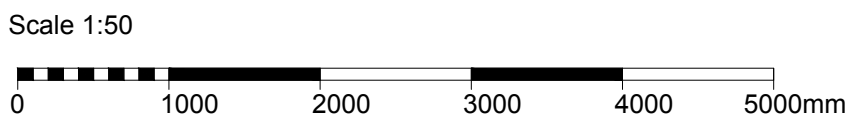

Datum Line 35.00m

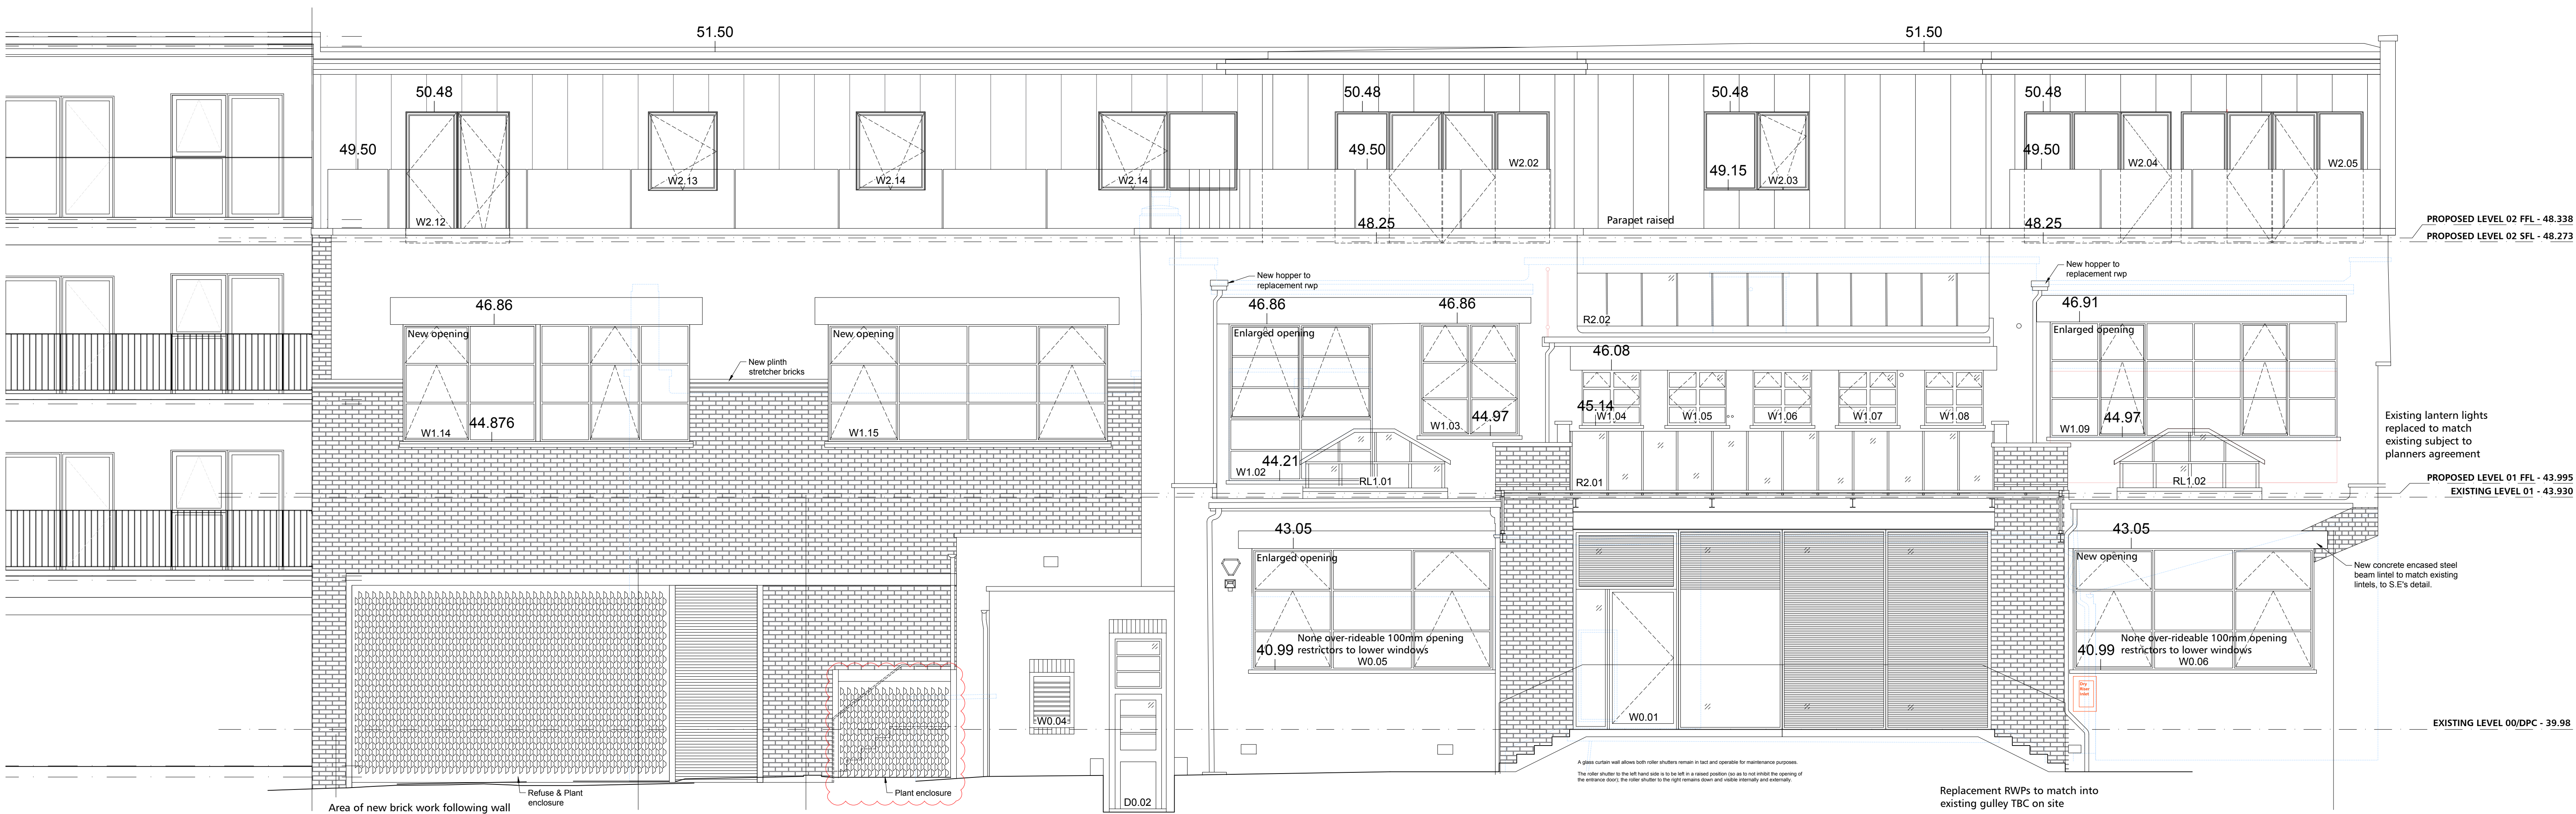

Block 2 / South Elevation, Short
Scale - 1:50

Block 1 / South Elevation
(for parallel projection of scewed elevation refer to drawing)

Datum Line 35.00m

notes:
Adjacent properties and boundaries are shown for illustrative purposes only and have not been surveyed unless otherwise stated.
Do not scale from this drawing except for planning consent purposes.

L	17/07/2019	Clack & enclosure added on elevation.	MPS	PD
K	16/07/2019	Link gate & enclosure fences	SS	PD
J	18/06/2019	Brick hatch revised in accordance with client comments	MPS	PD
H	12/06/2019	Parapet wall between blocks 1 & 2 revised. Window W2.05 width reduced.	MPS	PD
G	30/05/2019	Window openings & eavings revised in accordance with window/door schedule.	MPS	PD
F	24/05/2019	Hatch tone	PD	MW
E	17/05/2019	Roof level increased. Front entrance updated. Window/door tags added.	MPS	PD
D	06/12/2018	Title sheet updated	PD	MW
C	08/11/2018	Brickwork type	PD	MW
B	11/10/2018	New infill/parapet brickwork shown	PD	MW
A	14/09/2018	For Client comments	PD	MW
REV	DATE	DESCRIPTION	DRAWN	CHECKED

Revisions



Chaplin Farrant
Wiltshire Limited

Bank Chambers
69 High Street
Wiltshire
SN2 2DA

Tel: 01982 882334
Fax: 01982 886566
email: studio@cfw-architects.com
www.cfw-architects.com

Also at:
Newbury
London

AE(1)200 L

30/07/2018 1:50@AO

Check all dimensions and report any errors or omissions.

PD MW

DESIGNED BY