


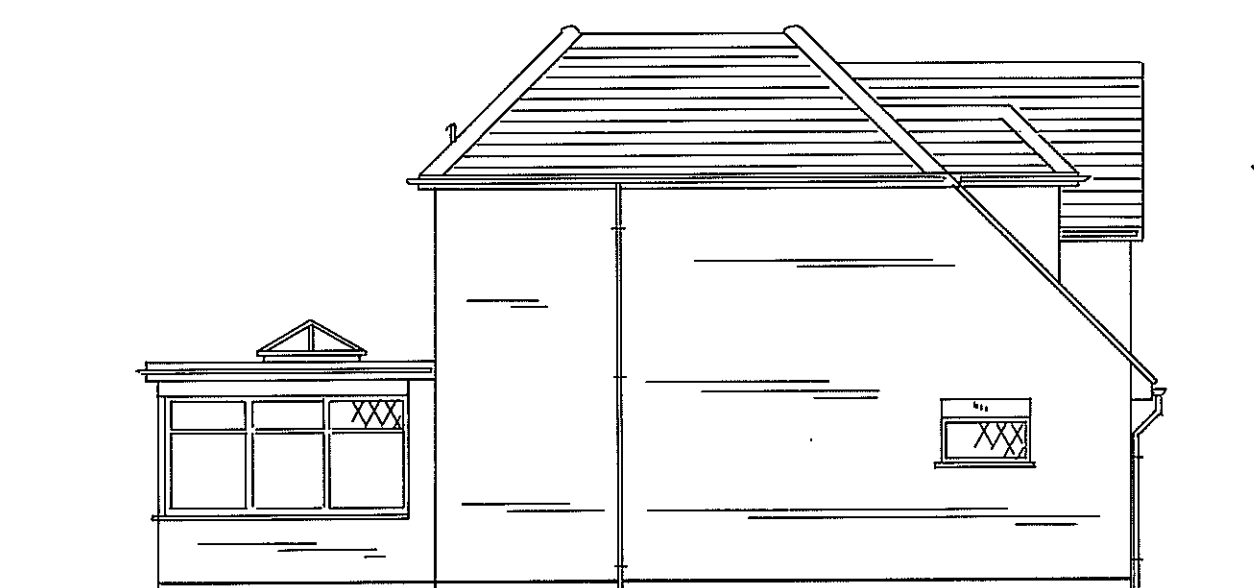


EAST SIDE ELEVATION




REAR ELEVATION




WEST SIDE ELEVATION

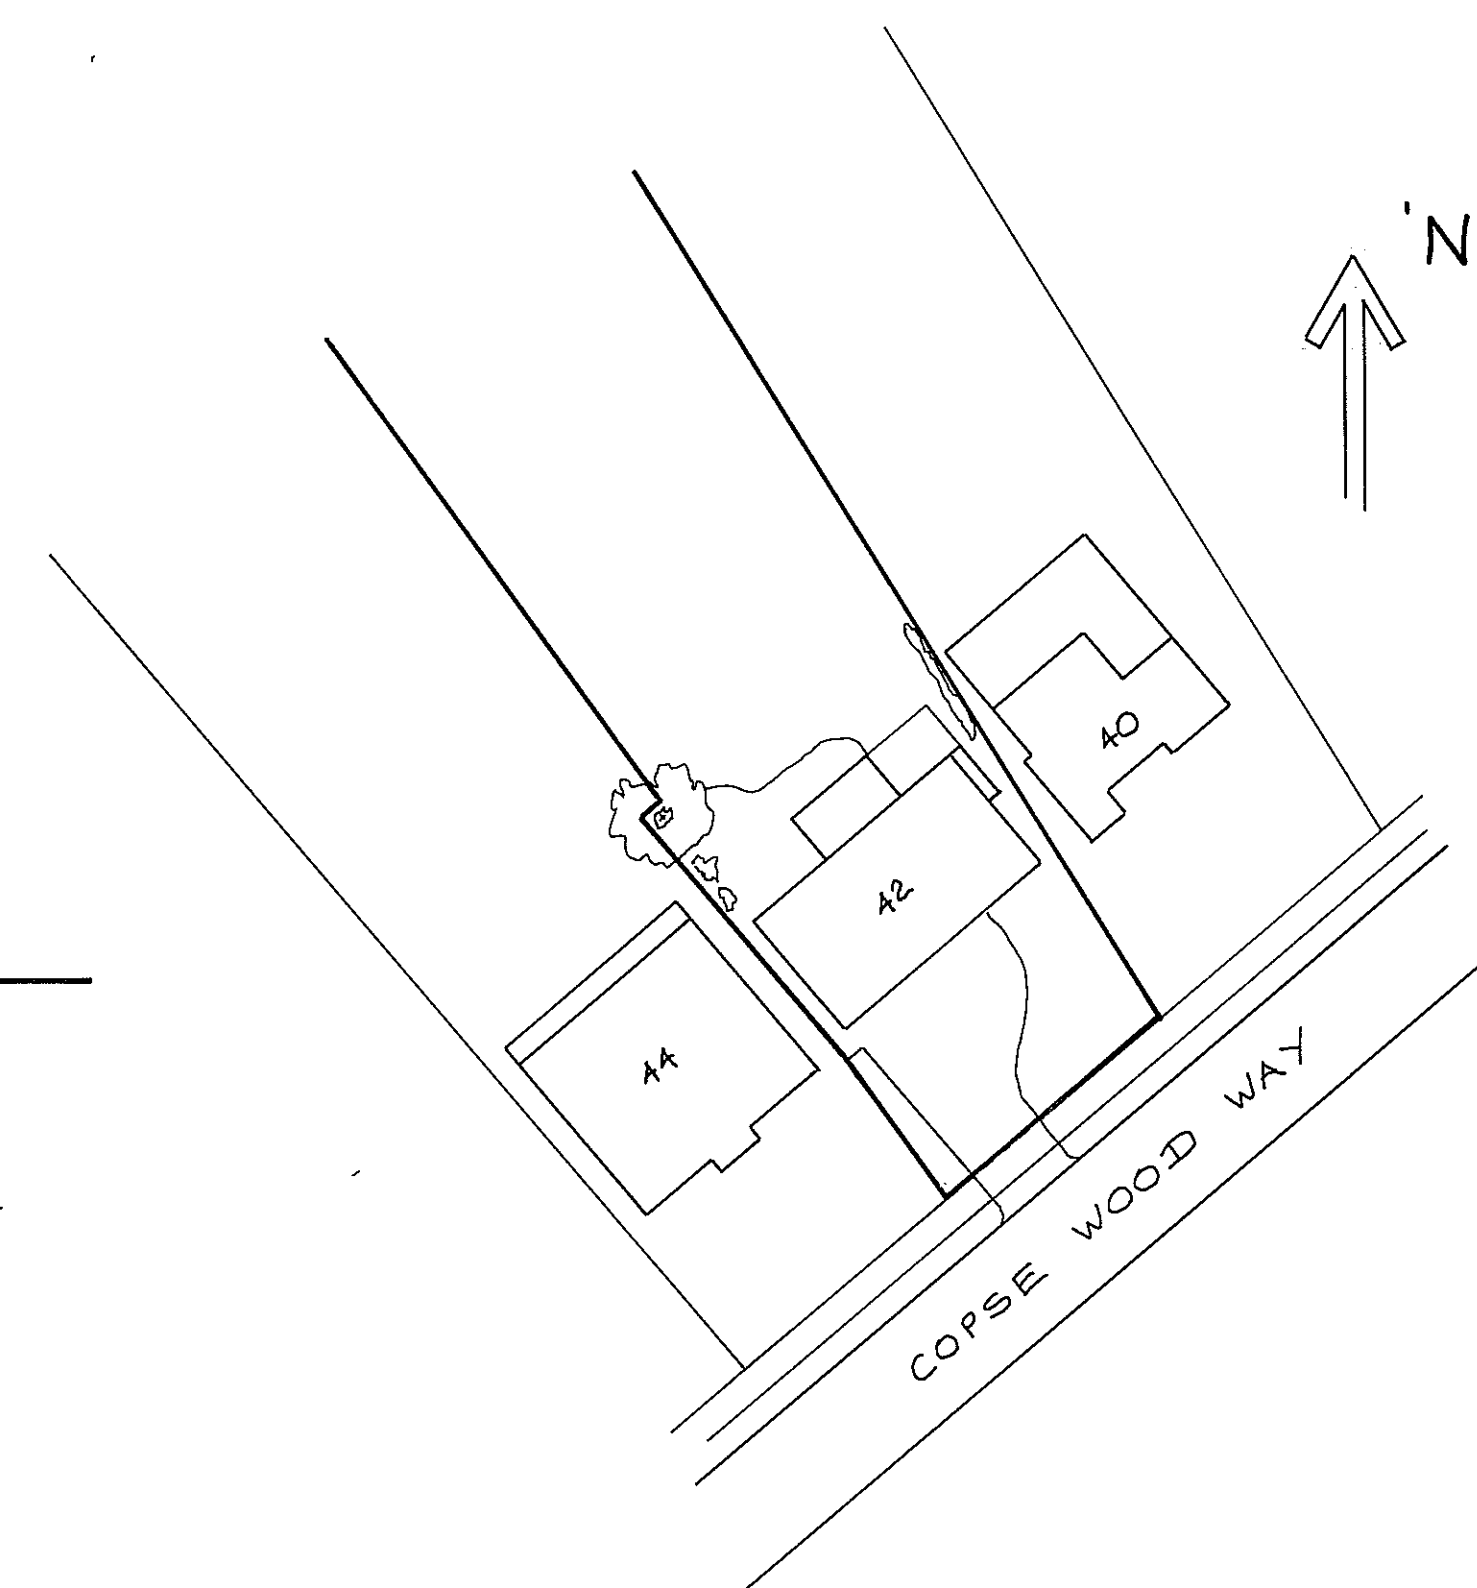


BLOCK PLAN
(1:500)

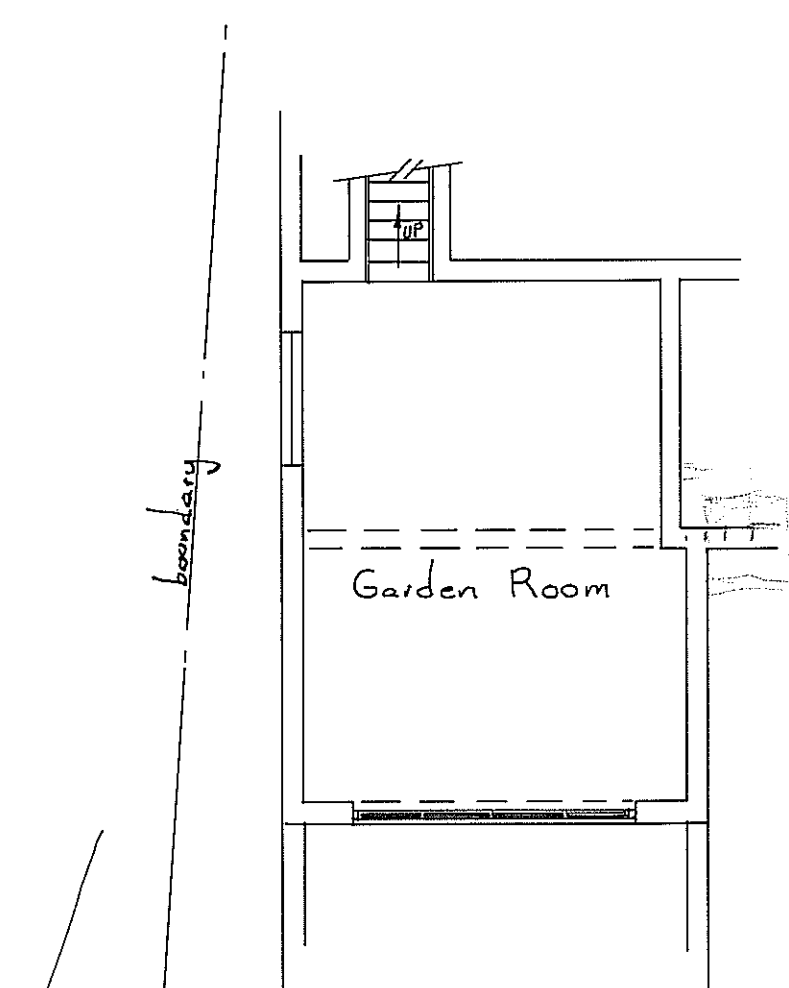

BASEMENT PLAN

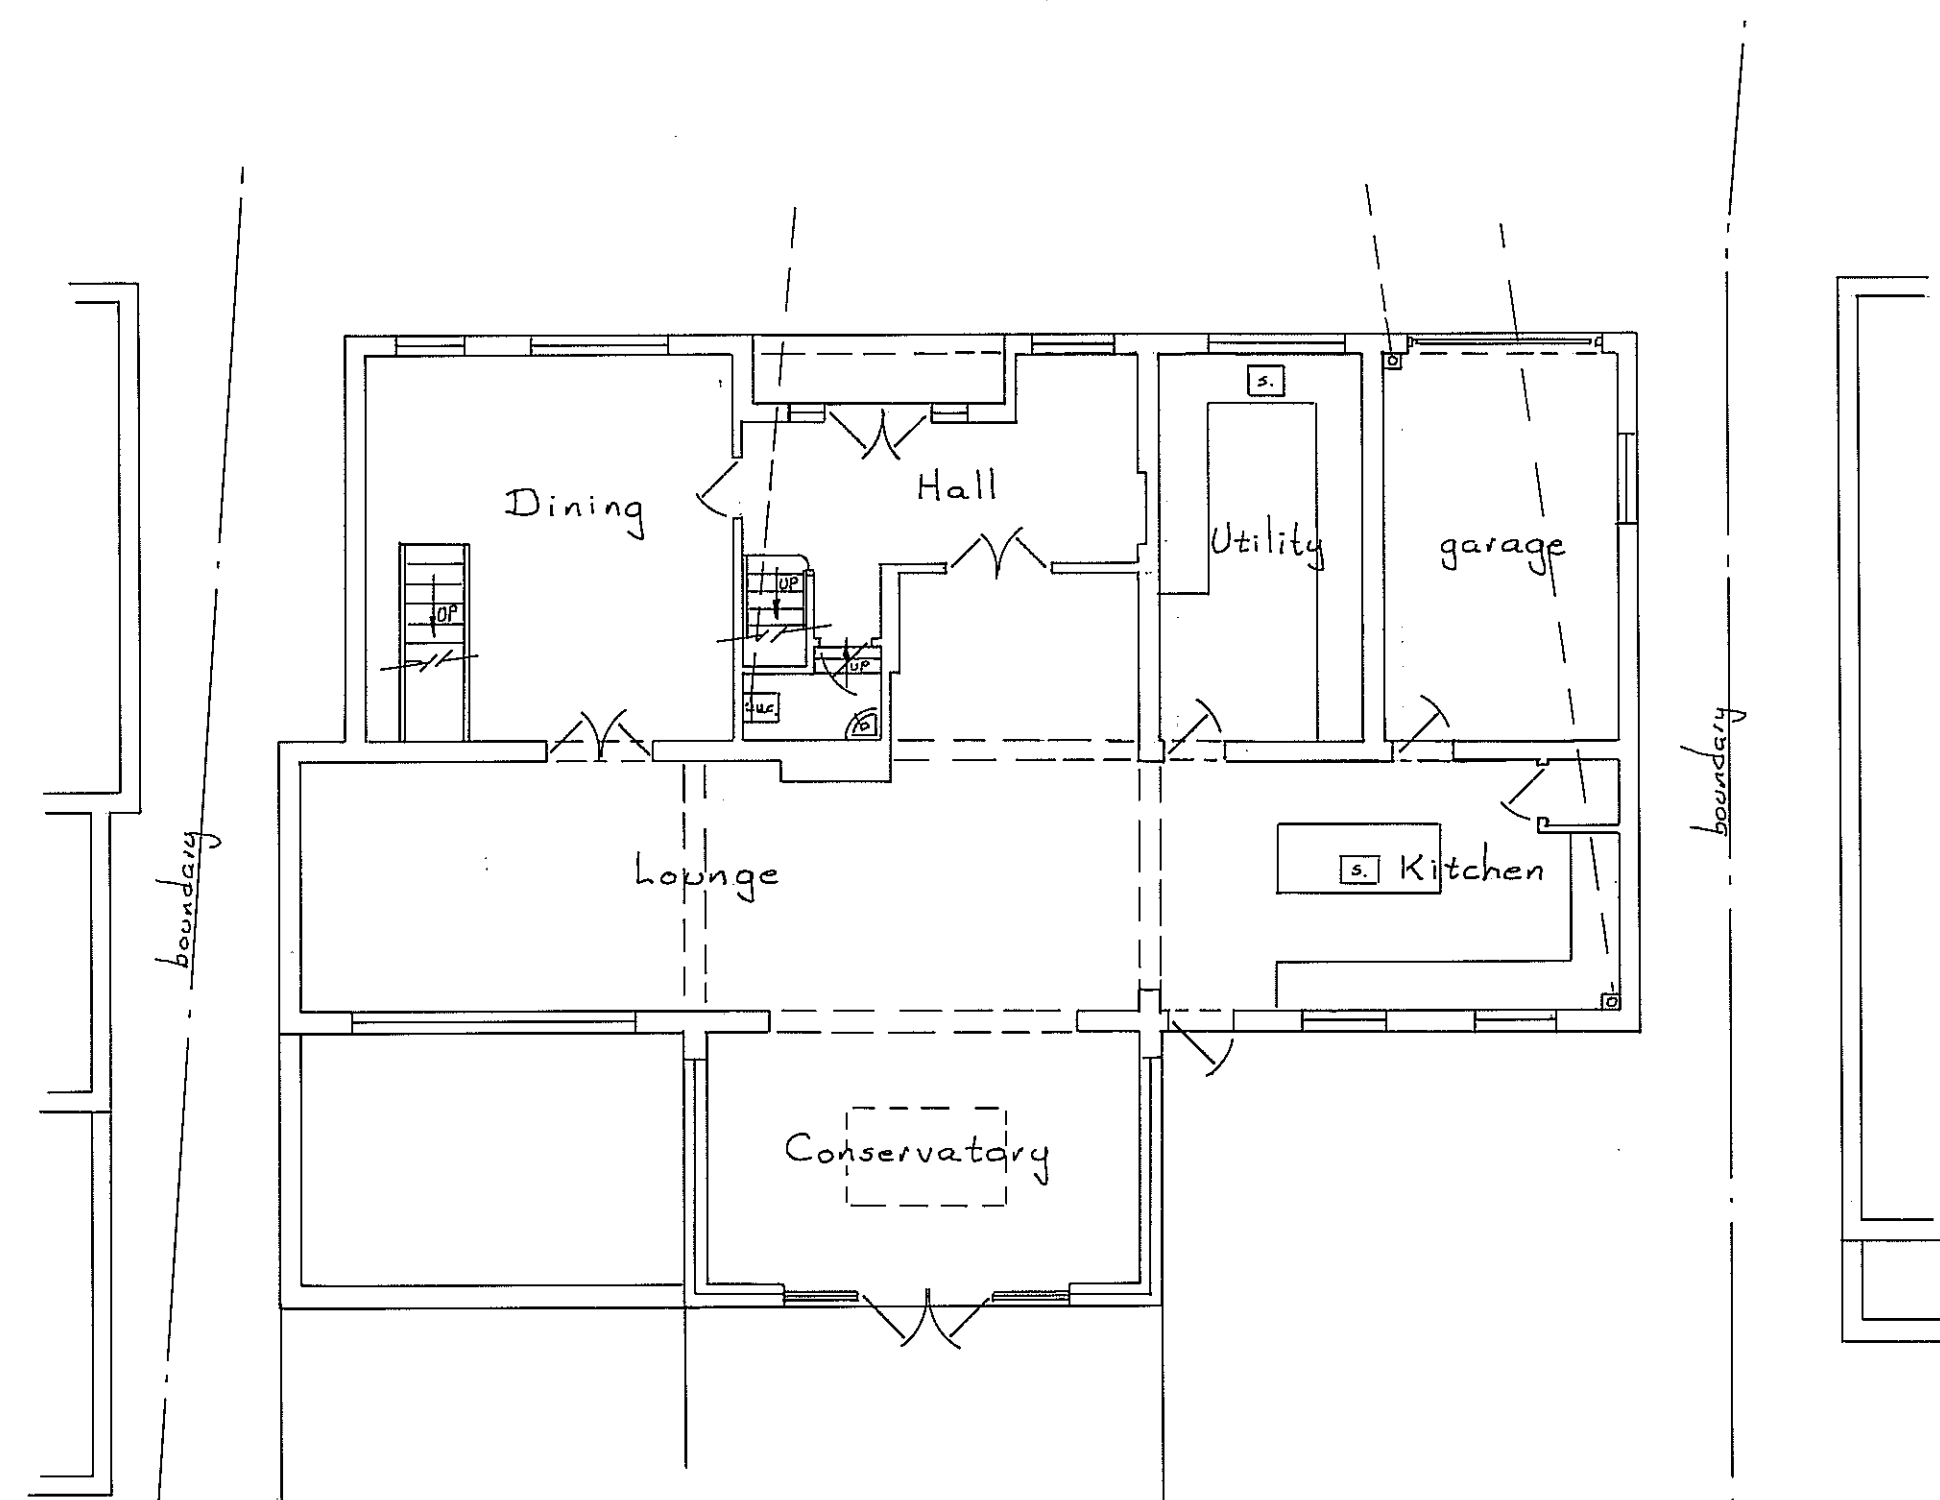

GROUND FLOOR PLAN

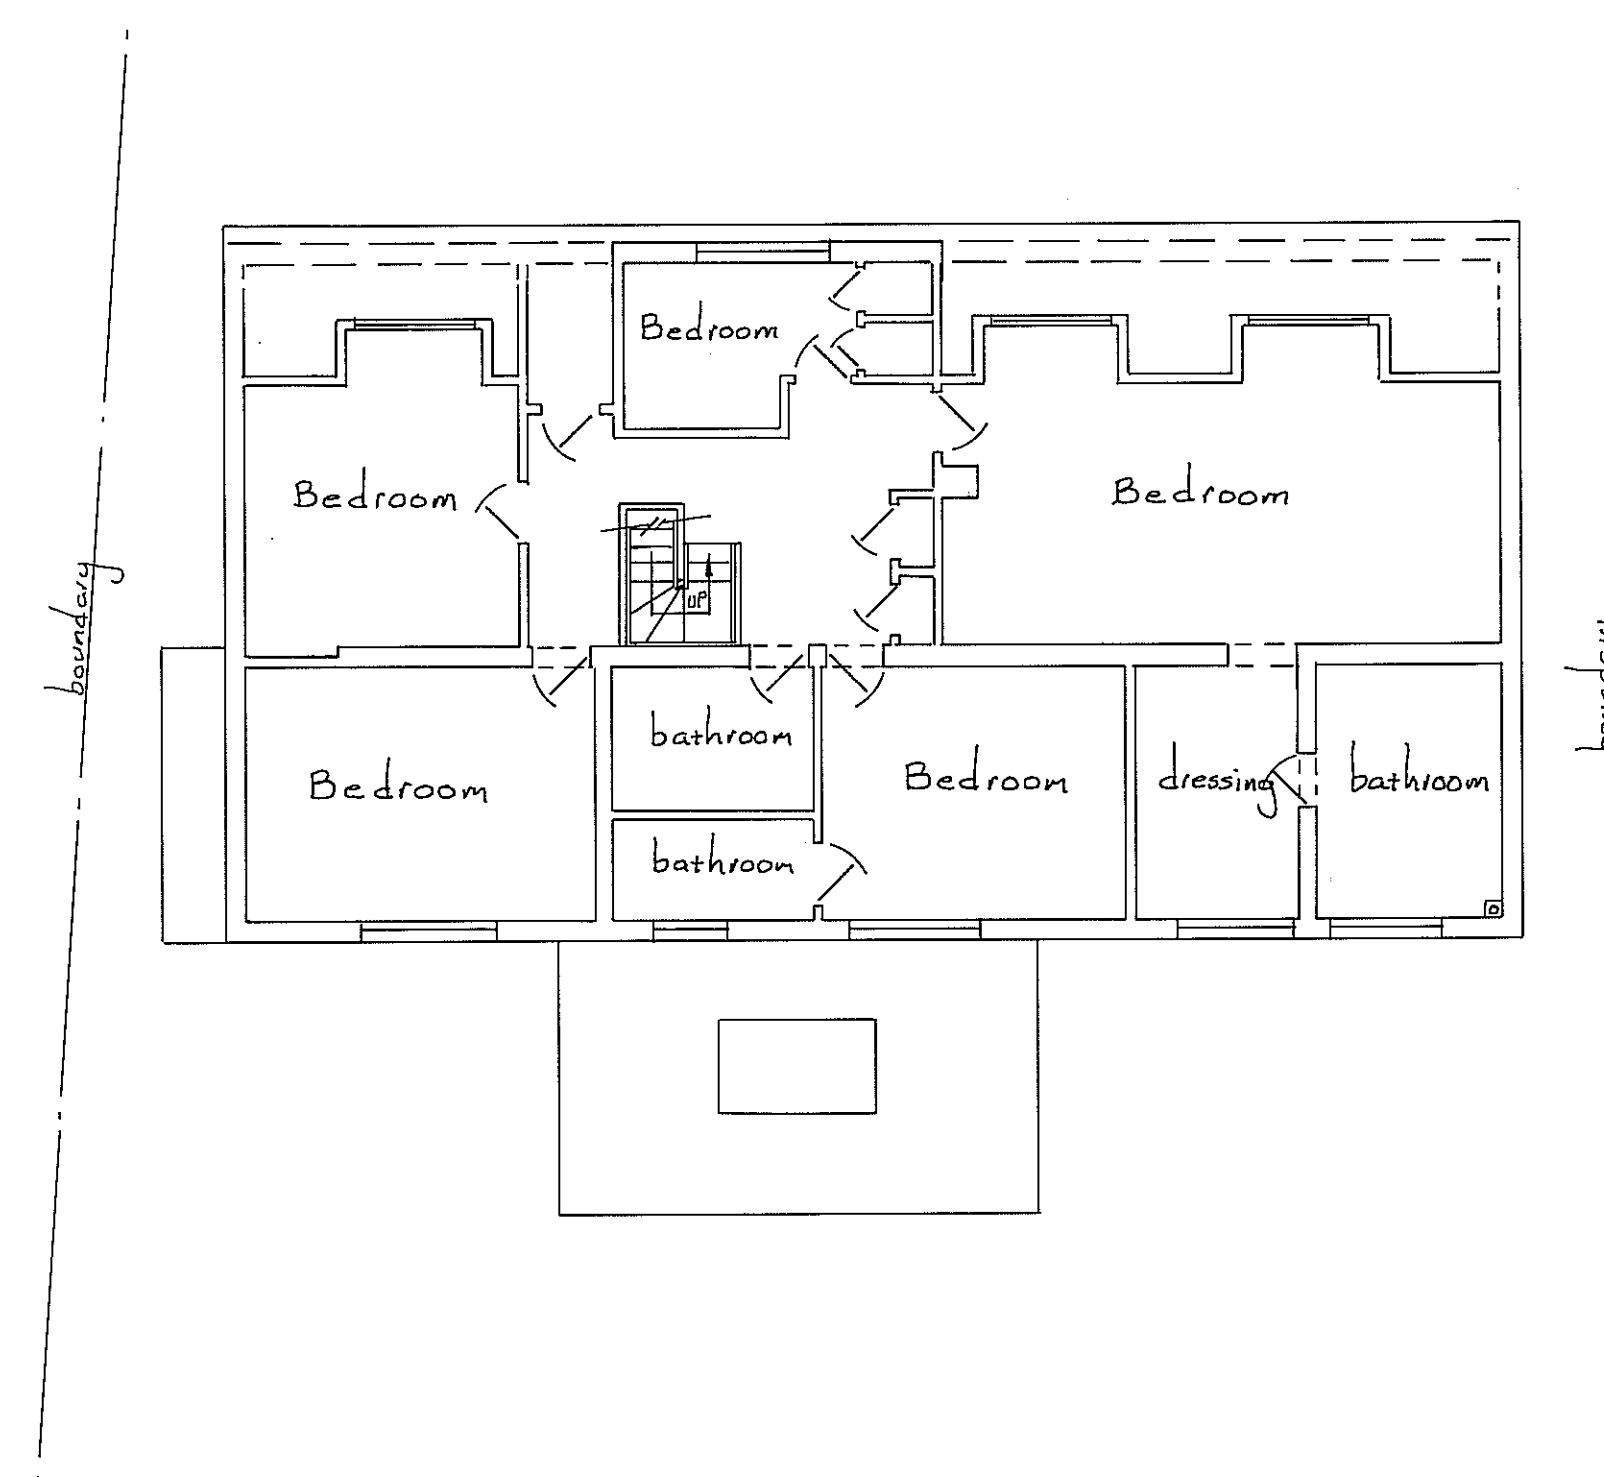

FIRST FLOOR PLAN

0 1 2 3 metres

Scale Bar 1:100

Scale 1:100 SHT. N° 1
EXISTING PLANS &
ELEVATIONS
42 COPSE WOOD WAY
NORTHWOOD
HA6 2UA

Mr. & Mrs. DAMAVANDI DEC. 2017
S.A.Y.D. LTD. 01923 267322
EAST LODGE, ESSEX LANE, WD4 8PN

THIS DRAWING TO BE READ IN CONJUNCTION
WITH SHT. N°s 2 & 3, SEPARATE SPECIFICATION SHT.'S
& STRUCTURAL ENGINEERS CALCULATIONS & PLANS