



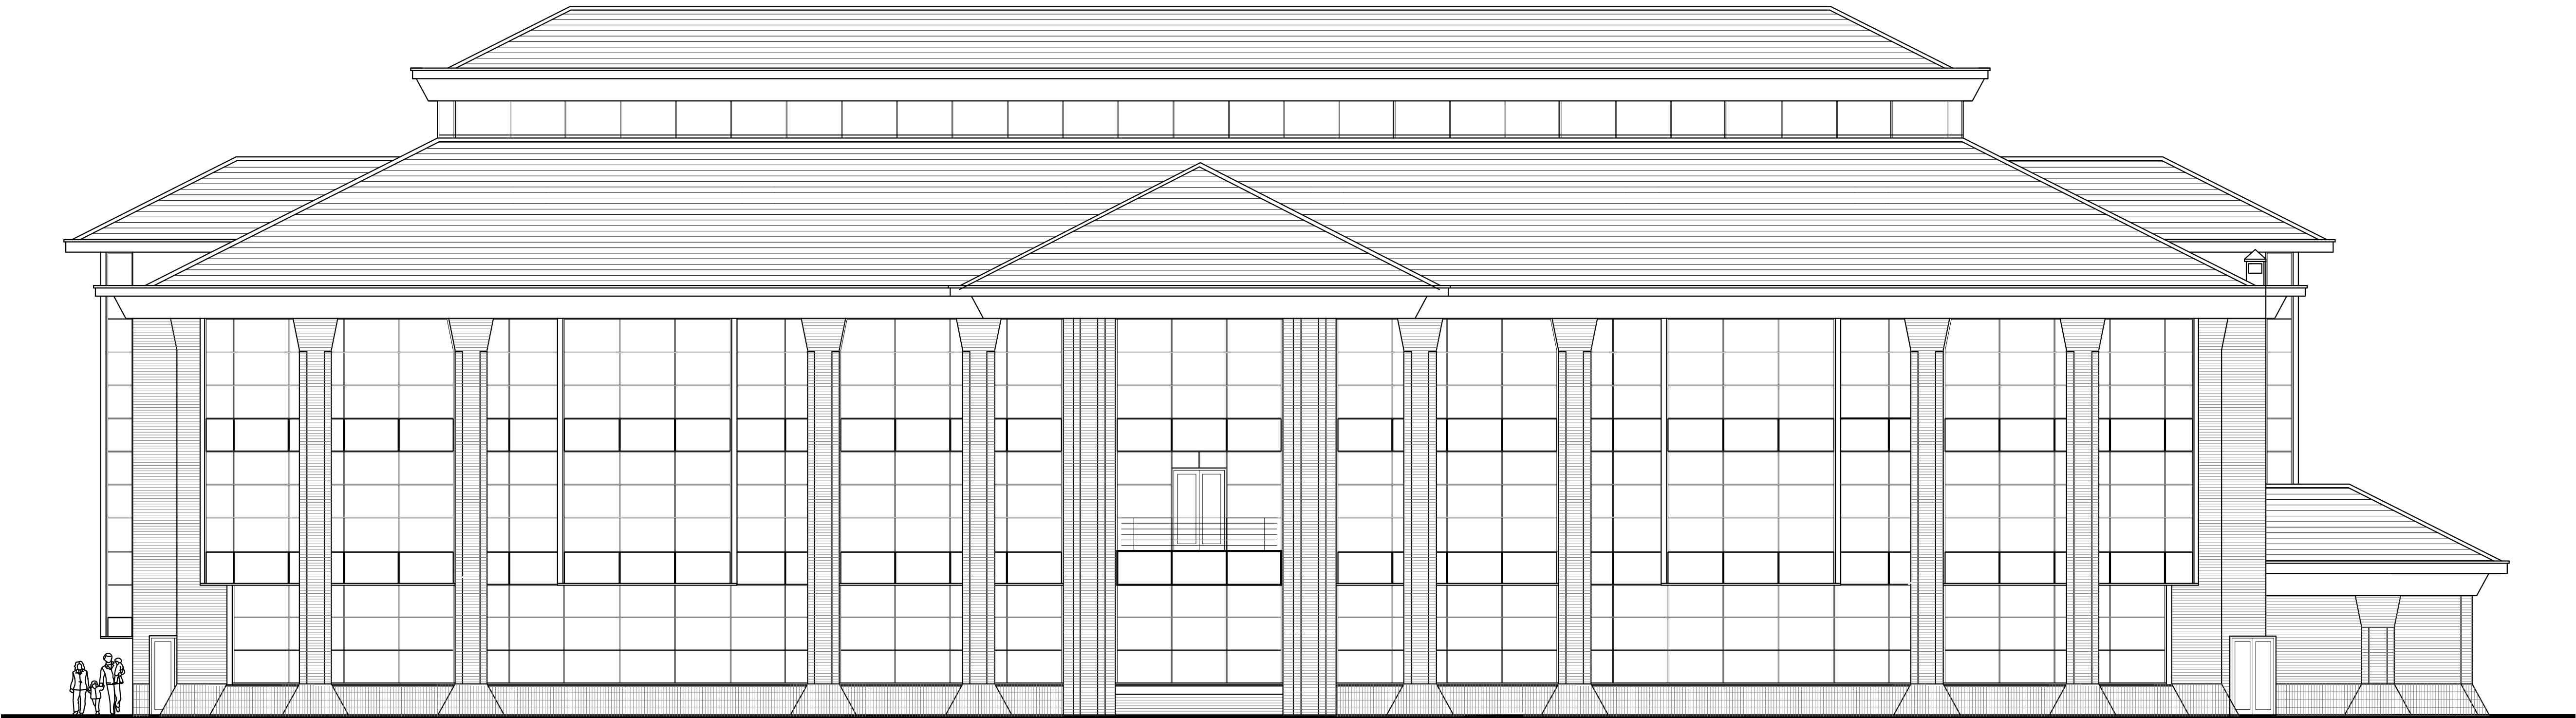


PROPOSED SOUTH ELEVATION
SCALE 1:100

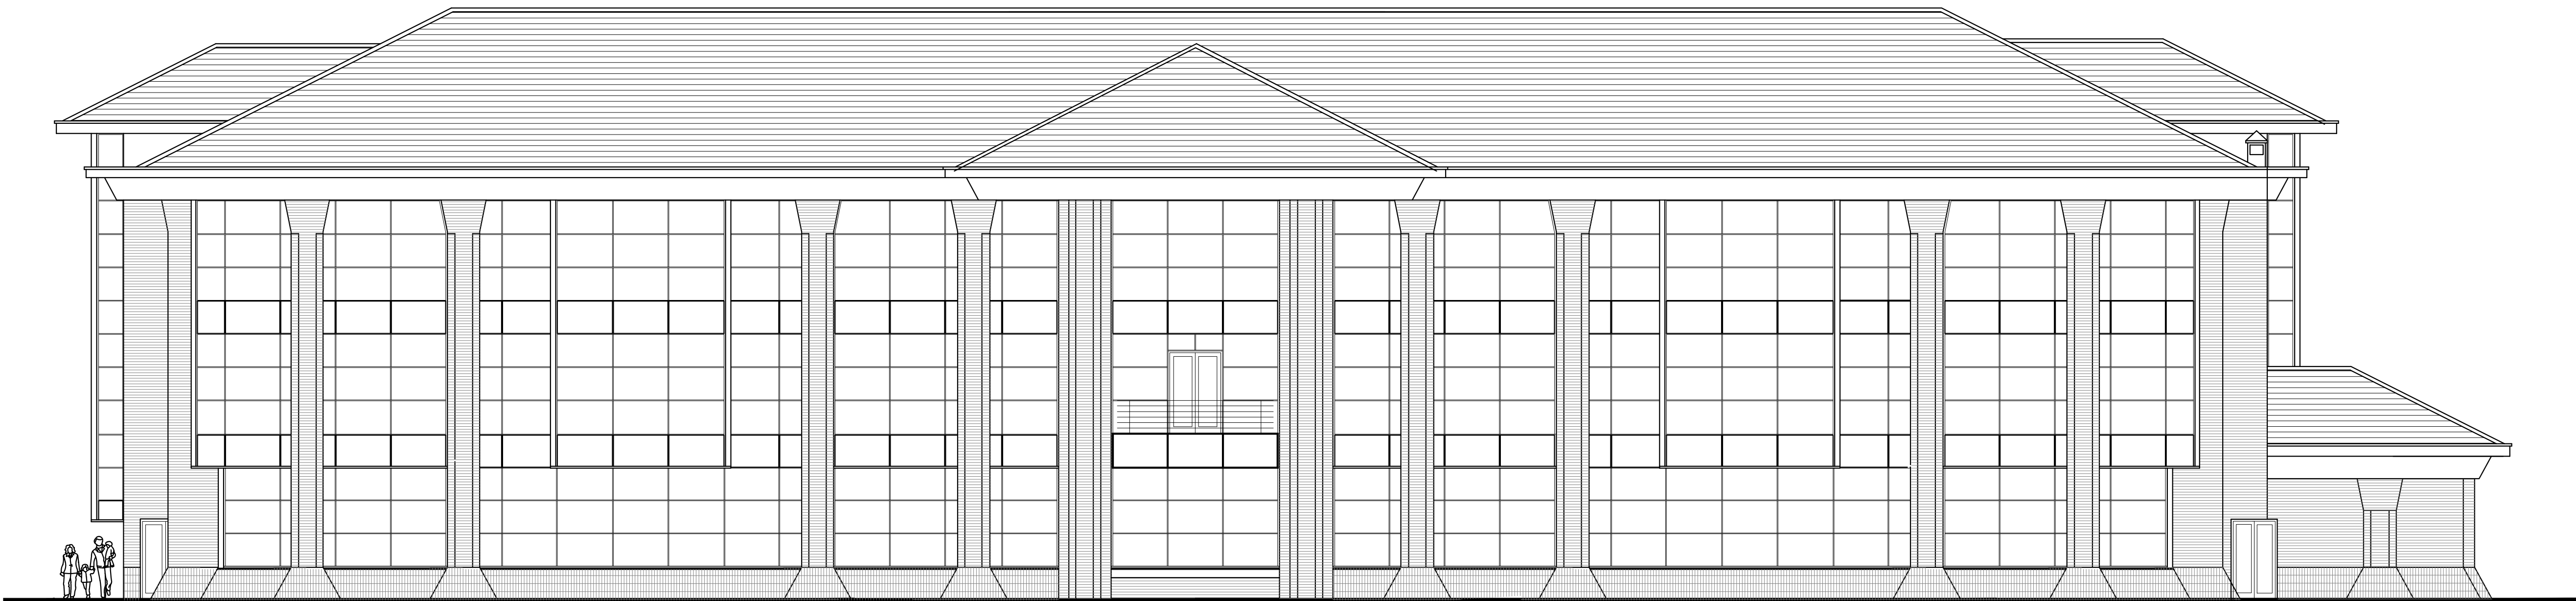

EXISTING SOUTH ELEVATION
SCALE 1:100

Planning issue

REVISION	DATE	DESCRIPTION
Do not scale from the drawing. It is the responsibility of the Contractors, Sub Contractors and Suppliers to check all relevant dimensions and levels of site and buildings before commencing any shop drawings or building work. Any discrepancies should be notified to the Supervising Officer.		
PROJECT: Proposed 4th Floor Extension for Gym & Office Use at Heathrow Point West 234 Bath Road, UB3 5AP		
DRAWING TITLE: Existing & Proposed South Elevations		
SCALE: 1:100		DATE: 06.01.2017
DRAWN BY: AM	CHECKED BY: SR	CAD Ref No. : 05.01. 2017.DWG
© COPY RIGHT RESERVED This drawing must not be re-issued, loaned or reproduced in whole or part without written permission of Rahman Design Practice.		
20 Mortlake High Street London SW14 8JN Tel/Ans: 020 8570 2646 Email: rdp@rdparchitects.com		
DRAWING No. 909/RDP/P05		REV. A1

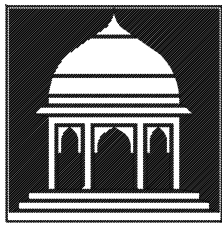

RDP ARCHITECTS
ARCHITECTS & INTERIORS

