




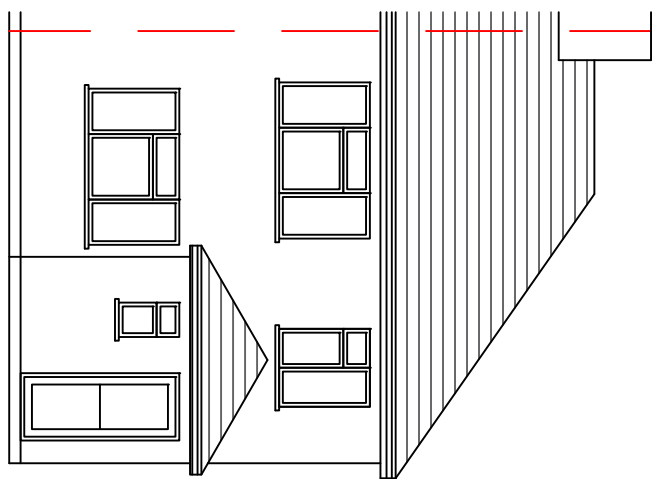


EXISTING FRONT ELEVATION 1:100 SCALE

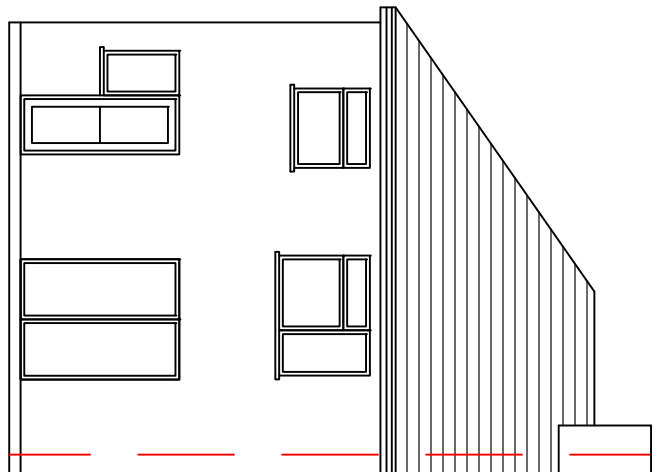


EXISTING REAR ELEVATION 1:100 SCALE

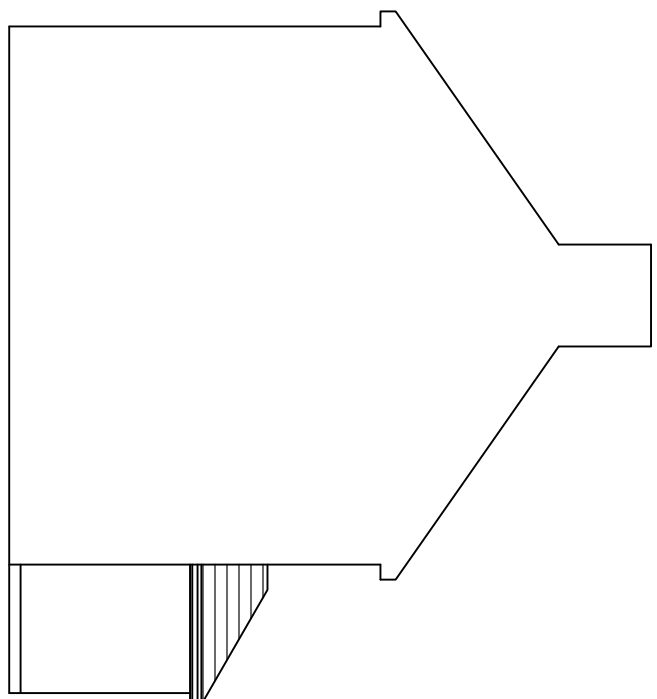


EXISTING LEFT HAND SIDE ELEVATION 1:100 SCALE

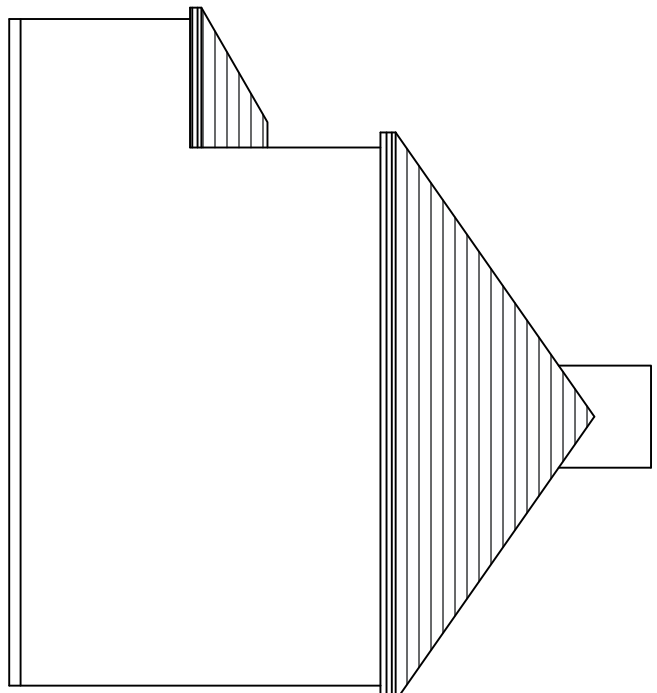


EXISTING RIGHT HAND SIDE ELEVATION 1:100 SCALE

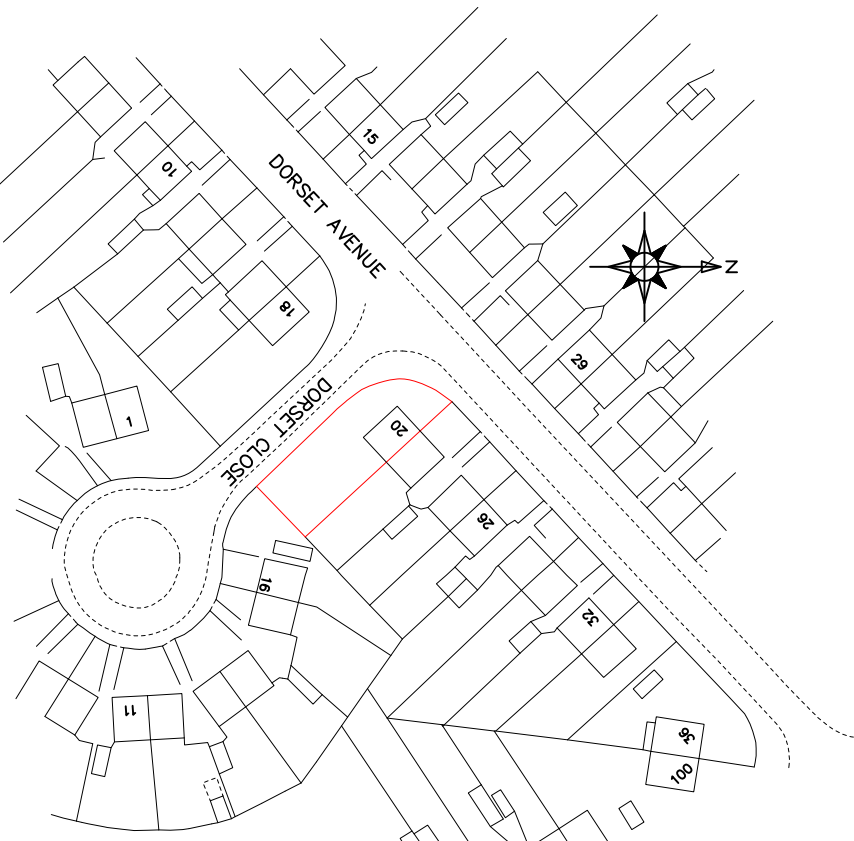


LOCATION PLAN 1:1250 SCALE

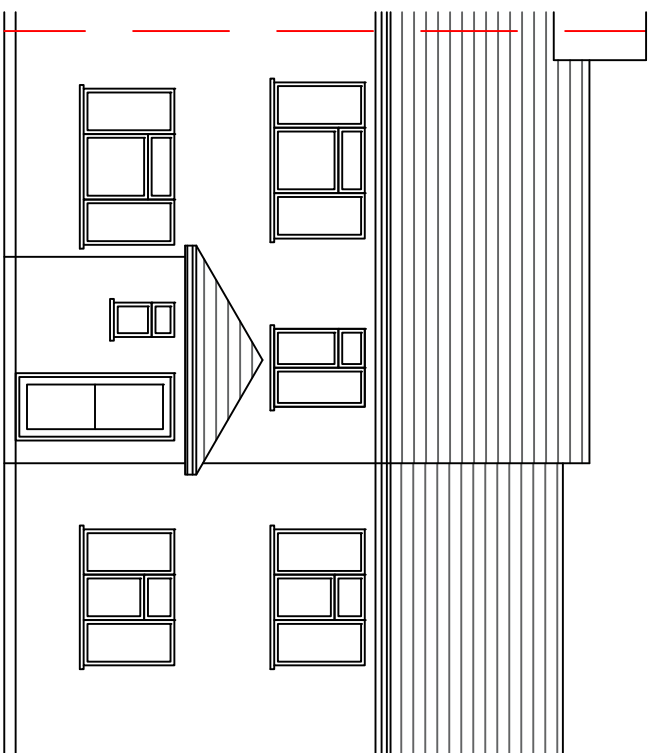


PROPOSED FRONT ELEVATION 1:100 SCALE

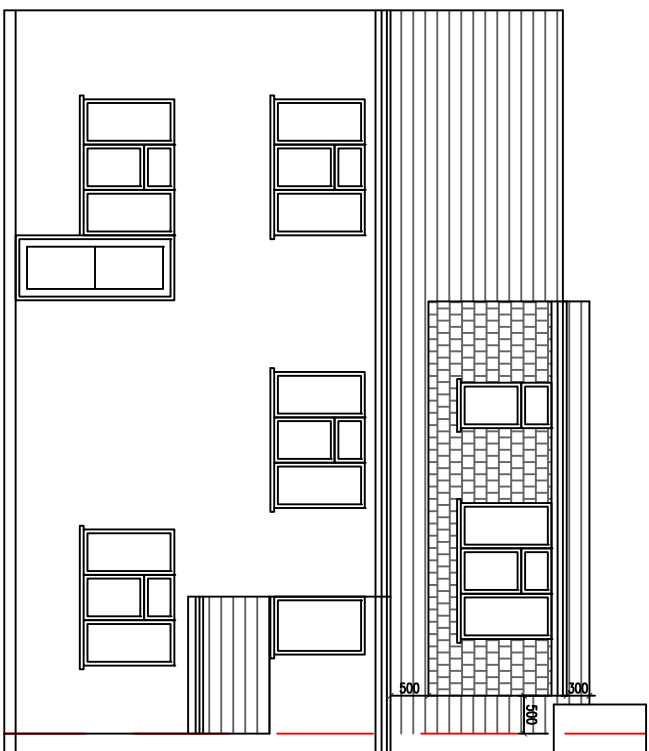


PROPOSED REAR ELEVATION 1:100 SCALE

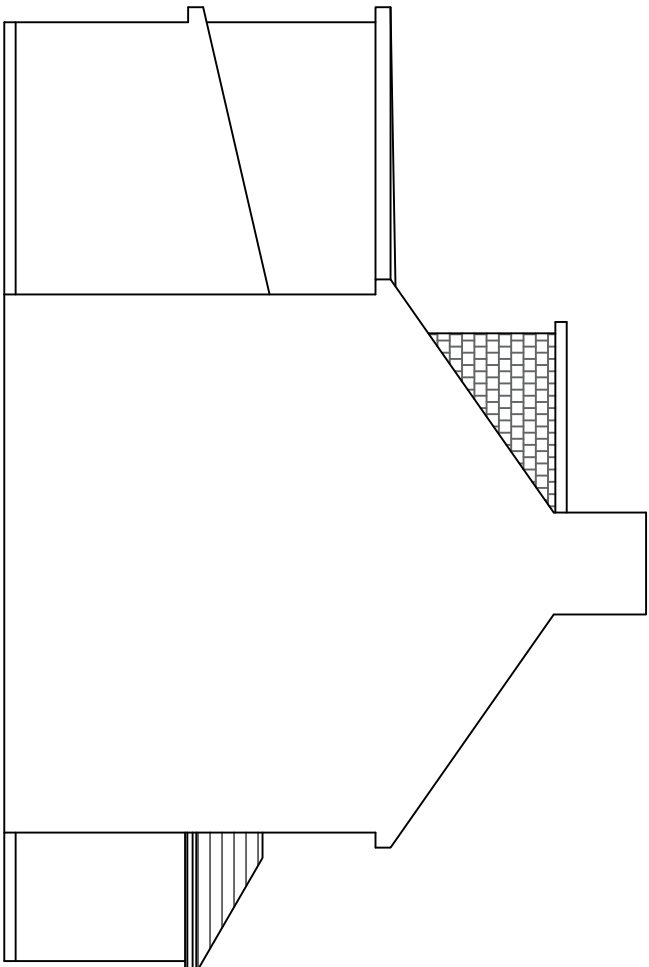


PROPOSED LEFT SIDE ELEVATION 1:100 SCALE

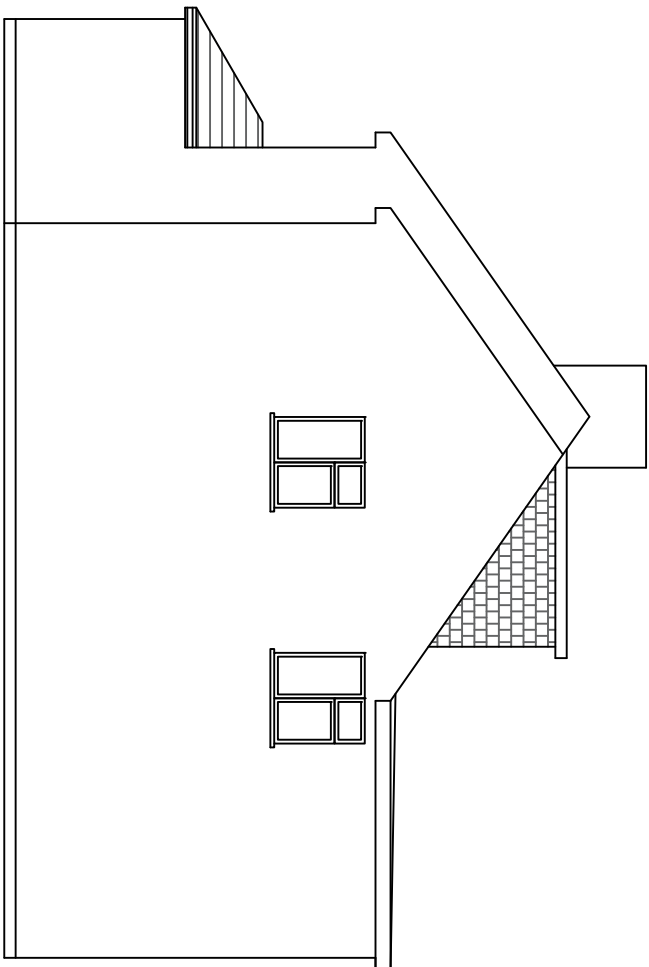


PROPOSED RIGHT SIDE ELEVATION 1:100 SCALE

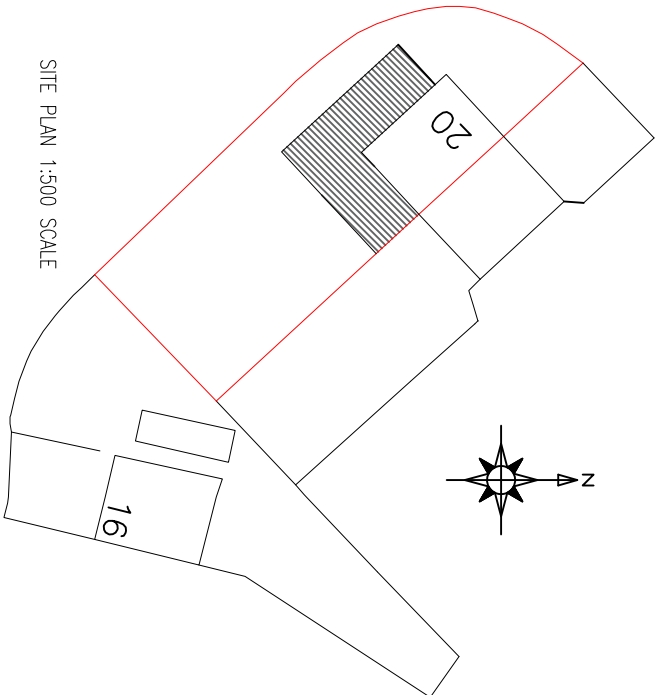


SITE PLAN 1:500 SCALE

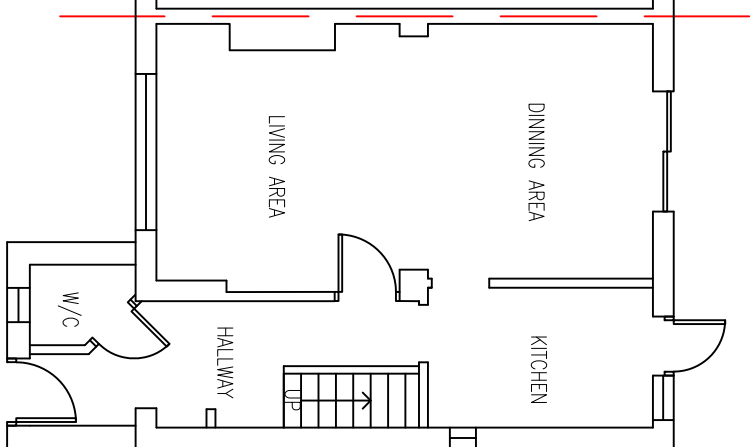


EXISTING GROUND FLOOR LAYOUT 1:100 SCALE

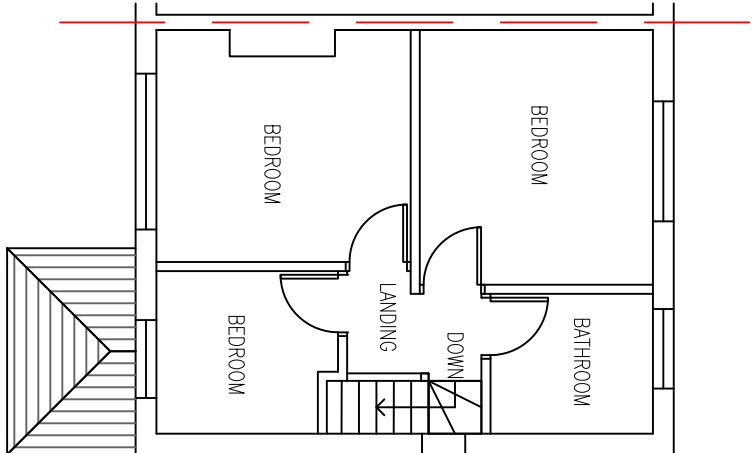


EXISTING FIRST FLOOR LAYOUT 1:100 SCALE

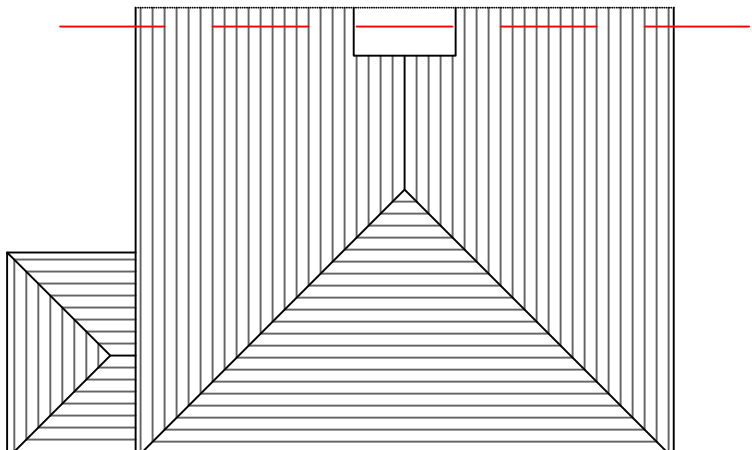


EXISTING ROOF PLAN 1:100 SCALE

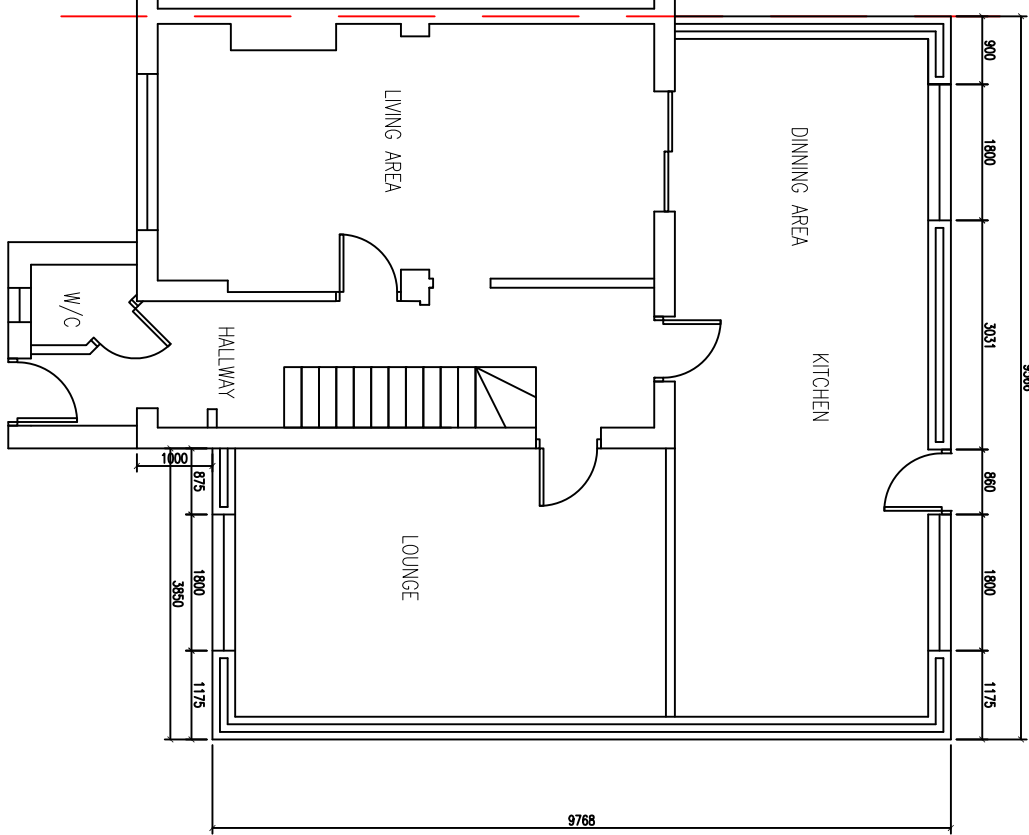


PROPOSED GROUND FLOOR LAYOUT 1:100 SCALE

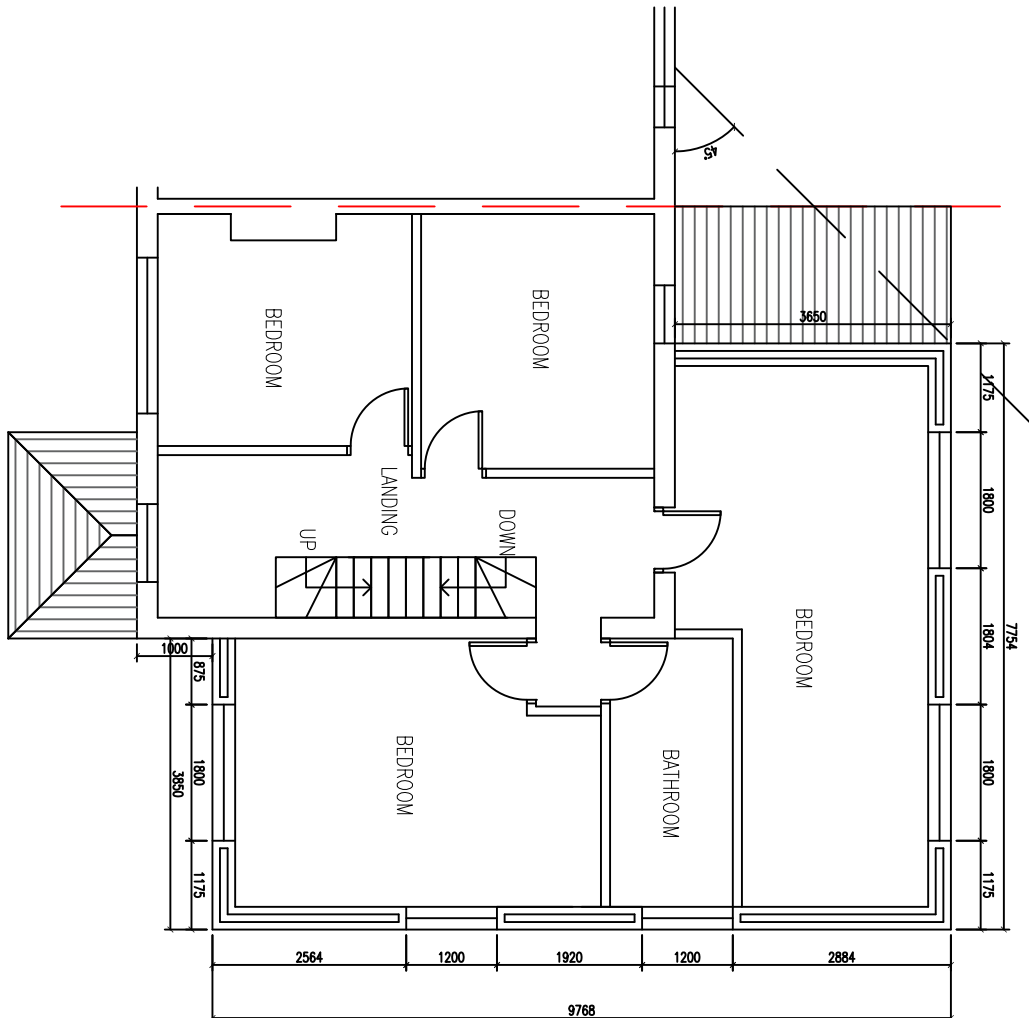

PROPOSED FIRST FLOOR LAYOUT 1:100 SCALE

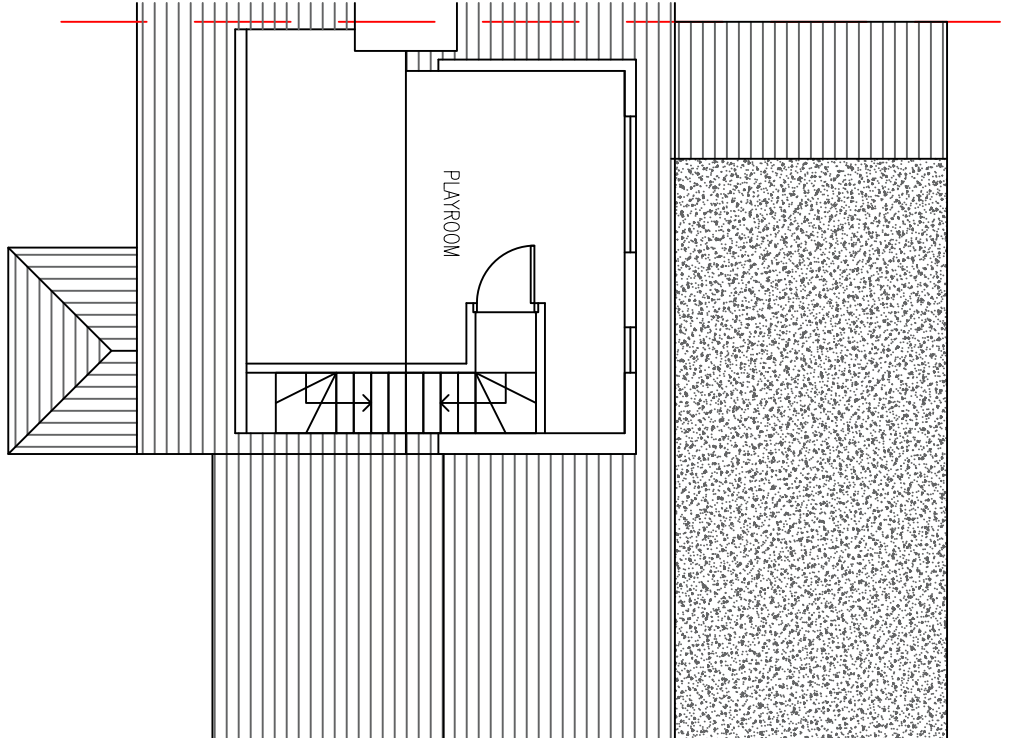

PROPOSED SECOND FLOOR PLAN 1:100 SCALE

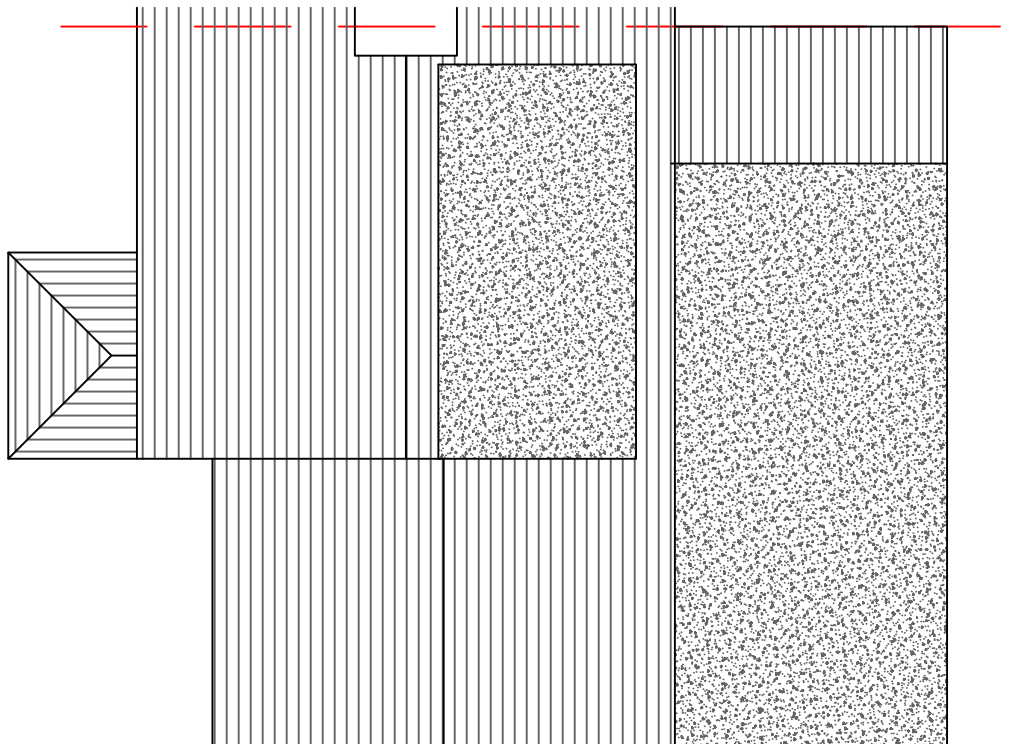

PROPOSED ROOF PLAN 1:100 SCALE

DESCRIPTION:

PROPOSED DOUBLE STOREY SIDE AND
REAR EXTENSION WITH LOFT
CONVERSION AND REAR DORMER

CLIENT: MR J SOKAL

SITE ADDRESS:
20 DOREST AVE


HAYES

UB4 8NS

SCALE: 1:100 @A1
DRAWING NUMBER: PLASB/1

DATE: JUL Y 2021

REVISIONS:

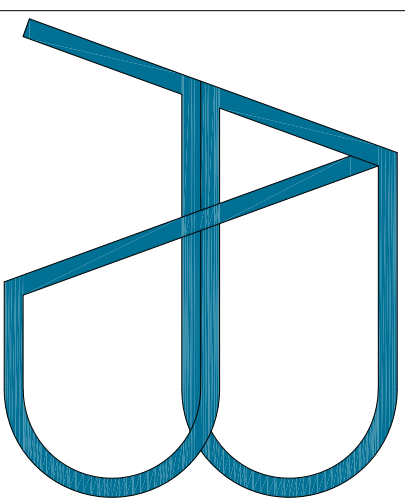

e-mail: astuturaldesigns@gmail.com
Tel: 0770 2167000

DISCLAIMER:
THESE DRAWINGS SHOULD BE APPROVED
BY LOCAL AUTHORITY OR APPROVED
INSPECTOR BEFORE WORK CAN START.

DO NOT SCALE FROM DRAWING
MEASUREMENTS TO BE TAKEN ON SITE.

PARTY WALL(ECT) ACT 1997 TO BE
AGREED WITH ADJOINING NEIGHBORS BY
CLIENT BEFORE COMMENCING WORKS.

ALL WORKS INCLUDING FOUNDATIONS,
WASTE LINES, ETC. ARE TO BE WITHIN
BOUNDARY LINES OF SITE.

1:100 scale bar

0m 1m 2m 3m 4m 5m 6m 7m 8m 9m 10m
0ft 10ft 20ft 30ft