



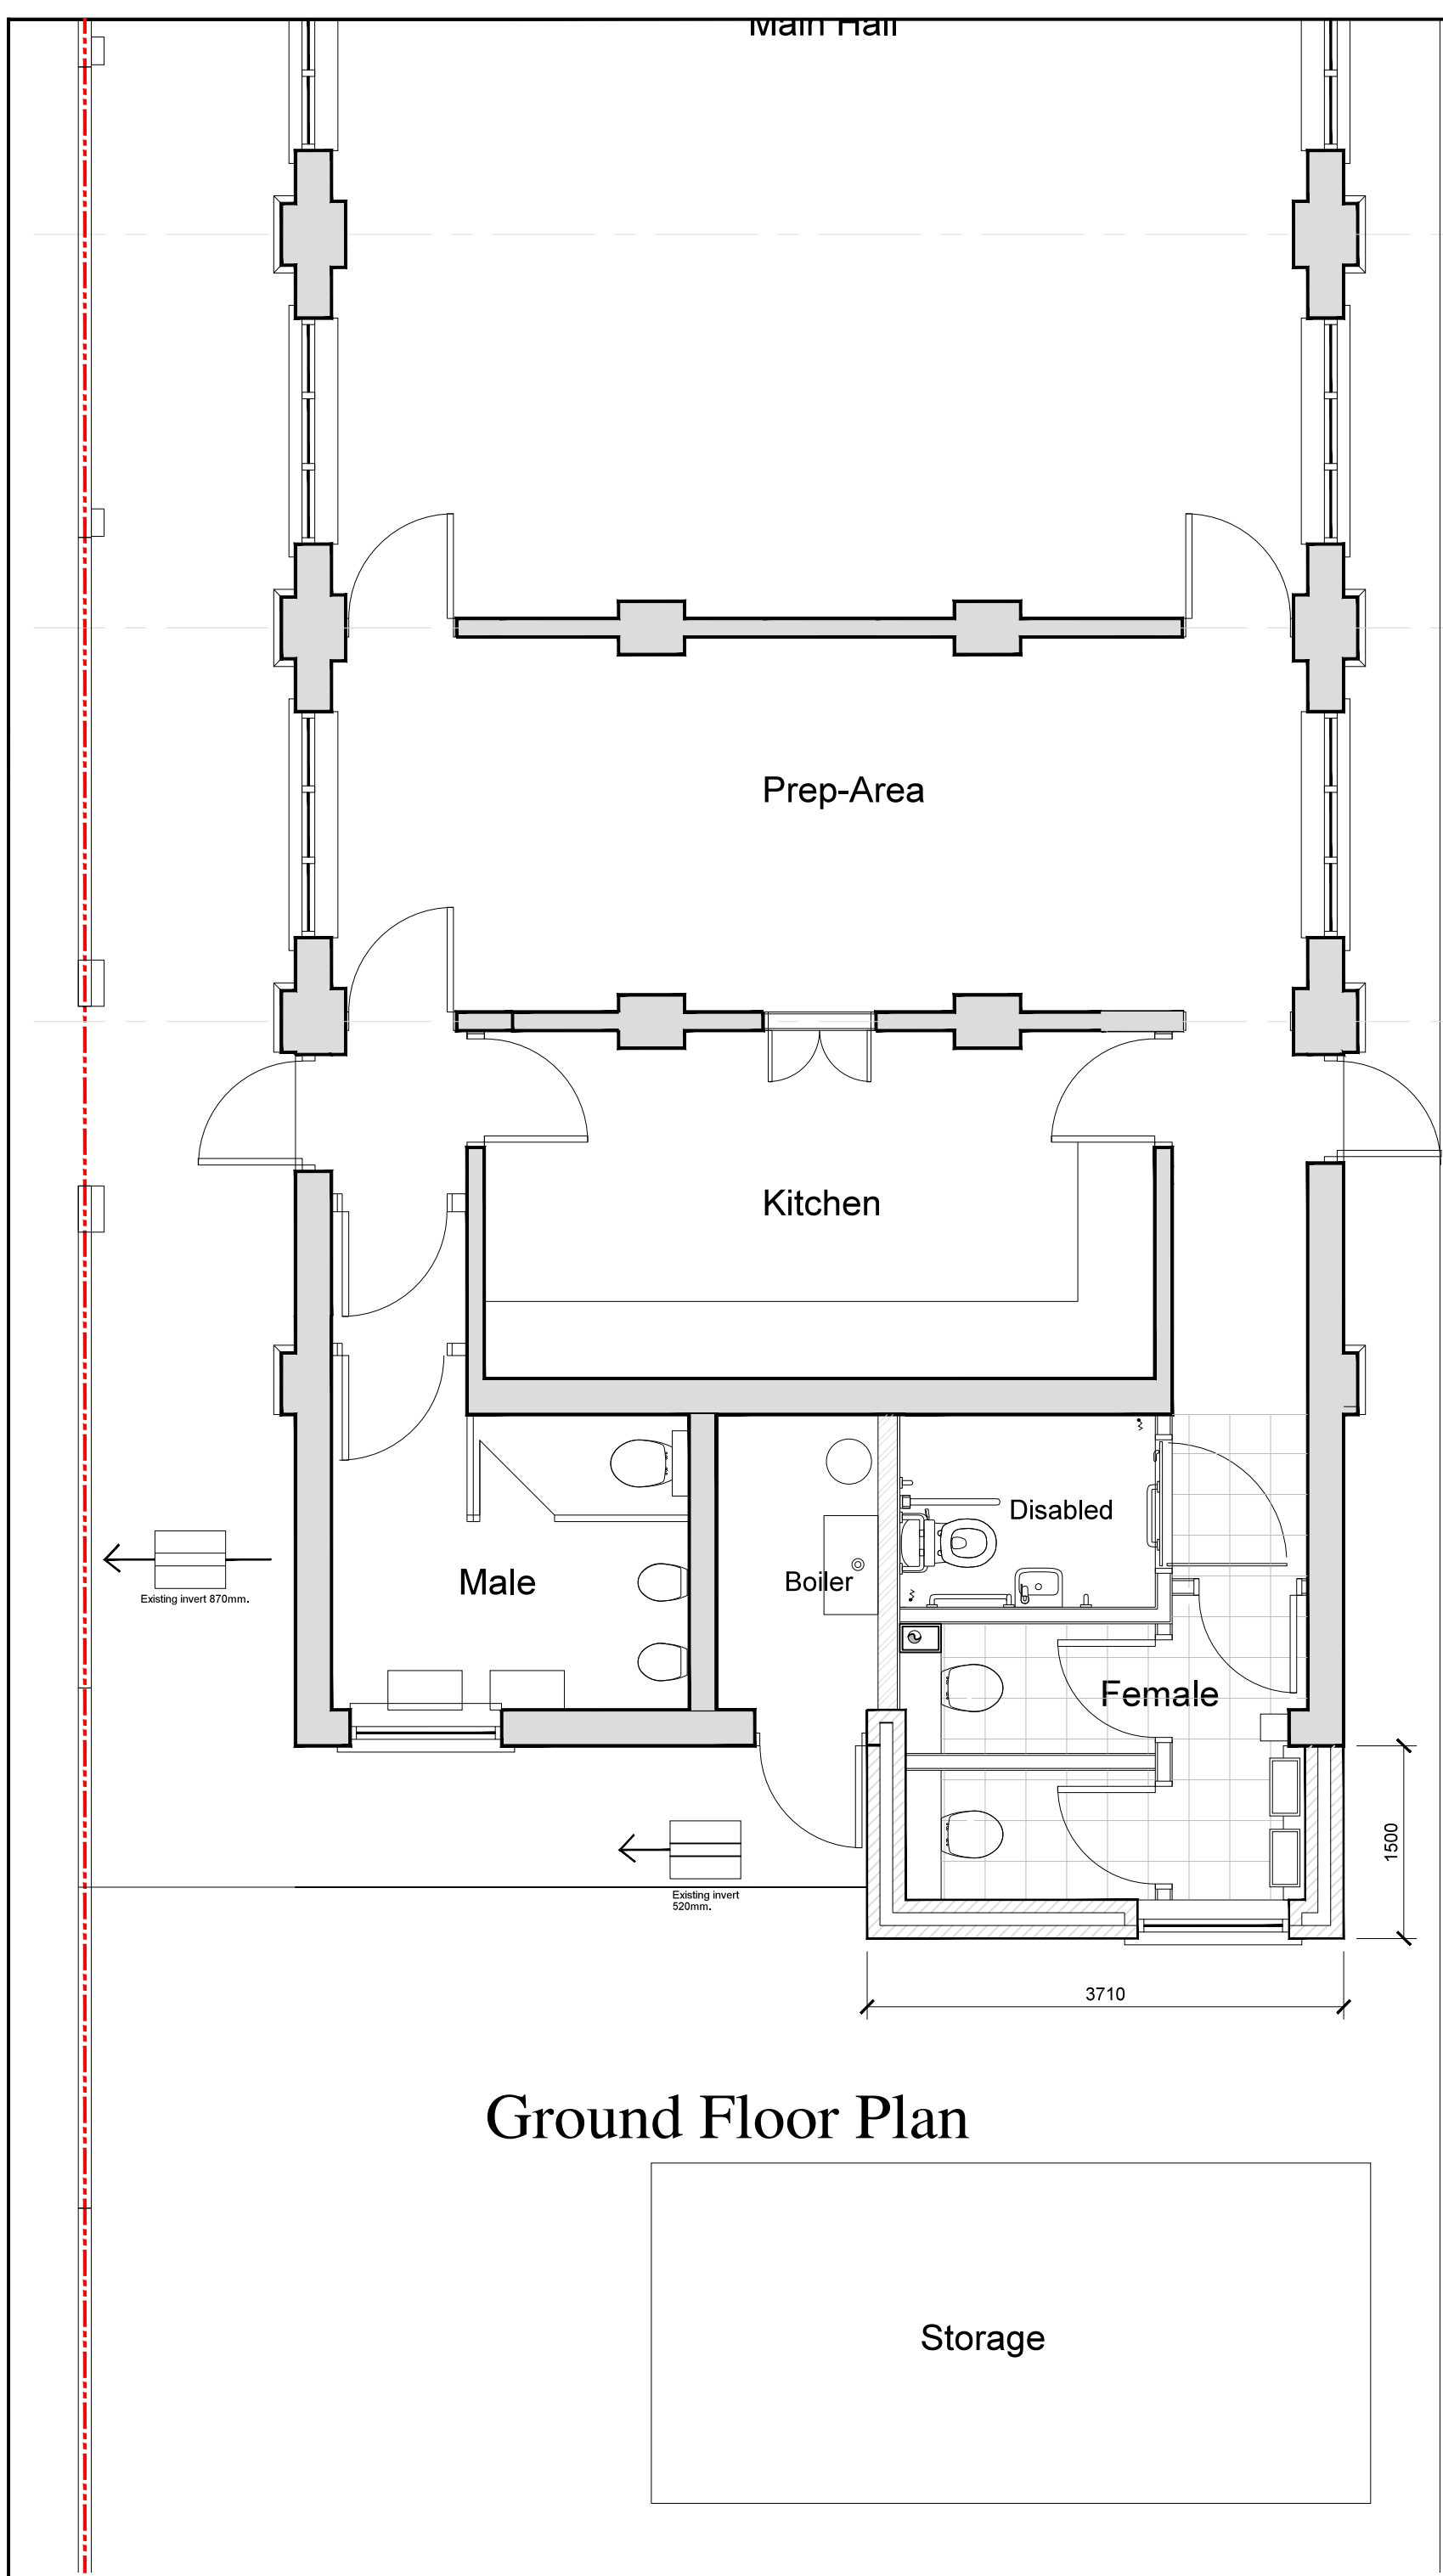

Ground Floor Plan

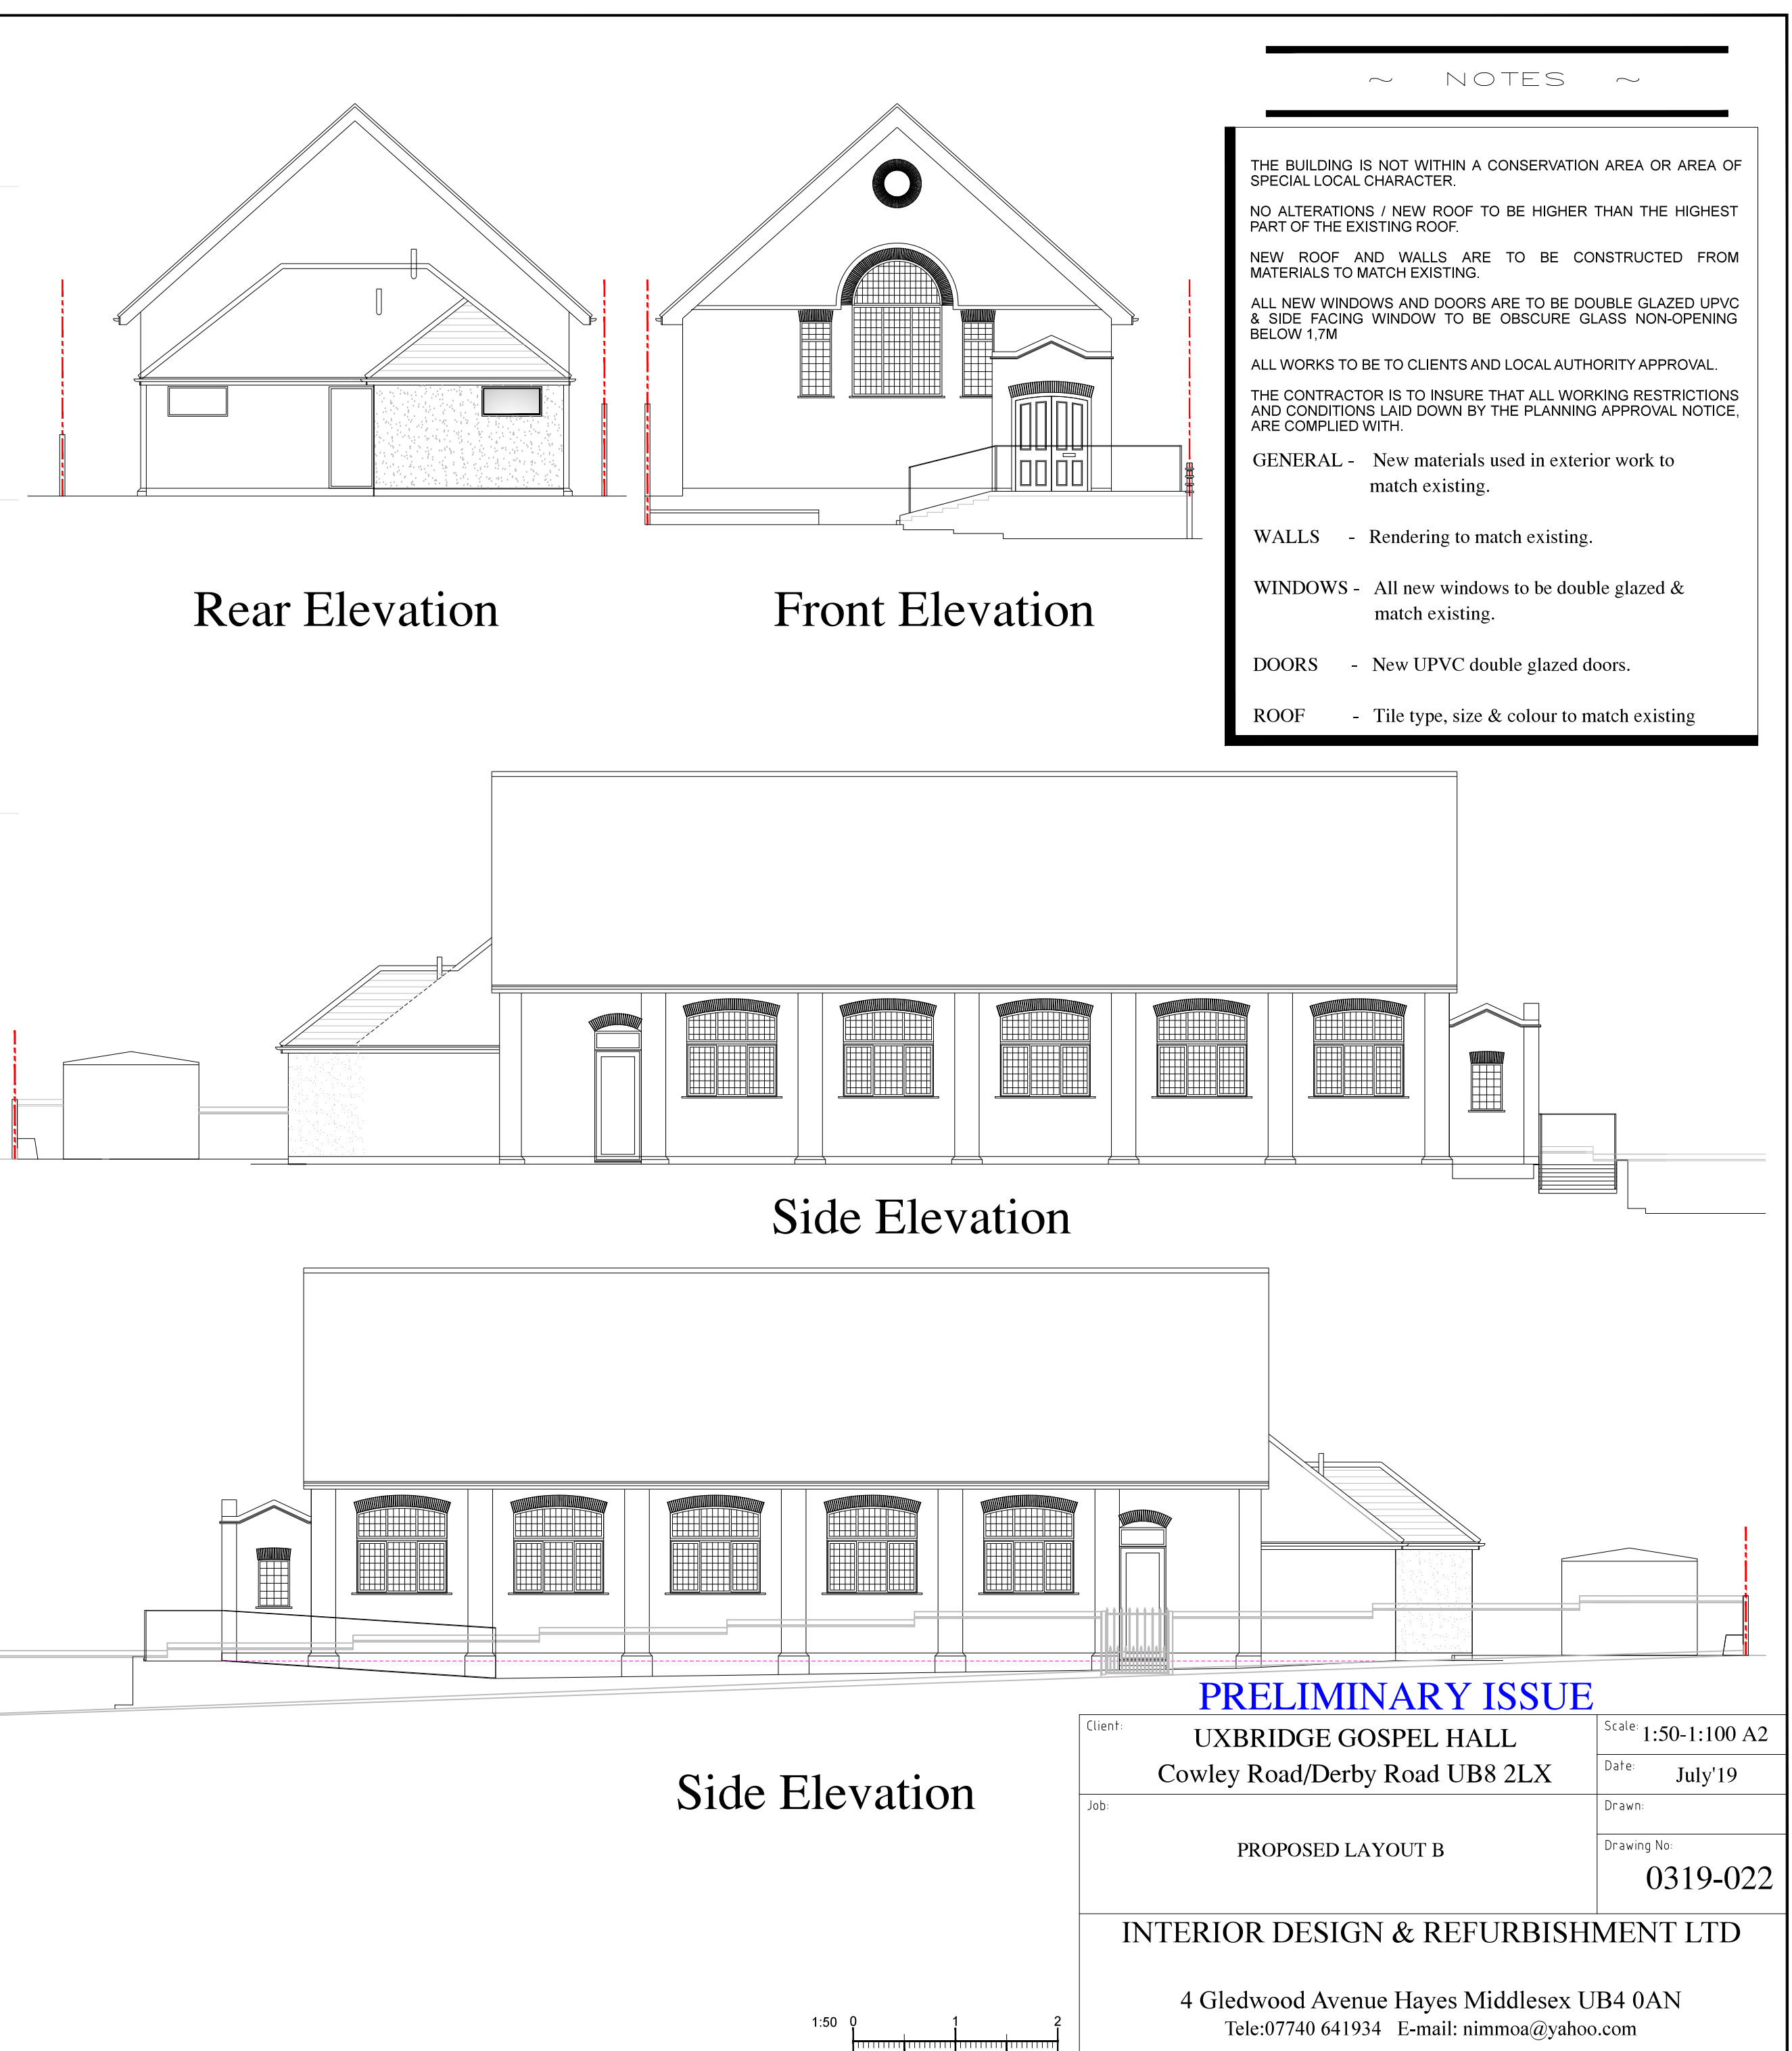

Rear Elevation

Front Elevation

Side Elevation

Side Elevation

- ~ NOTES ~
- THE BUILDING IS NOT WITHIN A CONSERVATION AREA OR AREA OF SPECIAL LOCAL CHARACTER.
- NO ALTERATIONS / NEW ROOF TO BE HIGHER THAN THE HIGHEST PART OF THE EXISTING ROOF.
- NEW ROOF AND WALLS ARE TO BE CONSTRUCTED FROM MATERIALS TO MATCH EXISTING.
- ALL NEW WINDOWS AND DOORS ARE TO BE DOUBLE GLAZED UPVC & SIDE FACING WINDOW TO BE OBSCURE GLASS NON-OPENING BELOW 1.7M
- ALL WORKS TO BE TO CLIENTS AND LOCAL AUTHORITY APPROVAL.
- THE CONTRACTOR IS TO INSURE THAT ALL WORKING RESTRICTIONS AND CONDITIONS LAID DOWN BY THE PLANNING APPROVAL NOTICE, ARE COMPLIED WITH.
- GENERAL - New materials used in exterior work to match existing.
- WALLS - Rendering to match existing.
- WINDOWS - All new windows to be double glazed & match existing.
- DOORS - New UPVC double glazed doors.
- ROOF - Tile type, size & colour to match existing

PRELIMINARY ISSUE	
Client:	UXBRIDGE GOSPEL HALL
	Cowley Road/Derby Road UB8 2LX
Job:	PROPOSED LAYOUT B
Scale:	1:50-1:100 A2
Date:	July'19
Drawn:	
Drawing No:	0319-022
INTERIOR DESIGN & REFURBISHMENT LTD	
4 Gledwood Avenue Hayes Middlesex UB4 0AN	
Tele:07740 641934 E-mail: nimmoa@yahoo.com	
THIS DRAWING IS THE COPYRIGHT OF IDR SERVICES & MAY NOT BE USED WITHOUT WRITTEN CONSENT FROM THE ABOVE.©	