




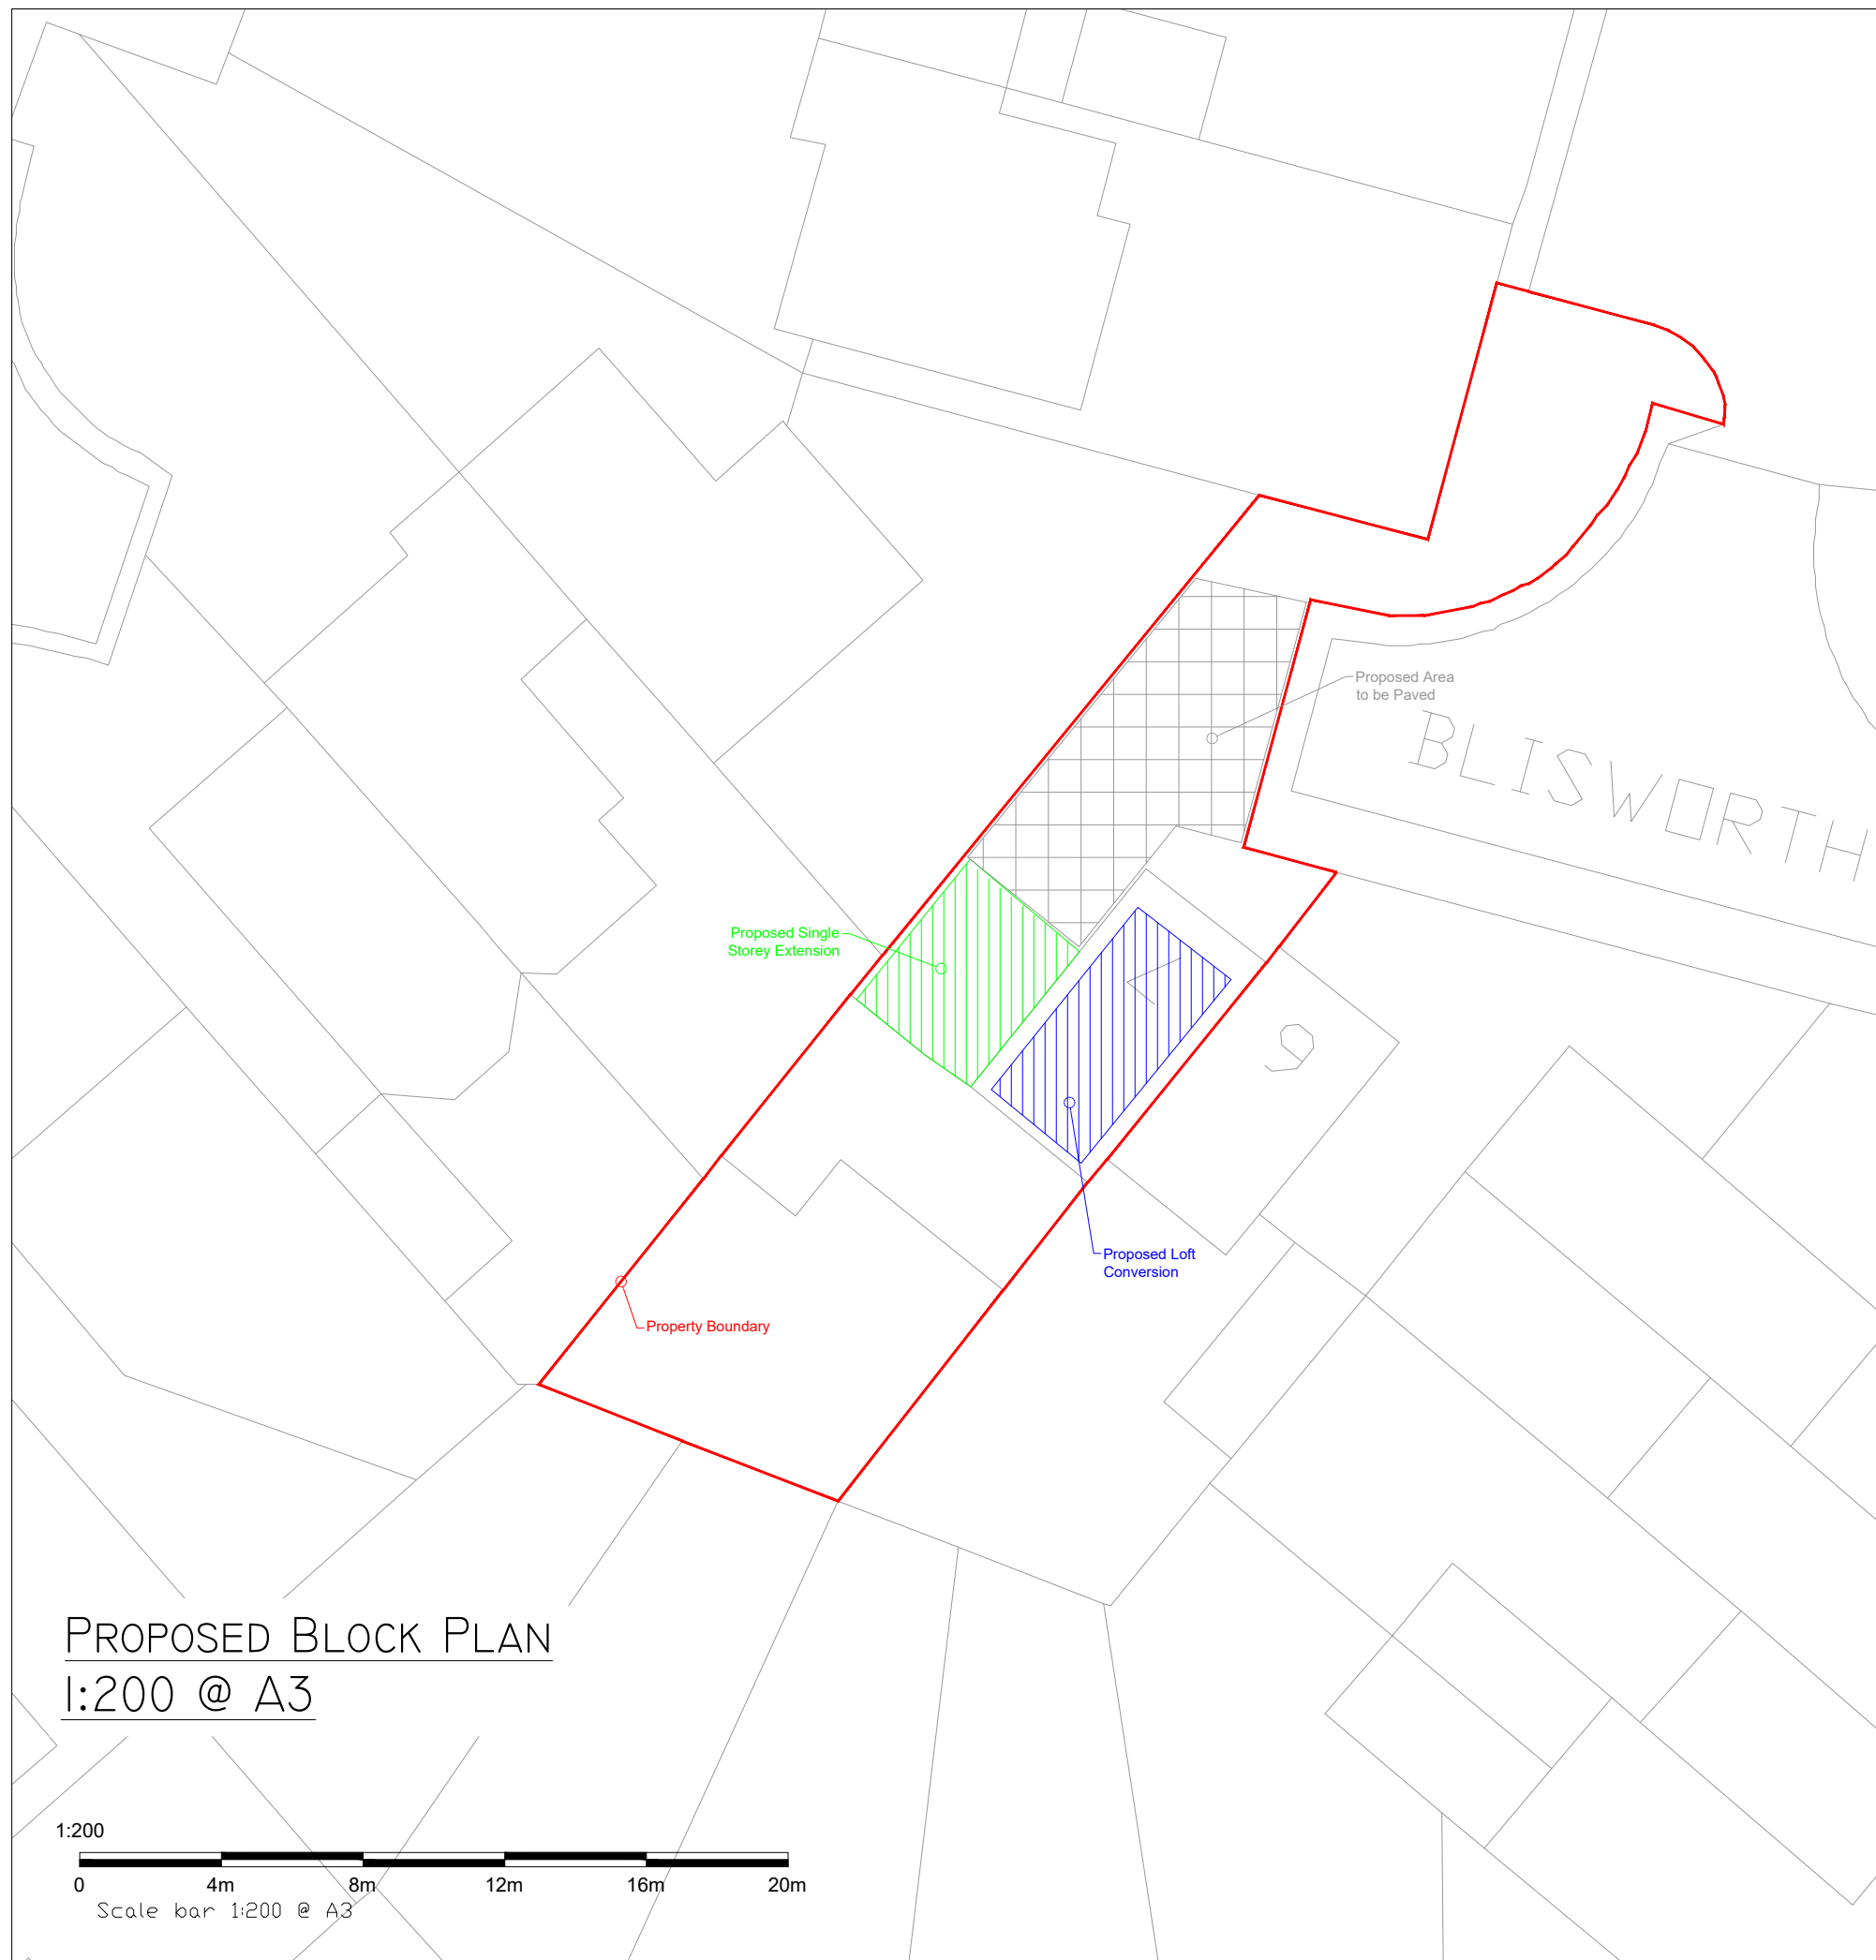

EXISTING SITE PLAN
1:1250 @ A3

 

PROPOSED BLOCK PLAN
1:200 @ A3

 

R01	14/08/2020	First Issue	MS	IS	IS	SS
Rev	Rev. Date	Purpose of revision	Drawn	Checked	Rev'd	Apprv'd
ThePlansCo						
Client:			Mr Wesam Younan			
Project:			7 Blisworth Close, UB5 9RF			
Drawing title:			Site and Block Plans			
Drawing status:			For Review			
Scale		DO NOT SCALE	Rev			
		As Shown	R01			
Drawing number			2020/003/14			