




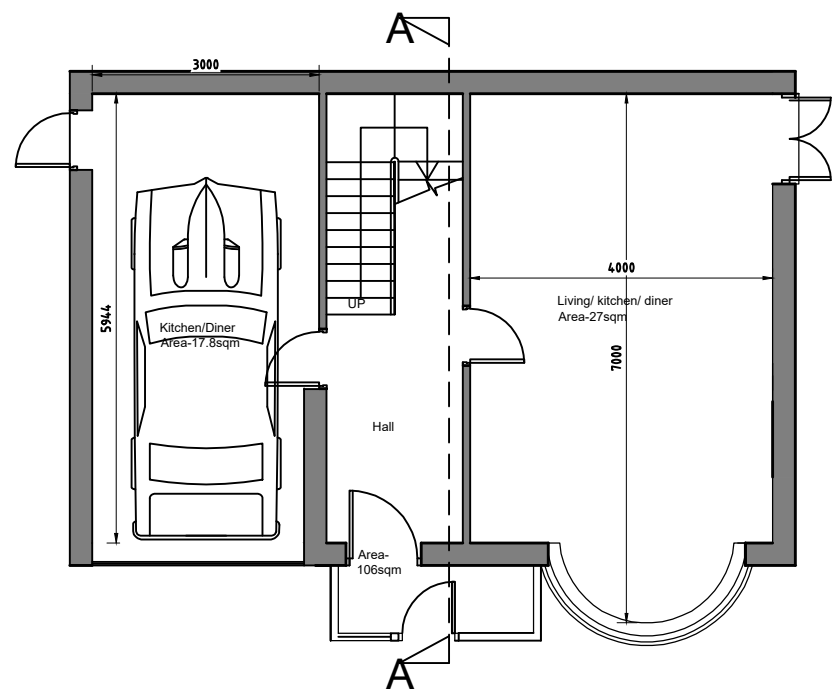

Proposed Ground Floor Plan
Scale- 1:100

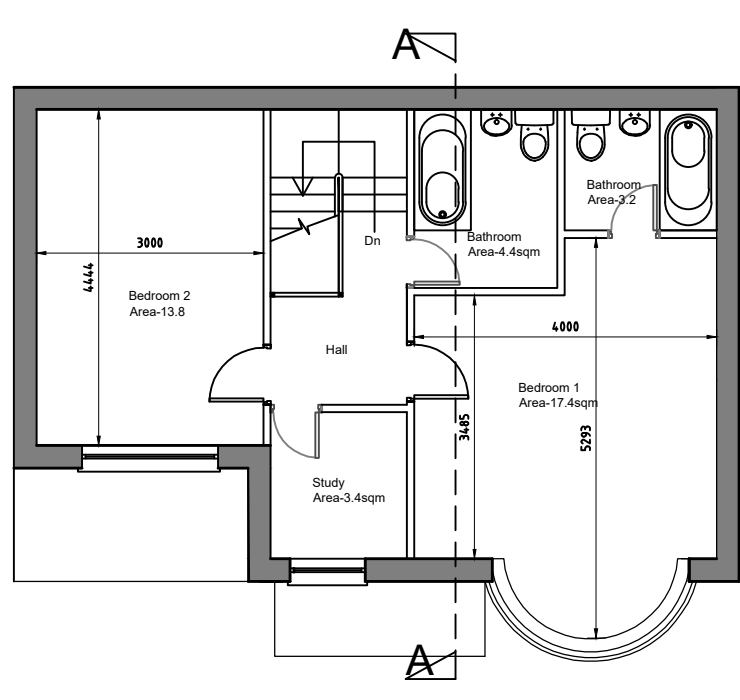


Proposed First Floor Plan
Scale- 1:100

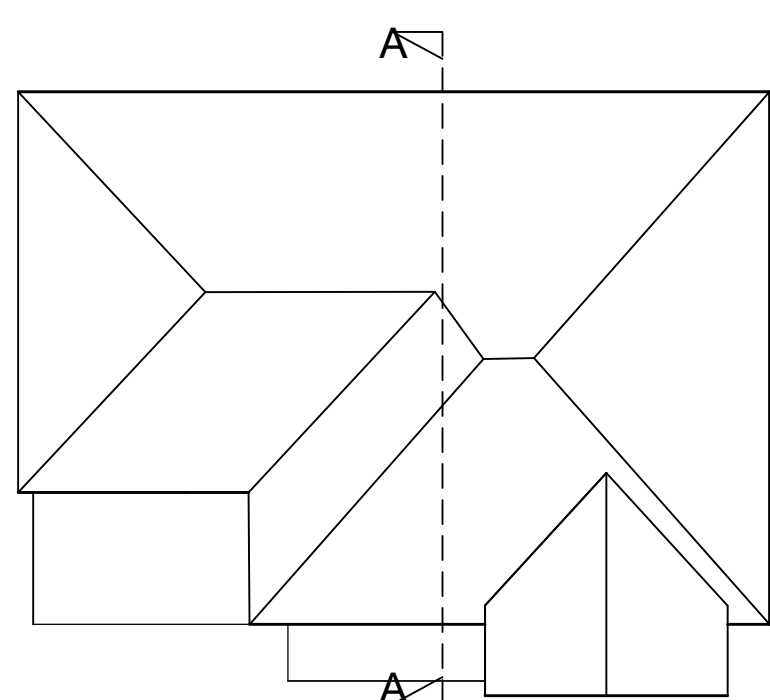

Proposed Roof Plan
Scale- 1:100



Proposed Front Elevation
Scale- 1:100

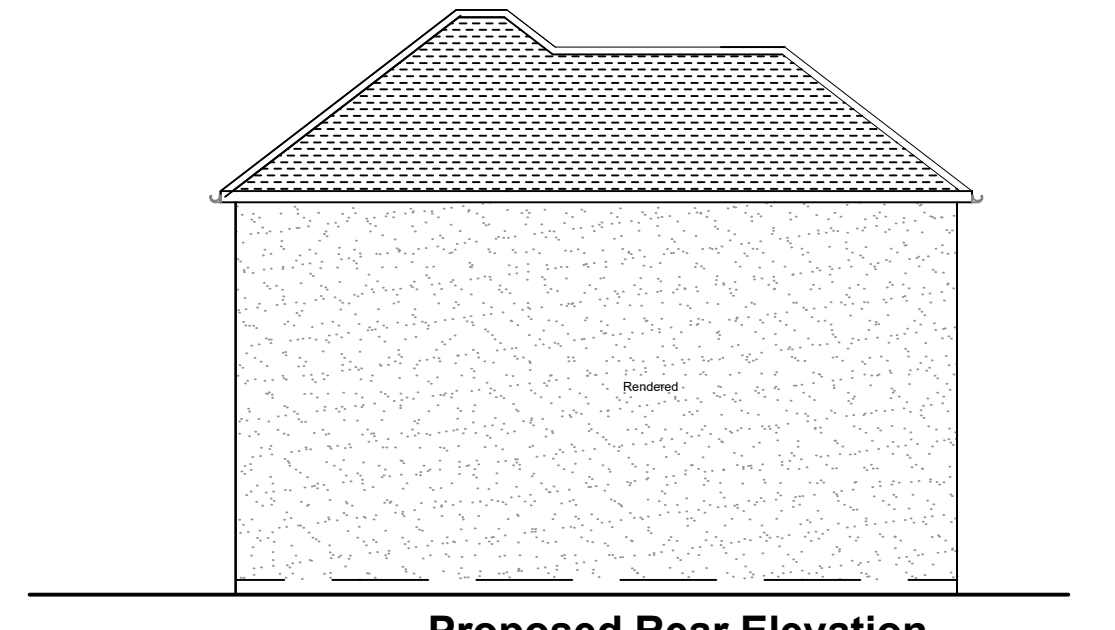

Proposed Rear Elevation
Scale- 1:100




No.1 Salcombe way




Proposed Front Elevation (Street View)
Scale- 1:100



Garden
Area-62sqm

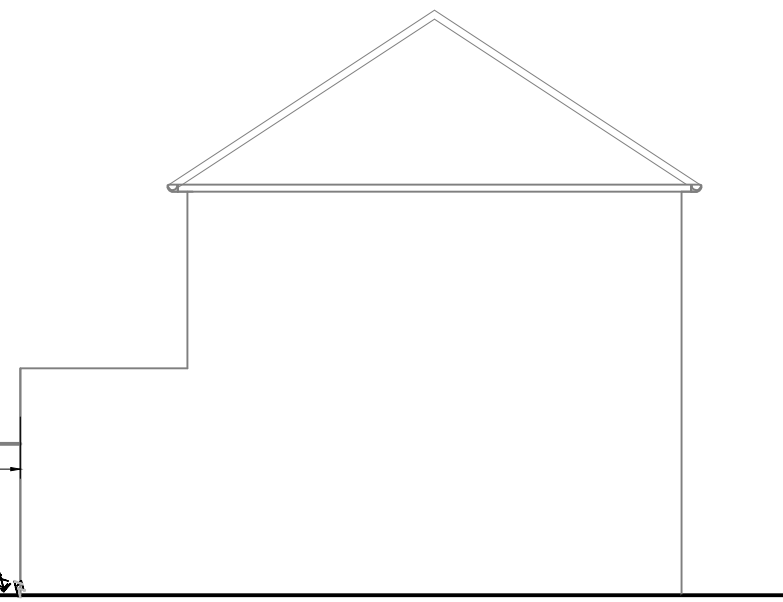

No.21 Hatherleigh Road

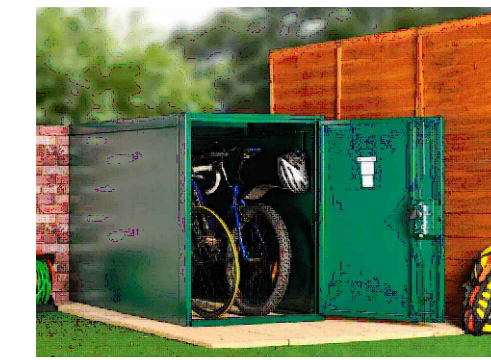



Secure bike locker - storage for 2 bikes
Perfect for the side of a house or far - compact, secure bike storage.
The two-door locker is made from strong, black, galvanized weather proof steel.
With a weight capacity over 11 stone - substantial units suitable for public and private use.
Made and designed in West Yorkshire with a 10 year warranty - our units are built to last.
From the front - keep your bikes secure - hidden from view.
Pick and lock - no need to worry about the weather.
Bike lockers are made from the strongest materials - built to last.
Large single door access - effortless loading and unloading of your bikes.
Multiple units lock together for additional security - great for Schools or Councils.
Our bike lockers also feature a 10 year warranty on the frame and door.
Includes 2 xit locks - keep your bikes and bags safe with your bikes.
The bike lockers can be installed down to the ground - using the supplied securing bolts.




Right Flank Elevation
Scale- 1:100



Left Flank Elevation
Scale- 1:100

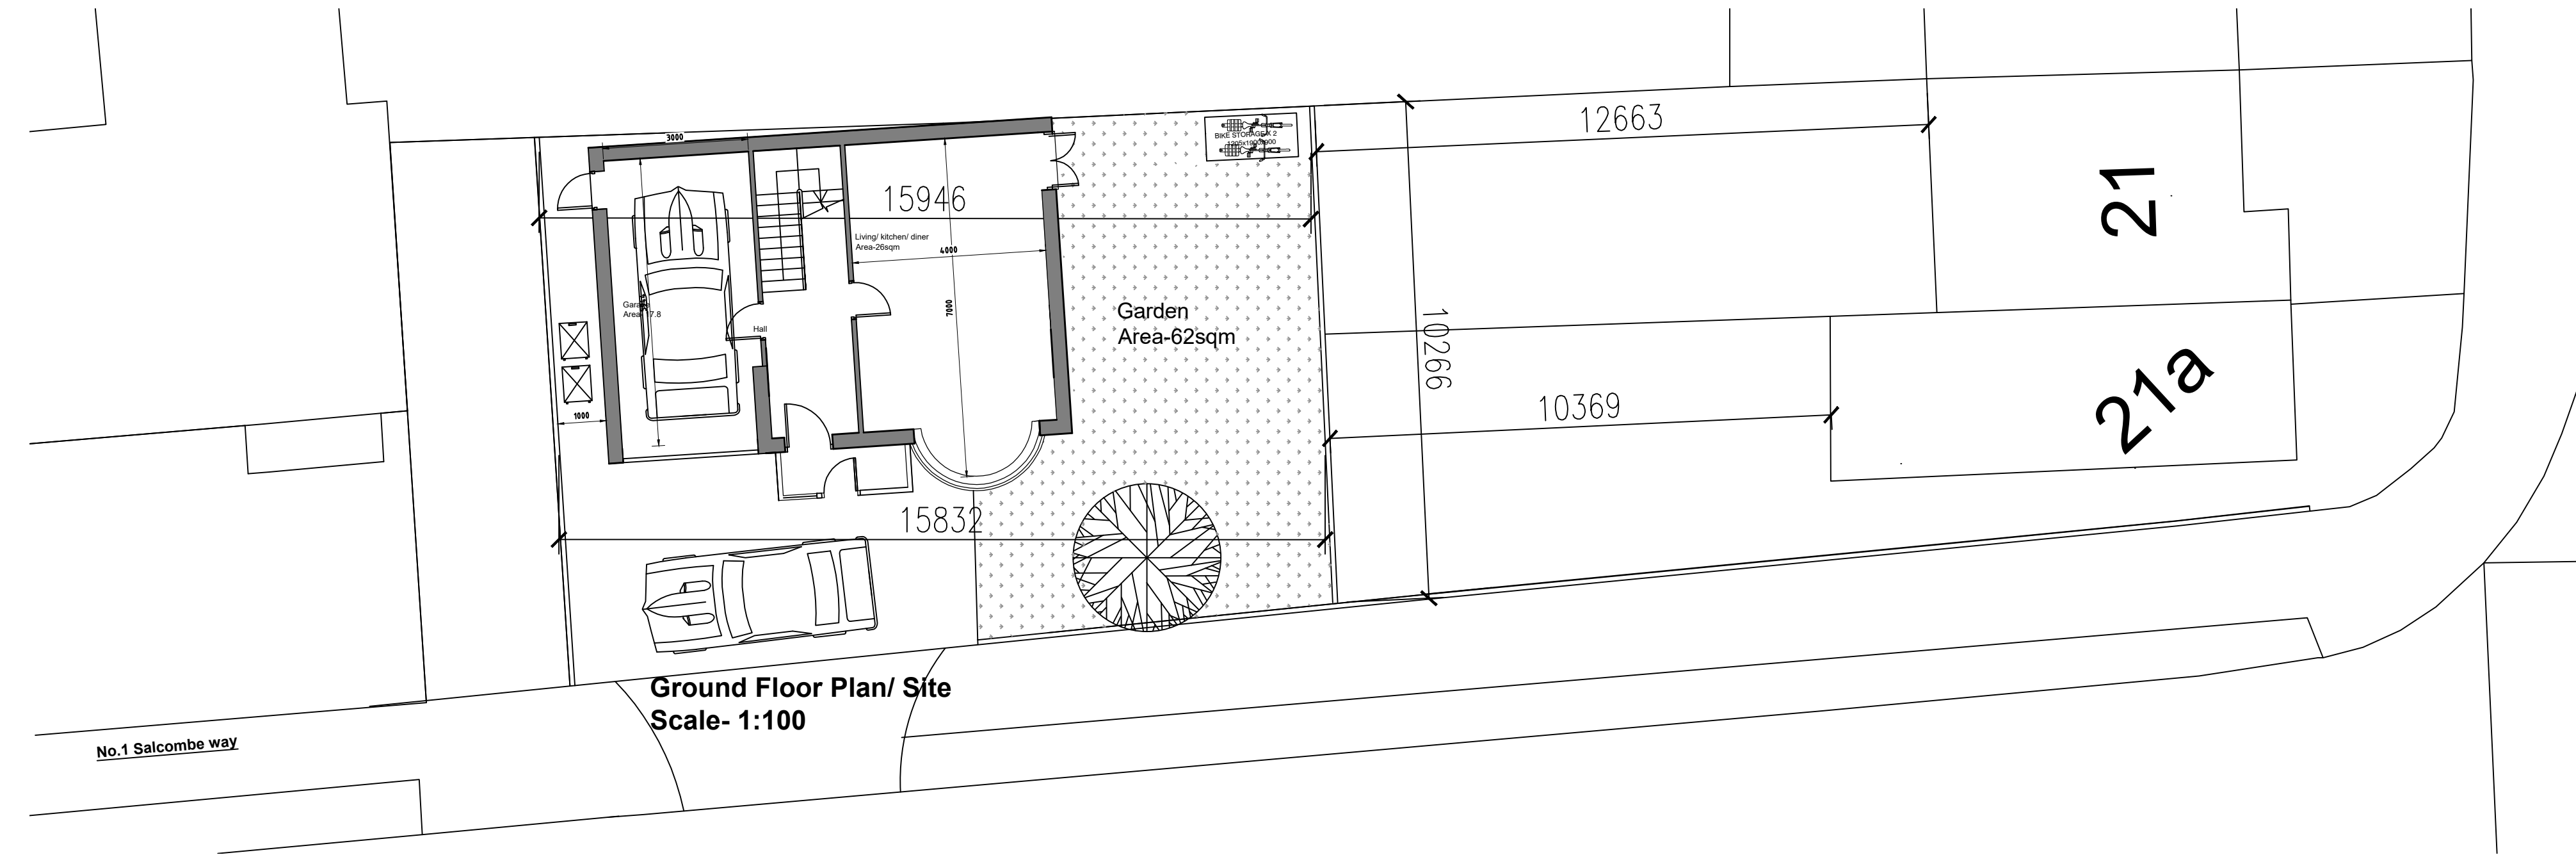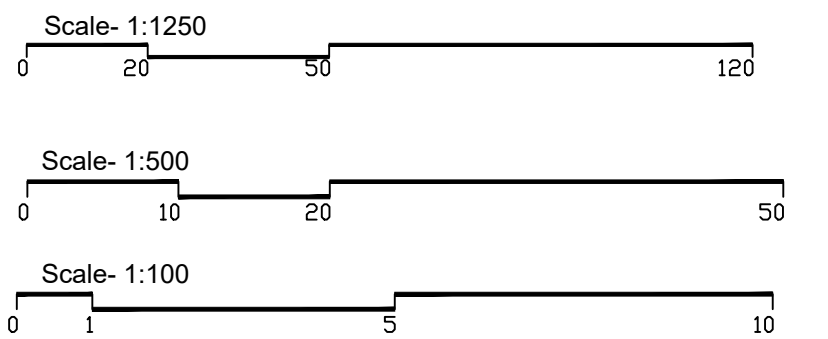


Ground Floor Plan/ Site
Scale- 1:100

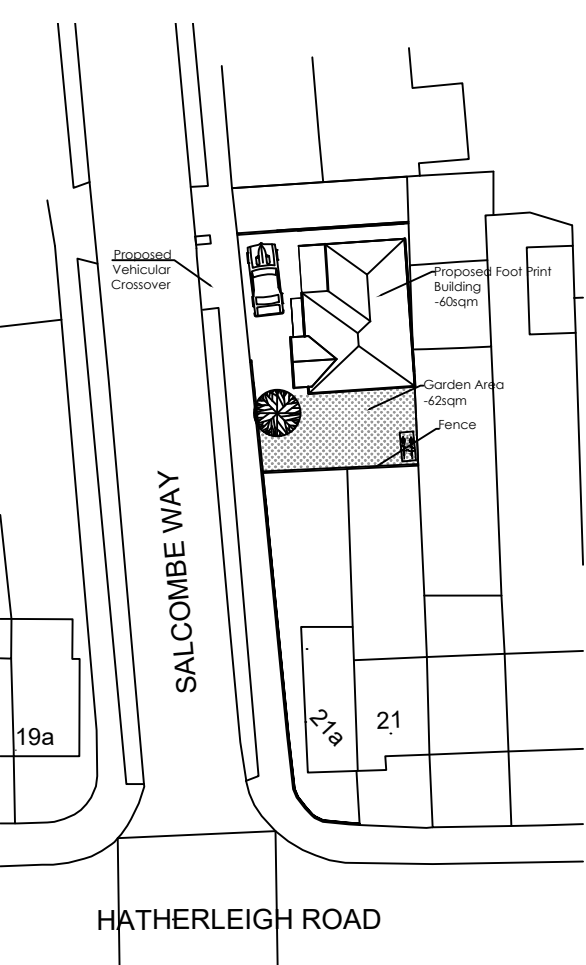

Block Plan
Scale- 1:500



Site Plan
Scale- 1:1250

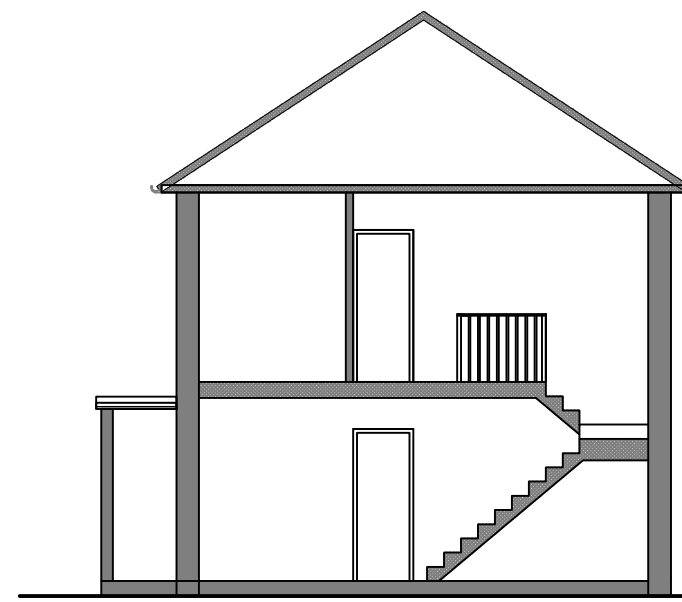

Proposed Section A-A
Scale- 1:100

Proposed Floor Area's	
Living/kitchen/ Diner	26sqm
Bedroom 1	17.4sqm
Bedroom 2	13.8sqm
Garden	62sqm
Bathroom	4.4sqm
Garage	17.8sqm
Total internal Floor Area	106sqm

title
Land behind 21 & 21A Hatherleigh Road, Salcombe Way, Ruislip, Greater London HA4 6AZ

client
Hatherleigh Holdings Ltd

description
Proposed Plans and Elevations

Stapleton Long
Chartered Surveyors

501 Norwood Road
West Norwood
London SE27 9DJ

all dimensions to be checked on site - any discrepancy between the drawing and other information is to be referred to the partnership - this drawing is copyright.

t: 020 8761 2704 f: 020 86709111 e: Drawings@Stapletonlong.co.uk

date: March 2016 scale: 1:100/ 1:500M4344/5
drawn by: NGB project drawing revision
file name: checked: C