


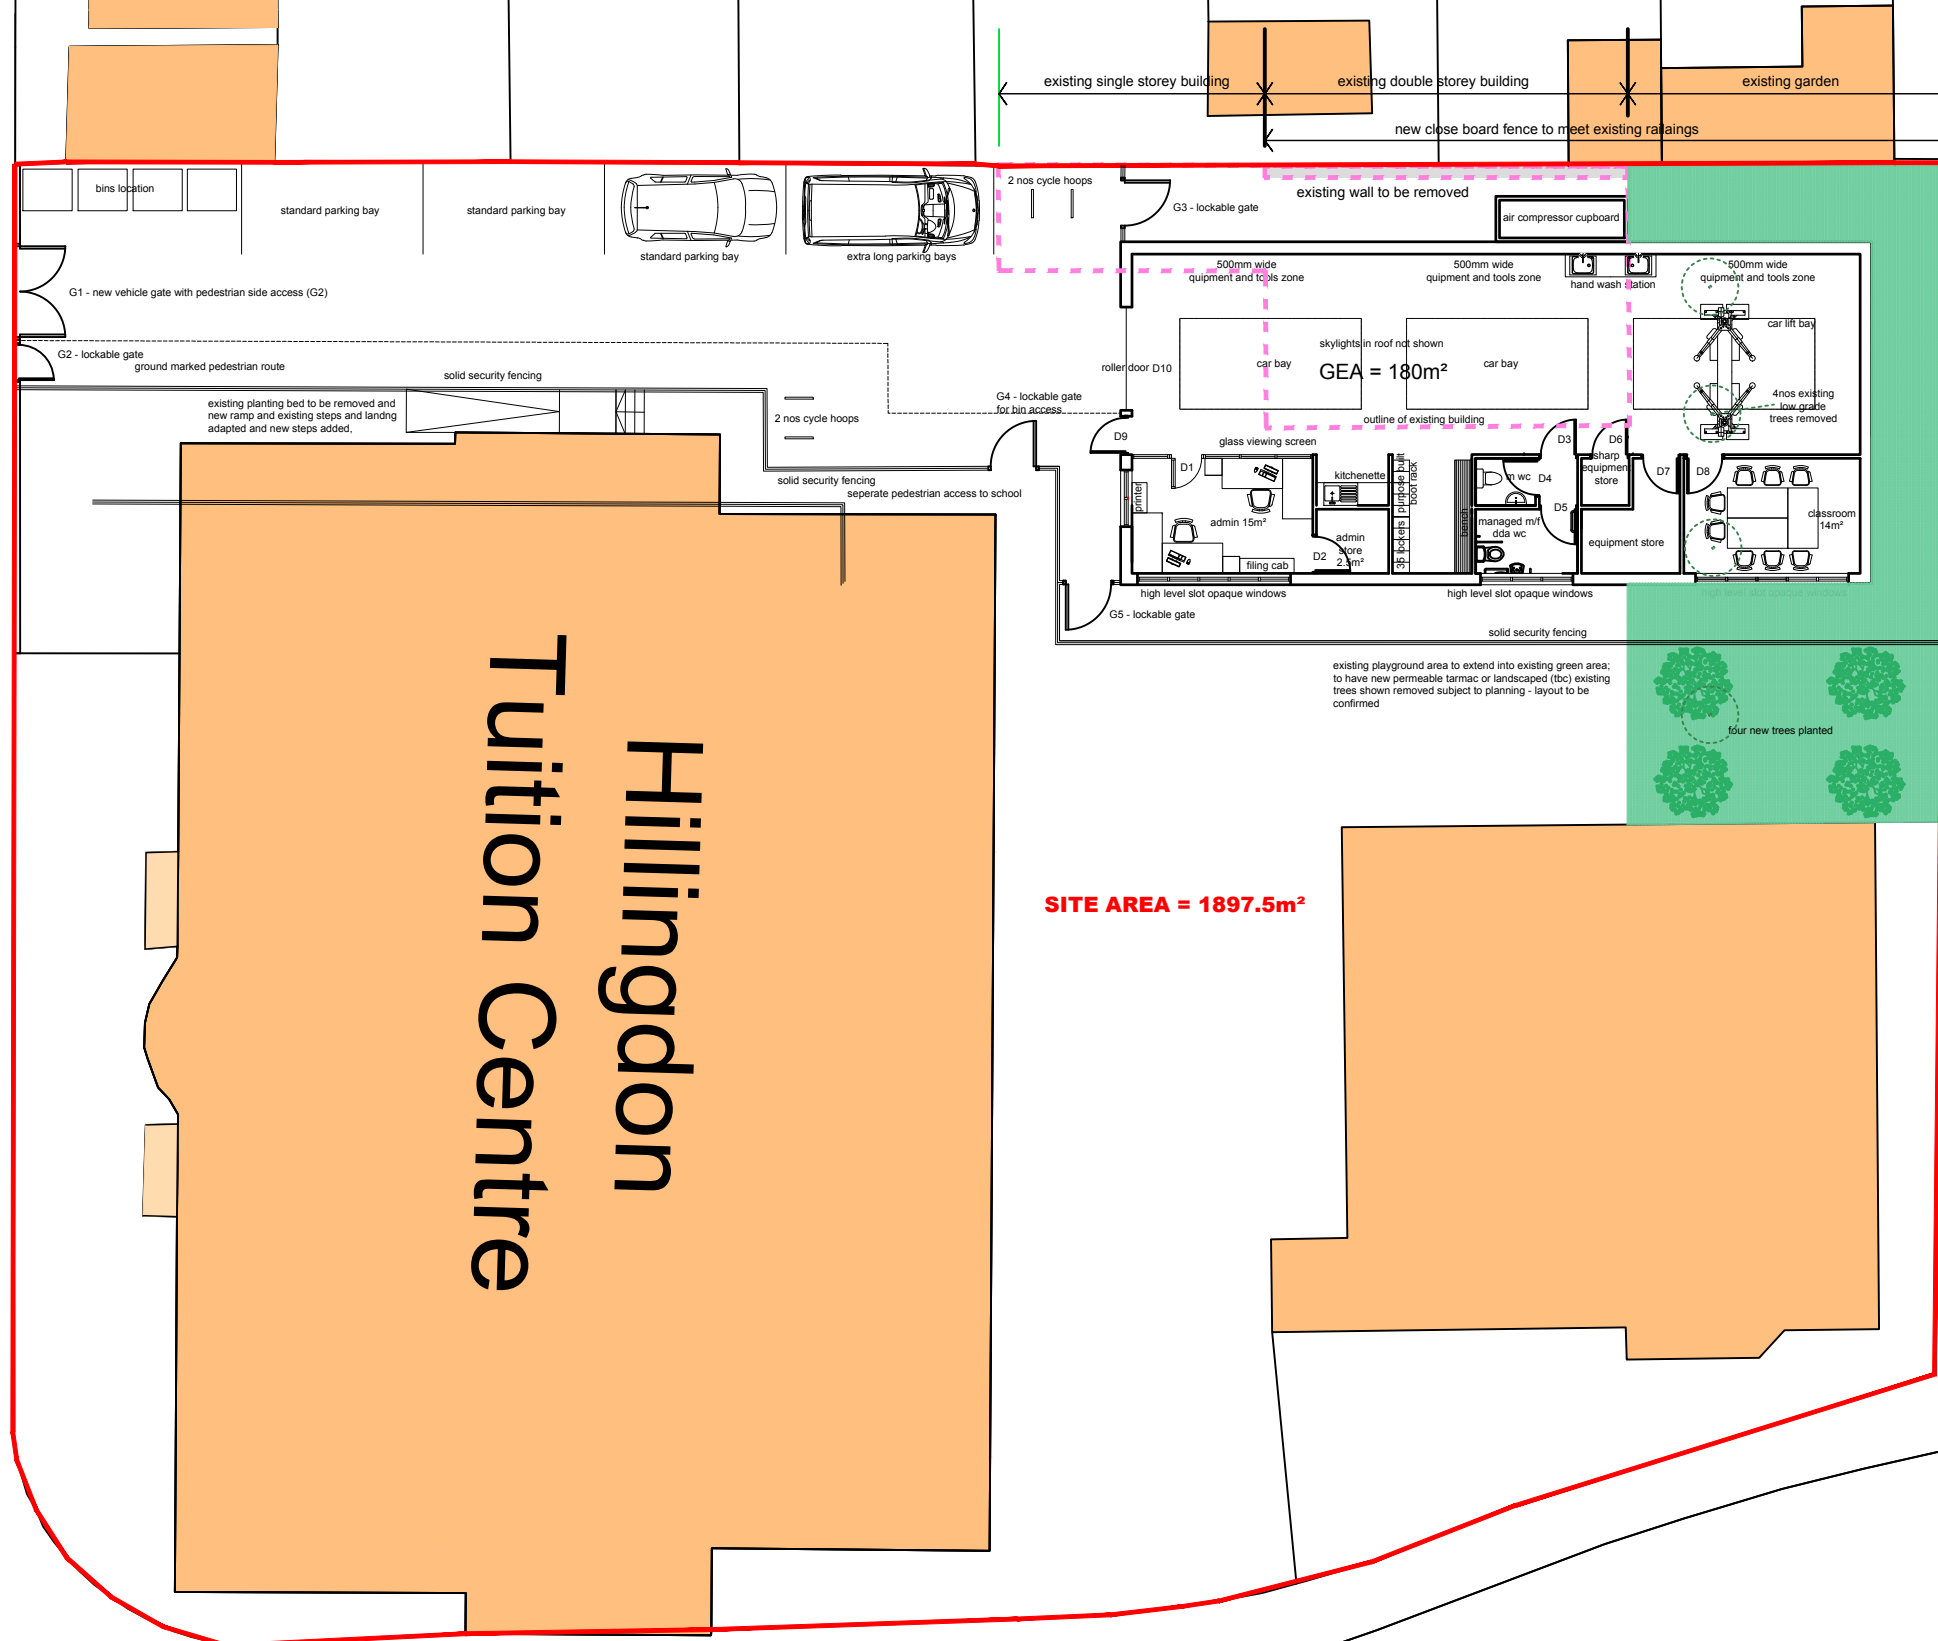

NOTES

The Contractor must verify all dimensions at the site before setting out, commencing work, or making any shop drawings. Any discrepancies must be reported to the Contract Administrator before proceeding.

DO NOT SCALE FROM THIS DRAWING

A.	Cycle hoops added. Gate and Door refs added.	my	02-09-20
Rev	Revision notes	Initials	Date


HILLINGDON
LONDON

RESIDENTS SERVICES, CAPITAL PROGRAMME & WORKS SERVICE
2E/10, CIVIC CENTRE, UXBRIDGE, UB8 1UW
Tel: 01895 250 111
Fax: 01895 277 224

PROJECT
PROPOSED MOTOR VEHICLE
EDUCATIONAL WORKSHOP
PROVIDENCE ROAD, WEST DRAYTON, UB7 8HJ

DESCRIPTION
PROPOSED SITE PLAN

SCALE 1:200@A3	DRAWN BY DB	CHECKED BY	DATE APR 2020
DRAWING No.			REV.

2020/D305/P/03

A

