



Note: The Drawings is for planning purpose and should not be used for construction.
All dimensions should be confirmed on site and any deviation should be reported back to designer.


R: Render
BW: Painted Brickwork
T: Tiles

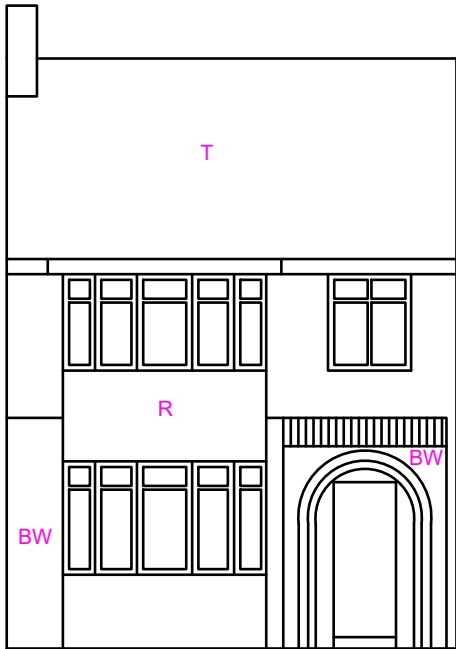


Existing Front Elevation

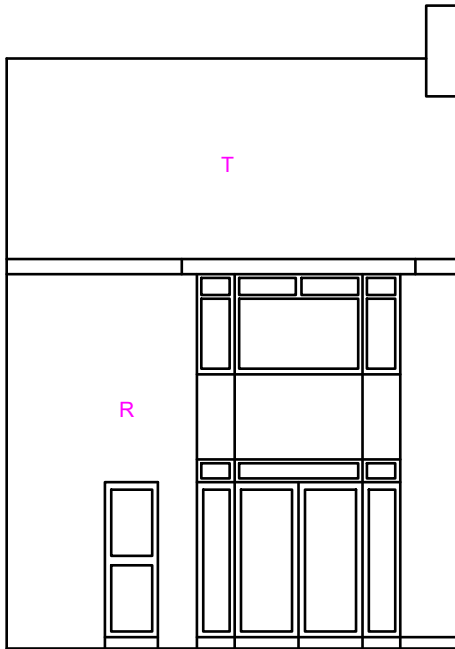

Existing Rear Elevation

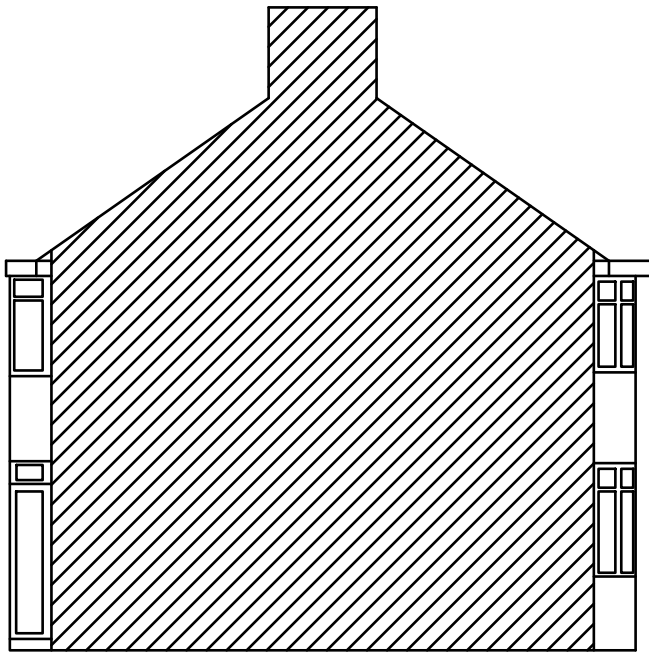

Existing Side Elevation (LHS)

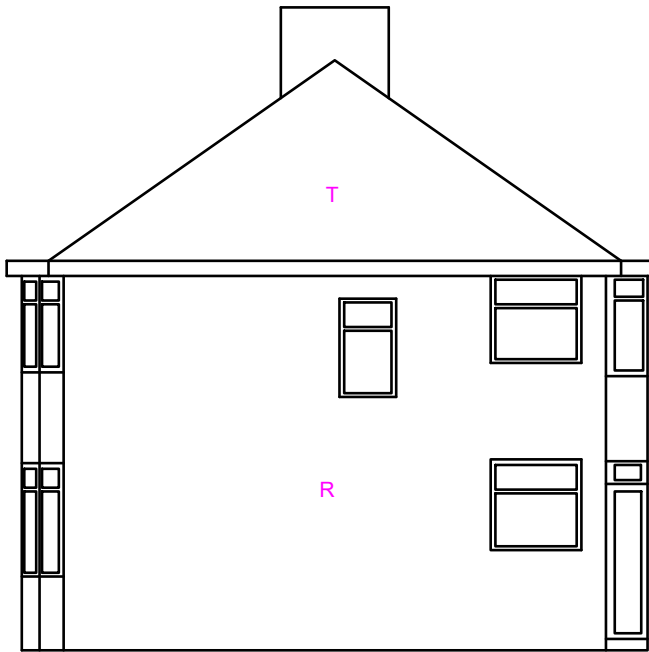

Existing Side Elevation (RHS)



Existing Front View



Existing Side View



Existing Rear View

Proposed Development:

Single Storey Rear Extension and
Part First Floor Rear Extension

Site Address:

63 Colbrook Avenue
Hayes
UB3 1TQ

Revisions:

Rev	Date	Description
A	18/07/2020	


Drawing Description:

Existing Elevations

Drawing No:

ART/2020/FF63CA/EE

Scale: 1:100
Paper Size: A3
Sheet No: 2 of 4

 

ART CONSULTANTS (UK) LTD
113 LONG LANE
STANWELL
TW19 7AL
M:07960071377
E: ARTCONSULTANTSUK@GMAIL.COM