
 


SCALE 1:500
METRES


SITE BLOCK PLAN

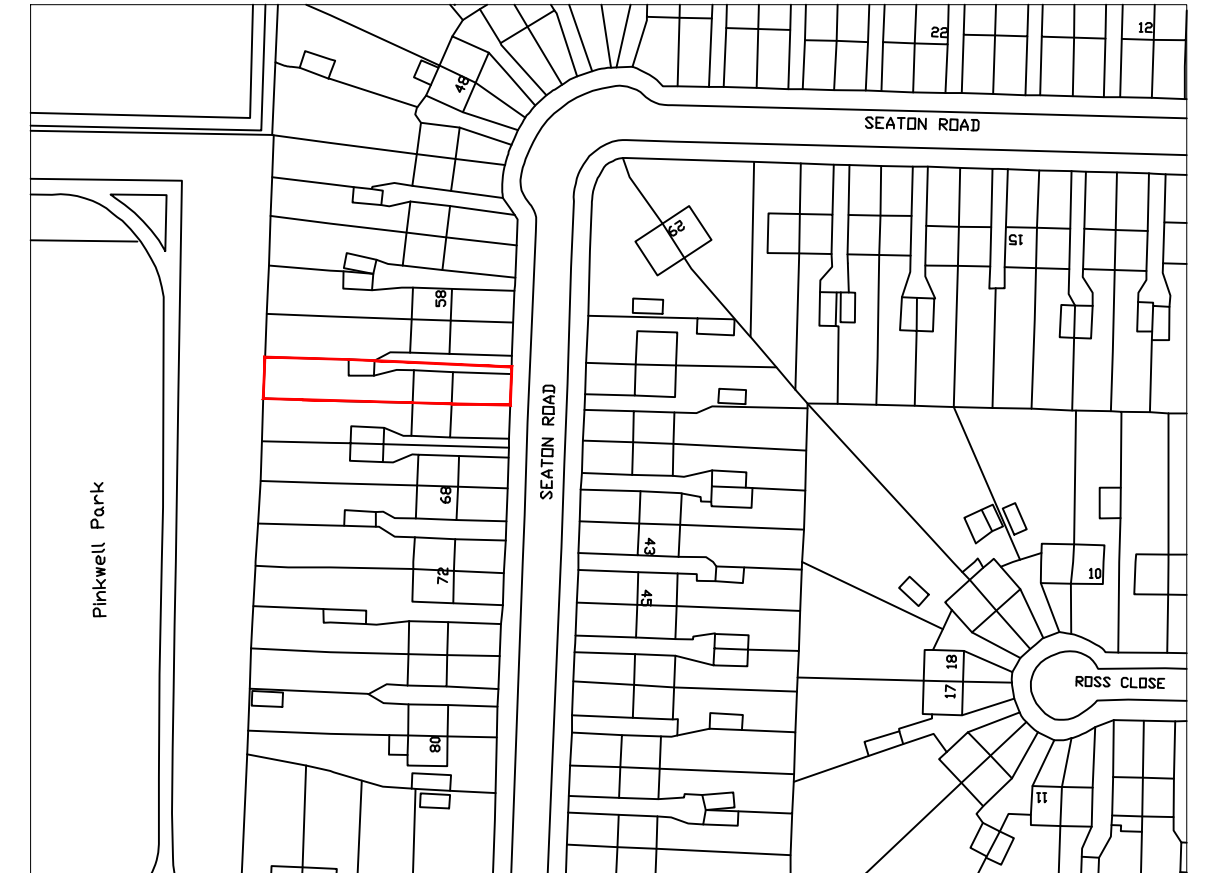



LOCATION MAP

	SITE 62 Seaton Road Hayes UB3 1NU
DRAWING NO: SNN.PA.2021.P101	DRAWING TITLE OS MAP, LOCATION MAP

Existing Ground Floor Plan

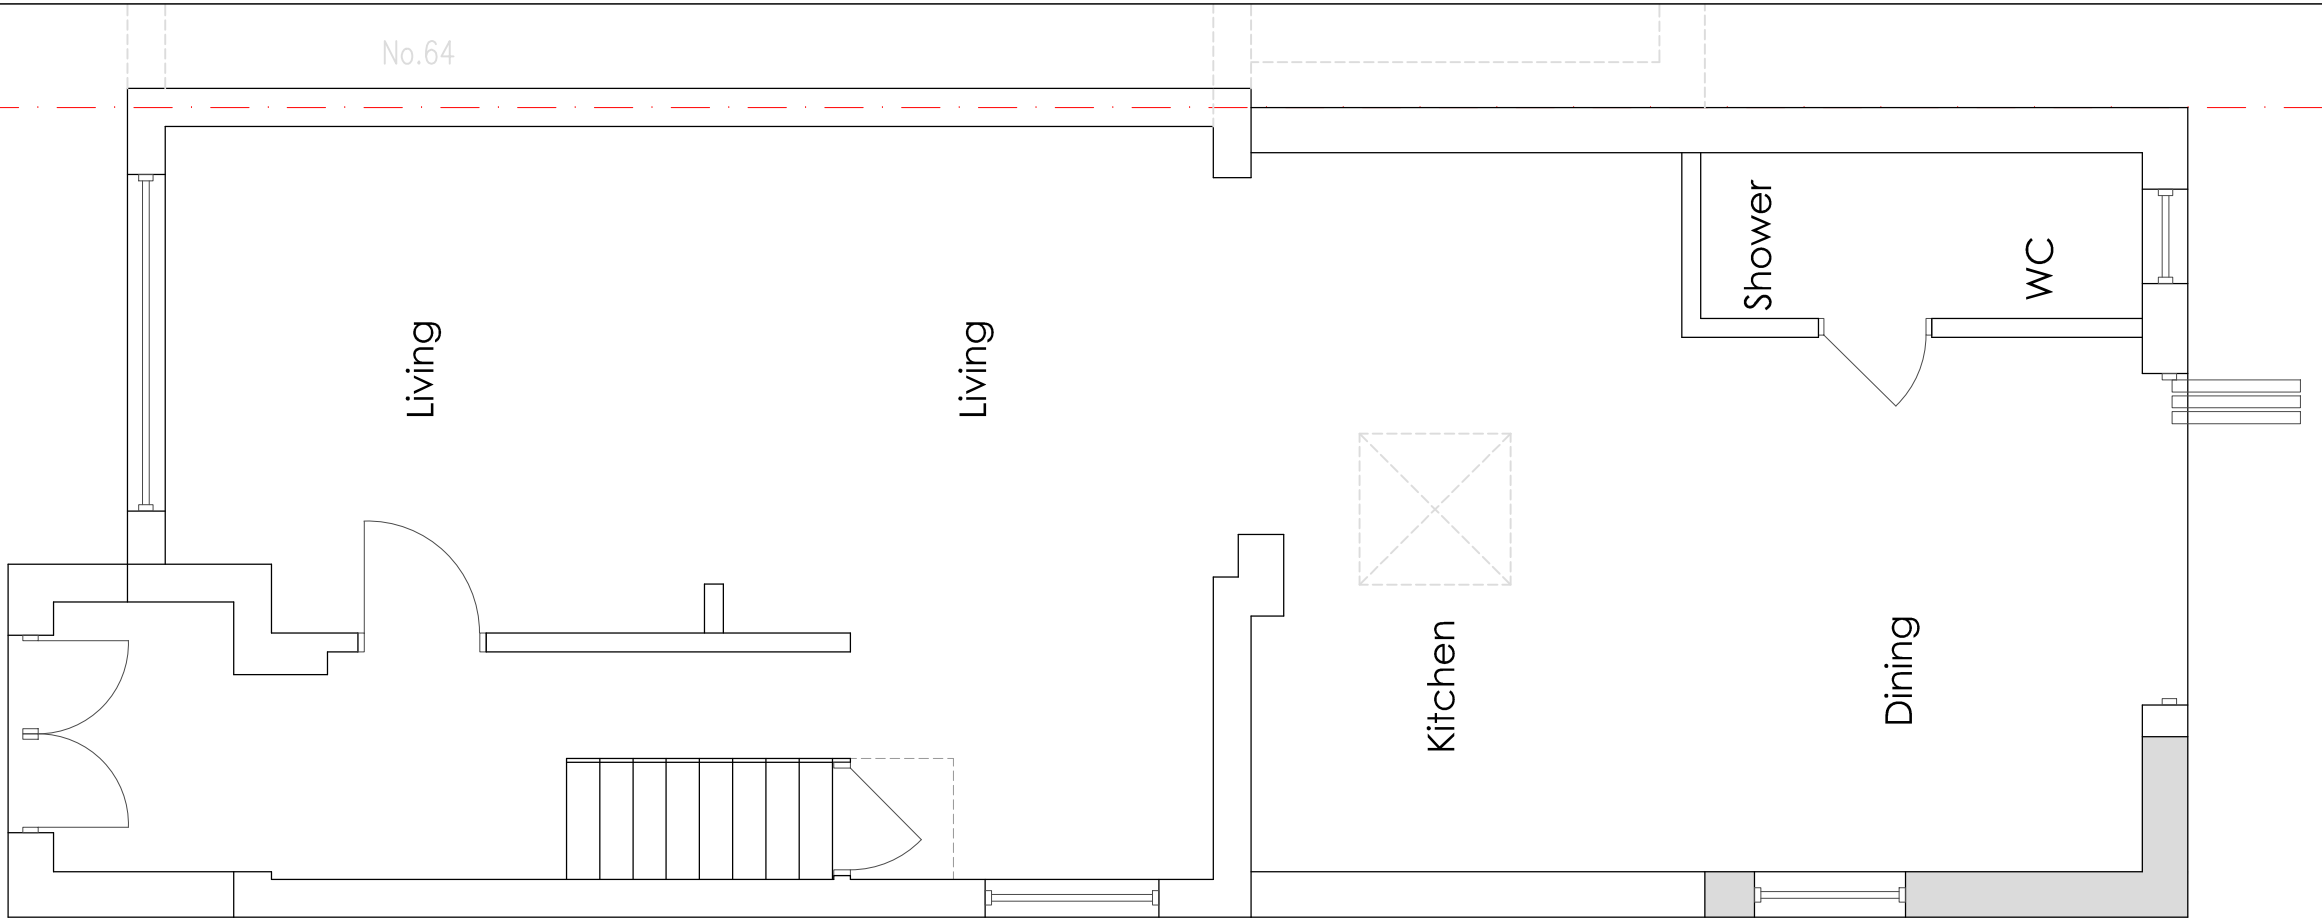

Pre-Existing Ground Floor Plan

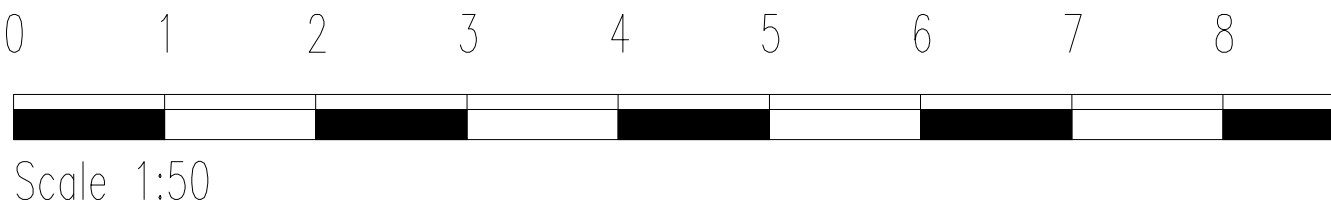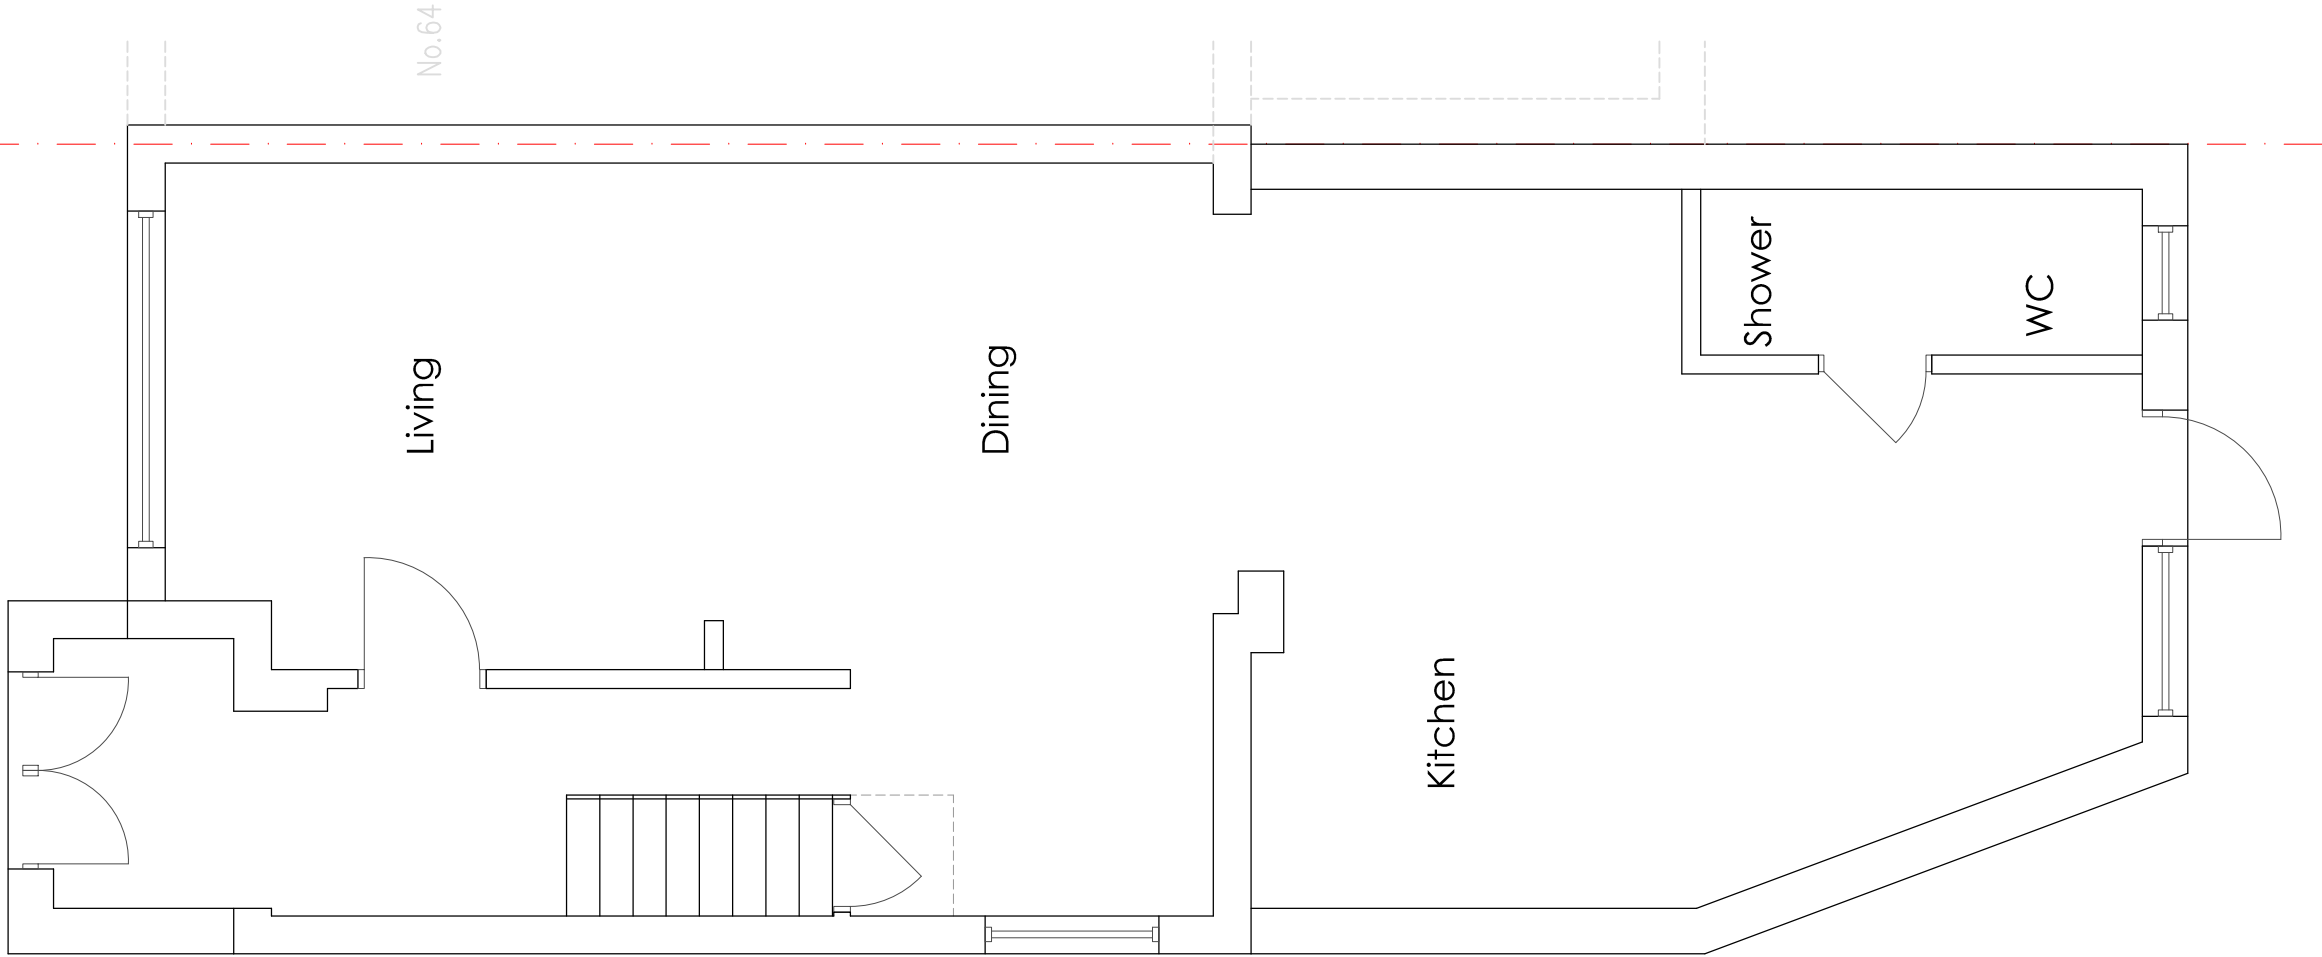

No.60


Revision notes:		
Rev:	Date:	Notes:
P01	07.02.2021	For Planning Approval

CLIENT Mr. Noorpuri
DRAWING NO: SNN.PA.2021.PA102


SITE 62 Seaton Road HAYES UB3 1NU
DRAWING TITLE Pre-Existing & Existing Ground Floor Plan

Date: 07.02.2021
Scale @ A2: 1:50
Revision: P01

info@sheladiya.com
www.sheladiya.com
+ 44 (0) 203 129 9374

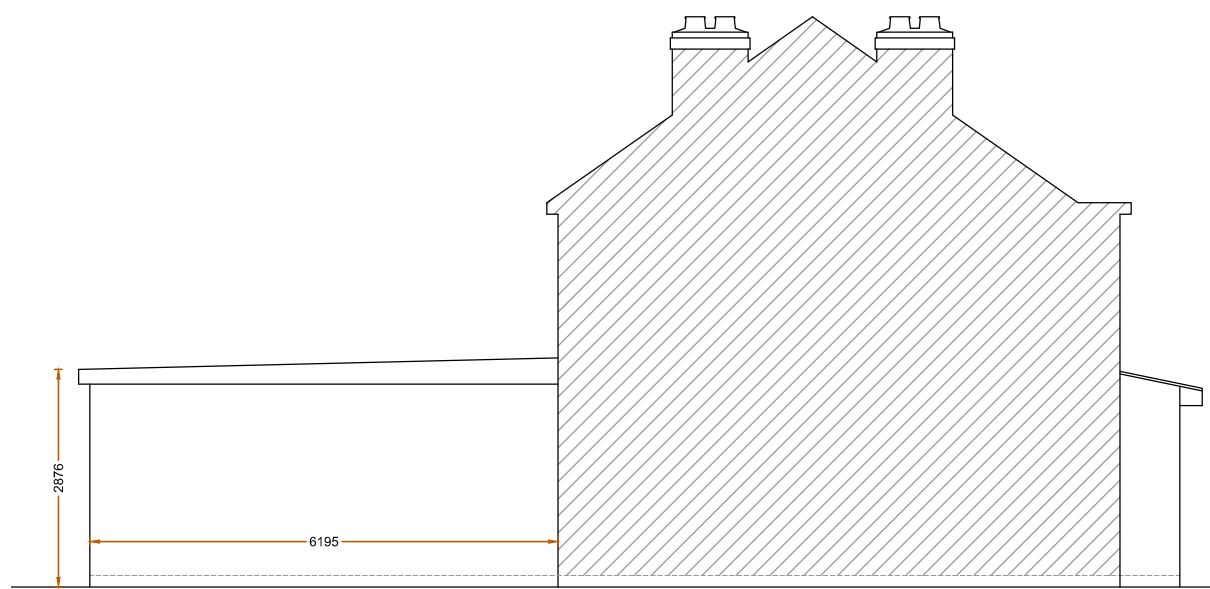

Pre-Existing Side Elevation

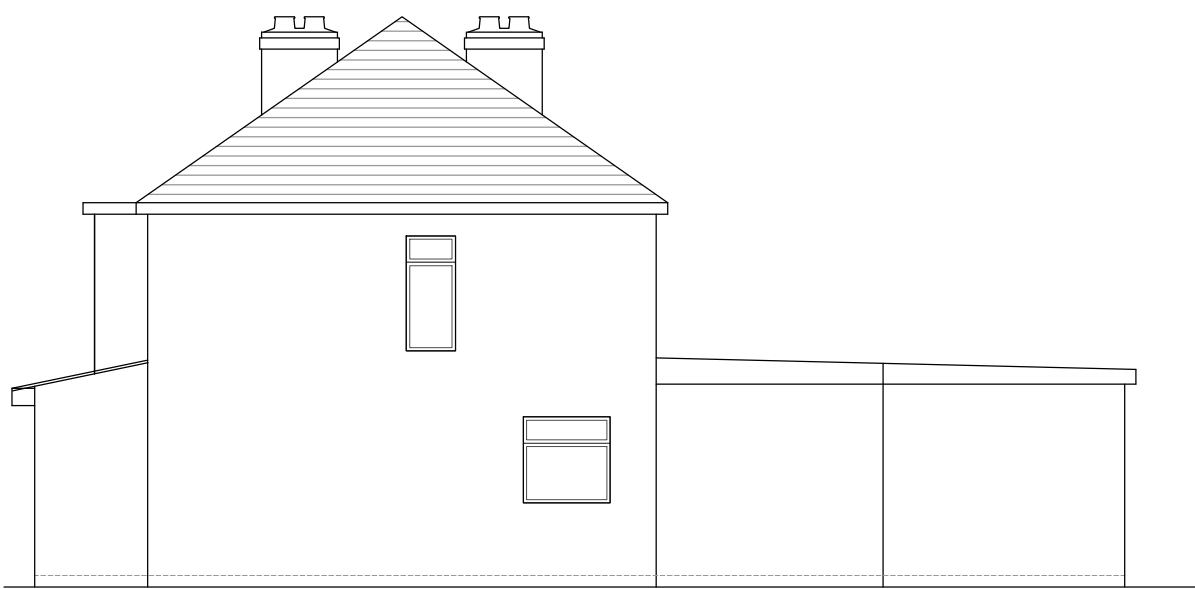



Pre-Existing Side Elevation




Pre-Existing Rear Elevation



Pre-Existing Front Elevation

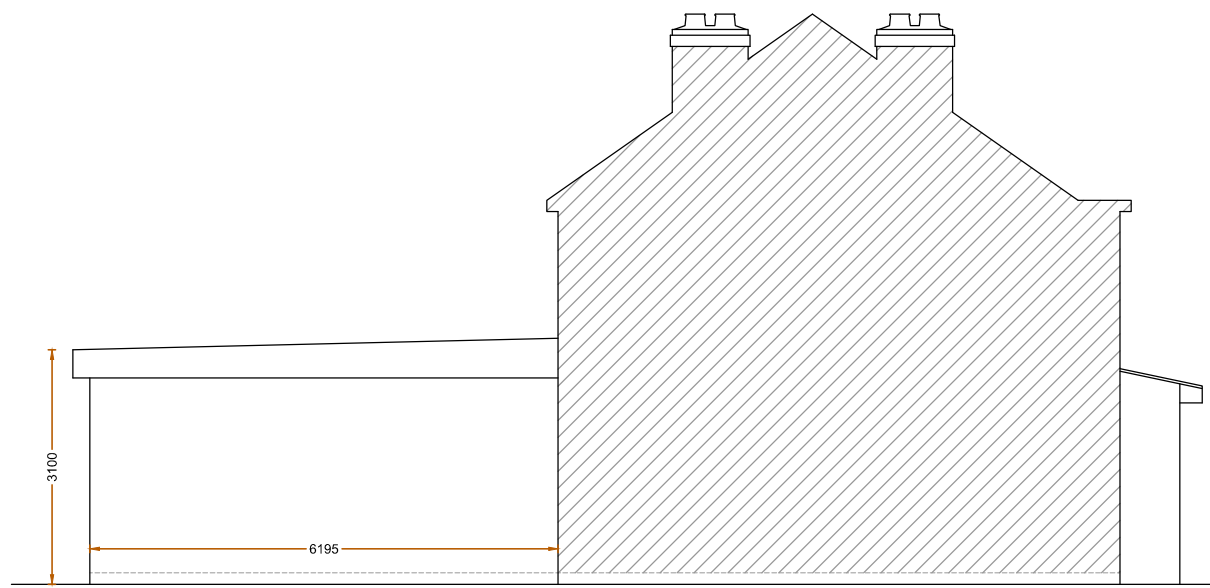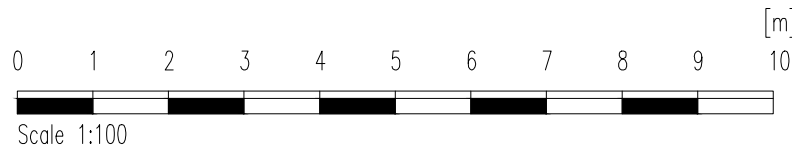

Existing Side Elevation

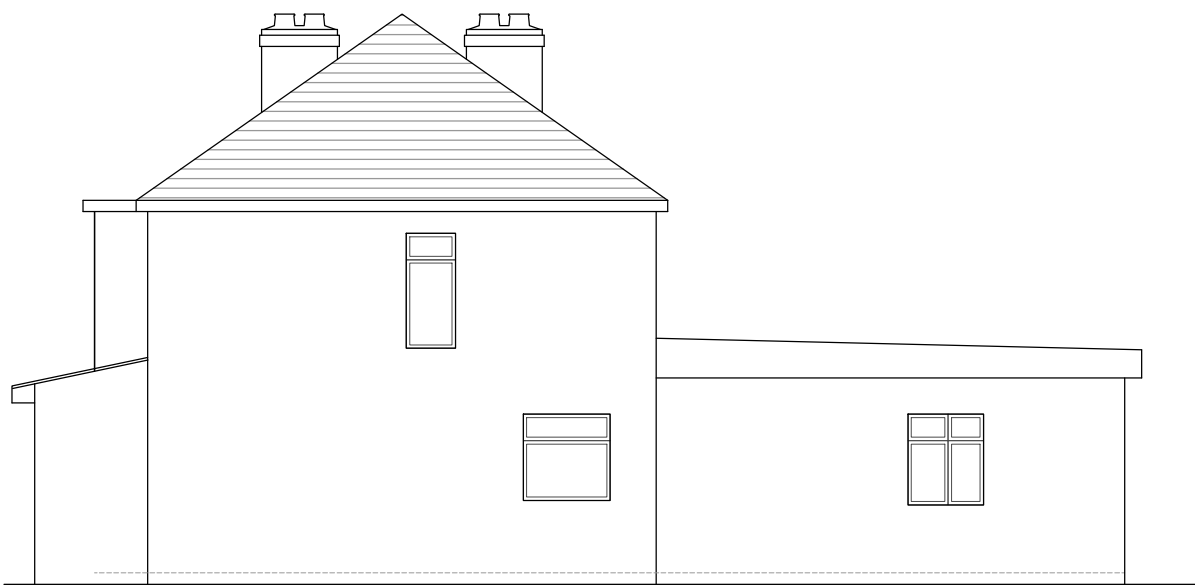

Existing Side Elevation



Existing Rear Elevation



Existing Front Elevation

Revision notes:

Rev:	Date:	Notes:
P01	07.02.2021	For Planning Approval

CLIENT

Mr. Noorpuri

DRAWING NO:

SNN.PA.2021.PA103

SITE

62 Seaton Road
HAYES UB3 1NU

DRAWING TITLE

Pre-Existing & Existing Elevations

Date:

07.02.2021

Scale @ A2:

1:50



Revision:

P01


info@sheladiya.com
www.sheladiya.com
+ 44 (0) 203 129 9374




Existing Outbuilding

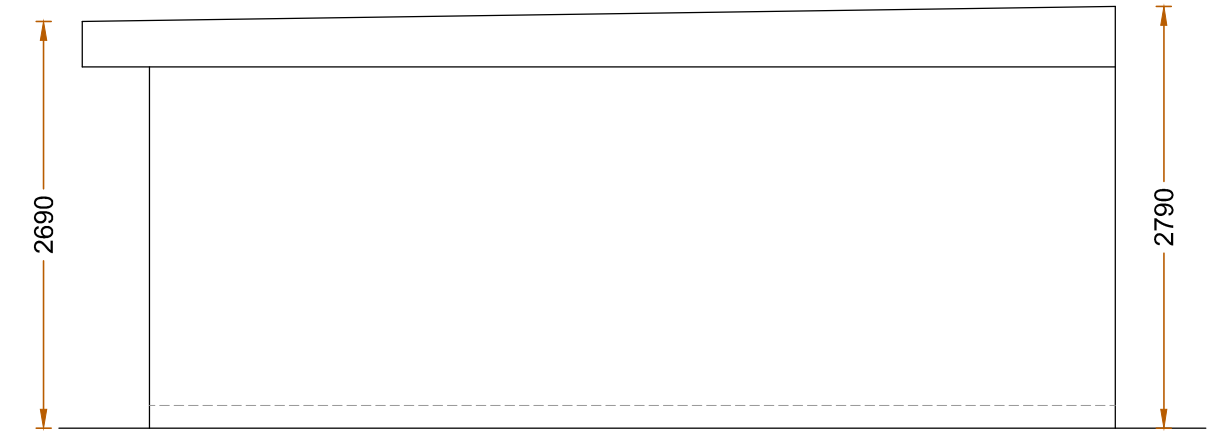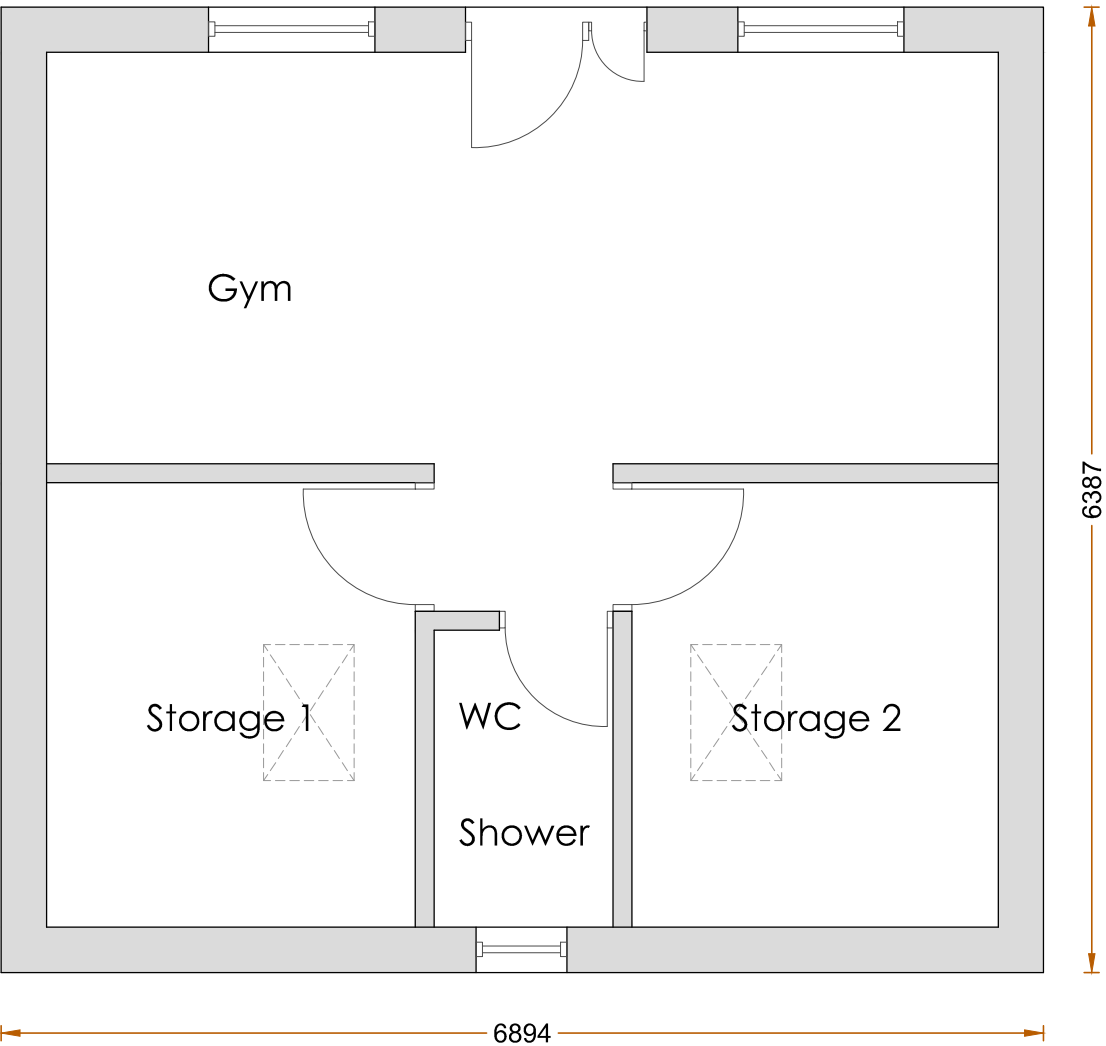


Existing Side Elevation

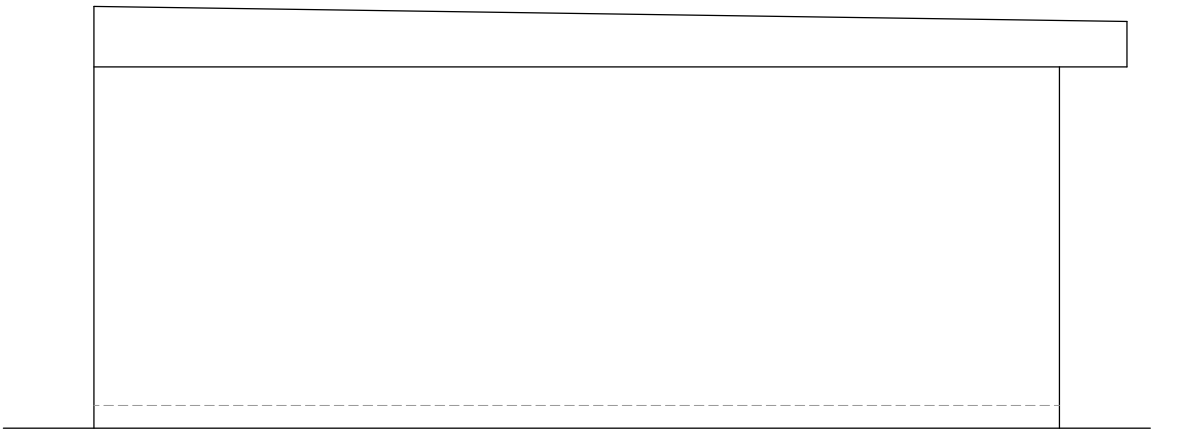


Existing Side Elevation

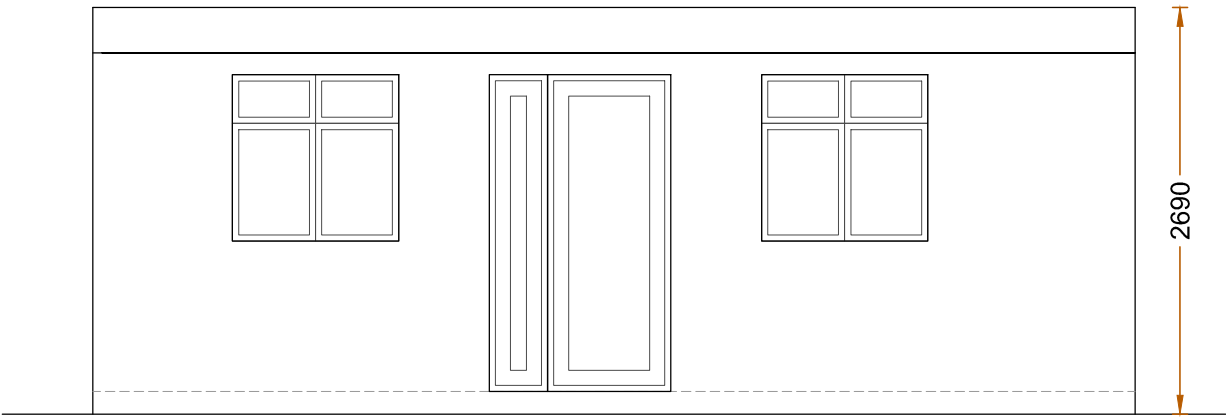

Existing Front Elevation

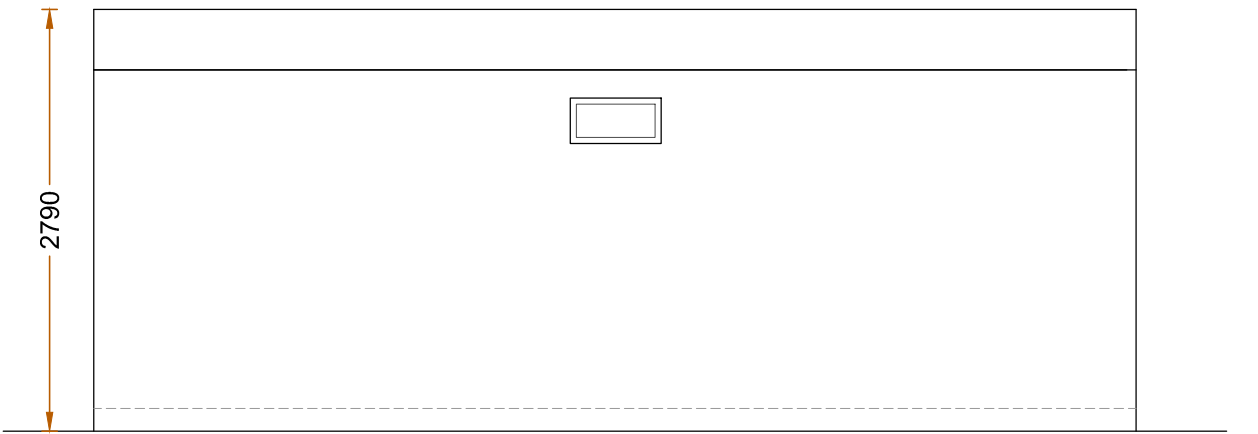

Existing Front Elevation

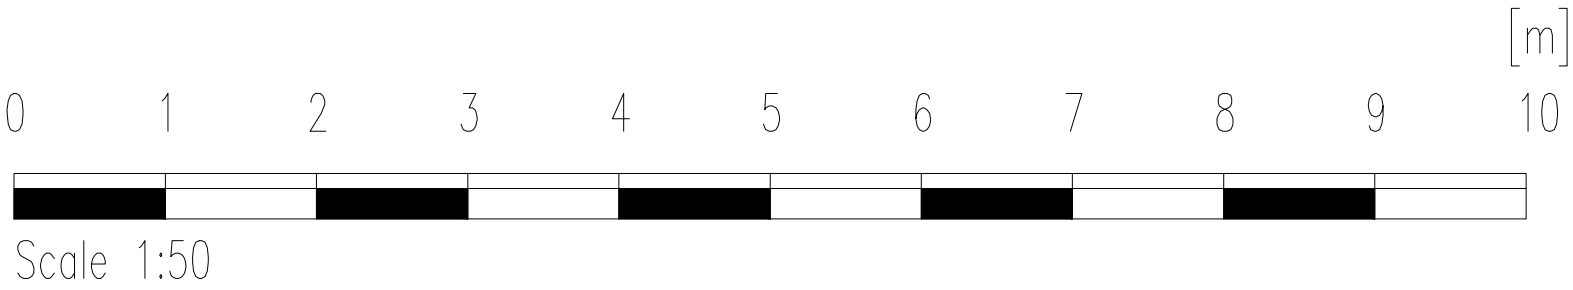

Revision notes:			CLIENT		SITE		Date:		info@sheladiya.com www.sheladiya.com + 44 (0) 203 129 9374
Rev:	Date:	Notes:	Mr. Noorpuri		62 Seaton Road HAYES UB3 1NU		07.02.2021		
P01	07.02.2021	For Planning Approval	DRAWING NO: SNN.PA.2021.PA104		DRAWING TITLE Existing Outbuilding Plans & Elevations		Scale @ A2: 1:50		
							Revision: P01		