



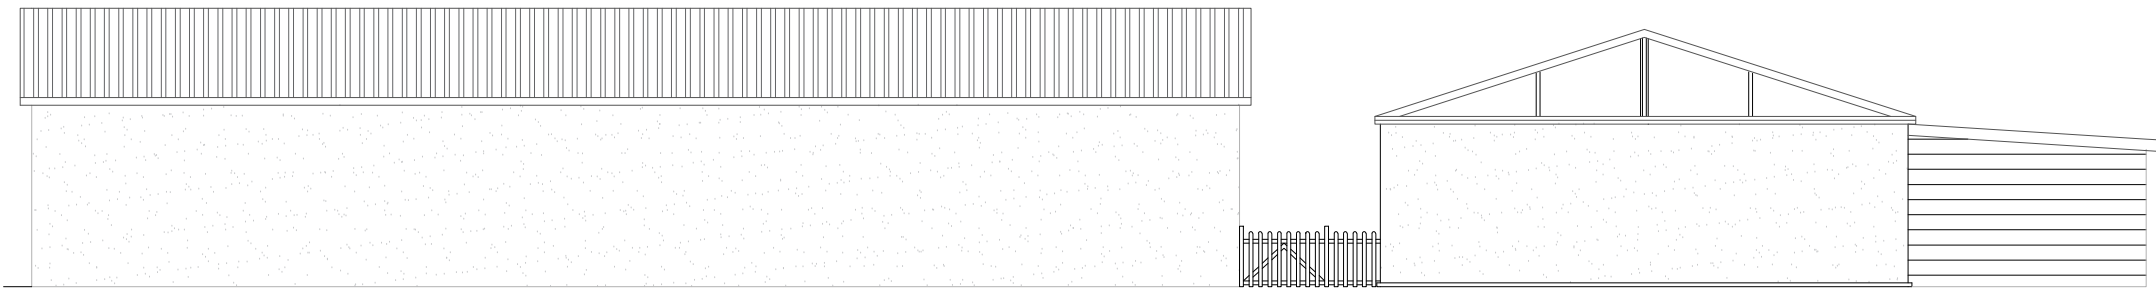


EXISTING SIDE ELEVATION



EXISTING SIDE ELEVATION

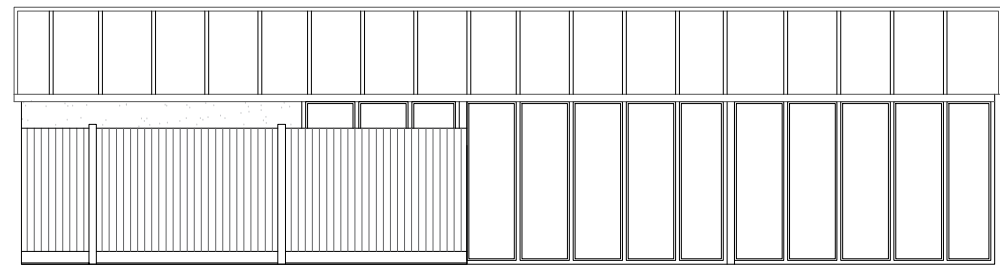


EXISTING FRONT ELEVATION

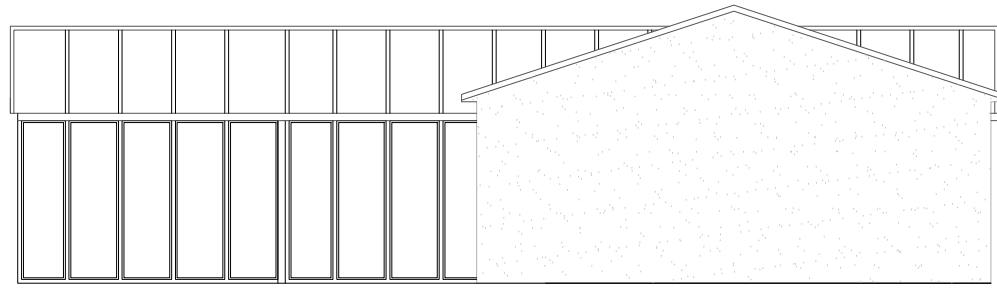


EXISTING REAR ELEVATION




PROPOSED SIDE ELEVATION

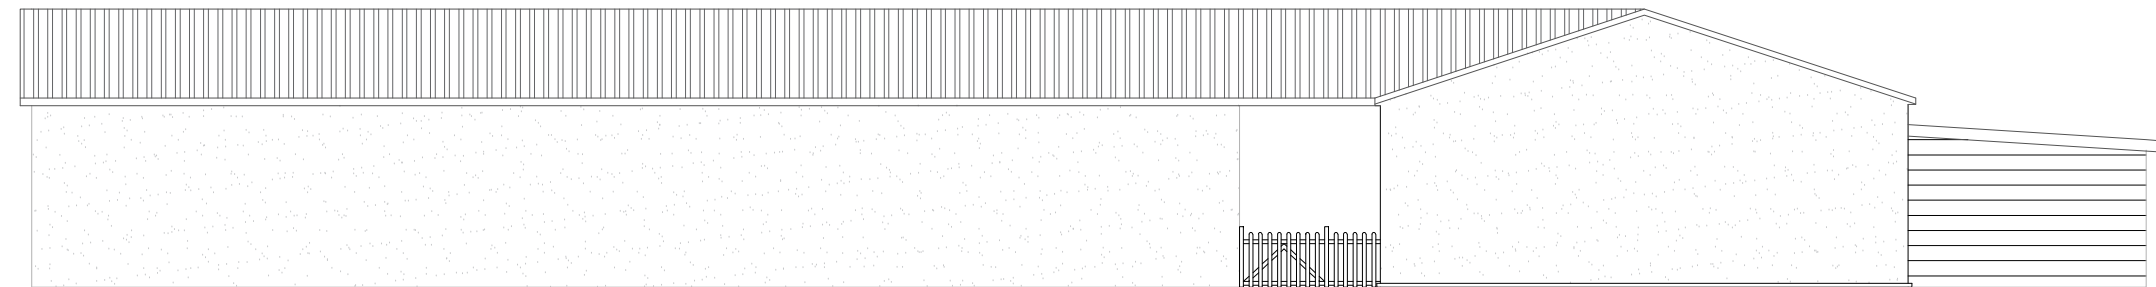


PROPOSED SIDE ELEVATION

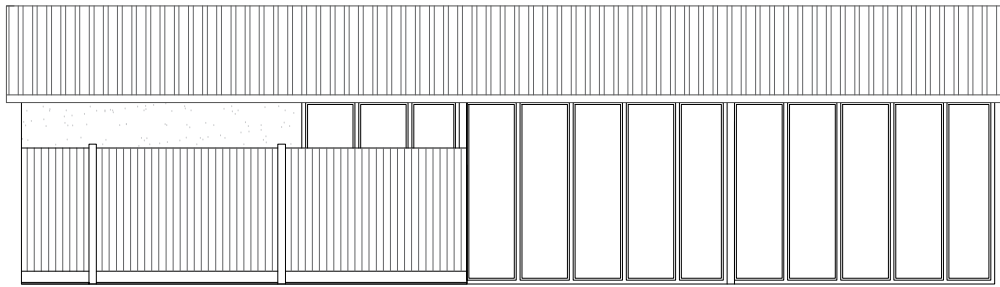


PROPOSED FRONT ELEVATION

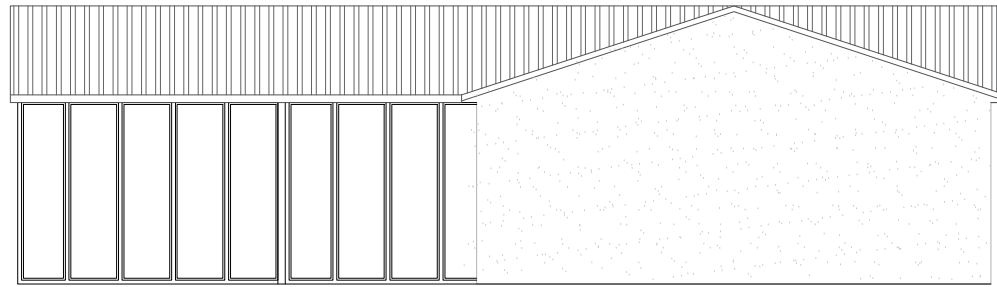

PROPOSED REAR ELEVATION

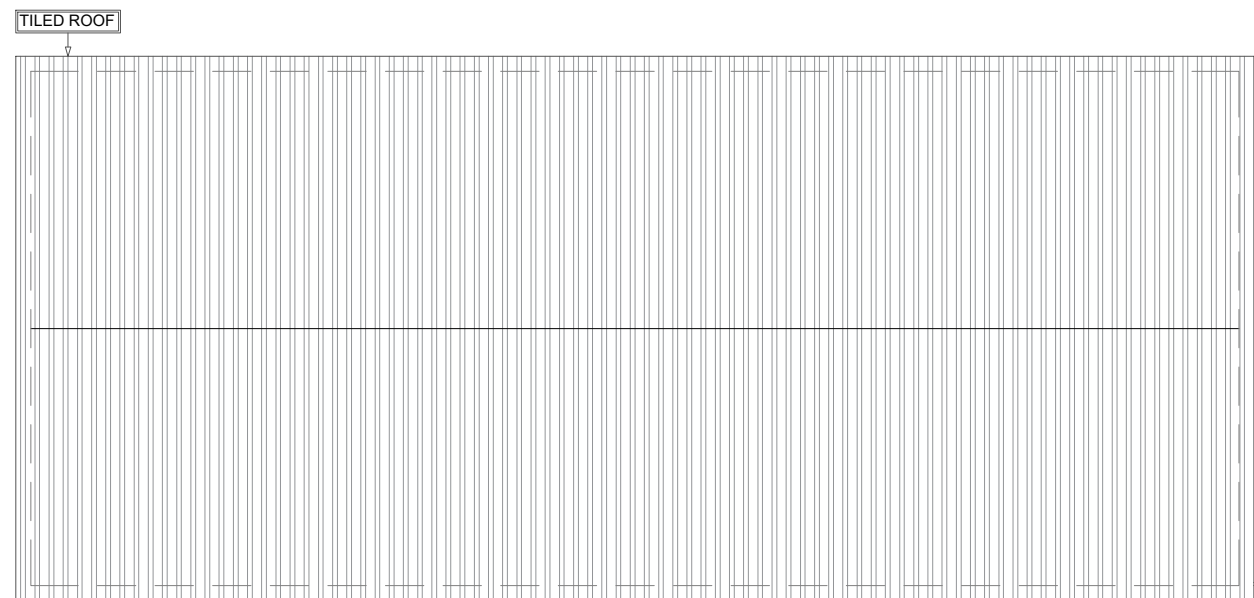

EXISTING ROOF PLAN (GYM ROOM)

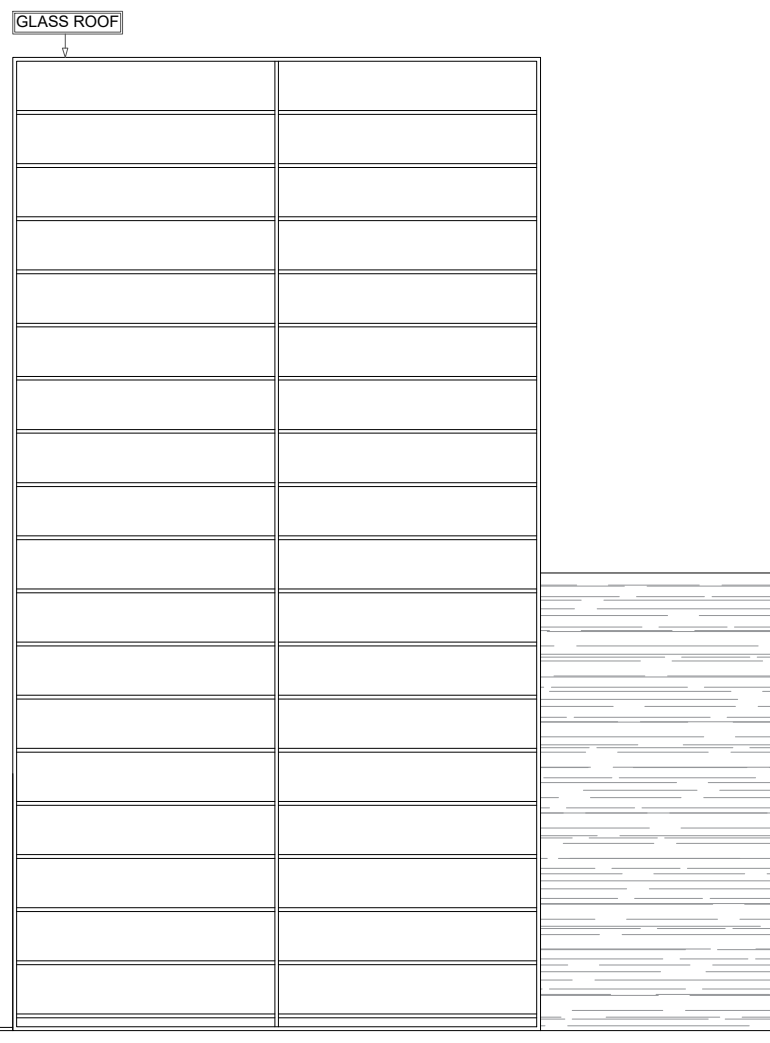

SWIMMING POOL ENCLOSURE



PROPOSED ROOF PLAN

Notes

1. This drawing is issued for planning purposes. Do not scale from the drawing for the purposes of construction.
2. Structure to be in accordance with Structural Engineers drawings.
3. All works to be carried out as per building regulations & approvals of statutory authorities
4. Party wall/fence matters to be agreed with adjoining owners

R1 For approval 26.06.2019 JSB

Rev	Revision Note	Revision Date	Drawn by	Checked by
-----	---------------	---------------	----------	------------

Project

28 HIGHFIELD DRIVE, ICKENHAM

Drawing

PL-200.1 Existing and proposed plans and elevations

Designer



5 Birch drive, Rickmansworth, Hertfordshire, WD3 9LJ
Tel: 0203 488 3168
Email: jag@jagarch.co.uk

Drawing status

For planning

R1									
----	--	--	--	--	--	--	--	--	--

Drawn by	JSB	Checked by	
----------	-----	------------	--

Date	June 2019	Scale @ A1	1:100
------	-----------	------------	-------